


First Floor Plan

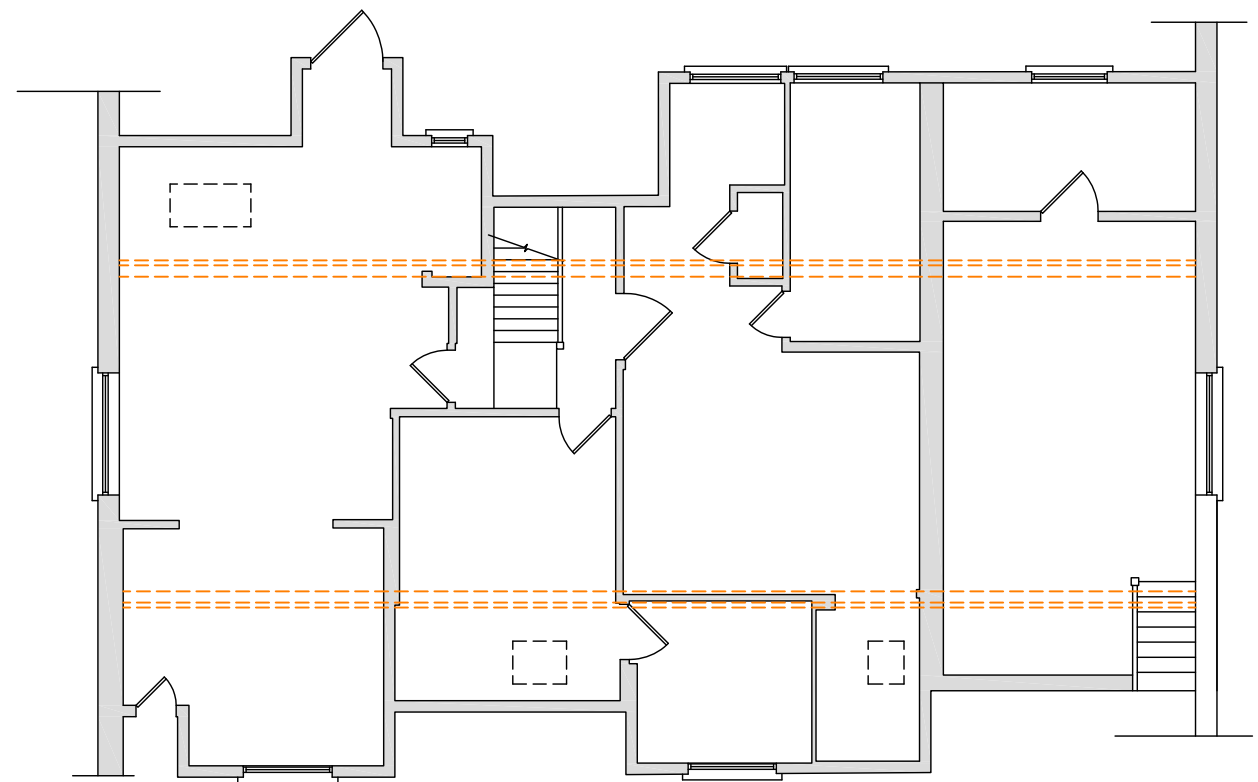

Architectural & Civil Engineering Design 143 Station Road, Liss, Hants. GU33 7AJ Tel 01730 894988 e-mail:enquiries@acedesigns-ltd.co.uk www.ace-designs.co.uk	Job Title Proposed internal alterations at Whitehouse, Hayling Island	Client Mr and Mrs Roberts	Scale 1:100 @ A3	Date Feb 22	Designed n/a	
	Drawing Title First Floor Plan as existing		Drawn EV	Checked GG	Approved	
			Job No 220202	Drawing No 220202 / 03		Rev