





Existing Principal Elevation
1:100

Existing Side Elevation
1:100


Existing Rear Elevation
1:100

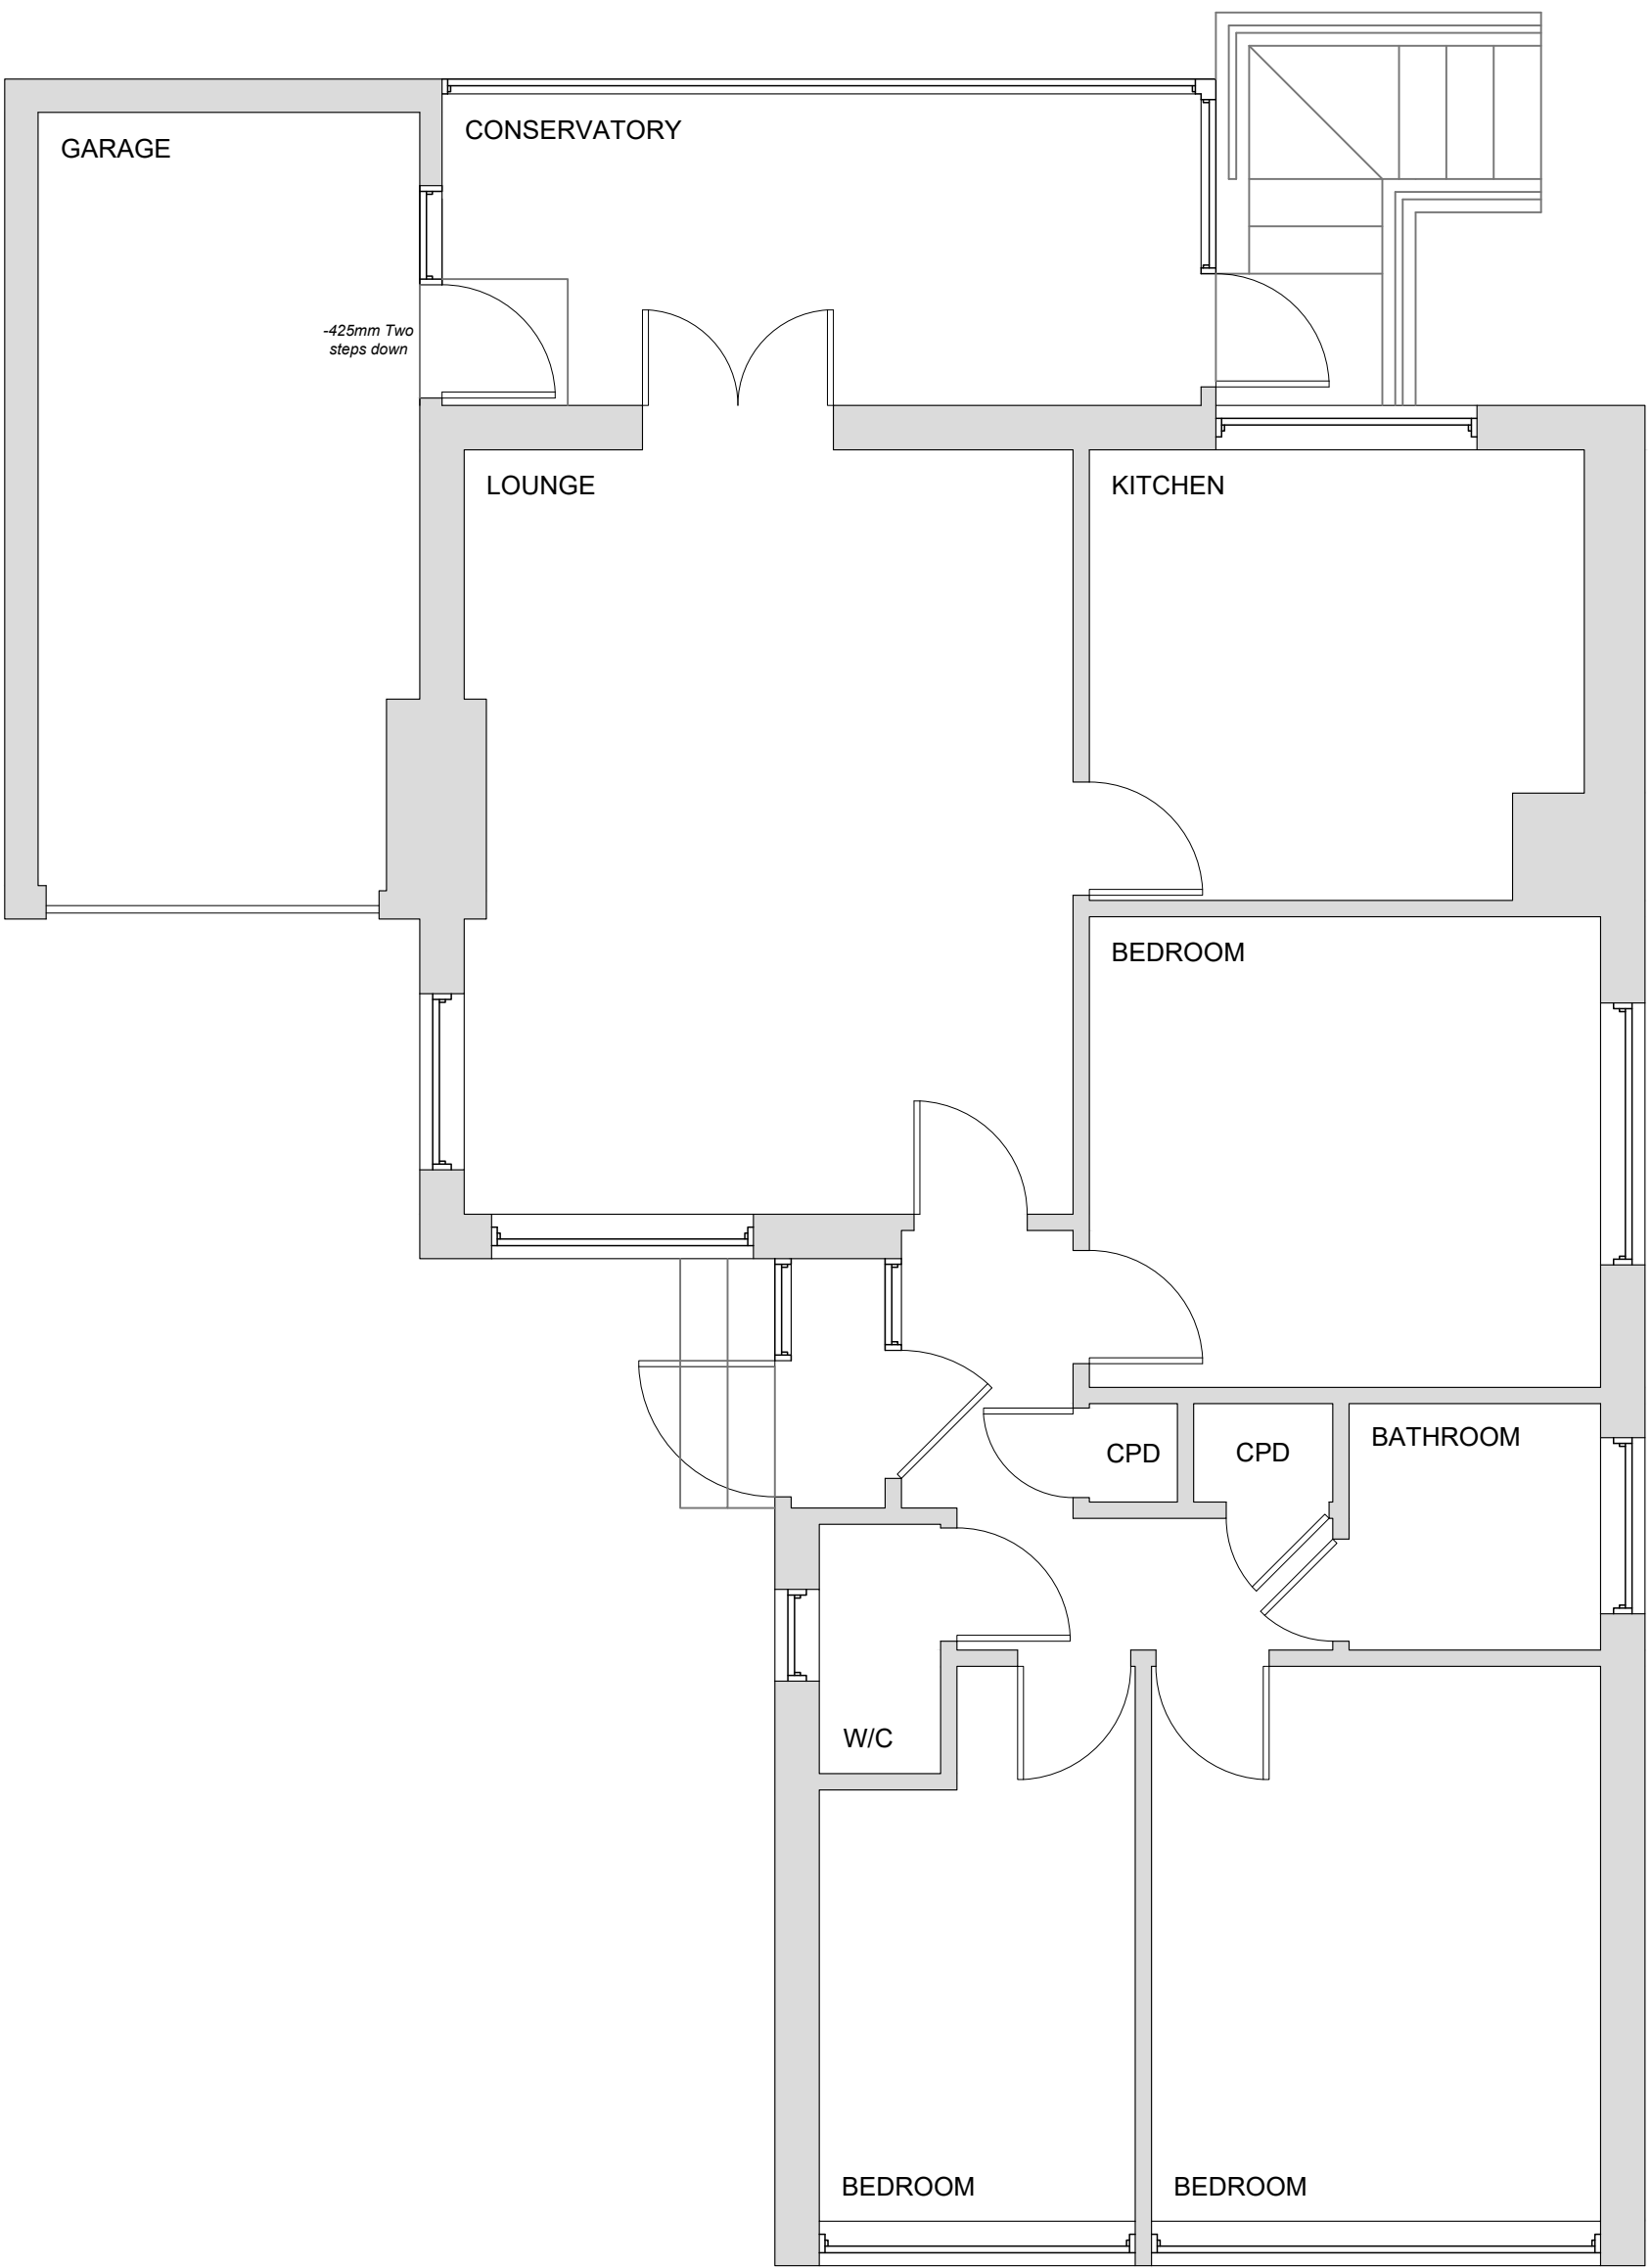


Existing Ground Floor Plan
1:50

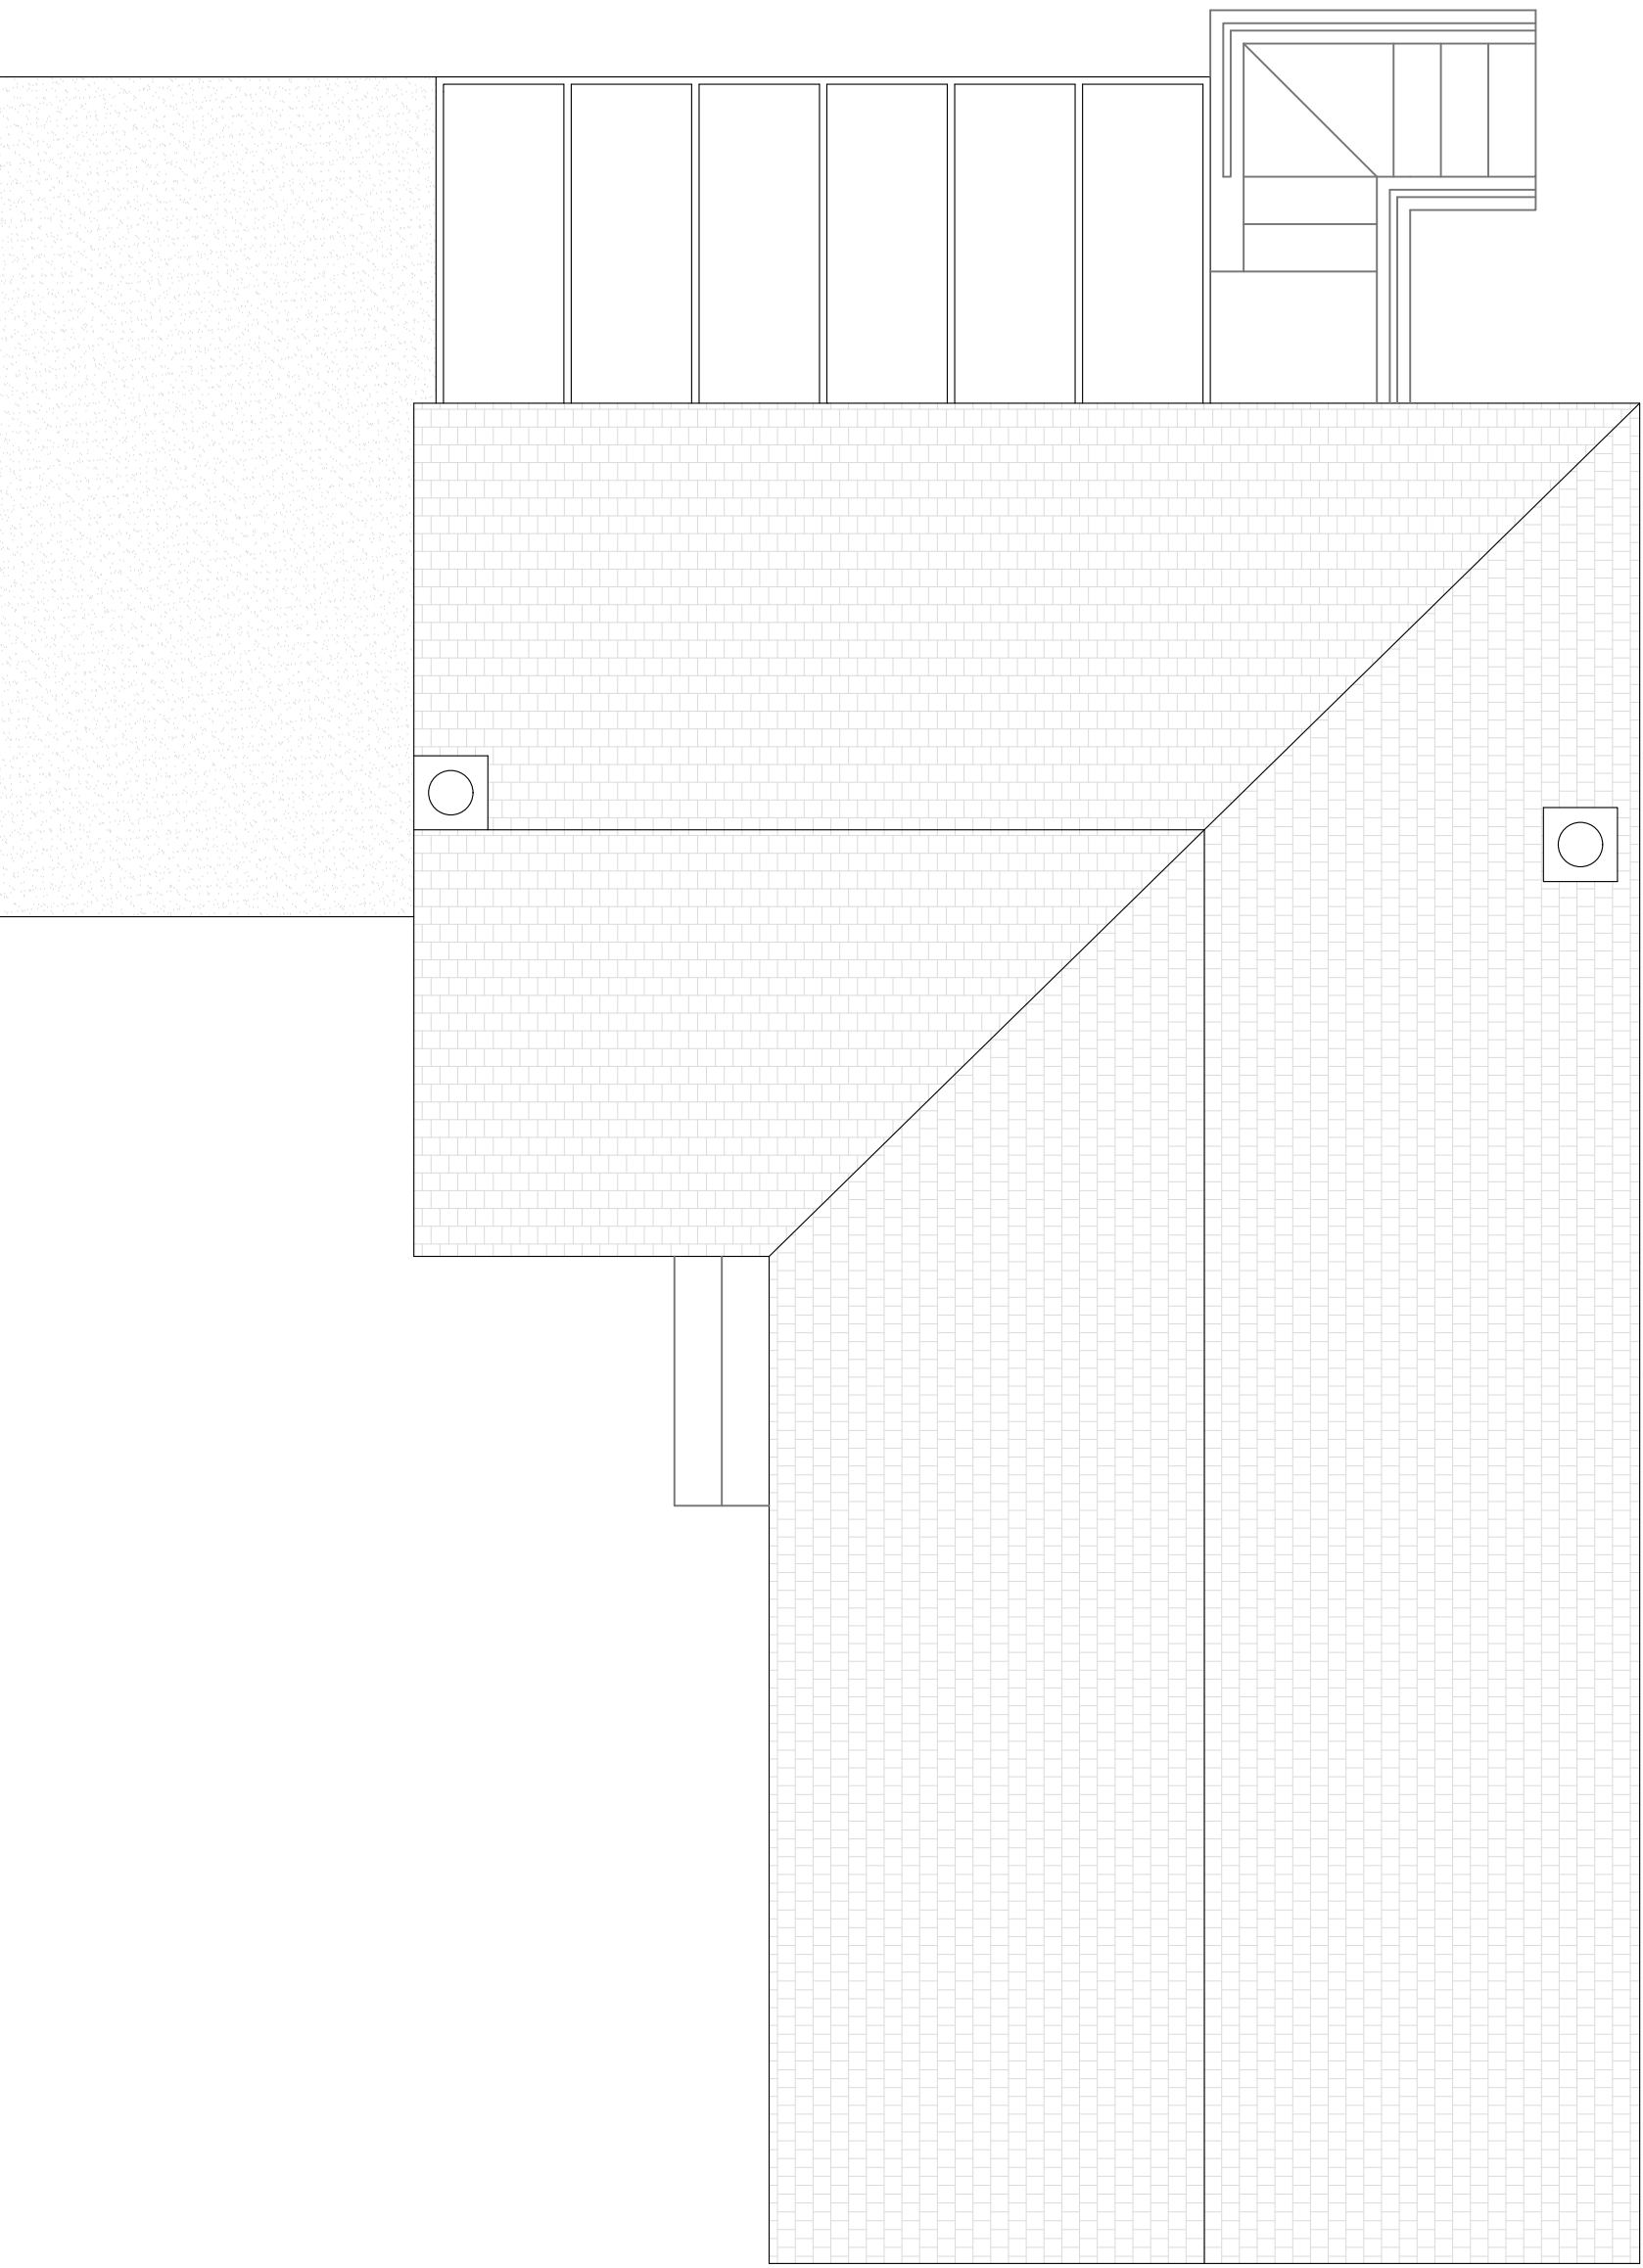

Existing Roof Plan
1:50

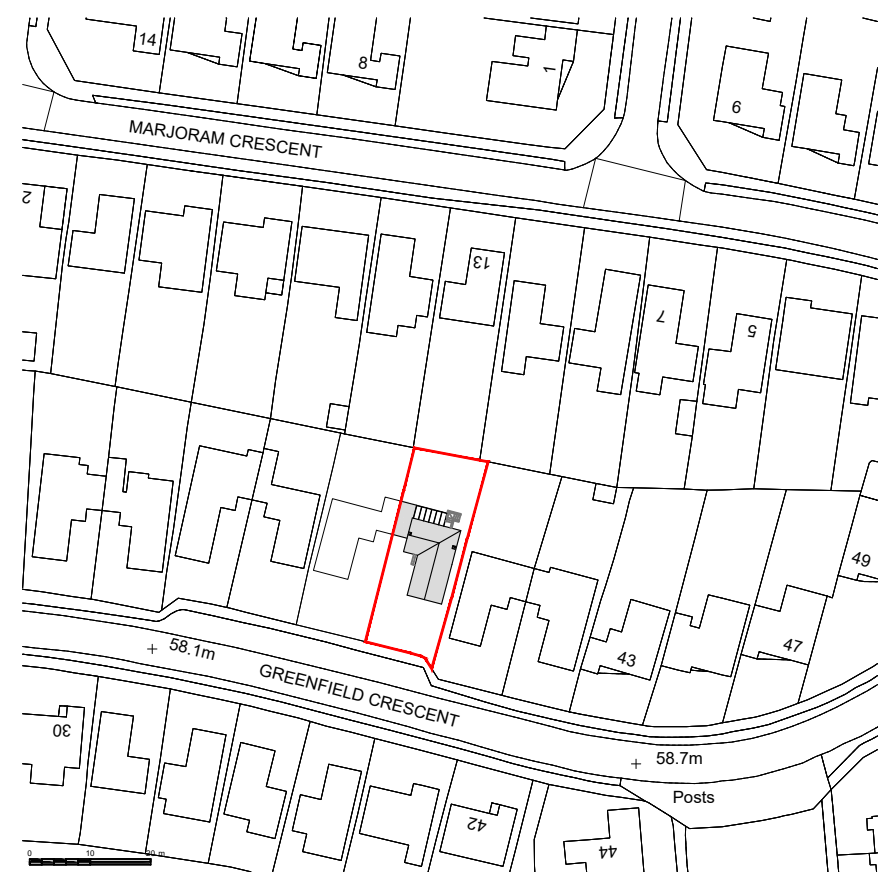

Existing Location Plan
1:1250
OS 100047474

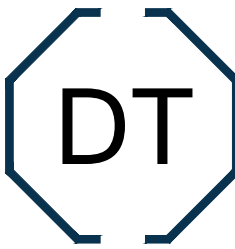

Drawing
Technical

info@drawingtechnical.co.uk
07845656848

Site Address: 37 Greenfield Crescent
Waterlooville
PO8 9EJ

Drawing Title: Existing
Floor Plans &
Elevations

Client Name: Mr Craig Harrison

Job No.	Scale	Date
DT174	A1	04/03/2022

Revision	Drawing No.	Drawn By
A	1	LA


Drawing Notes

The contents of this drawing are copyright to Drawing Technical and may not be altered, copied or reproduced without written consent.


Contractor must verify all dimensions and report any discrepancies before putting work in hand.

Drawings for PLANNING purpose only and hence do not scale from this drawing.

Rev	Description	Date

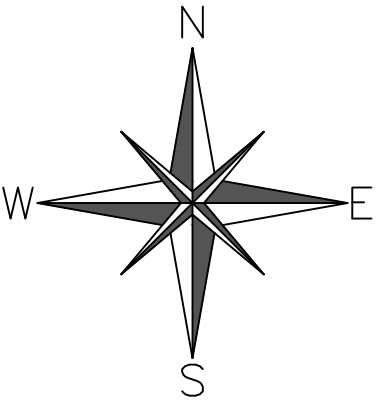

SCALE BAR 1:50

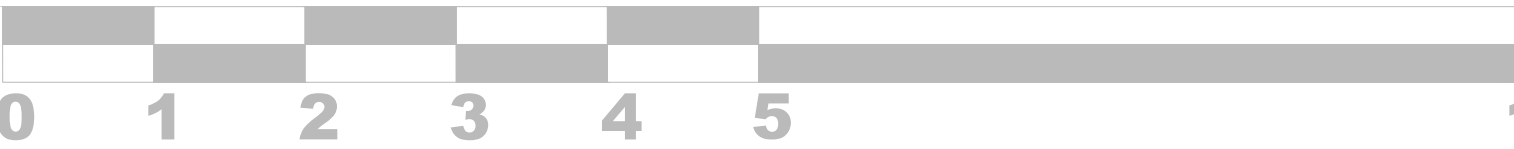

SCALE BAR 1:100

