

1 2 3 4 5 6 7 8 9 10 11 12 13 14 15

A

B

C

D

E

F

G

H

J

K

A

B

C

D

E


F

G

H


J

K

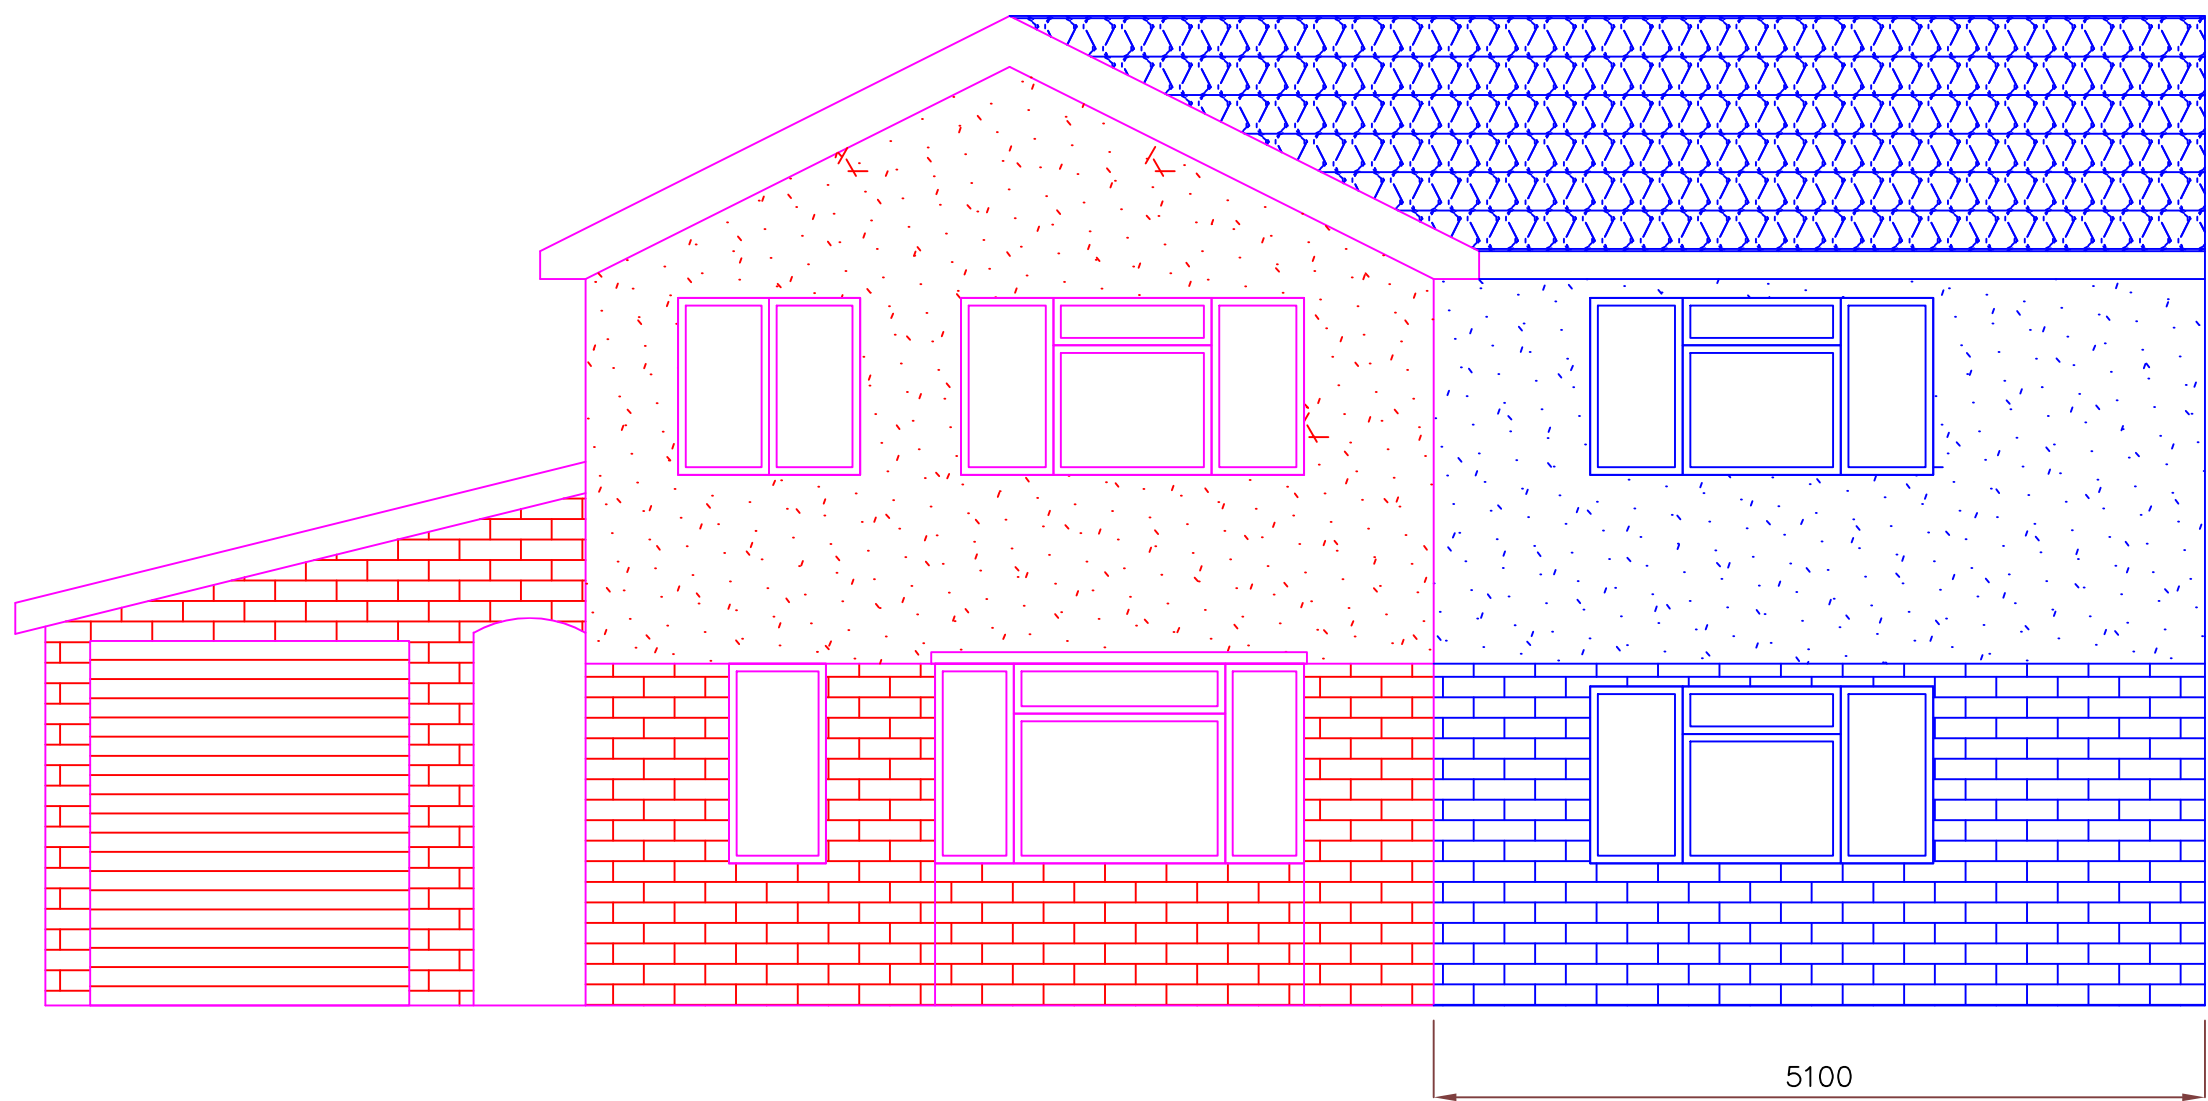


Purposed Front Elevation

Scale: 1: 50

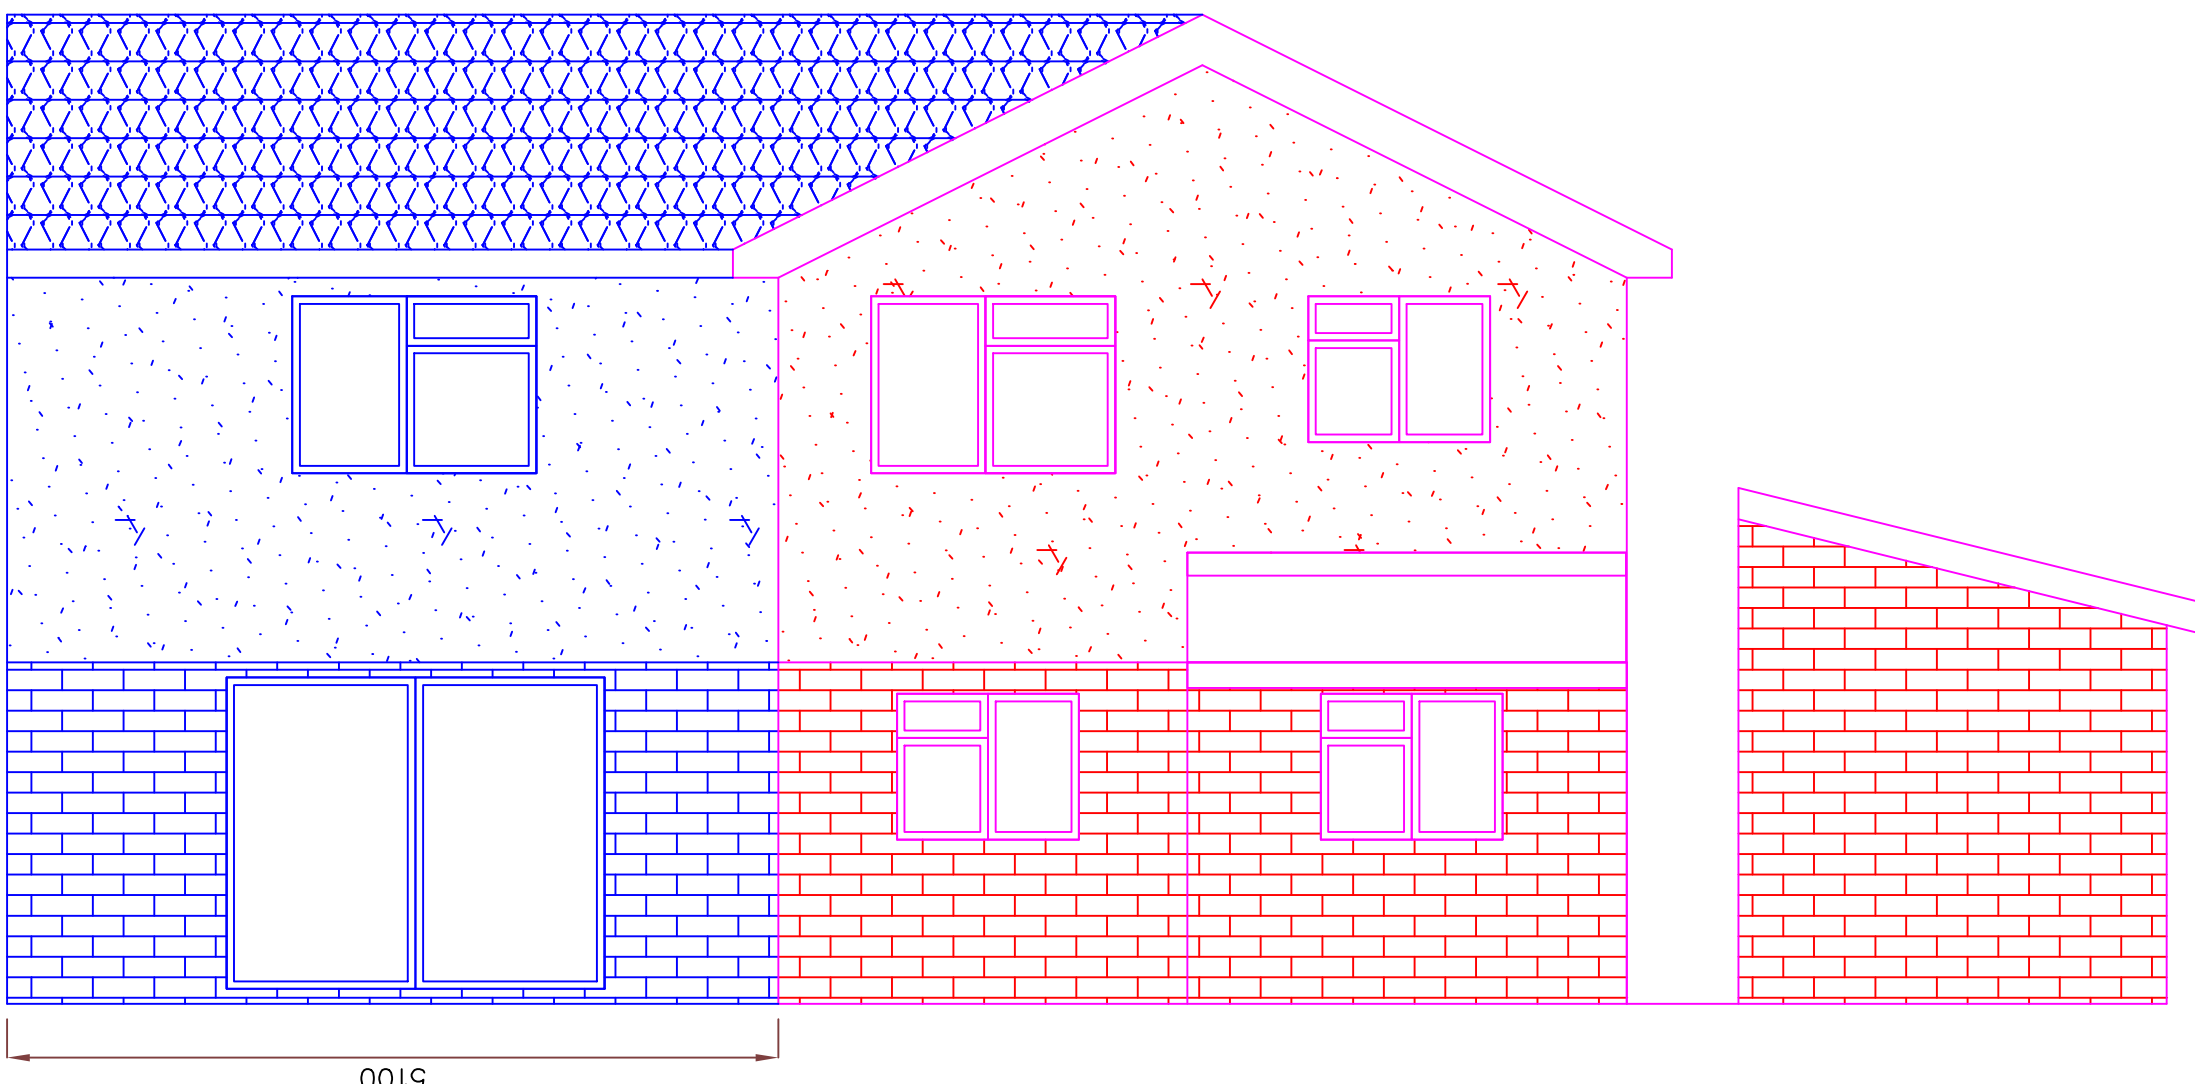

Purposed Rear Elevation

Scale: 1: 50

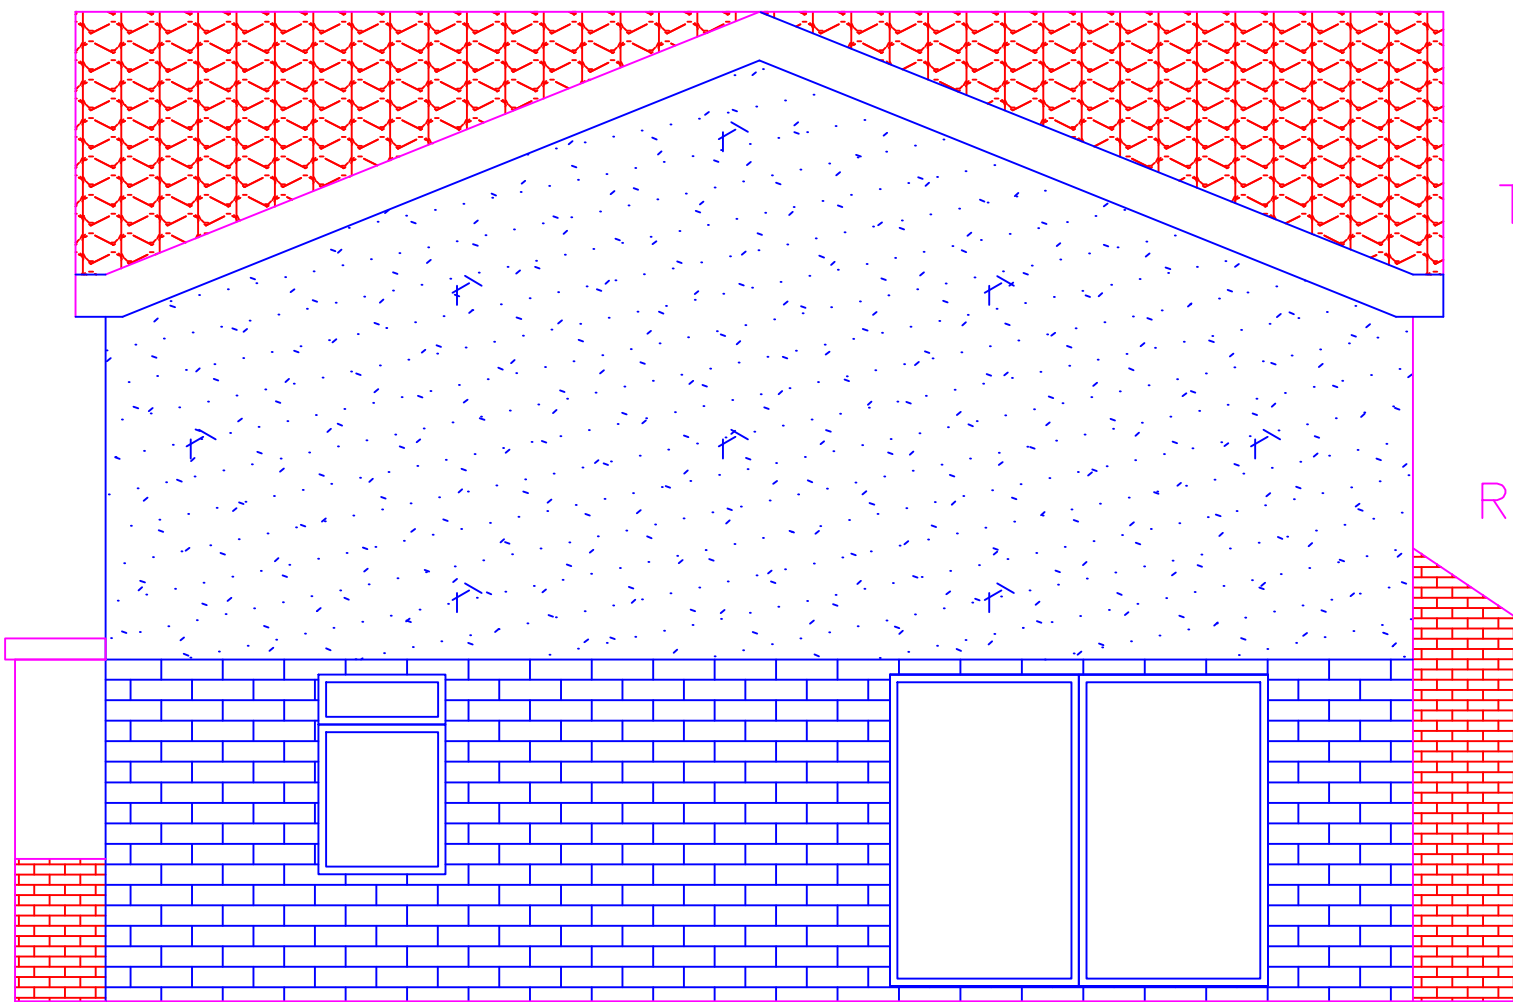


TILED ROOF

RENDER

BRICK

Purposed Side 1 Elevation

Scale: 1: 50

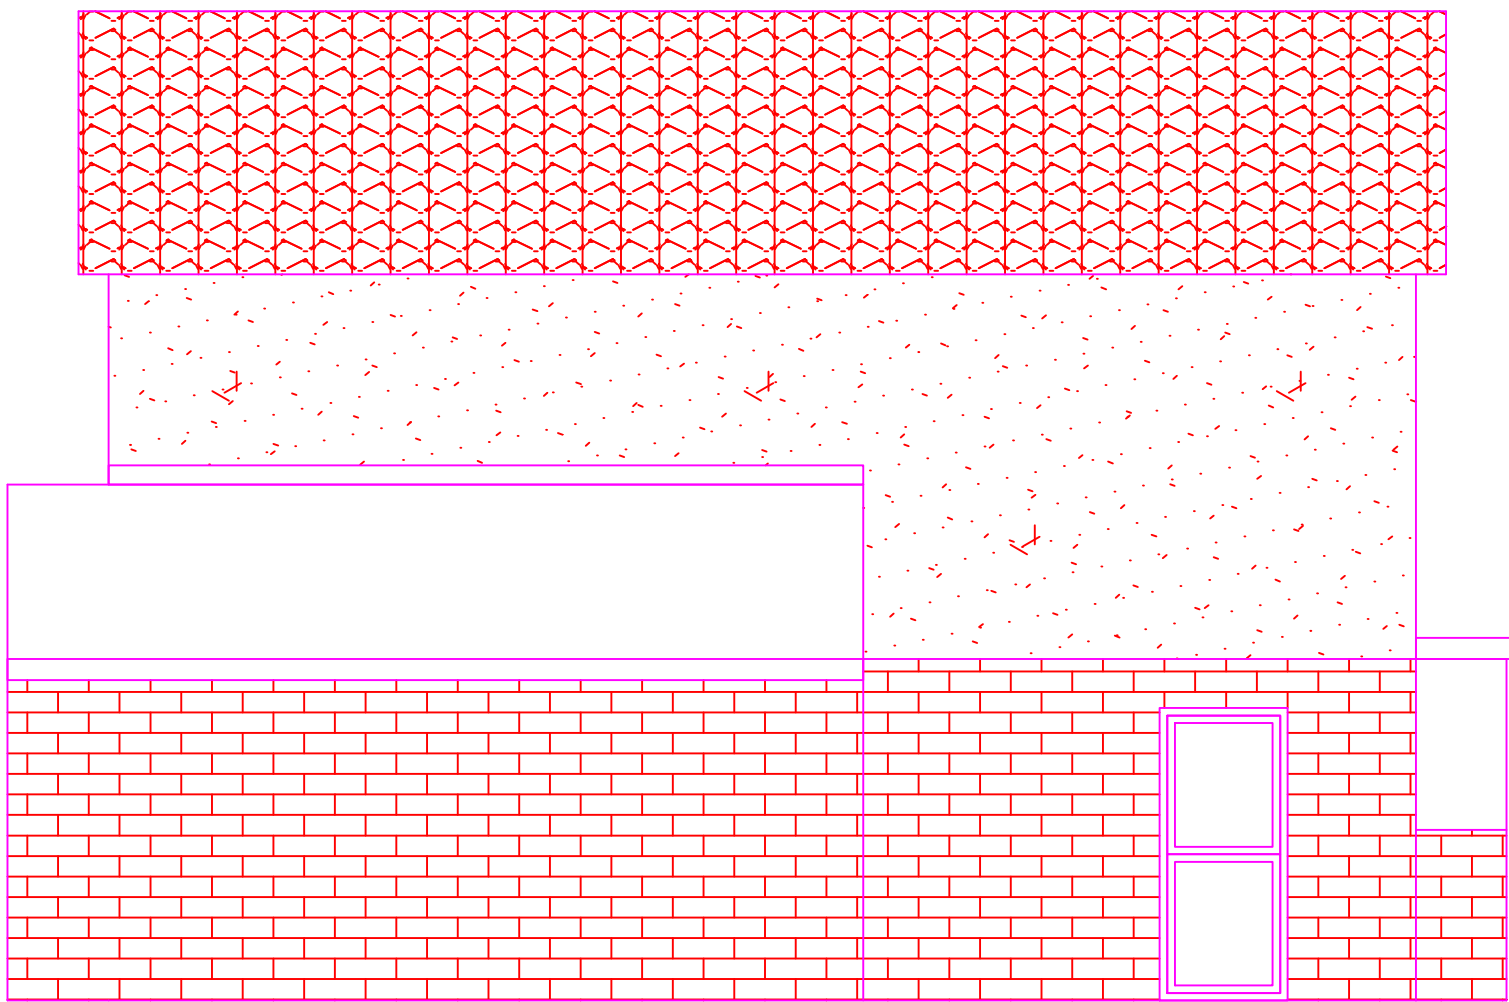

Purposed Side 2 Elevation

Scale: 1: 50

REV.	DESCRIPTION	DATE:
C	INTERNAL LAYOUT UPDATED, WINDOWS MOVED	PW 25-01-2022
B	LABELS UPDATED	PW 17-11-21
A	M.E.S.W LABELS UPDATED	PW 13-11-21
-	ISSUED FOR PLANNING	PW 09-10-21

GENERAL NOTES

Mr & Mrs
Mott

STATUS :
ISSUED FOR PLANNING

PROJECT :
28 CORNBROOK GROVE
WATERLOOVILLE, HAMPSHIRE
PO78RD

TITLE :
PURPOSED
ELEVATIONS

DRAWN BY:
PW

DATE DRAWN :
09-10-21

SCALE : 1:50
PAPER SIZE : A1

REVISION : C

DRAWING No.:
GA-007

1 2 3 4 5 6 7 8 9 10 11 12 13 14 15