



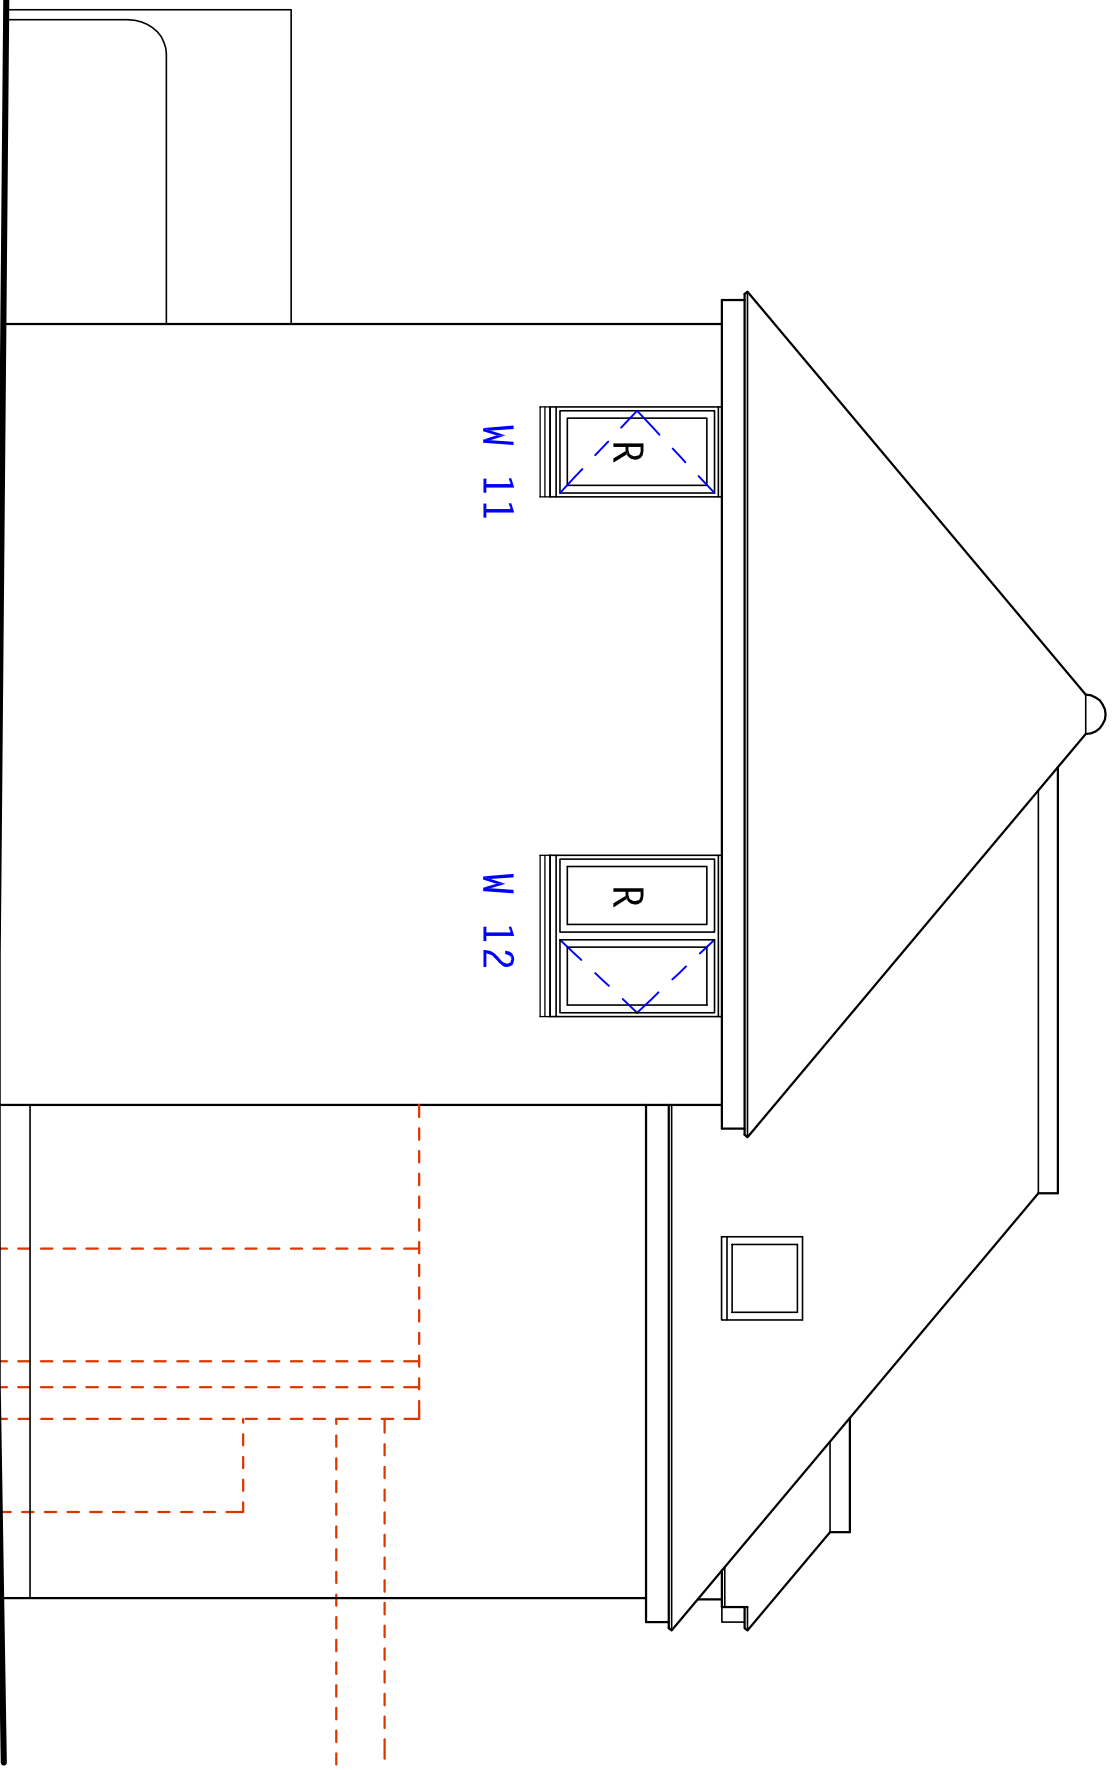


proposed north elevation

SCALE 1:50

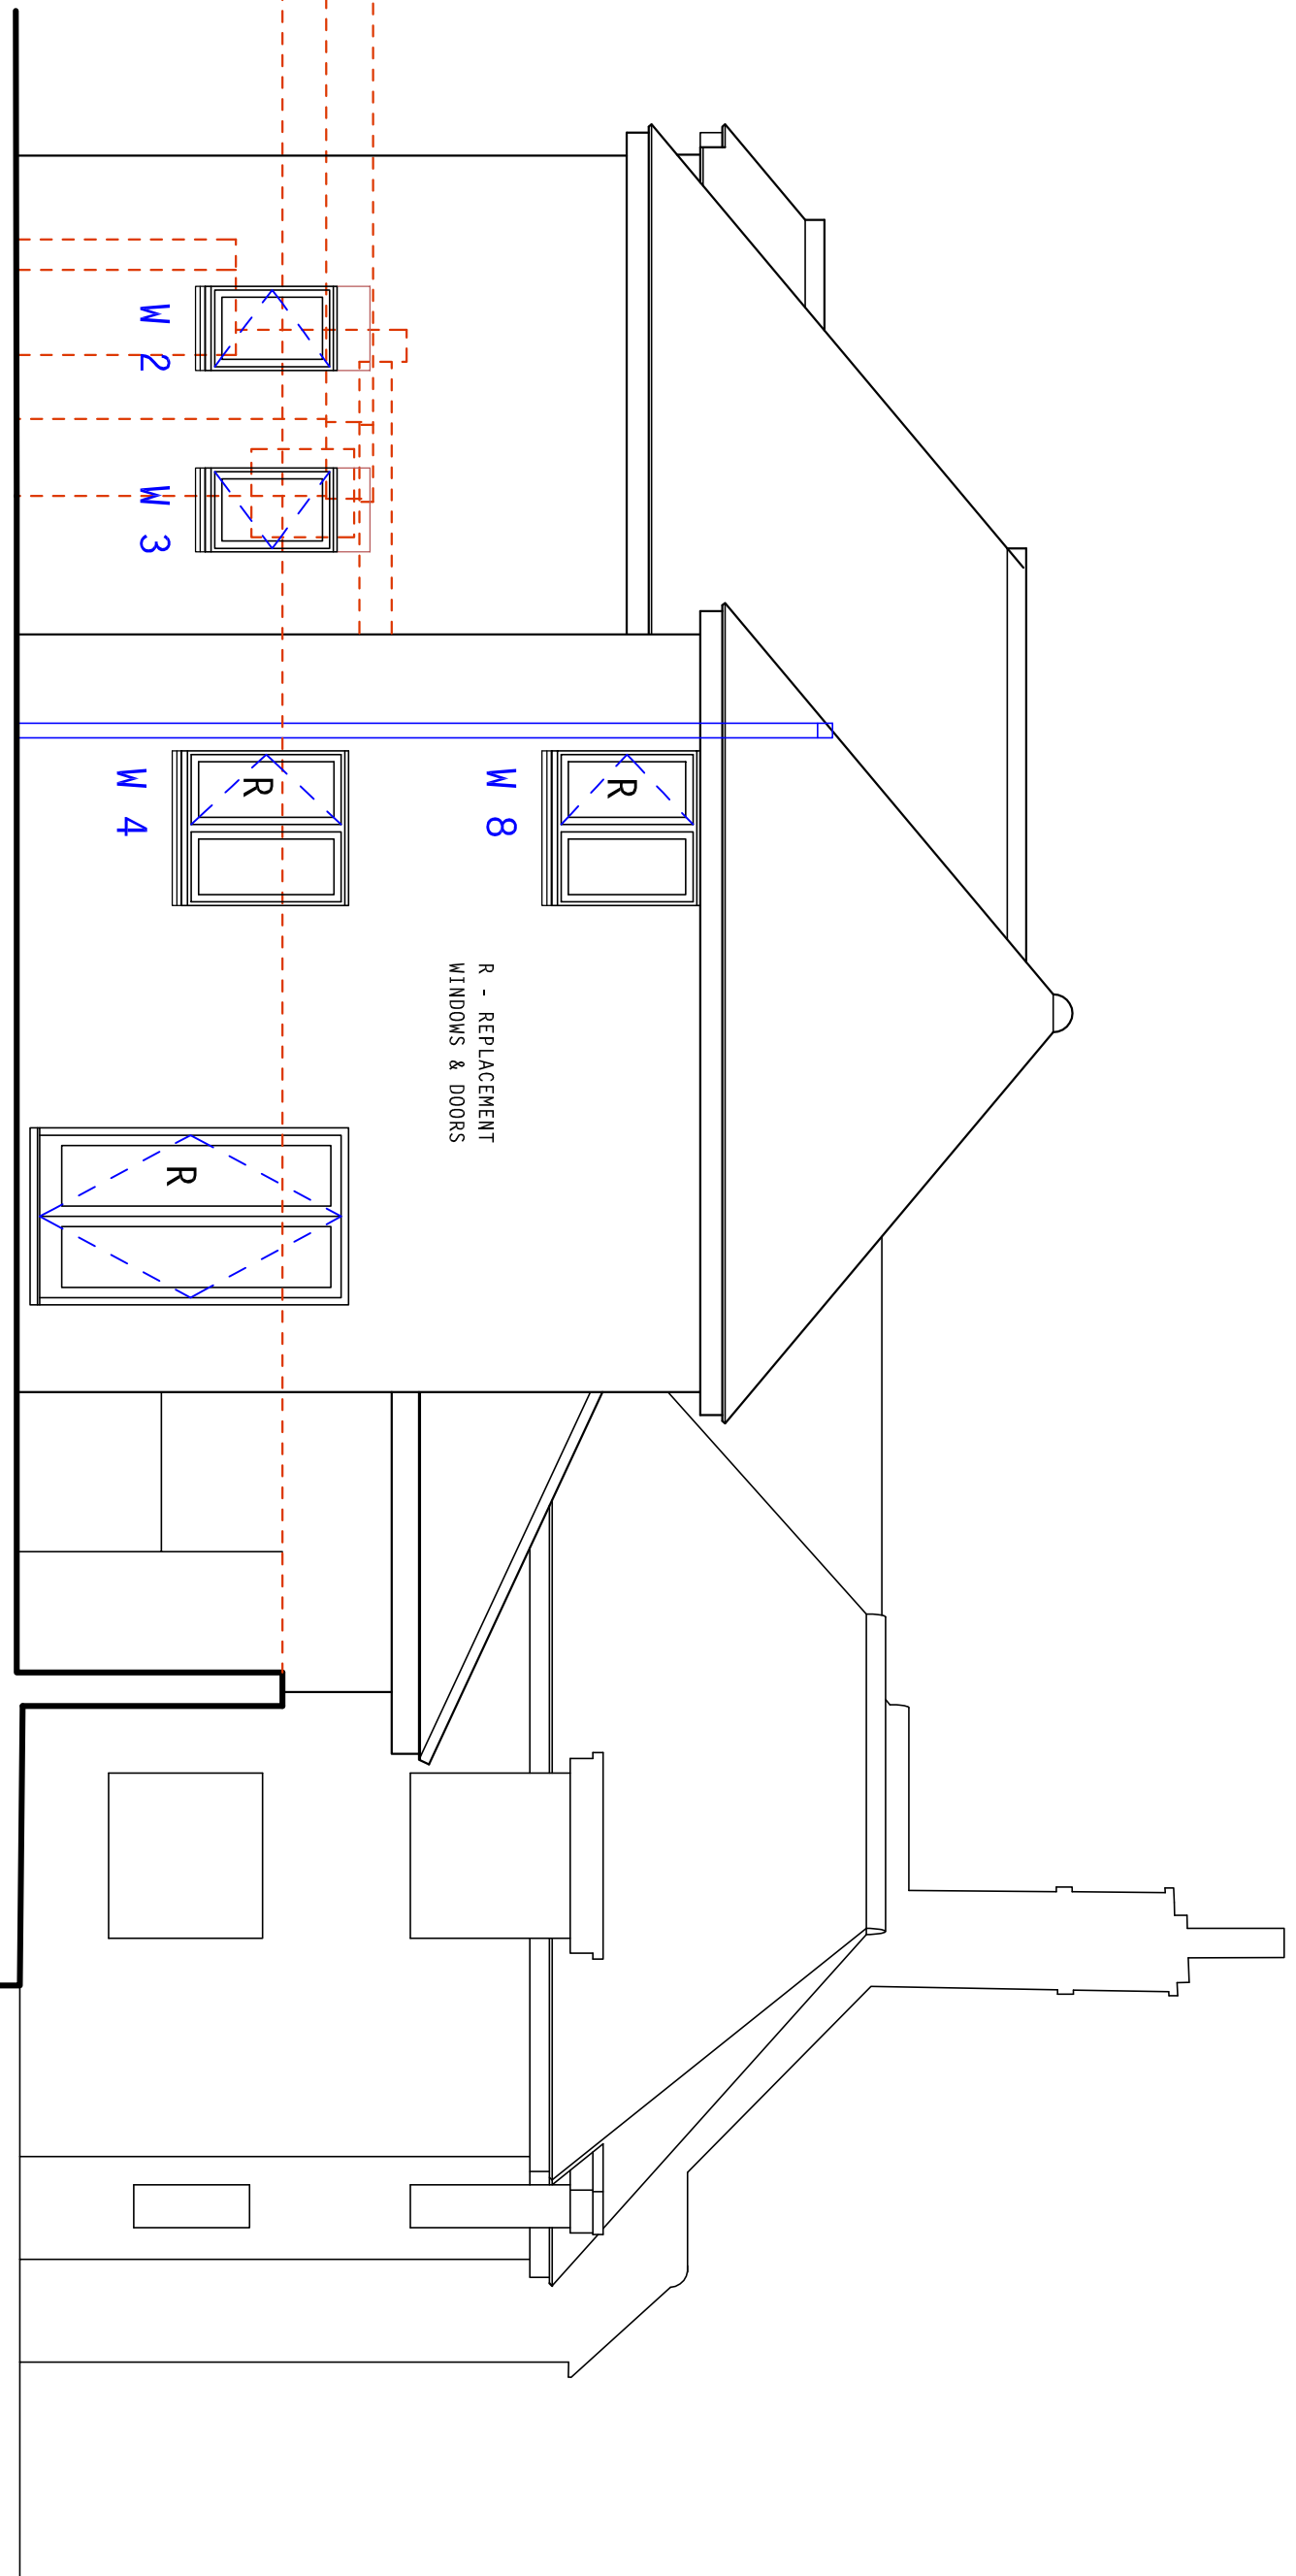


proposed south elevation

SCALE 1:50

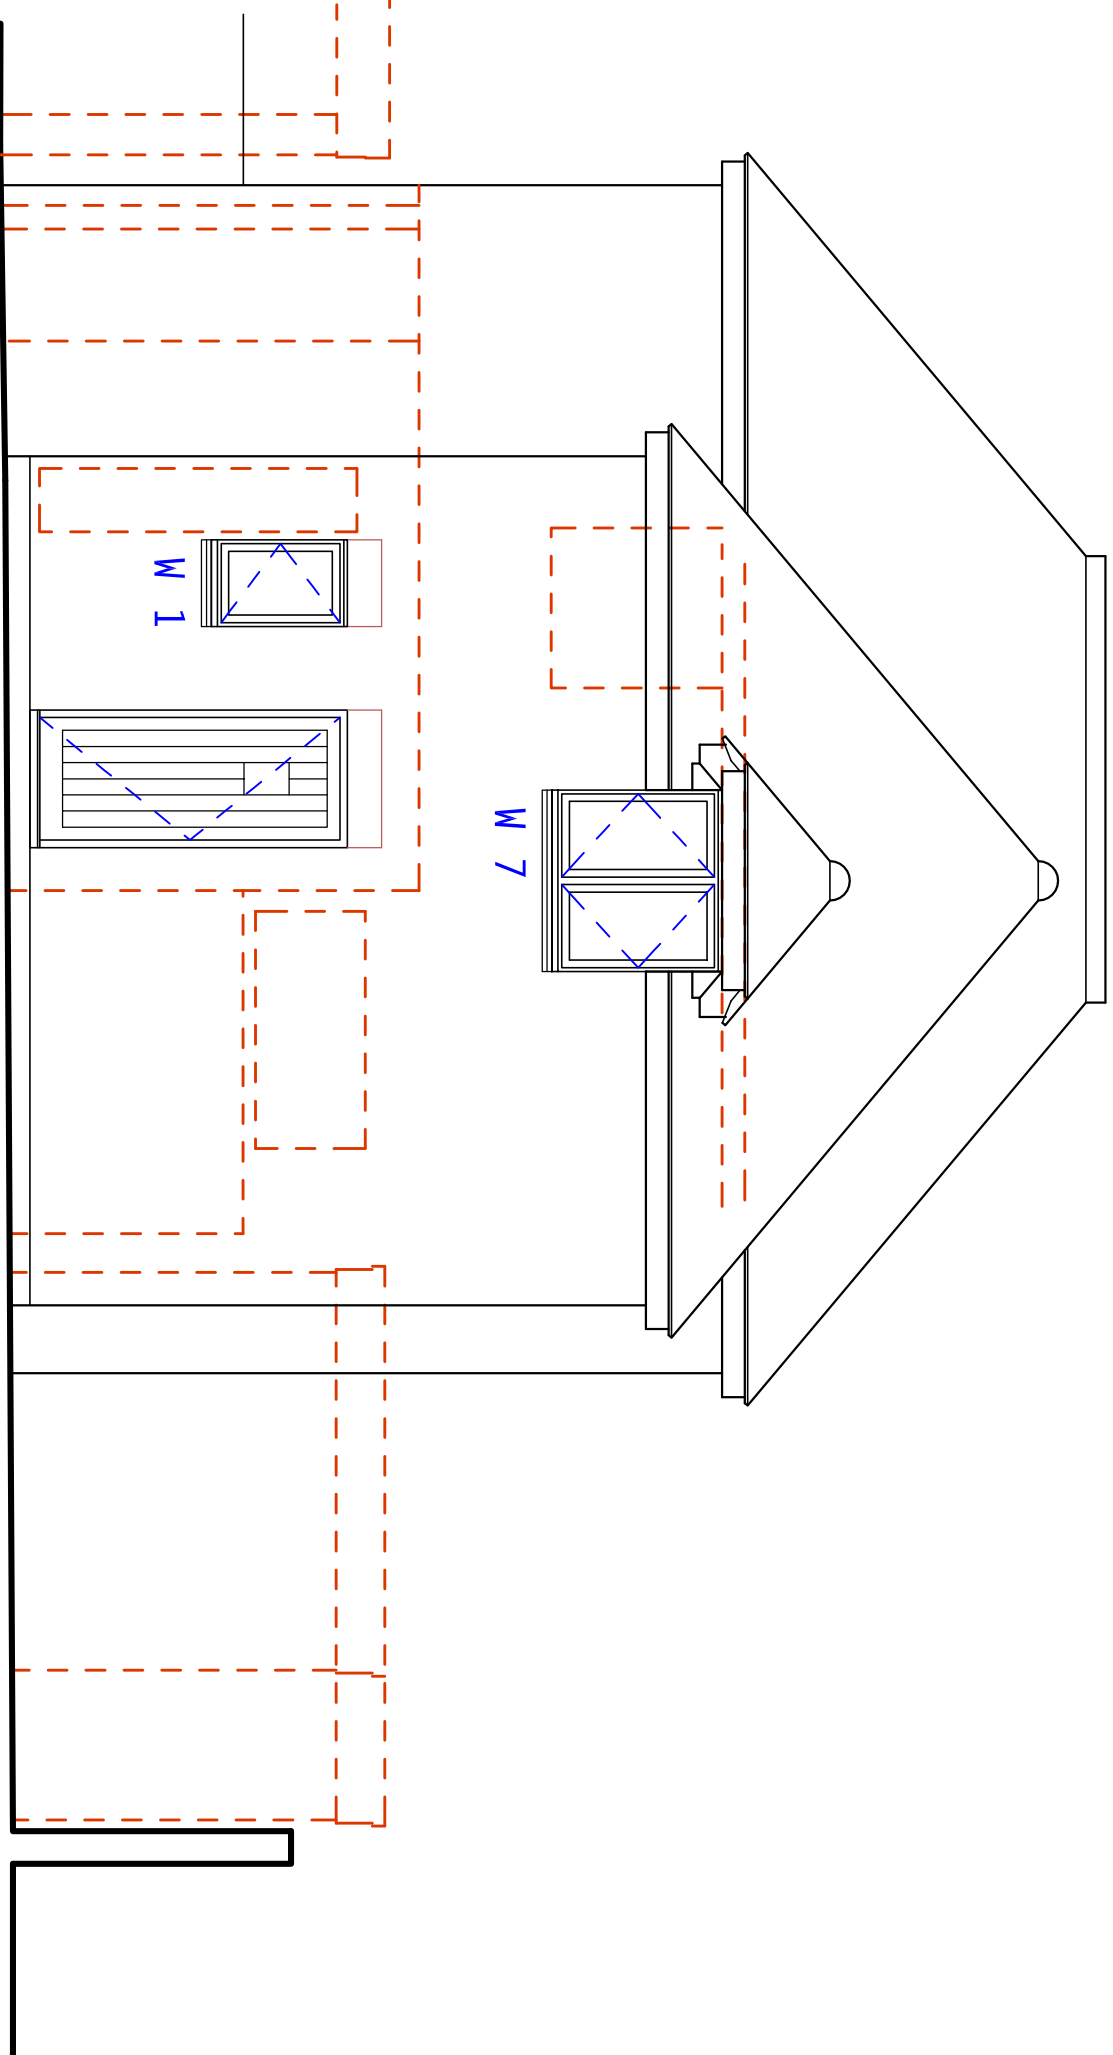

proposed west elevation (addition)

SCALE 1:50

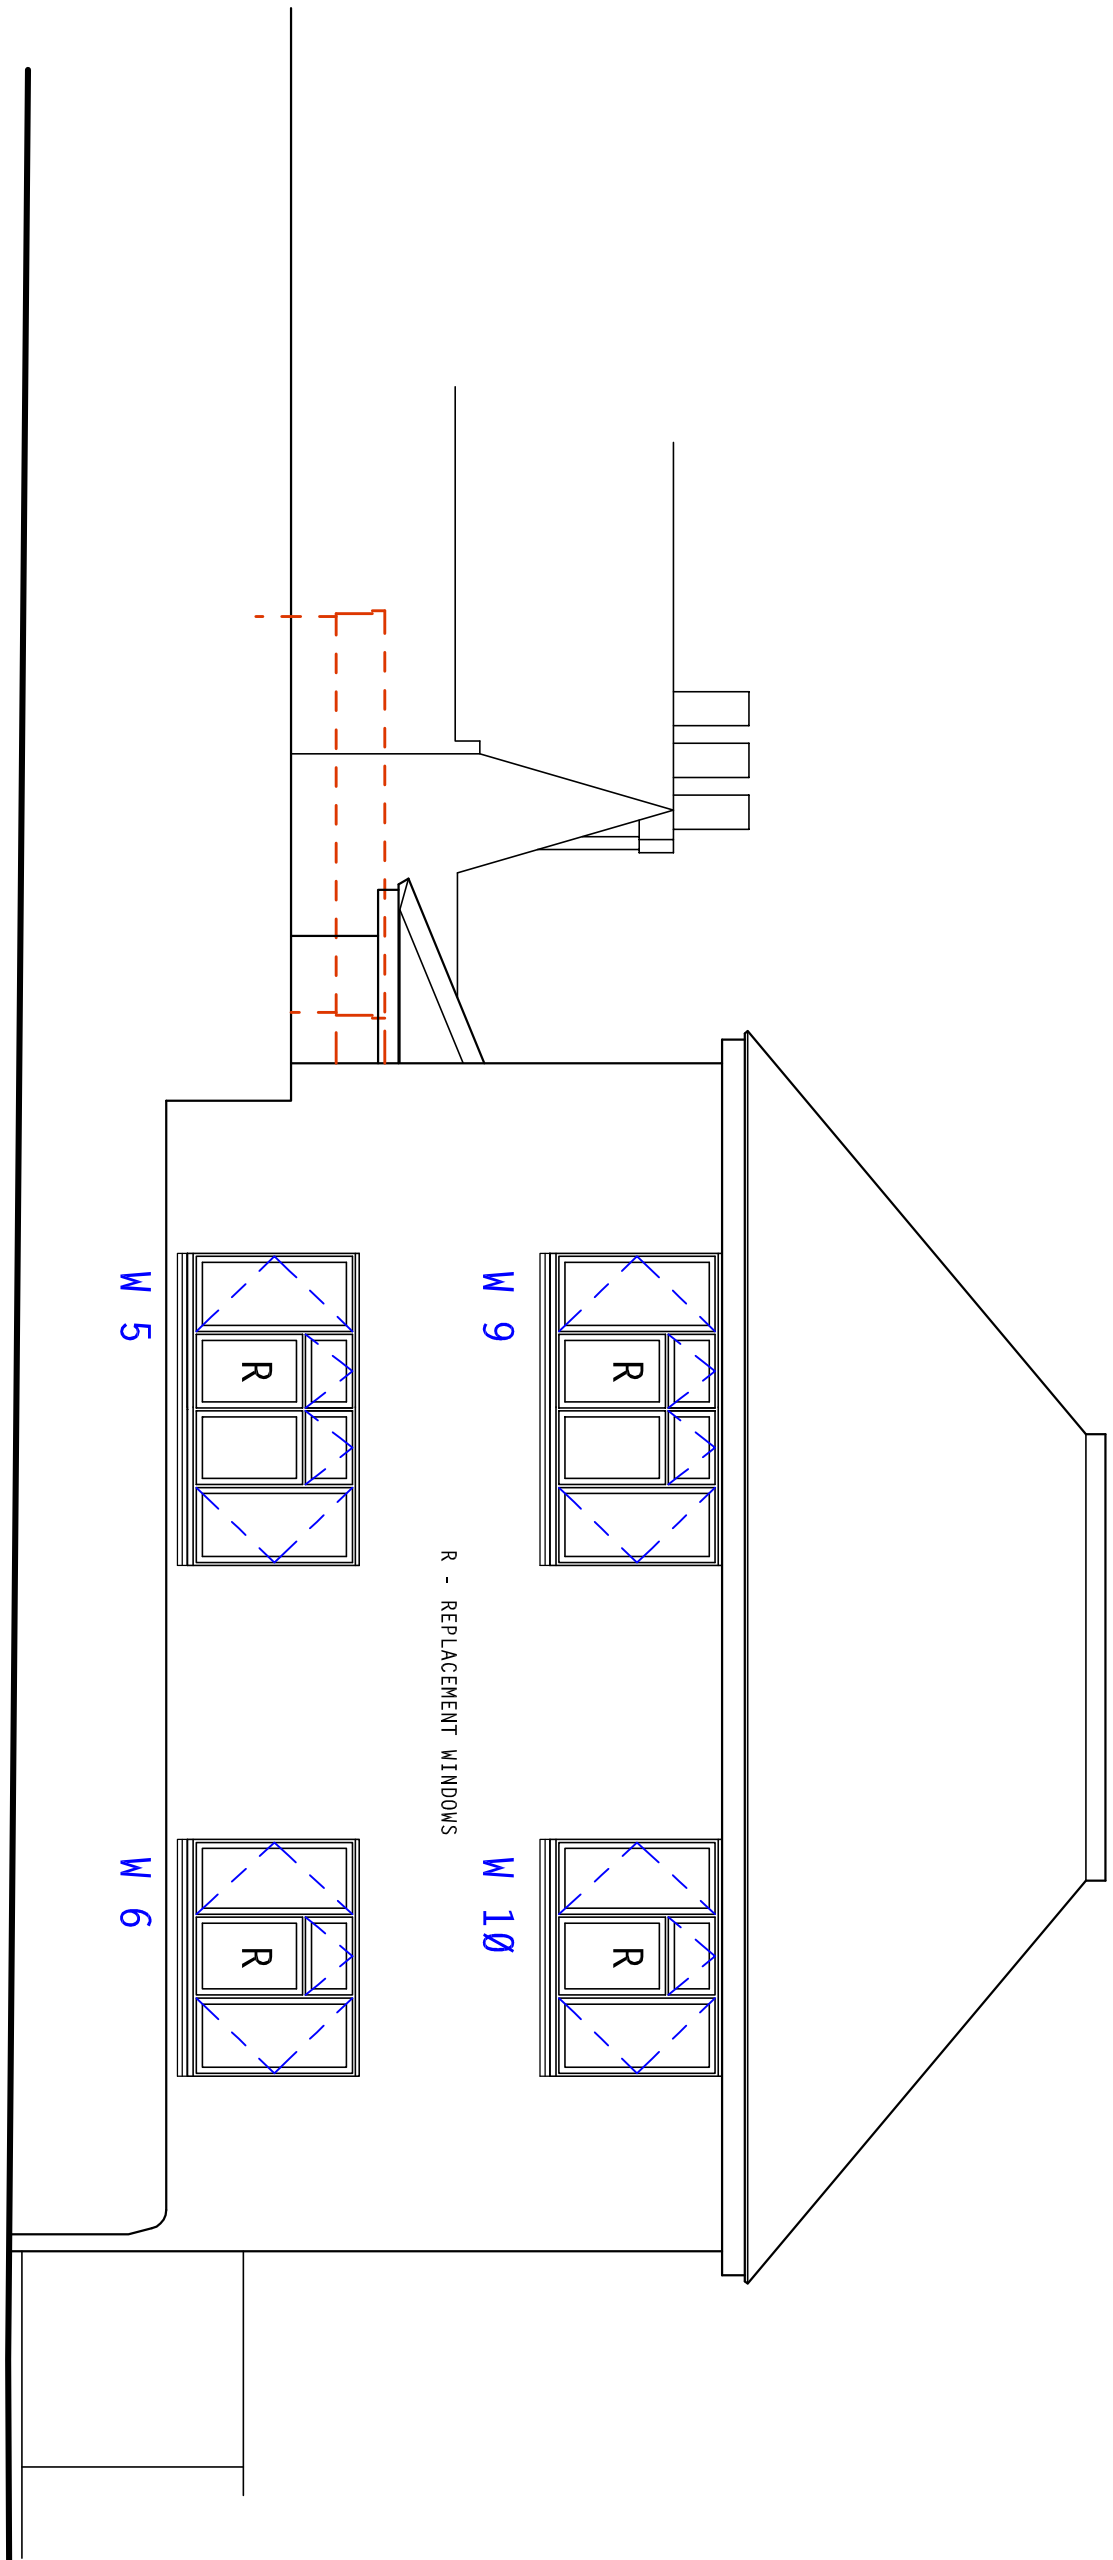

proposed east elevation

SCALE 1:50

PURPOSE MADE WHITE UPVC WINDOWS, DOUBLE GLAZED, OPENING CASERENTS/PANELS AND FIXED LIGHTS FLUSH WITH SURROUNDING SURFACE.
PURPOSE MADE UPVC/COMPOSITE DOORS, DOUBLE GLAZED/ INSULATED PANELS.
FENSA REGISTERED SUPPLIER/INSTALLER.

windows & doors


proposed elevations

TOPOGRAPHIC & BUILDING SURVEY

J.BROTHERTON & PARTNERS

scale in metres

1:50

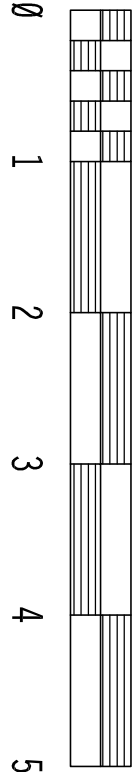

client: Mr & Mrs Monk

project: proposed alterations & additions, The Green Cottage, 23 Langstone High Street PO9 1RY

PH DESIGN
architectural consultants
3 chapel Street chichester
W.sussex PO19 1BU
tel: (01243) 781760

project: 20/C11
drawing no: 10
date: Sept 2021

