
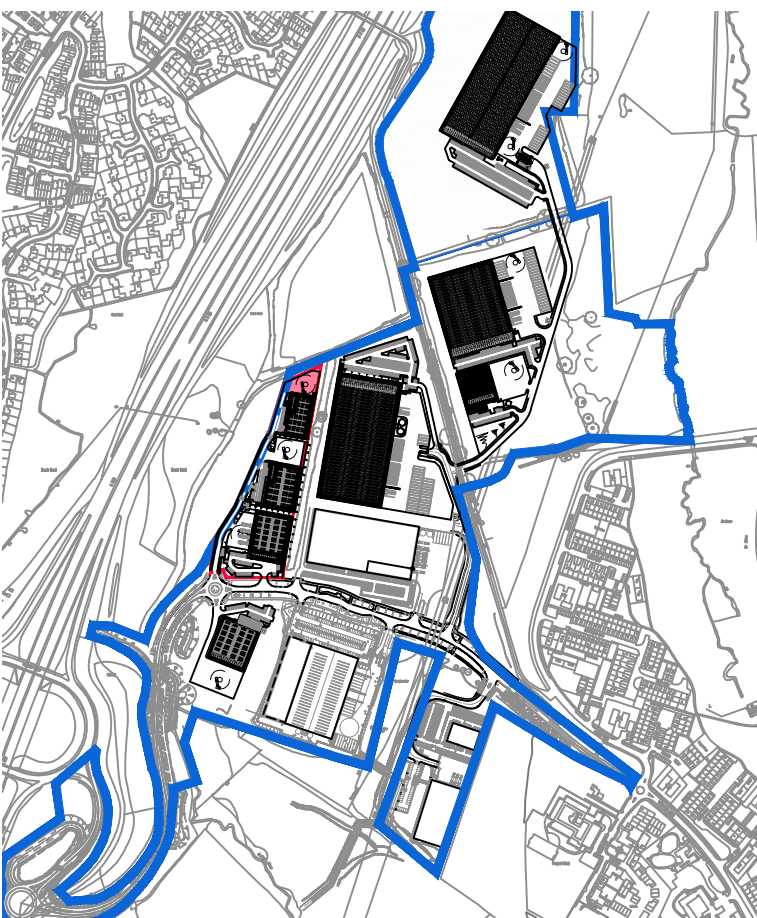


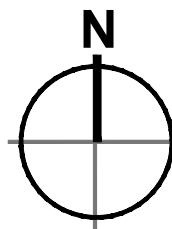

Key Plan_1:10,000 @ A1

Key;


- Site Boundary
[100.08 Acres / 40.50 Hectares]
- Plot 5 Boundary
[4.85 Acres / 1.96 Hectares]
- Proposed 2.4m High Paladin Security Fence
- Personnel Gate fitted into 2.4m High Paladin Security Fence
- Proposed Manual Swing Security Gate
- Timber Hit & Miss Fence to Bin Store
- 2.4m High Solid Timber Fence

D	SITE LAYOUT AMENDED	DS	MDS	26.04.22
C	FENCE LAYOUT AMENDED	DS	MDS	20.04.22
B	STAGE 3 ISSUE	AT	MDS	07.10.21
A	DRAFT STAGE 3 ISSUE	AT	MDS	01.10.21
rev	amendments	by	ckd	date

DUNSBURY PARK, MASTERPLAN,
PORTSMOUTH
UNIT 502, SITE SECURITY PLAN



RIBA PoW Stage:	3 - Spatial Coordination
Document Suitability:	S1
Drawn / Checked:	AT / MDS
Date:	01.10.2021
Scale:	1:250 @ A1
UMC Project Number:	20179
Document Reference:	Drawing no: Revision:
DP - UMC - 502 - XX - DR - A	1054 D

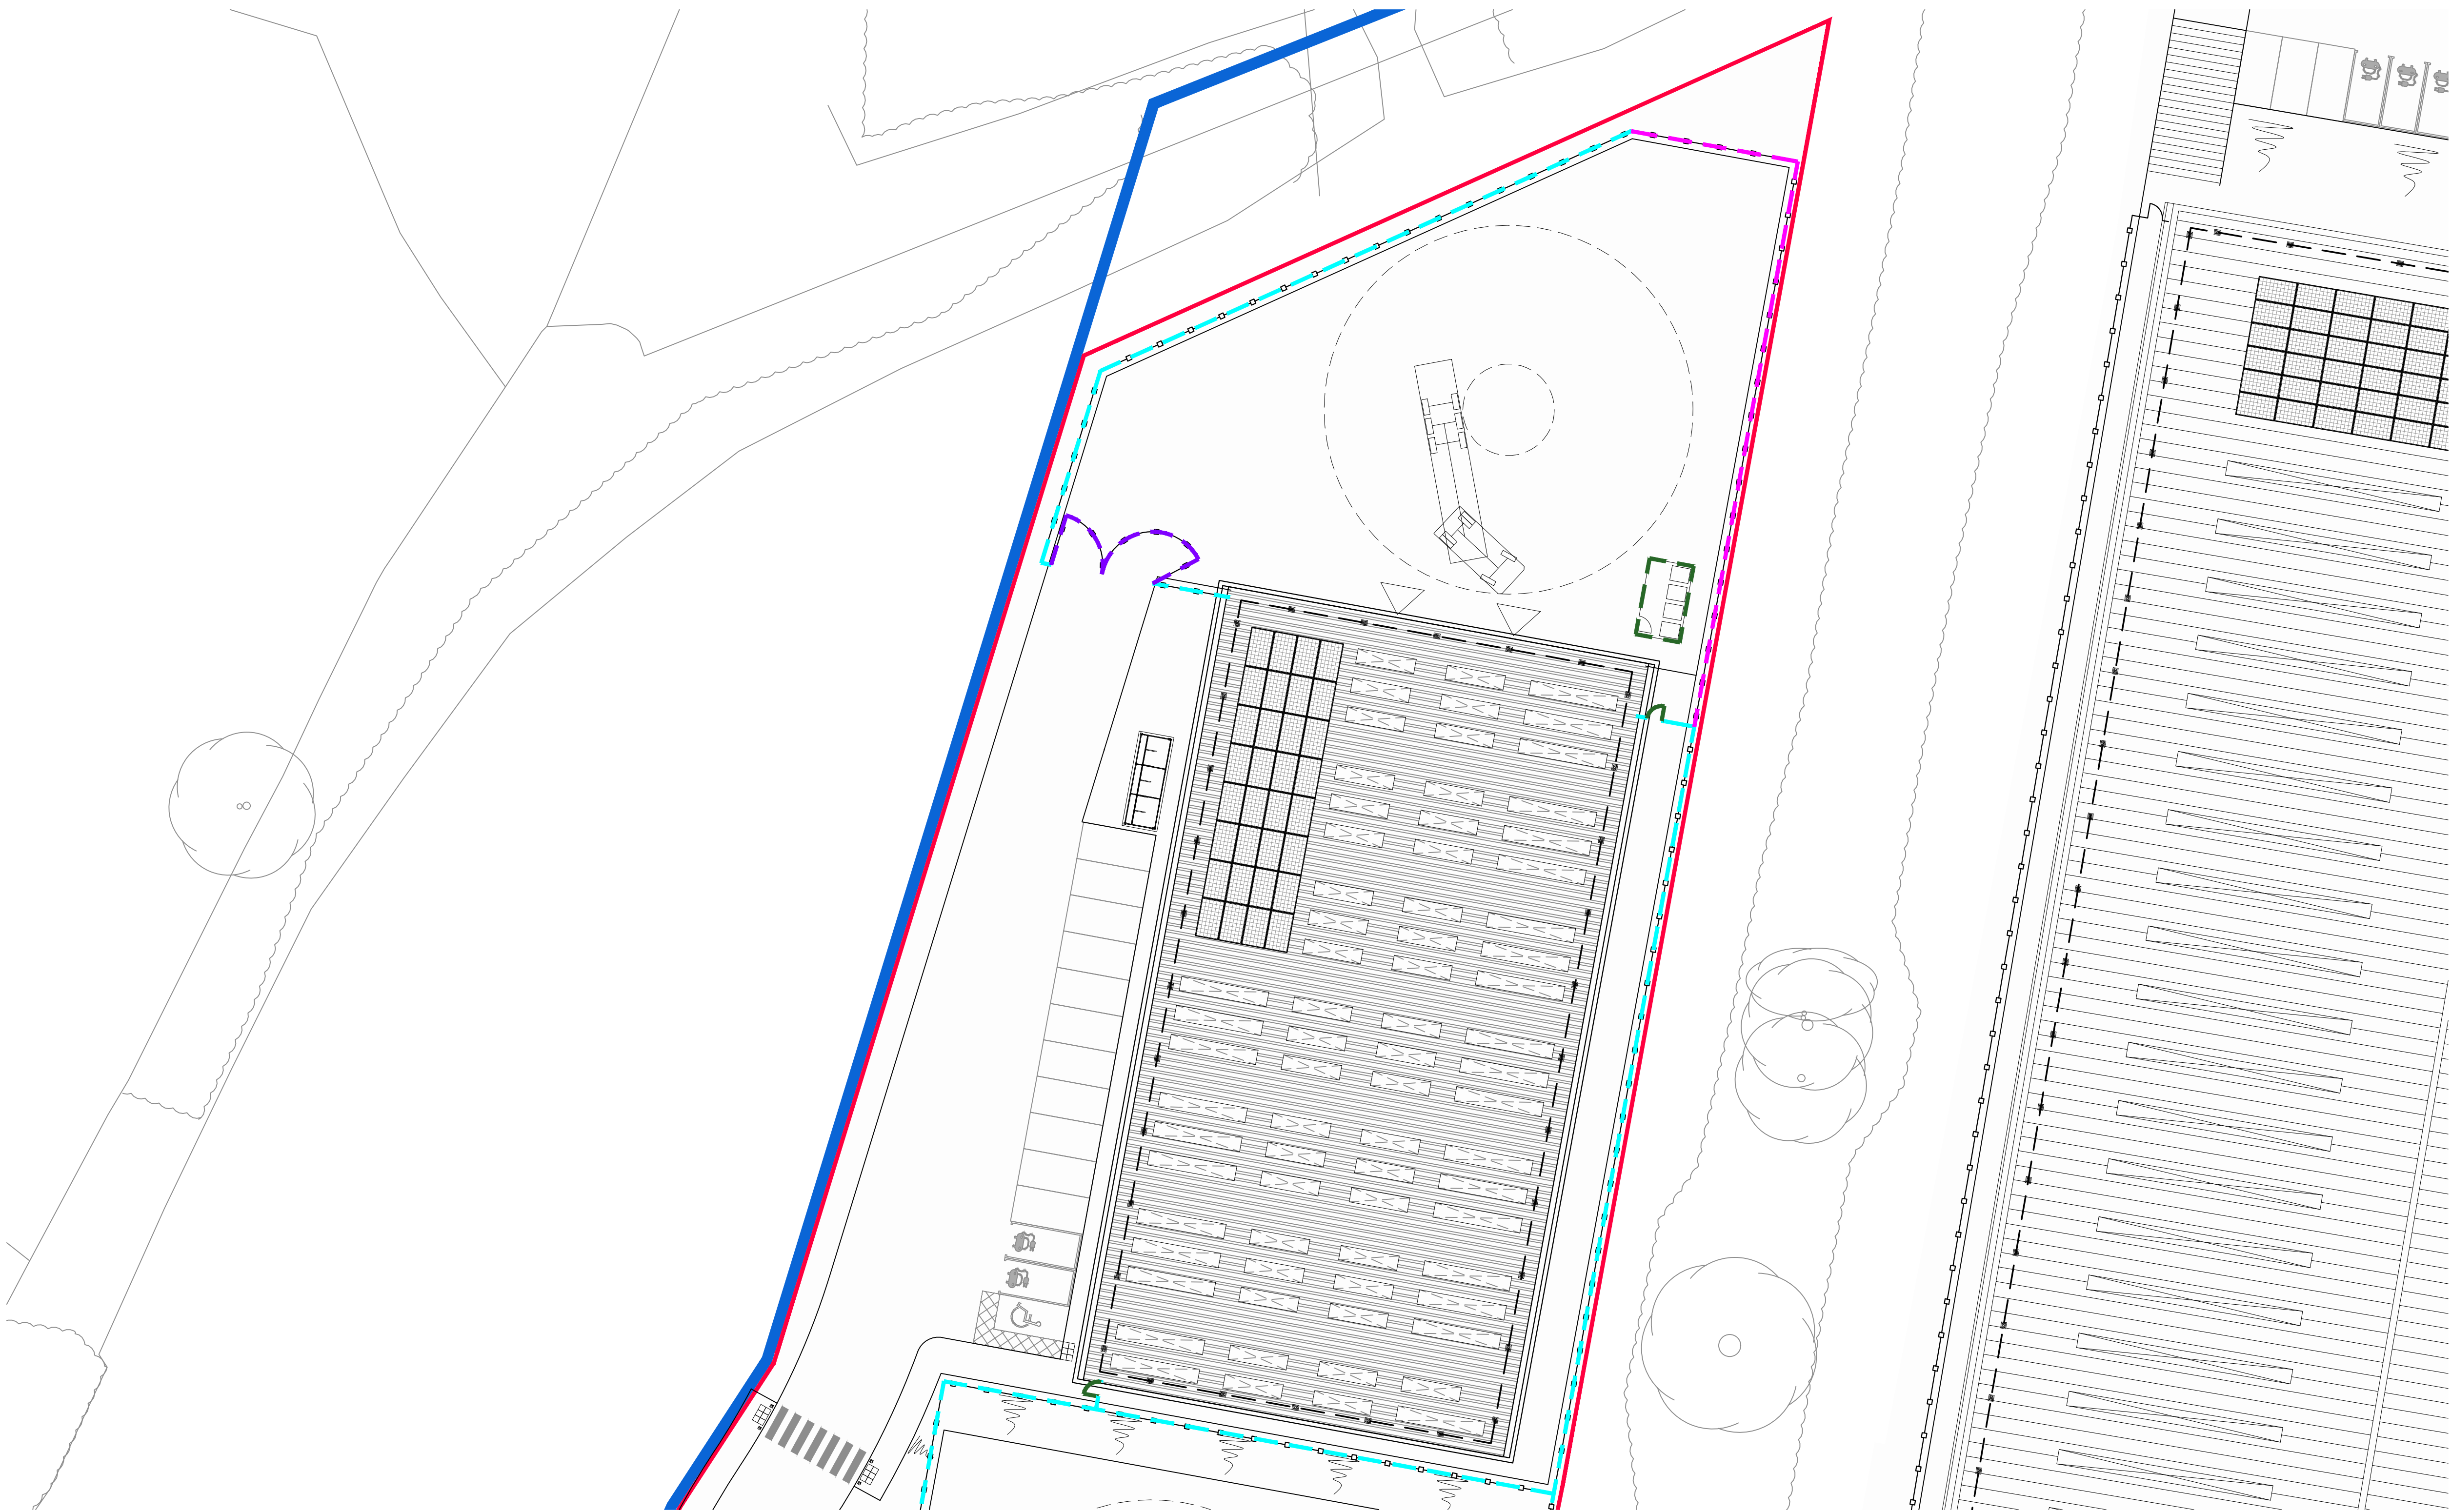

Unit 502, Site Plan_1:250 @ A1



Paladin Fence Example Image Scale N/A



Sliding Gate Scale N/A



Personnel Gate Scale N/A

