




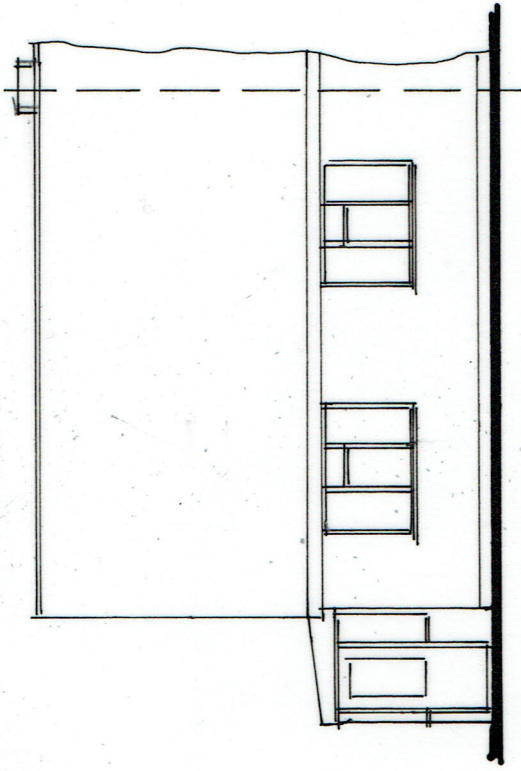

Existing Front Elevation.

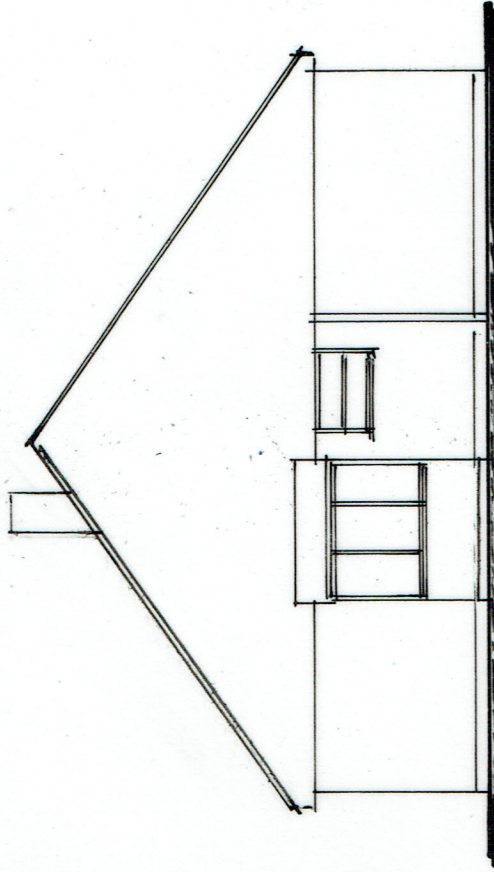

Existing Side Elevation.

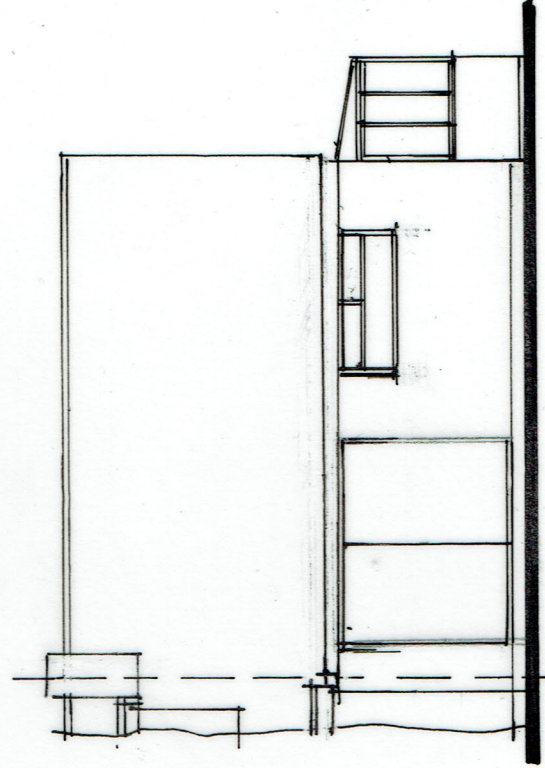

Existing Rear Elevation.

Proposed rooms in roof with front
& rear dormers plus single storey
rear extension at 9 Margaret Close,
Waterlooville, Hants. PO7 6PD

Miss V. Campbell-Smith

Scale 1:50 1:100 Date January 2022

A3 Drawing Number

3

Revision

