




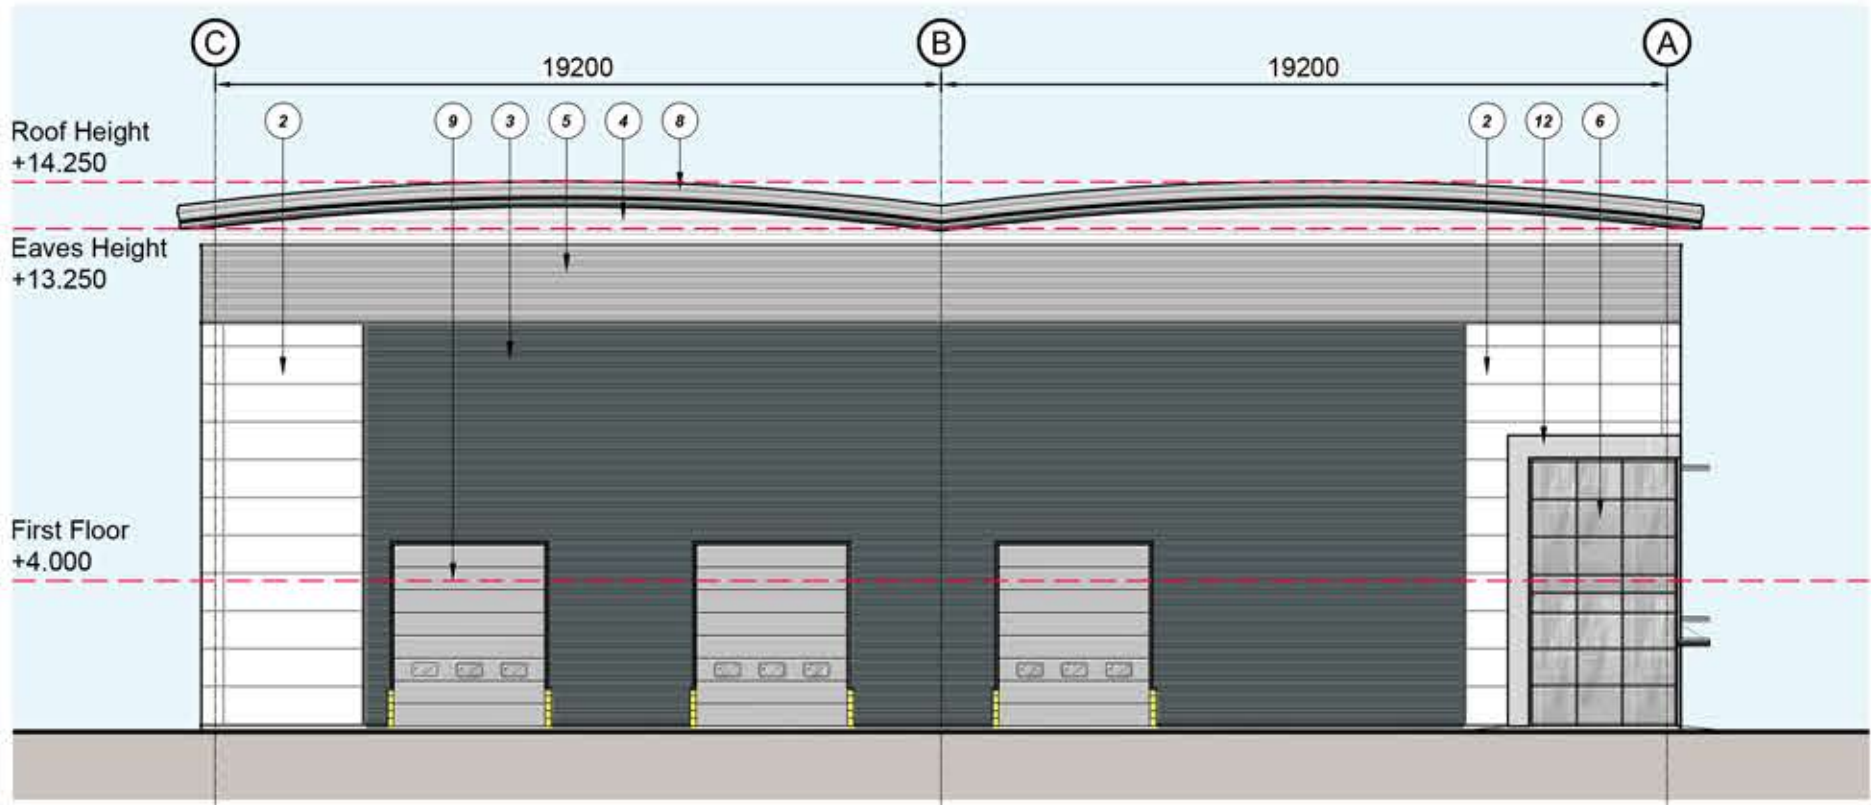


Proposed North Elevation_SCALE 1:200 @ A1

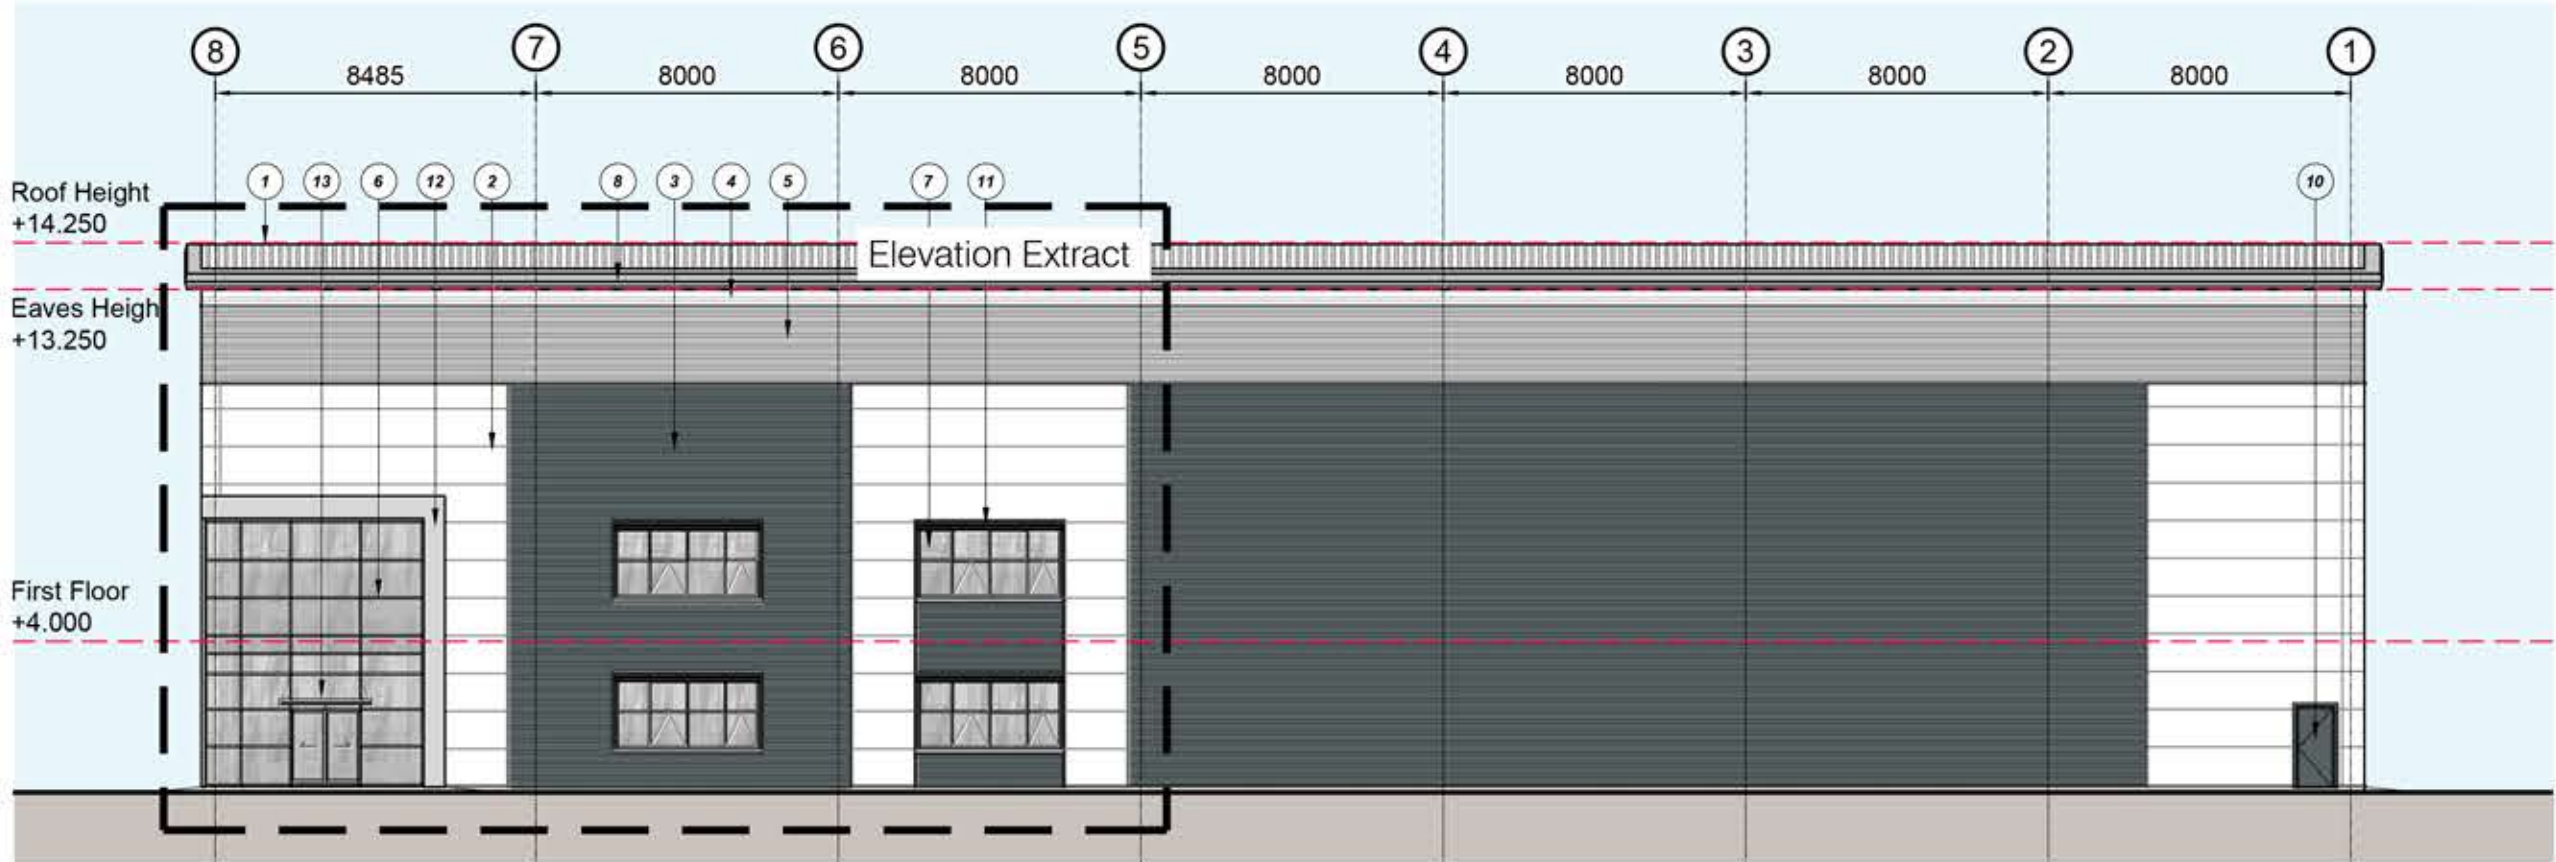

Proposed West Elevation_SCALE 1:200 @ A1

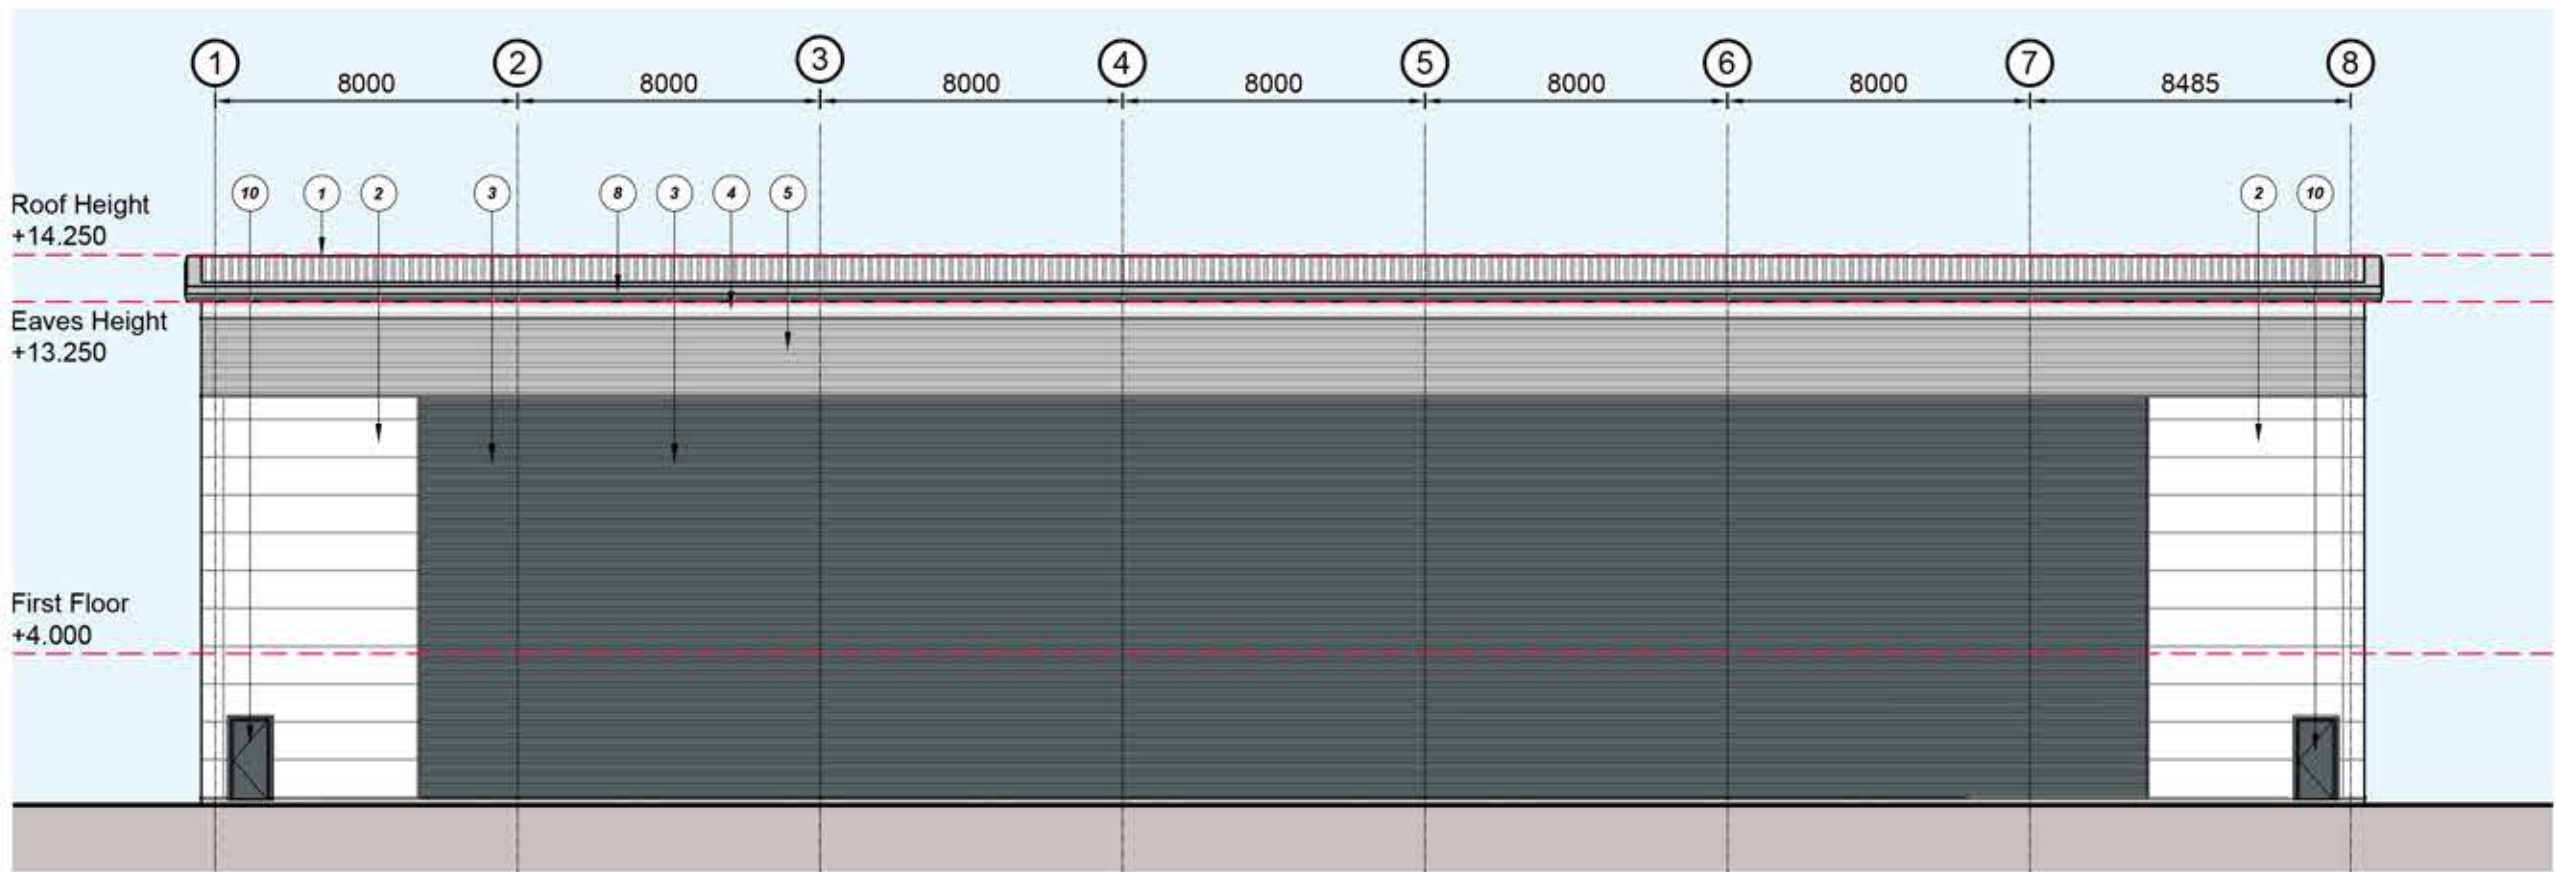


Proposed East Elevation_SCALE 1:200 @ A1

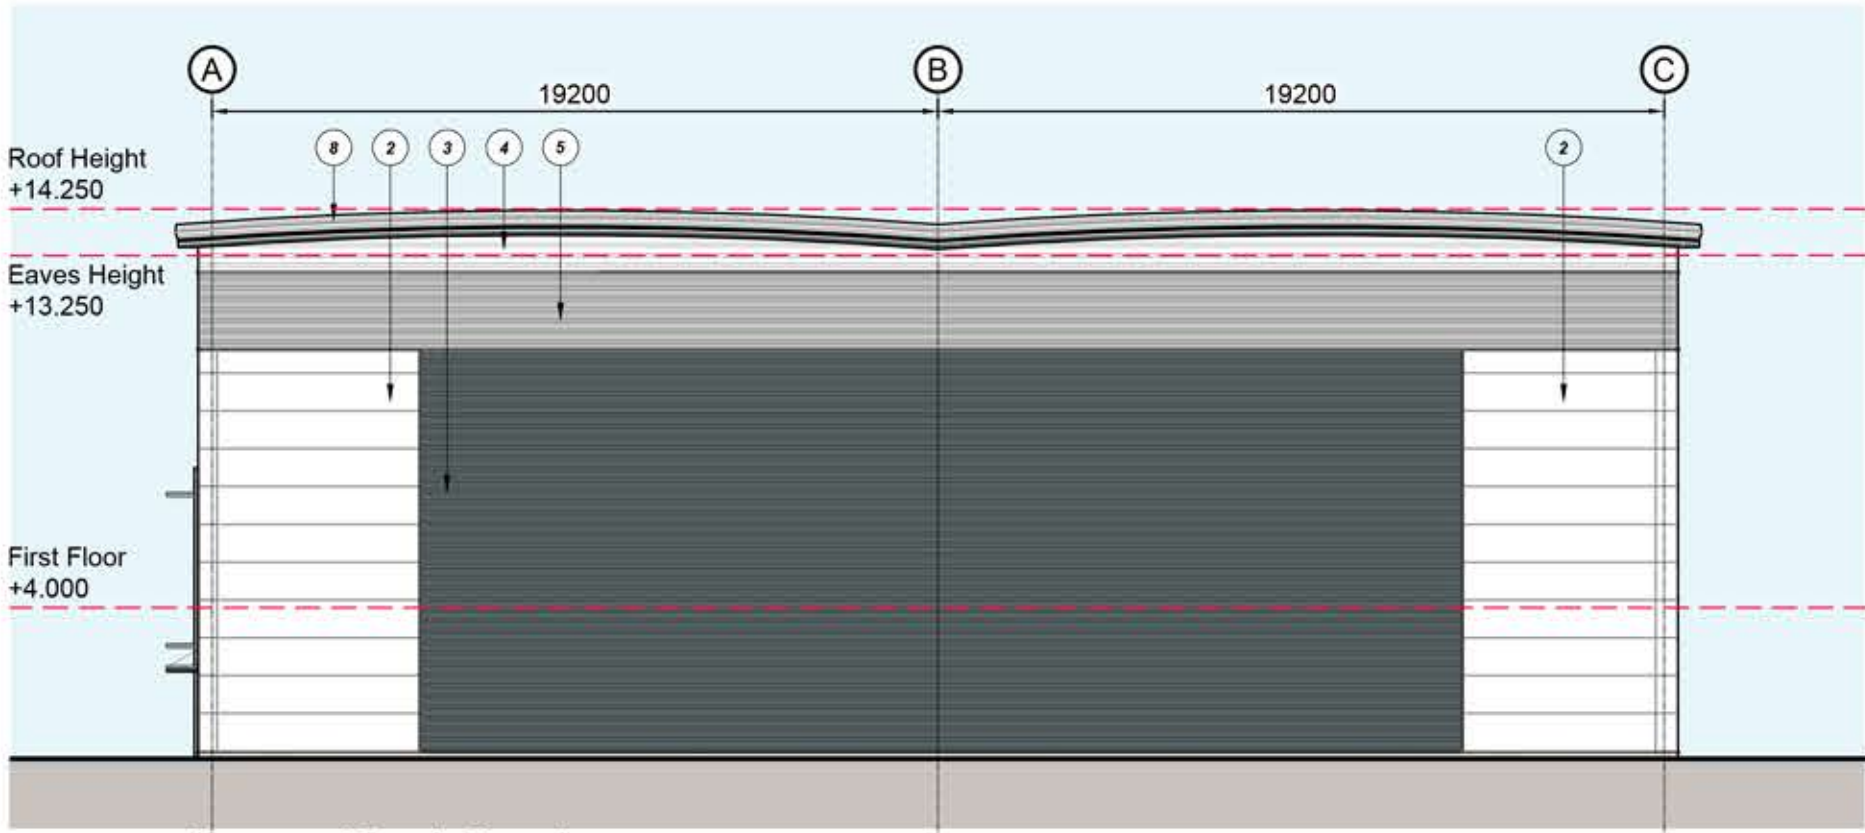

Proposed South Elevation_SCALE 1:200 @ A1



West Elevation Extract_SCALE 1:100 @ A1

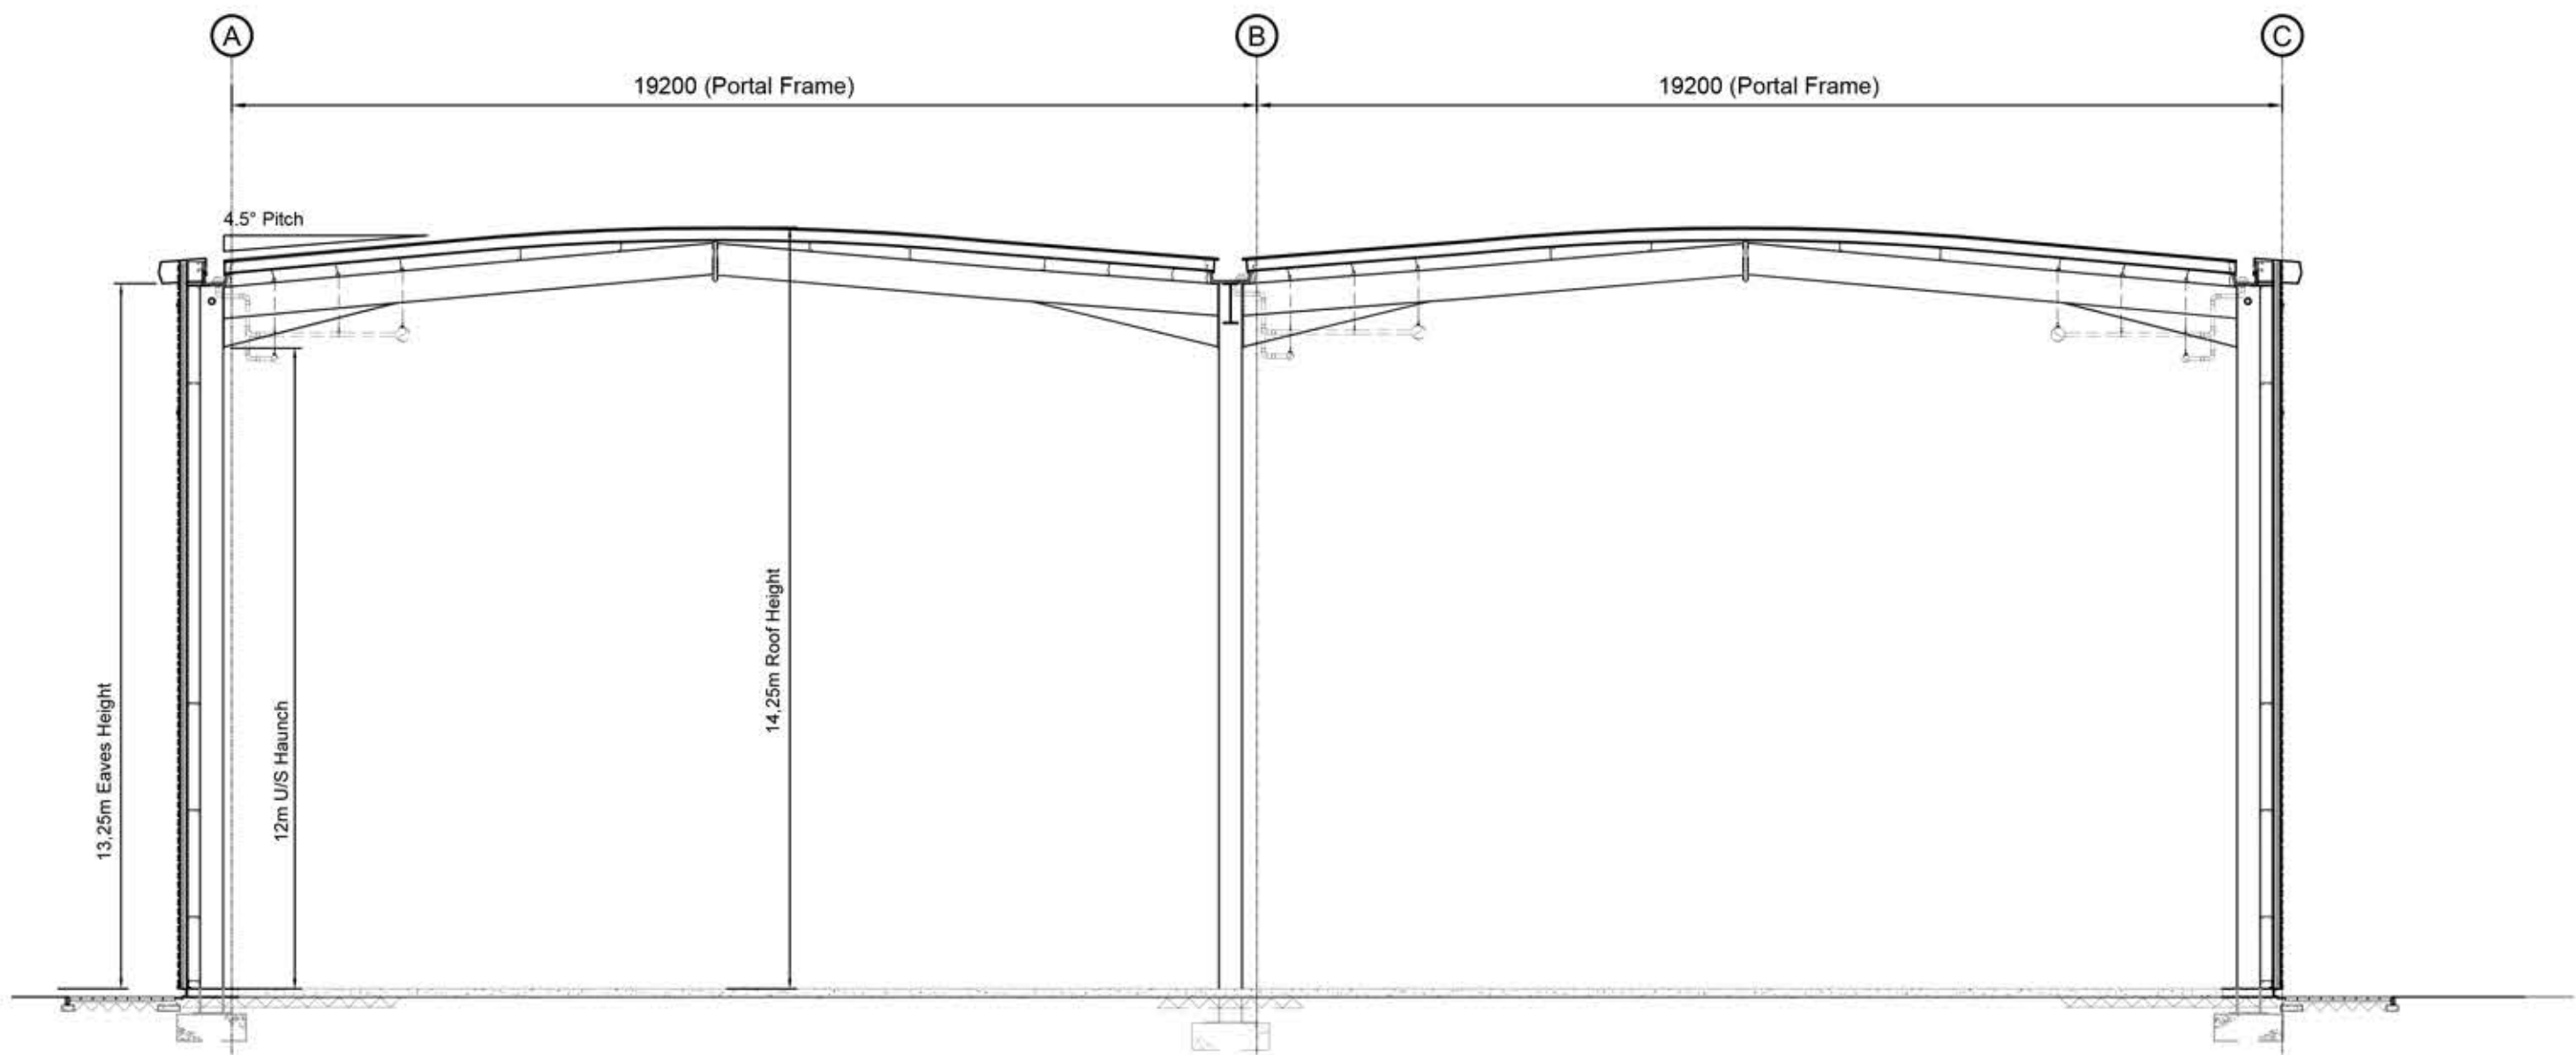

Indicative Section_SCALE 1:125 @ A1

- Dimensions are in millimeters, unless stated otherwise.
- Scaling of this drawing is not recommended.
- It is the recipient's responsibility to print this document to the correct scale.
- All relevant drawings and specifications should be read in conjunction with this drawing.

External Finishes

- Griffon roof formed of built up trapezoidal roof panel system.
Finish: Tata Colorcoat HPS200 Ultra
Colour: White (RAL 9003) (Signature Colours)
- Microrib Composite Cladding Panel
Finish: Tata Colorcoat HPS200 Ultra (1000/900/600 Module)
Colour: White (RAL 9003) (Signature Colours)
- Built up horizontally laid trapezoidal profile metal wall cladding system
Finish: Tata Colorcoat Prisma
Colour: Slate Grey (RAL 7012) (Solid Colours)
- Built up horizontally laid trapezoidal profile metal wall cladding system
Finish: Tata Colorcoat Prisma
Colour: White (RAL 9003)
- Built up horizontally laid trapezoidal profile metal wall cladding system
Finish: Tata Colorcoat HPS200 Ultra
Colour: Goosewing Grey (RAL 080 70 05)
- Thermally broken polyester powder coated aluminium curtain wall and doors
Finish: Polyester powder coated
Glazing: Grey tinted
Frame Colour: Anthracite (RAL 7016)
- Thermally broken polyester powder coated aluminium windows,
Finish: Polyester powder coated
Glazing: Grey tinted
Frame Colour: Anthracite (RAL 7016)
- Two Part Eaves Flashing.
Finish: Tata Colorcoat HPS200 Ultra
Colour: Upper - Goosewing Grey (RAL 080 70 05)
Lower - Slate grey (RAL 7012)
- Level Access Doors to be overhead sectional doors with level access to be electronically operated with manual override.
~ 3 N° 4000mm wide x 4800mm high level access doors
Finish: Polyester powder coated
Colour: Goosewing Grey (RAL 080 70 05)
- Steel insulated security door & frame
Finish: Polyester powder coated
Colour: As indicated.
- Brise Soleil system projecting 1.2m from main building facade with metallic fins (as shown on elevations)
Finish: Polyester powder coated
Colour: Anthracite (RAL 7016)
- Feature Flashing
Finish: Polyester powder coated
Colour: Oyster Grey (RAL 7035)
- Glazed Entrance Canopy
Canopy to project 1.2m from curtain structure on support rods with gravity fed gutter
Finish: Polyester powder coated
Glazing: Grey tinted
Frame Colour: Anthracite (RAL 7016)

D	STAGE 3 ISSUE	RW	DS	07/10/21
C	DRAFT Stage 3 Issue	DF	DS	01/10/21
B	Site Boundary Amended	DF	DS	01/09/21
A	Initial Issue	DF	DS	13/08/21
rev	amendments	by	ckd	date

DUNSBUY PARK, MASTERPLAN,
PORTSMOUTH
UNIT 501, ELEVATIONS & INDICATIVE SECTION



RIBA PoW Stage:	3 - Spatial Coordination
Document Suitability:	S1
Drawn / Checked:	DS / MDS
Date:	13.08.2021
Scale:	Noted @ A1
UMC Project Number:	20179
Document Reference:	Drawing no: Revision:
DP	- UMC - 501 - ZZ - DR - A 1204 D

