



- GENERAL NOTES:
1. This drawing is the copyright of Rheal Architecture Ltd and may not be copied, altered or reproduced in any form or passed on to a third party without written consent. If in doubt ASK.
 2. The drawing reflects current standards and legislation agreed for this project at the time of original issue.

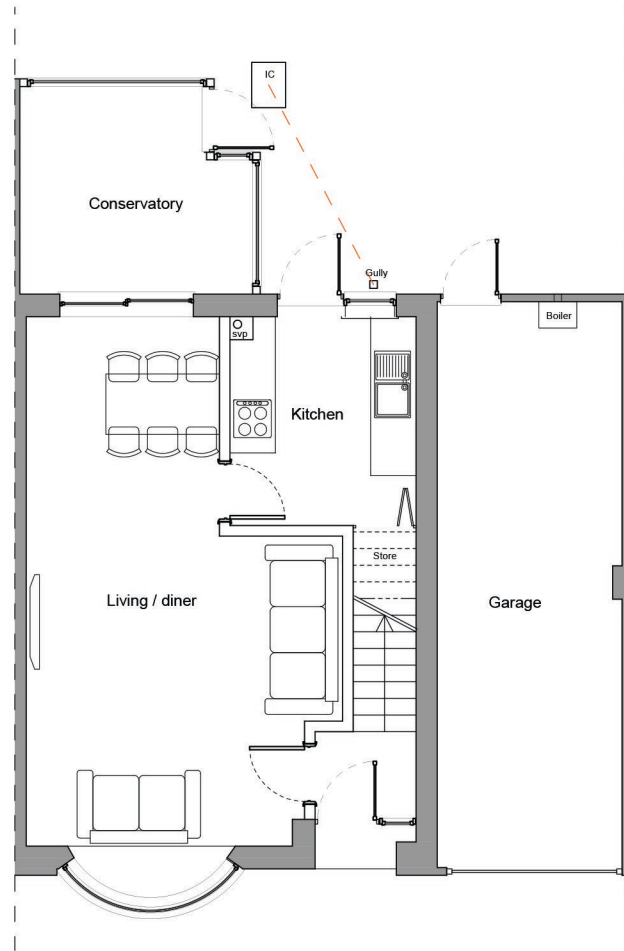

Ground floor plan

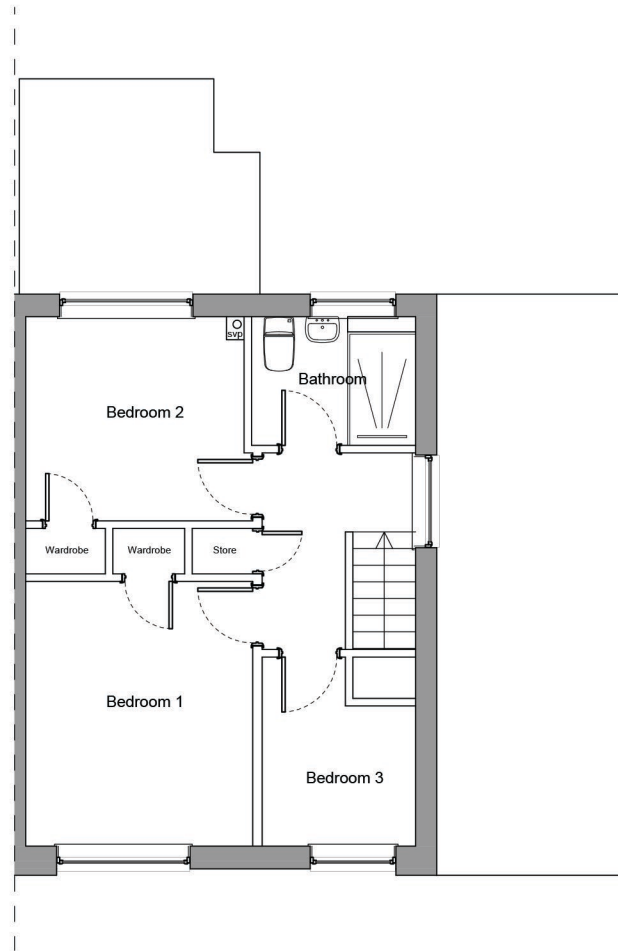

First floor plan



Front (west) Elevation



Side (South) Elevation



Rear (East) Elevation



PROJECT
52 Nutwick Road
Denvilles
Havant
PO9 2UJ

DRAWING TITLE
EXISTING PLANS AND ELEVATIONS

PROJECT NO. | DRAWING NO.
047 PD110A

0 1 2 5 10
SCALE 1:100 @ A3

REVISION
A - 30.07.2021 - First Issue