


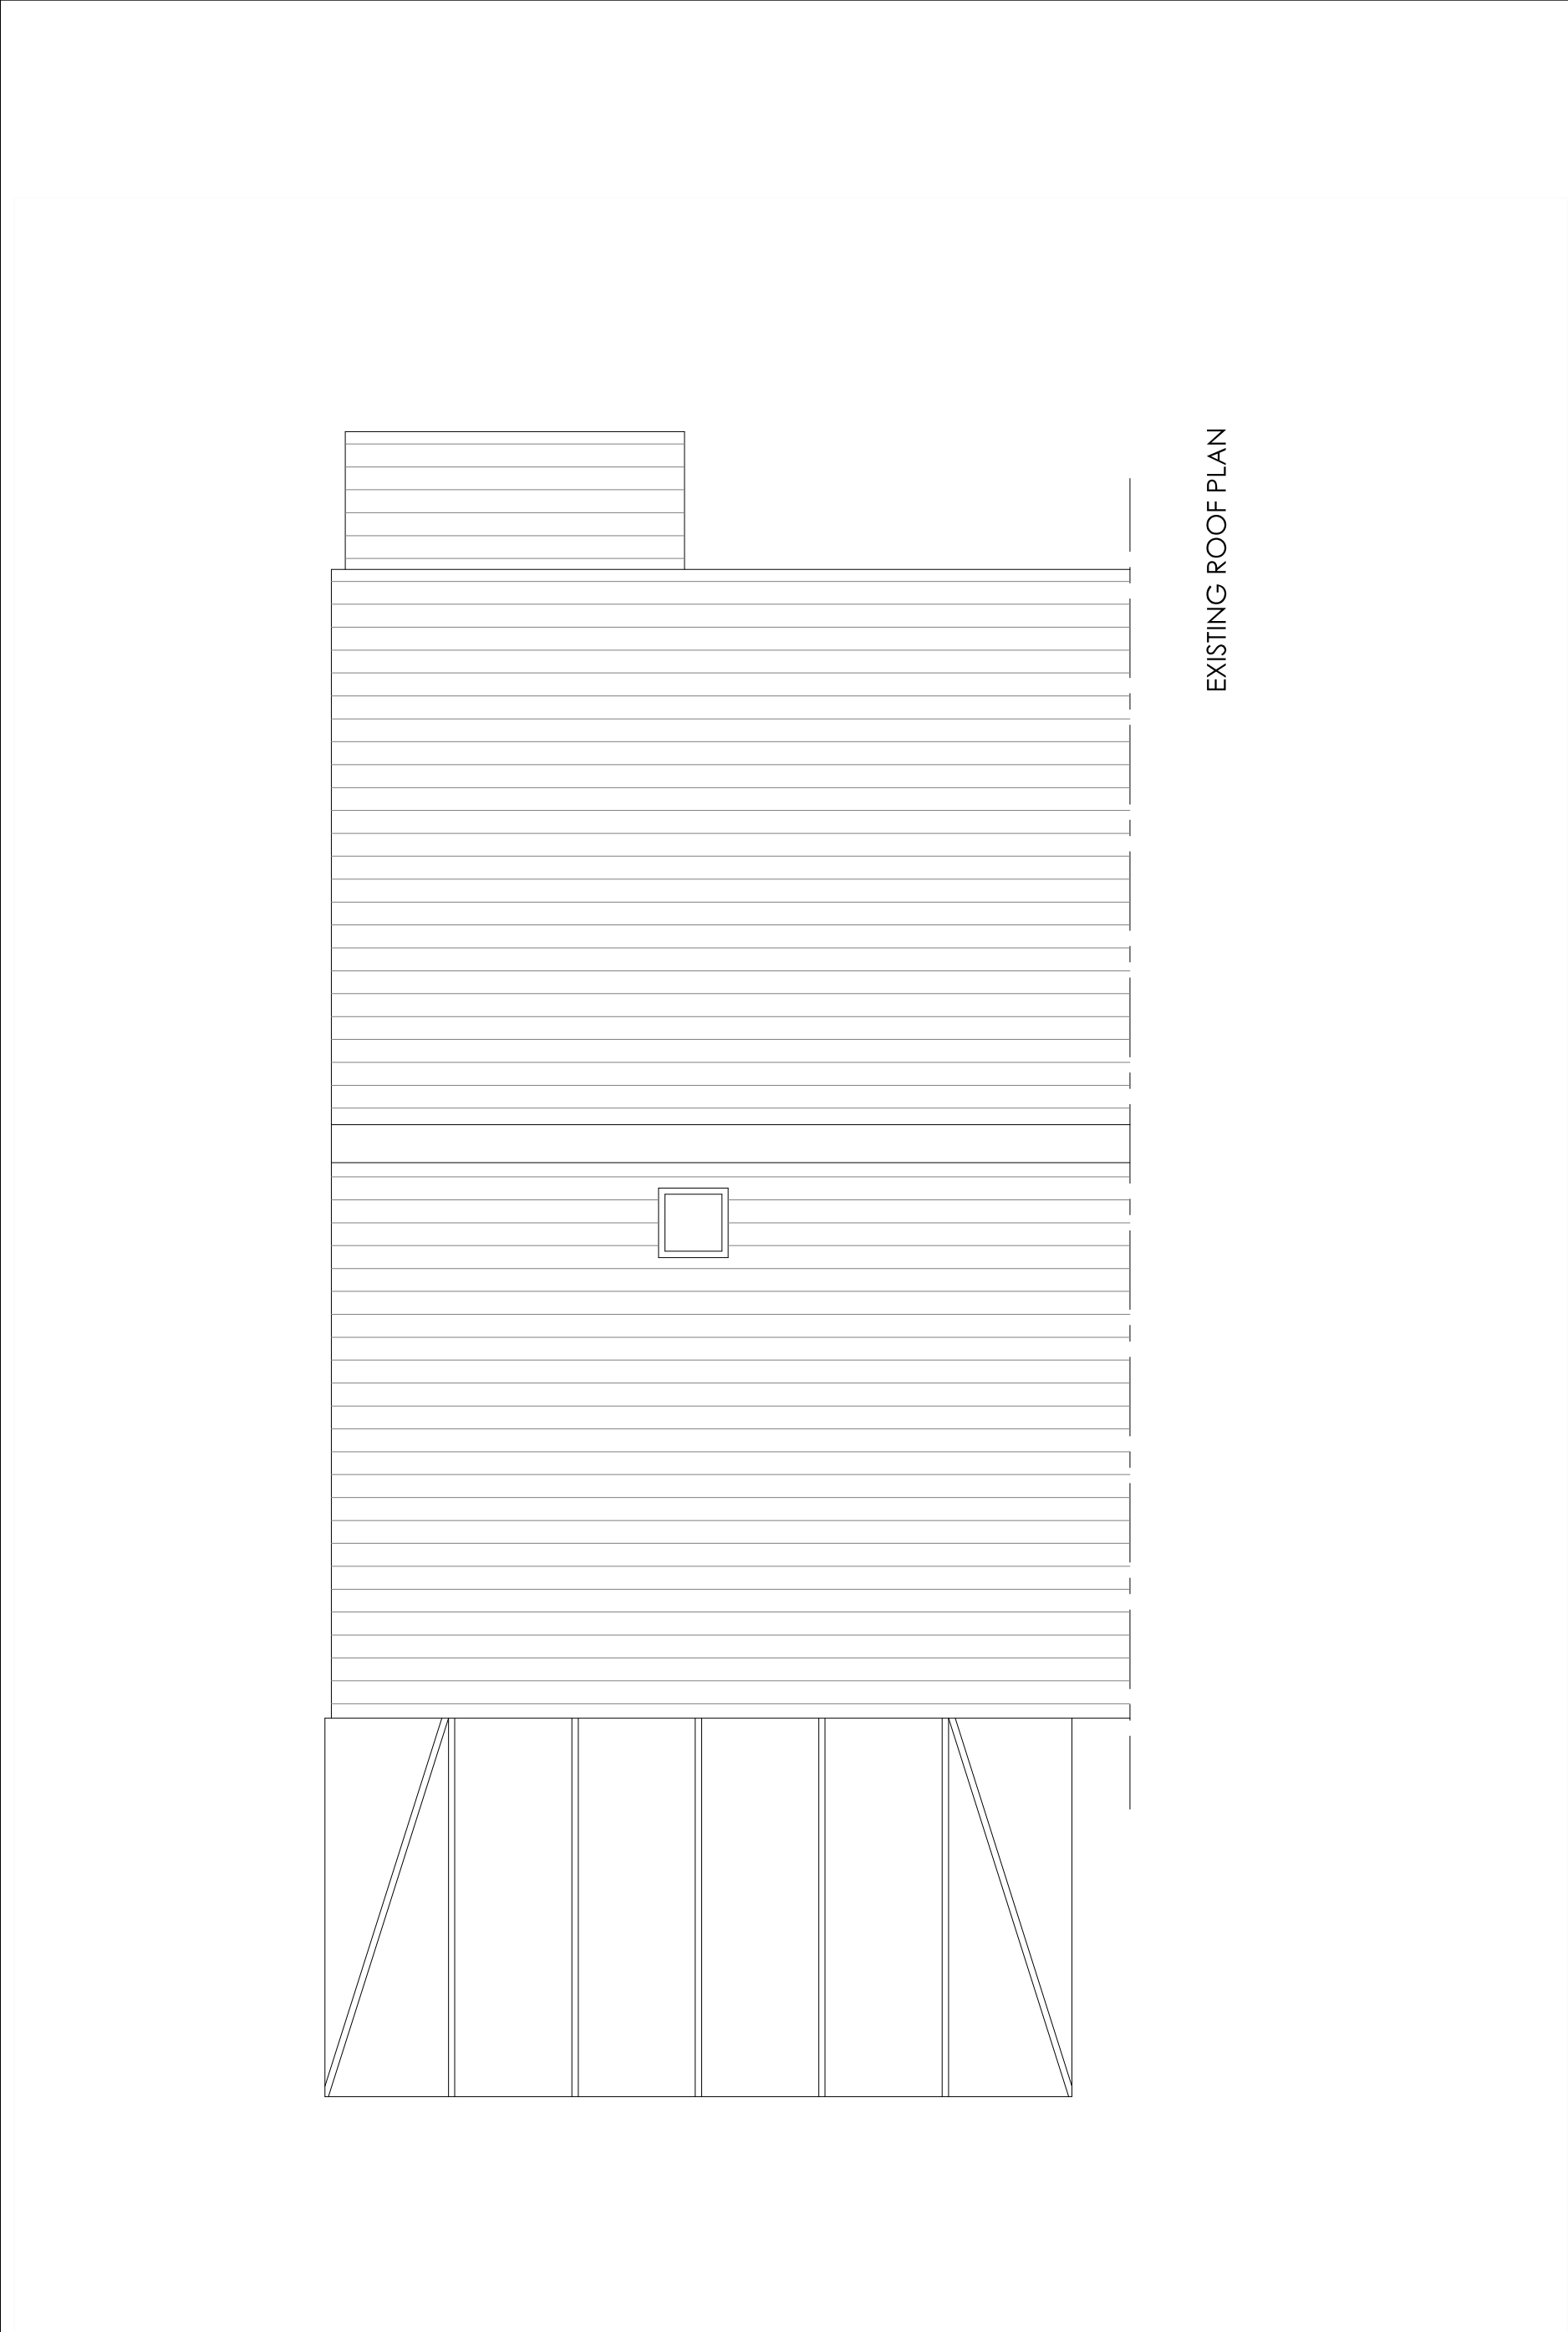

EXISTING ROOF PLAN

Copyright is reserved by GBS Designs and is issued on the condition that it is not copied or disclosed by or to any unauthorised persons without prior consent in writing from GBS Designs.

All dimensions to be checked on site

All structural elements to be specified by a suitably qualified structural engineer.

REV	Initial design	DESCRIPTION	DRAWN	DATE
-			JLR	08.06.21

Drawing Ref

BEECHWOOD 03

Scale at A1

1:25

Scale at A3

1:50

Drawing Title

14 Beechwood Ave
Waterlooville
Hampshire
PO7 7LR

Scale Bar

0

1

2

3

4

5

Date

08 JUNE 2021

Drawn By

GBS



CAD - ARCHITECTURE - DESIGN

6 Shillinglee Waterlooville
Hampshire PO7 5RW
Tel 023 9225 8315
www.gbsimages.co.uk