




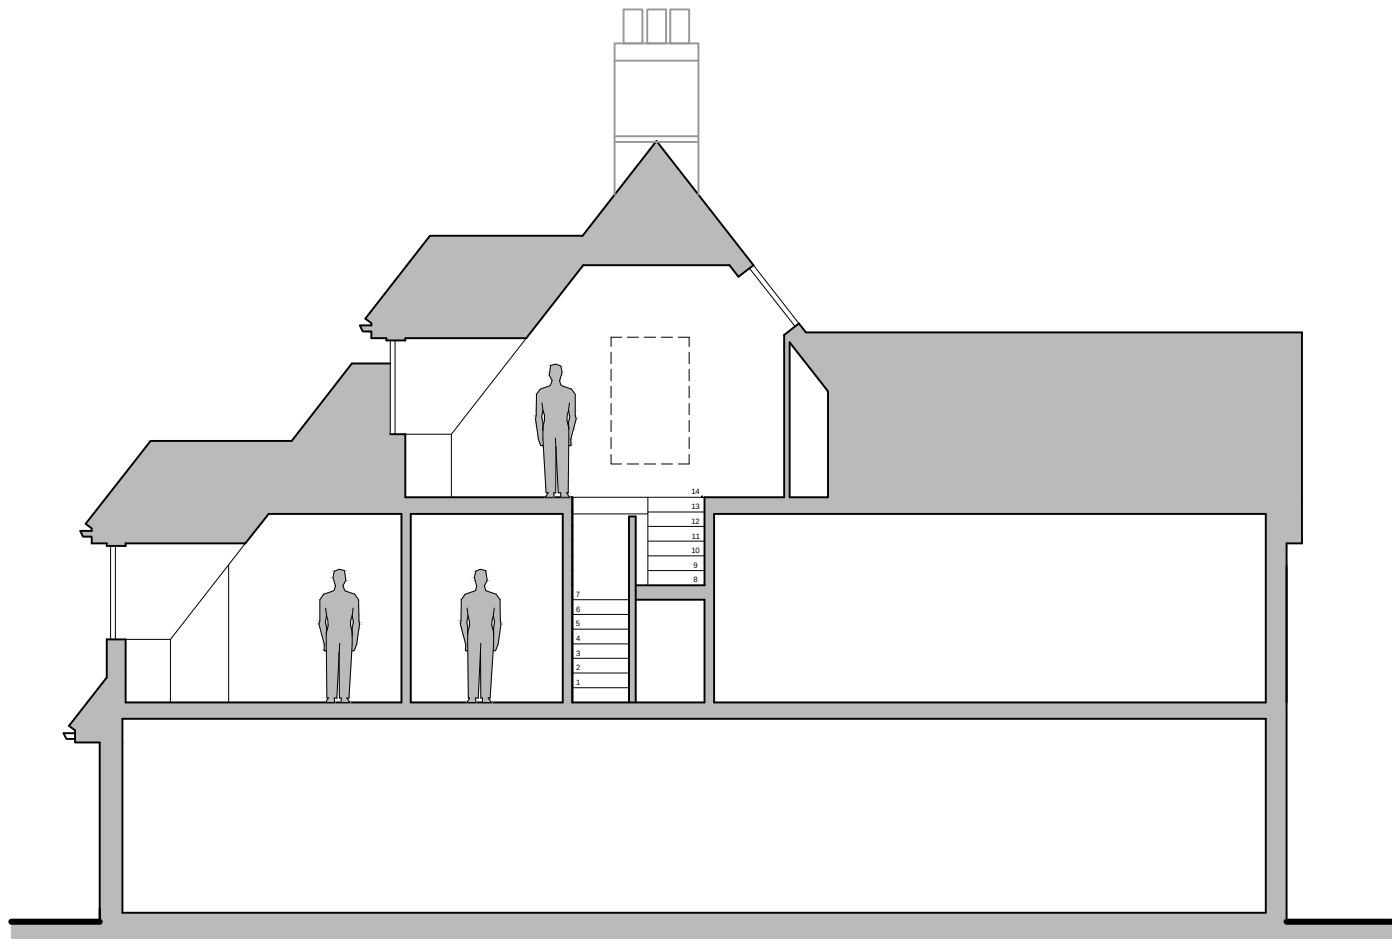

Typical section A-A

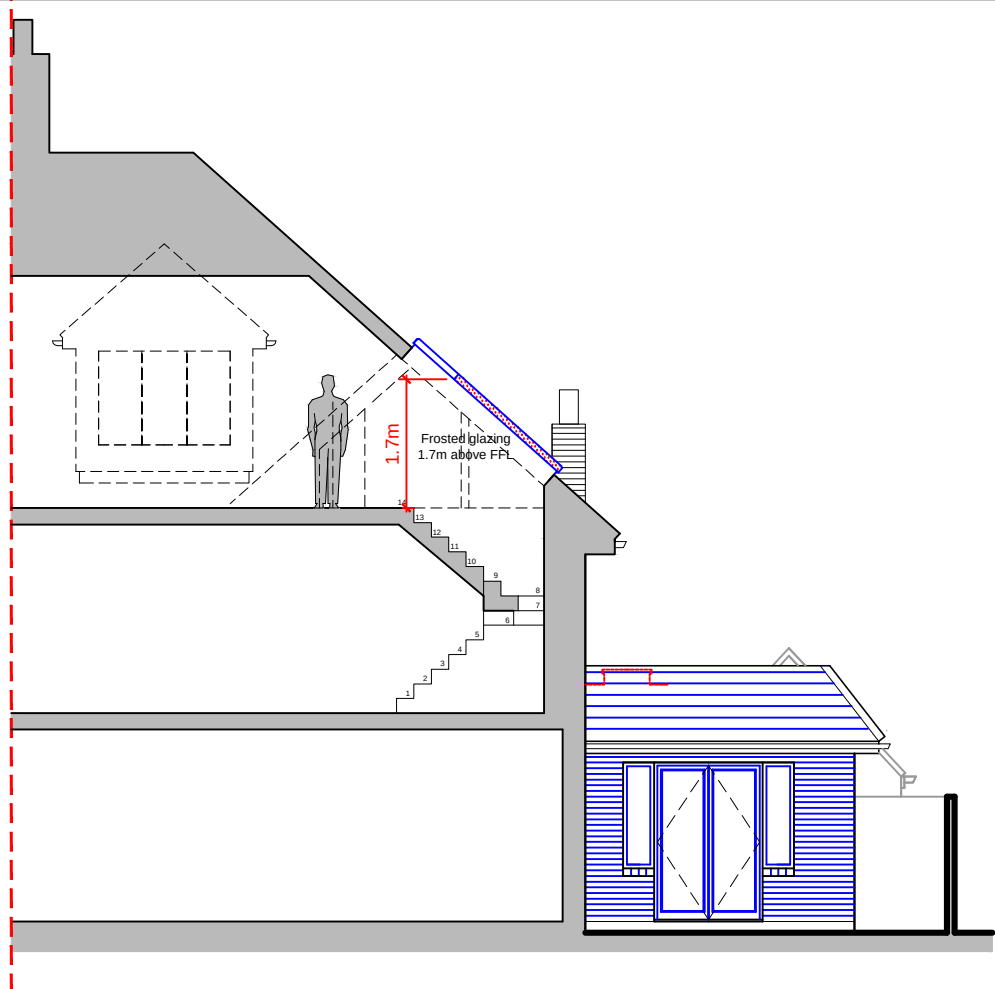


Typical section B-B

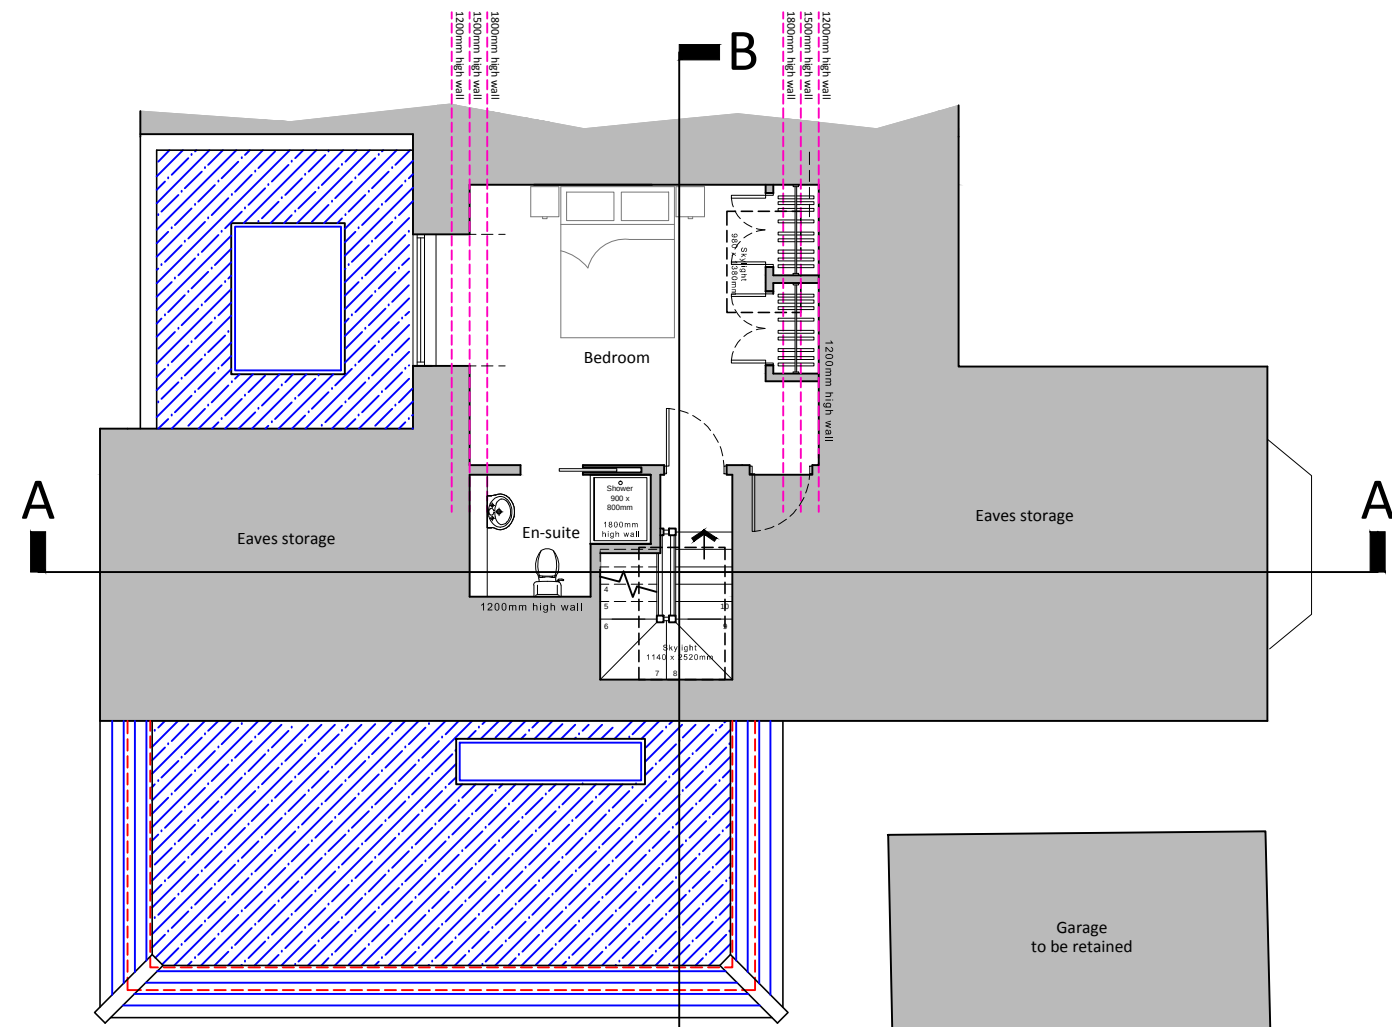

Second floor plan

Proposed second floor
plan & typical section
scale 1:100

 

For MR NEAL & MISS SYE	Title PROPOSED SECOND FLOOR PLAN & TYPICAL SECTIONS			Office Tel: 01243 933732
Project PROPOSED EXTENSION AT WOODLANDS, ADDERBURY AVENUE, EMSWORTH, PO10 7TG	Date OCT 21	Drawn JB	Scale 1:100 @ A3	Checked -
	Job Number PL519.21	Drawing Number -05	Revision C	Email: admin@jb-architecturedesign.com Web: www.jb-architecturedesign.com

