



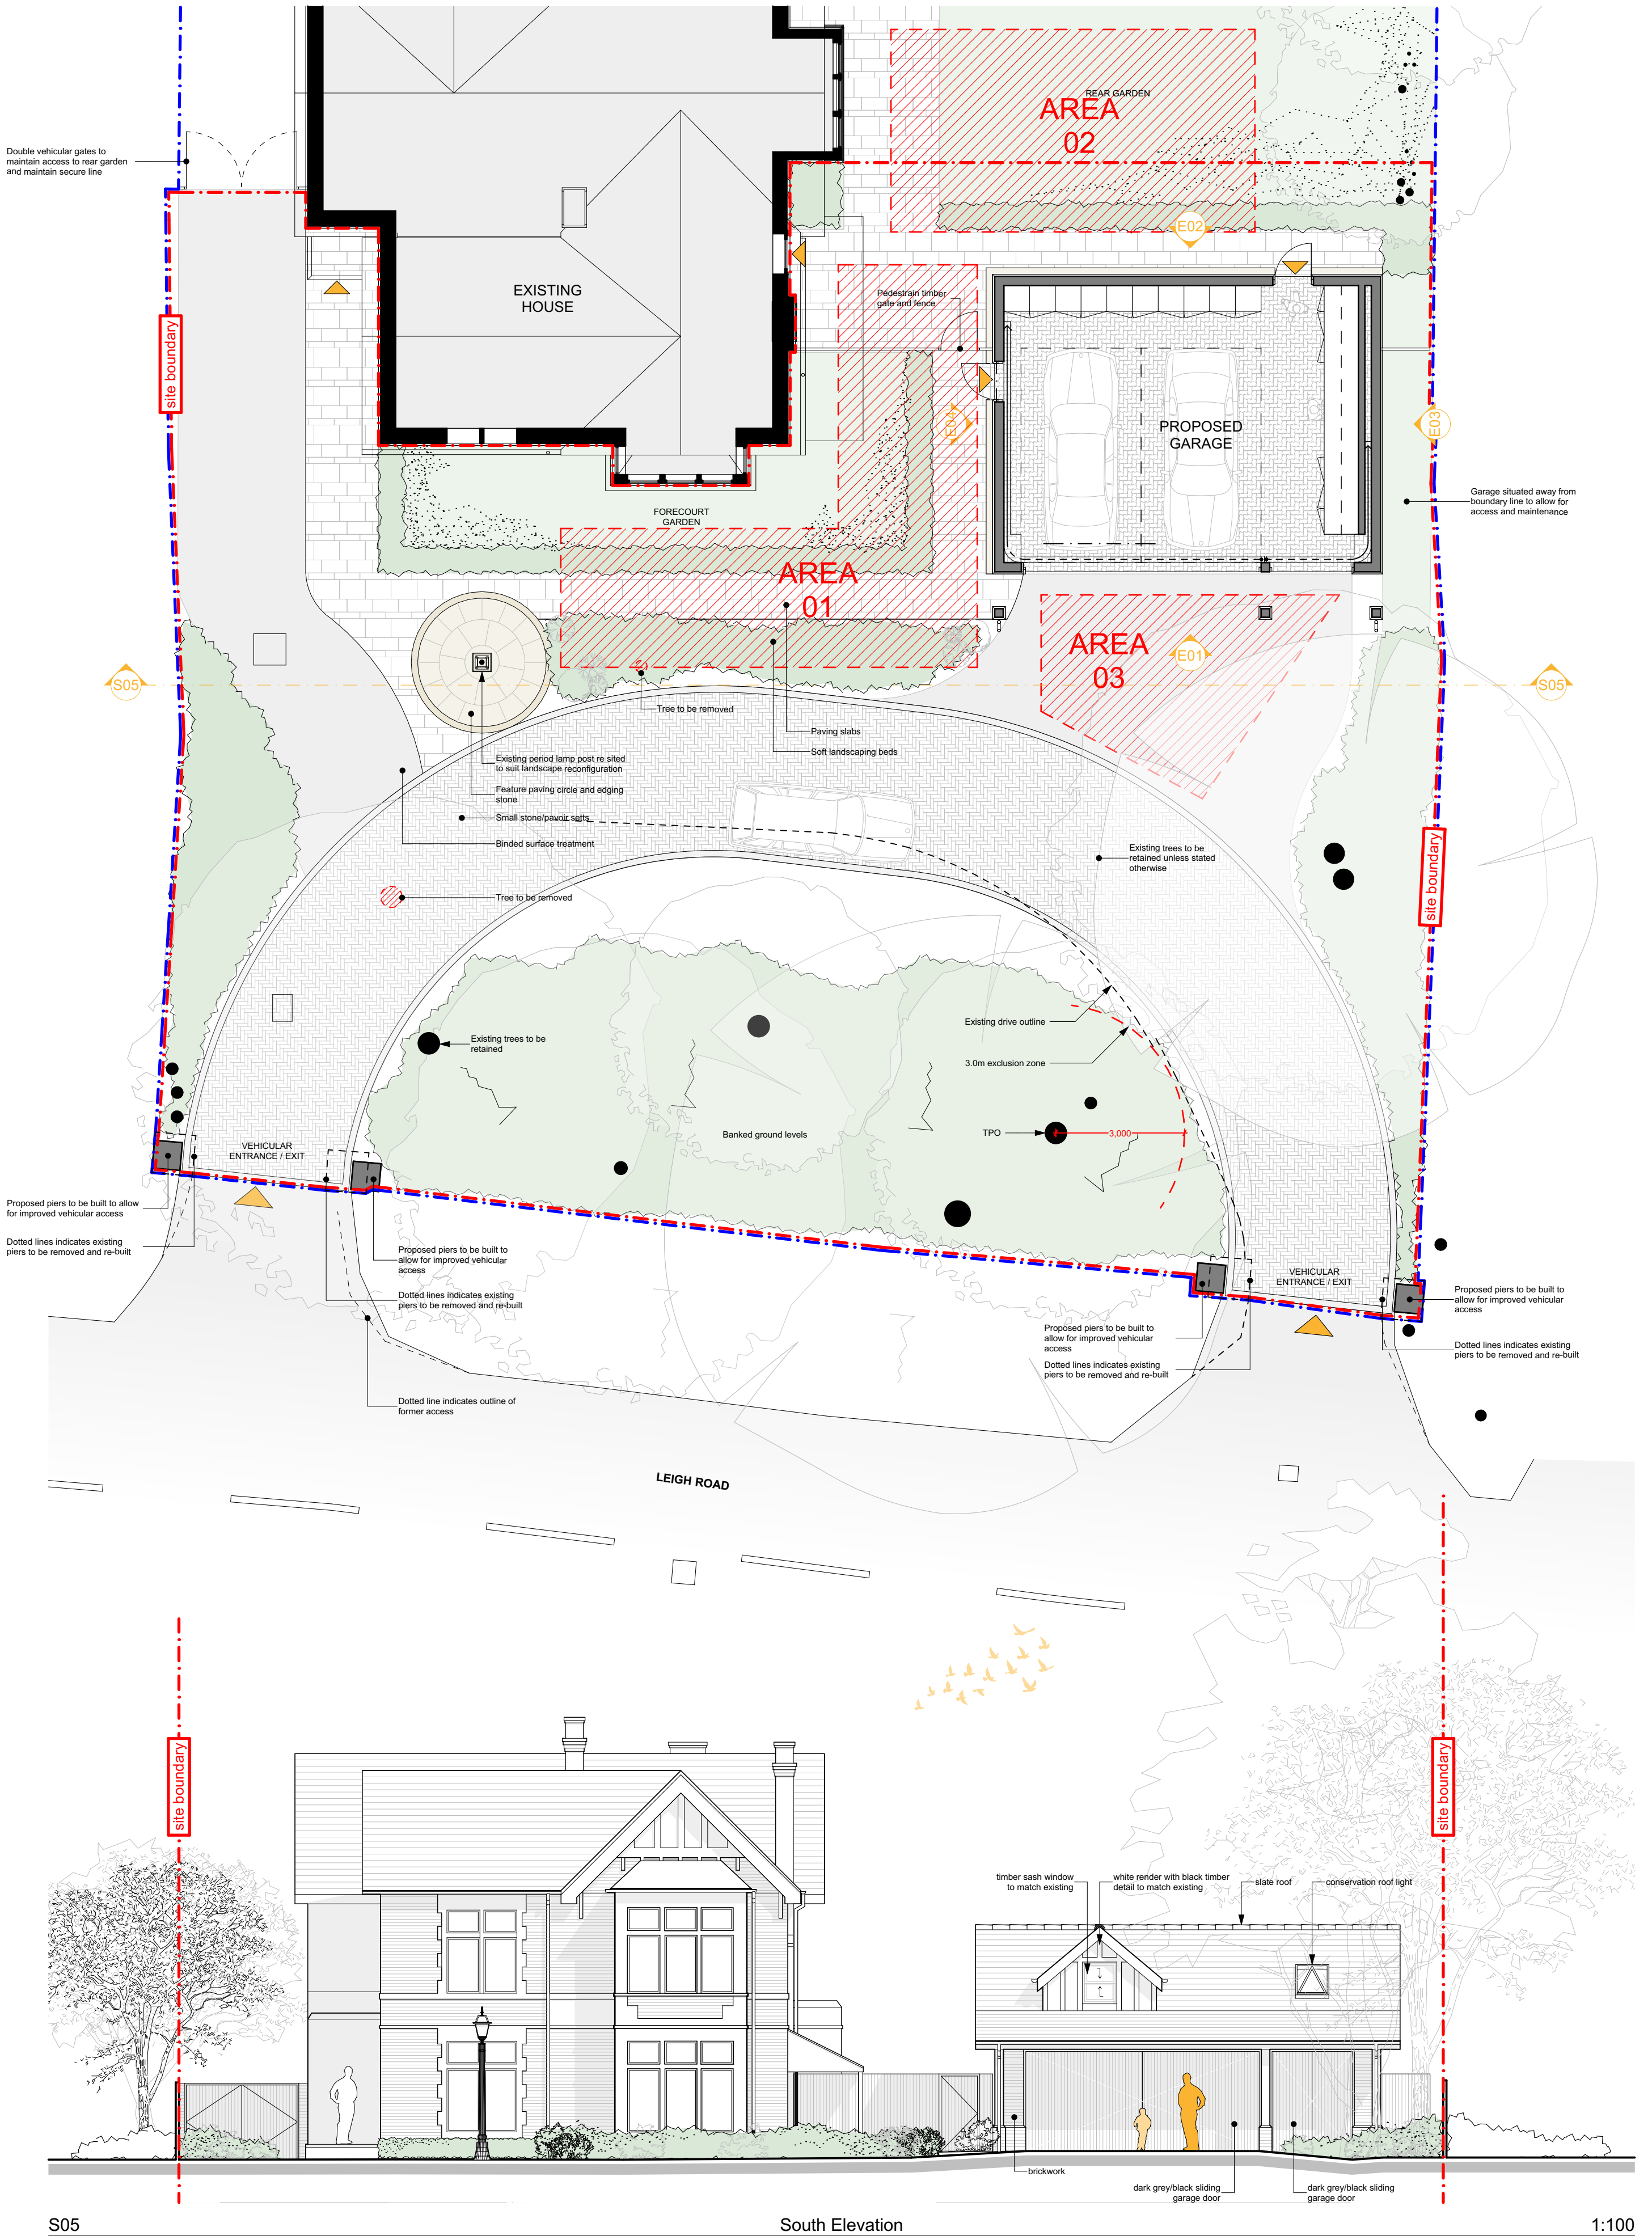


S05

South Elevation

1:100

 

rev.	date	changes description	issued by
P01	12/11/2021	Planning Issue	DF

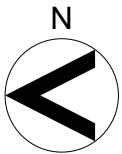

ARCHI
BUILD

this drawing is the copyright of
ARCHIBUILD and may not be copied,
altered or reproduced in any way or
passed to a third party without written
authority. All dimensions subject to site
survey and site verification. Do not
scale for construction ©

www.archibuild.uk
hello@archibuild.uk
t: 02393 812350
m: 07500 662998

drawn by
DF
checked by
Client
date created
17/06/2020
scale at A3
1:100

project title
6 Leigh Road, Havant
document title
Material Storage Areas

project
Leigh Road
suitability description
Planning

number
0012
revision
P01