


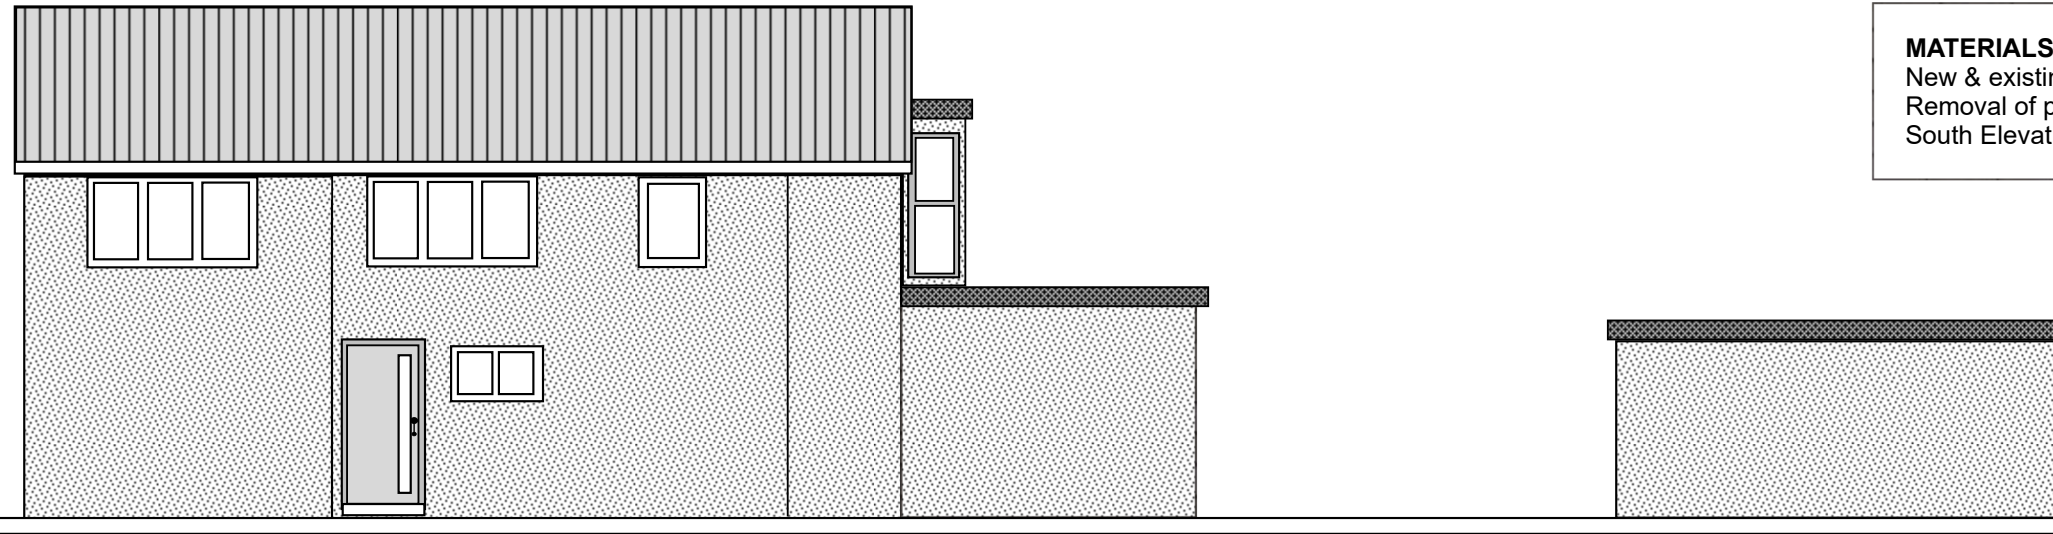


NORTH ELEVATION - PROPOSED


← ADDITION
GROUND FLOOR →

MATERIALS


New & existing walls rendered sand cement & paint finish
Removal of plastic cladding to gable ends (EAST & WEST)
South Elevation; UPVC Door, obscured glass in place of window

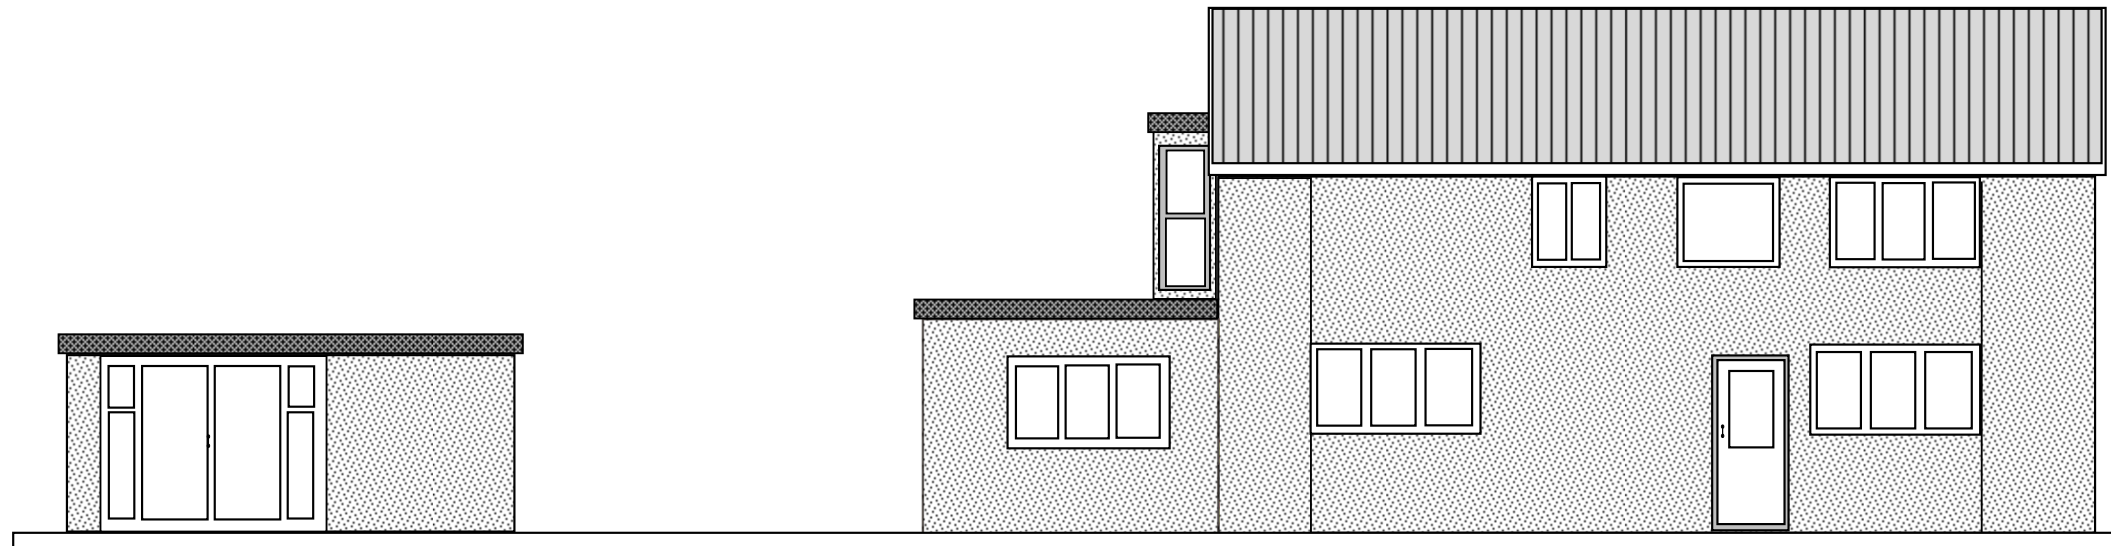

SOUTH ELEVATION - PROPOSED

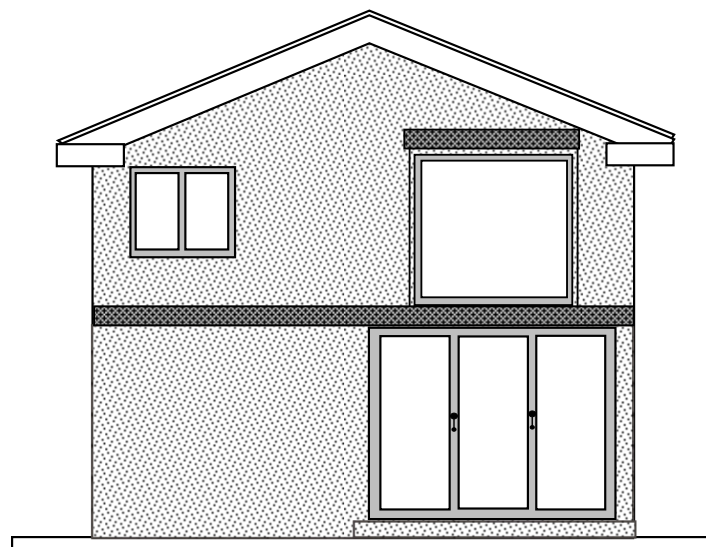

WEST ELEVATION - PROPOSED

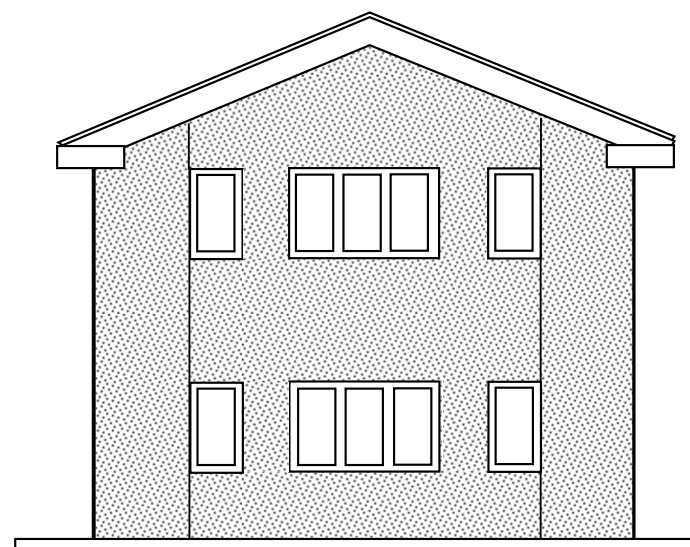

EAST ELEVATION - PROPOSED

1c Beach Road Emsworth

PROPOSED ELEVATIONS

Scale 1:100
Drawn SJW Consultancy
Date 7 March 2022
Contact sarah@sarahjanewalker.com