
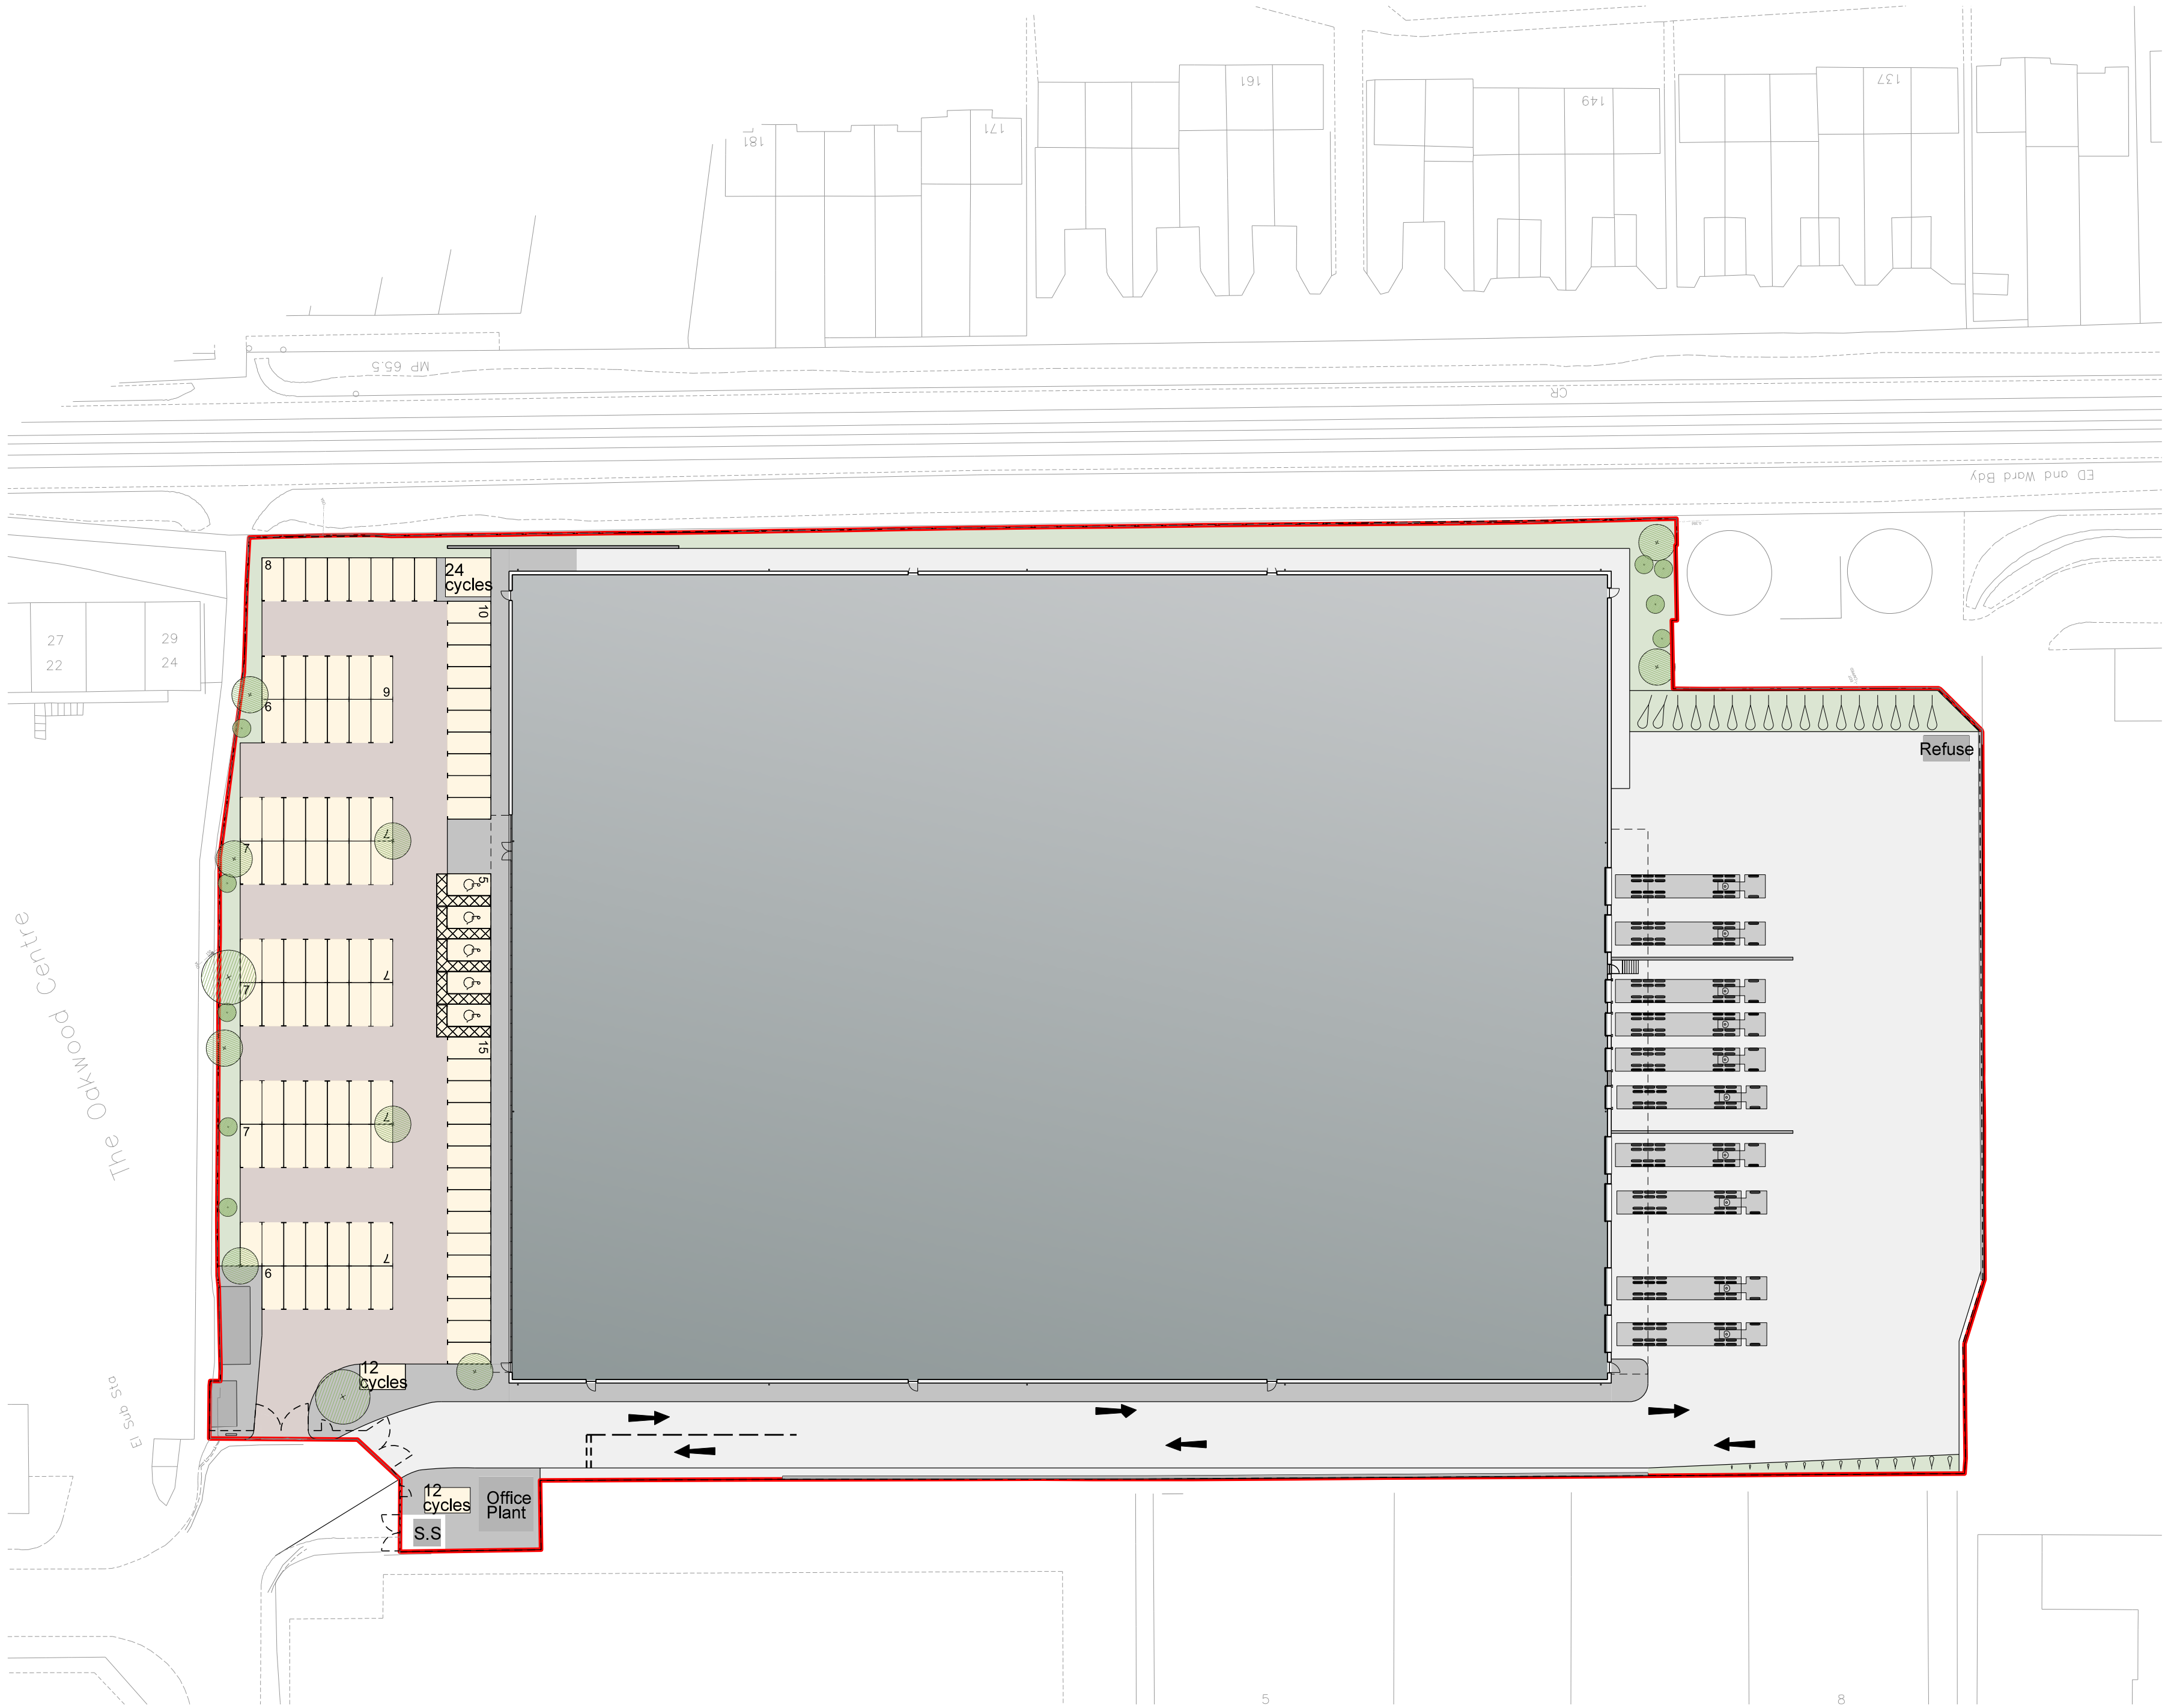


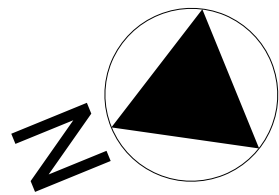

For finishes refer to drawing
no. 14021 / TP / 028.

NOTES

Reproduced from the Ordnance Survey map with the permission of the Controller of Her Majesty's Stationary Office, (C) Crown Copyright
C A Cornish Architects
Licence No. AR161859

Do not scale. Work only to figured dimensions.

Subject to Statutory Approvals.

Subject to design development

D	Colours adjusted	SM	22.07.16
C	Road markings updated	SM	18.07.16
B	External works updated	SM	15.07.16
A	Scheme updated	CG	06.07.16
Rev	Description	Chkd	Date

Peer House
8 -14 Verulam Street
London WC1X 8LZ
tel +44(0)20 7400 2120
enquiries@cornisharchitects.com
www.cornisharchitects.com

cornisharchitects

Project	VELOCITY STANBRIDGE ROAD HAVANT		
Drg Title	Site Plan		
Status	PLANNING		
Scale	1:500 @ A1		
Date	29/06/2016		
Drg No	14021 / TP / 020	Rev	D