
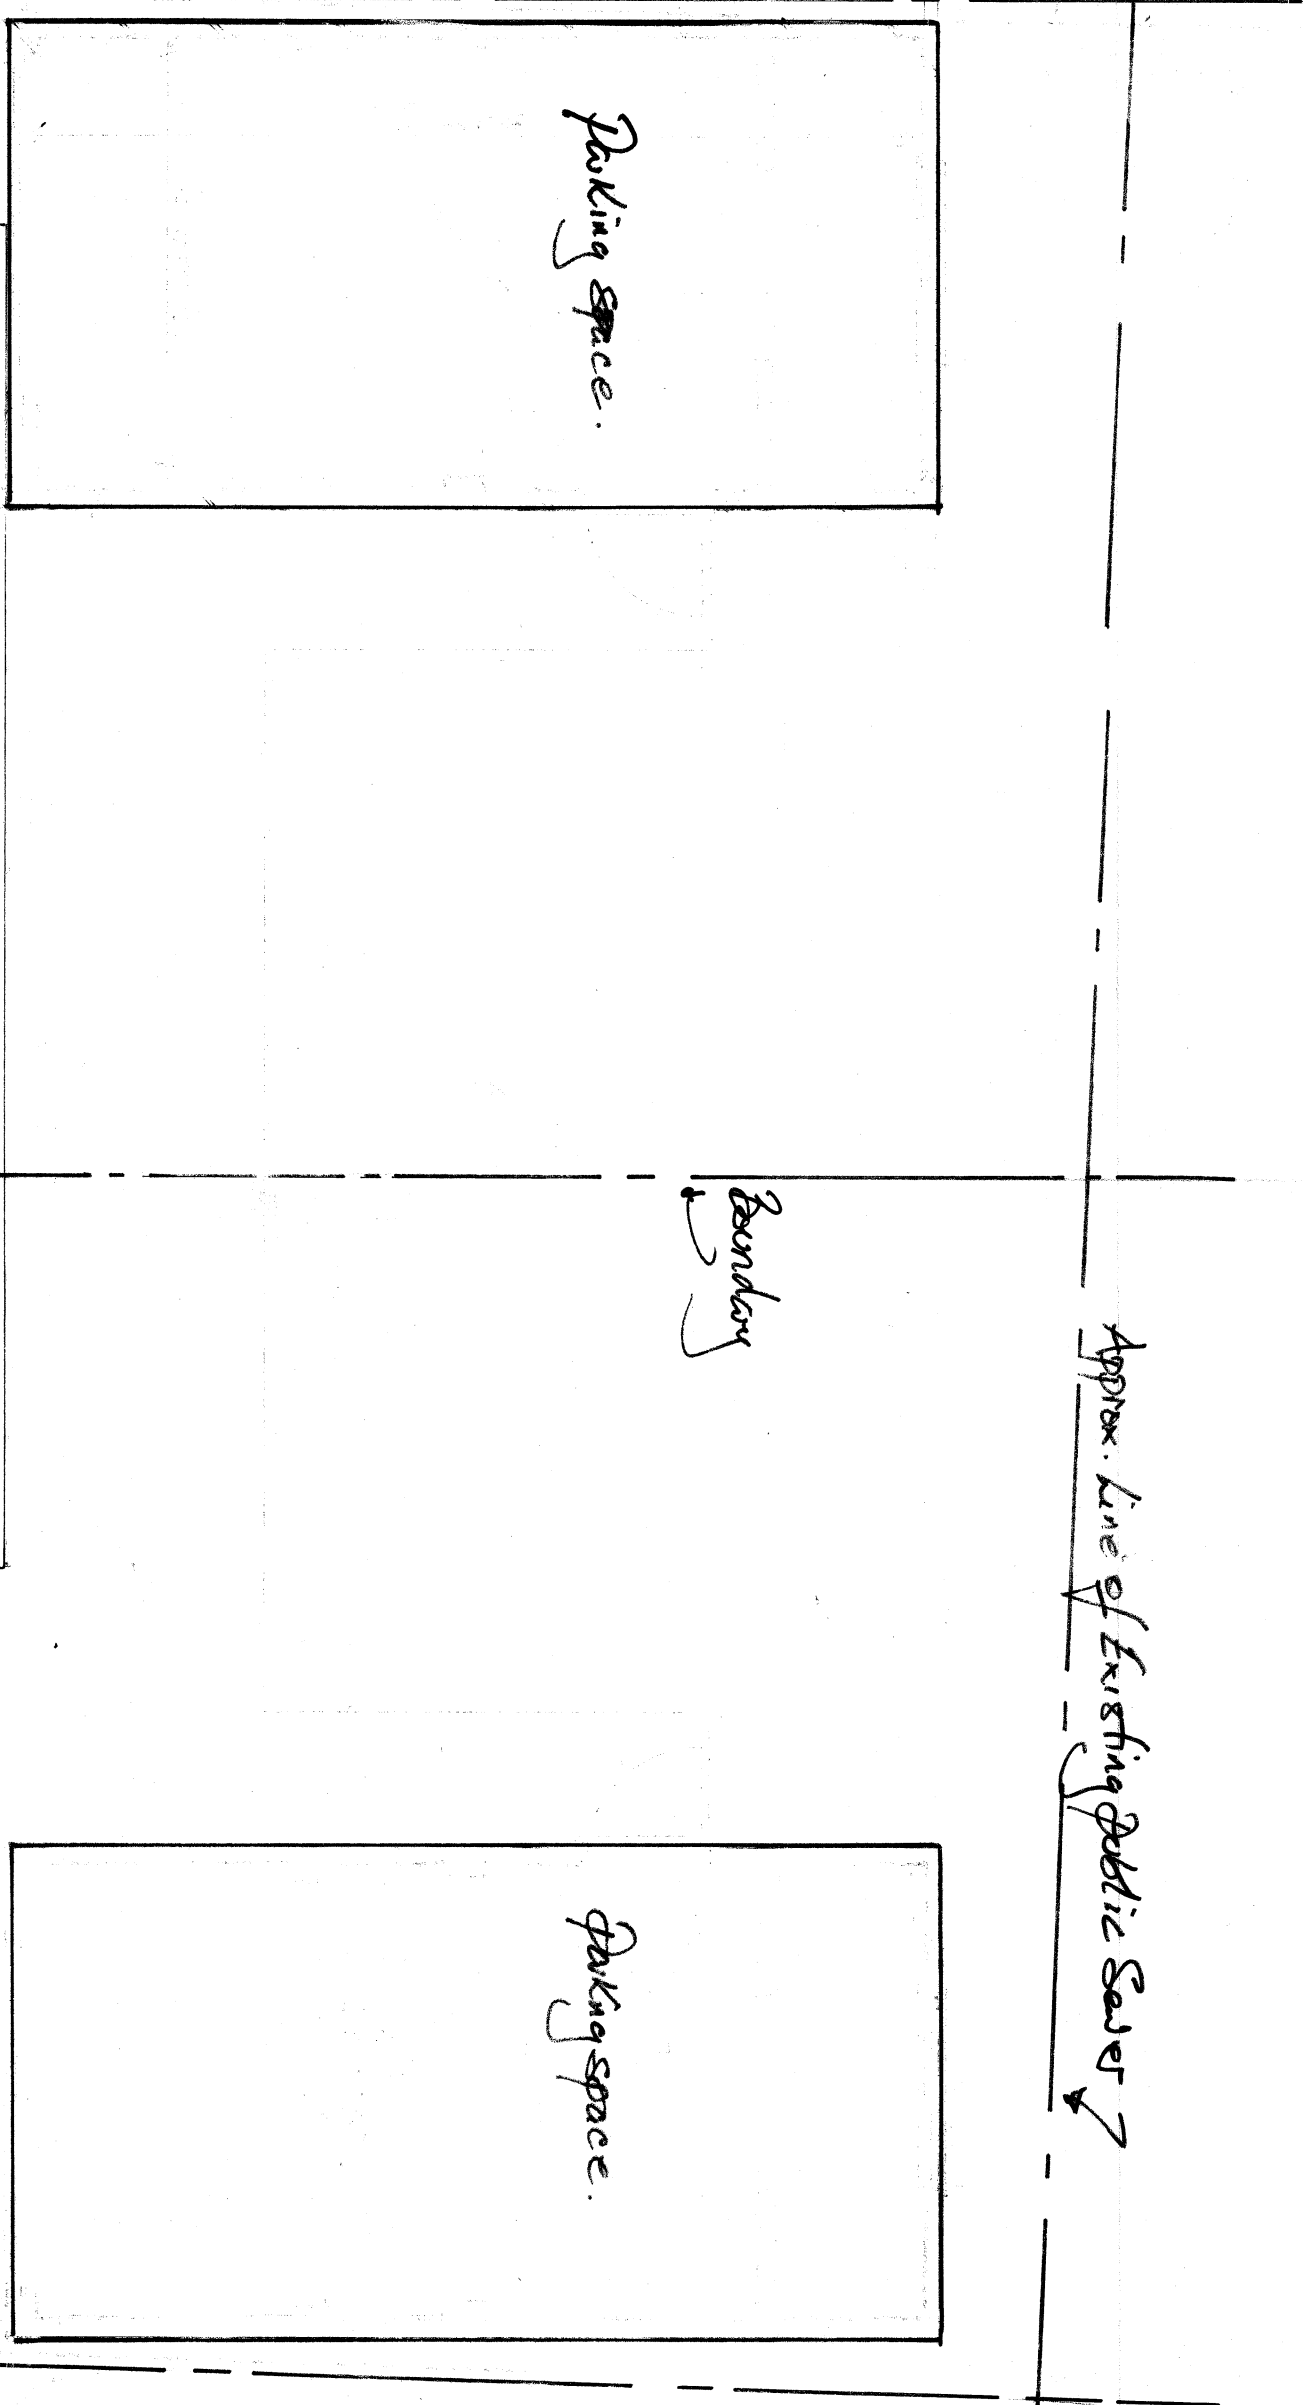




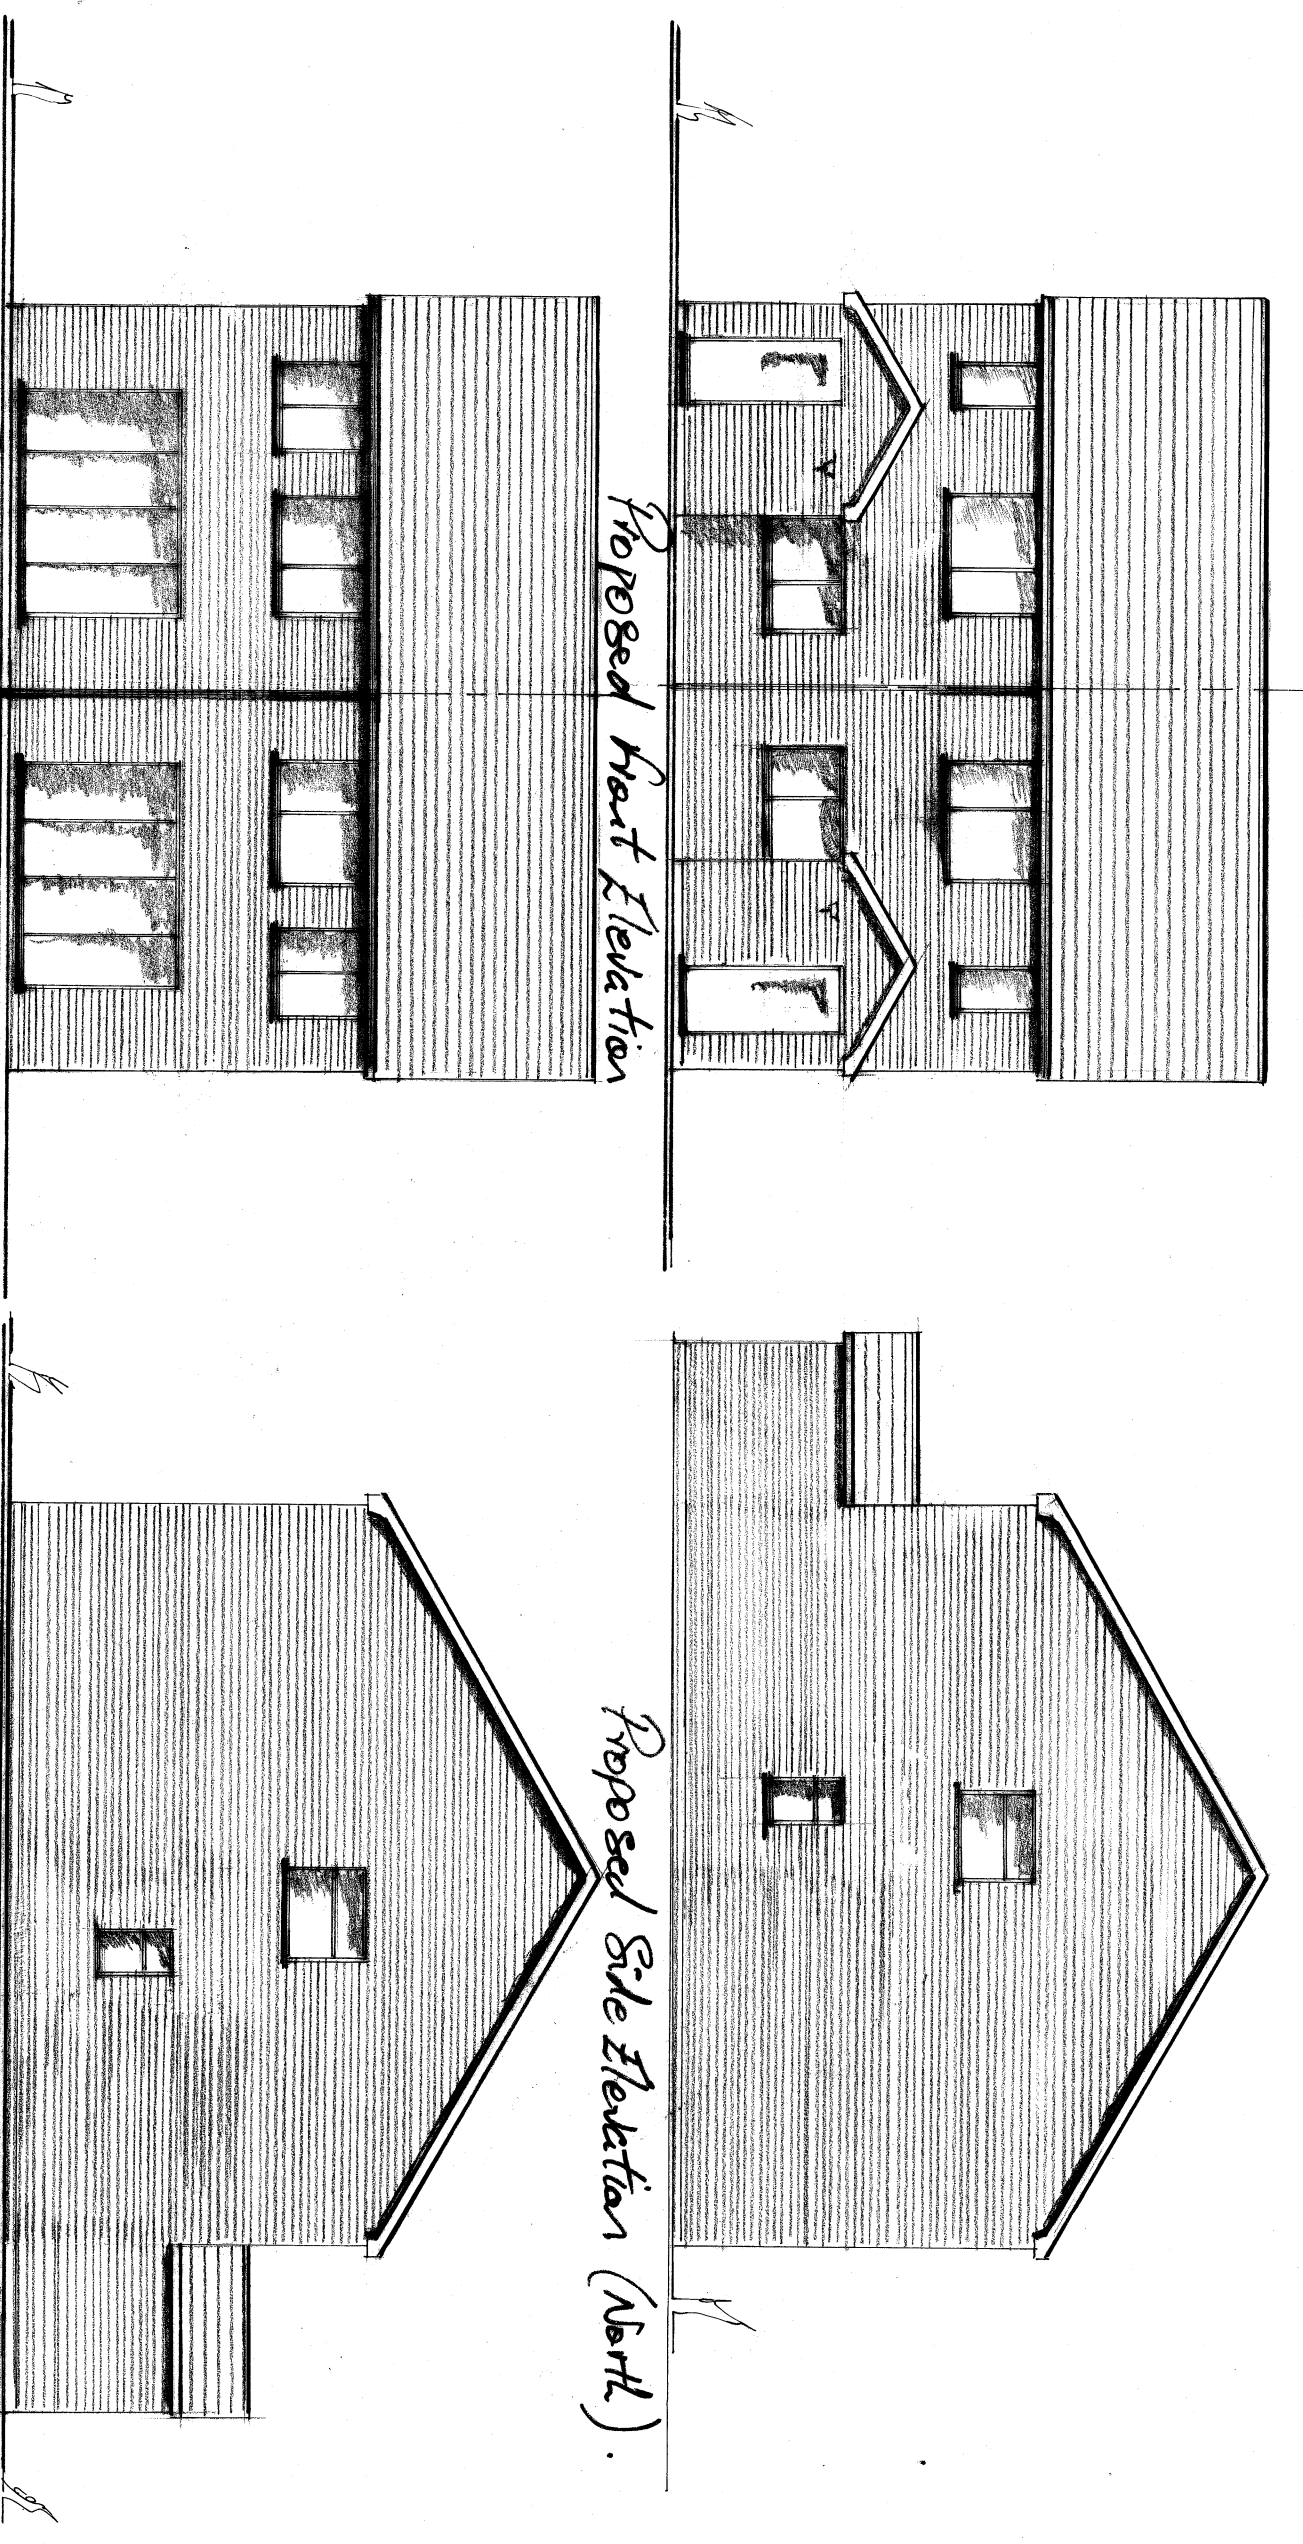


Electricity sub-station.



face 2

Boundary

outline of existing building to be demolished.

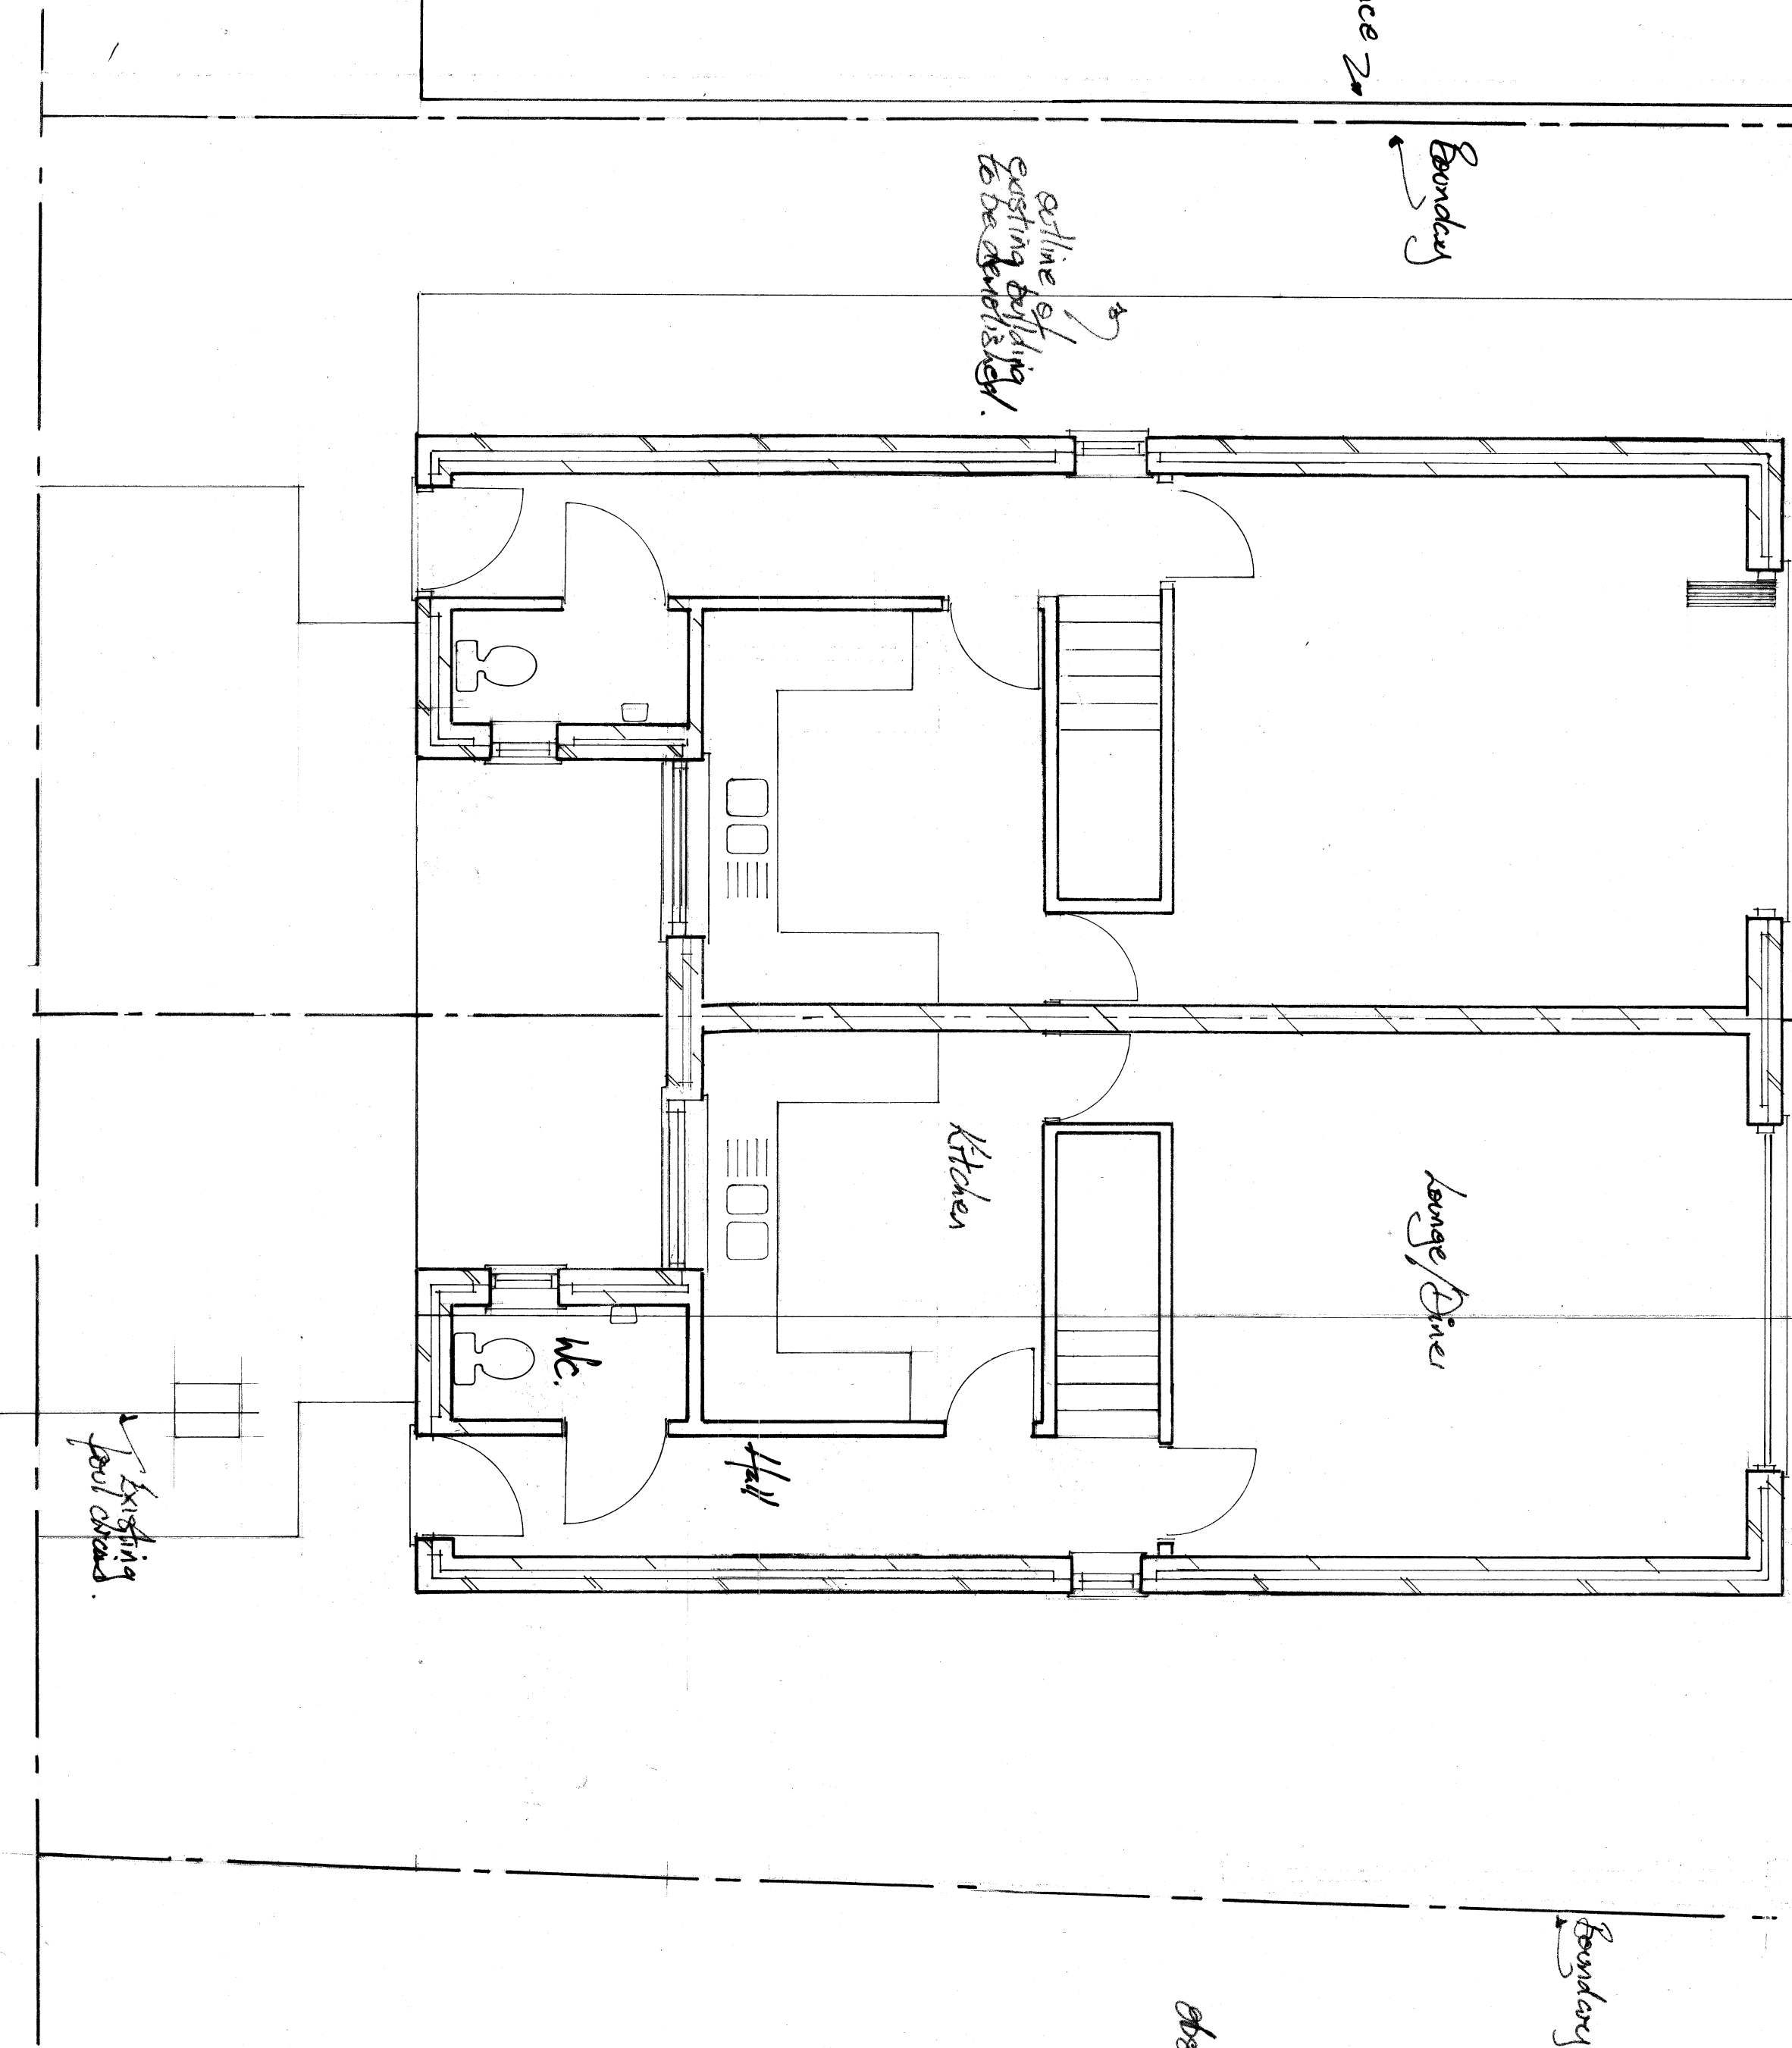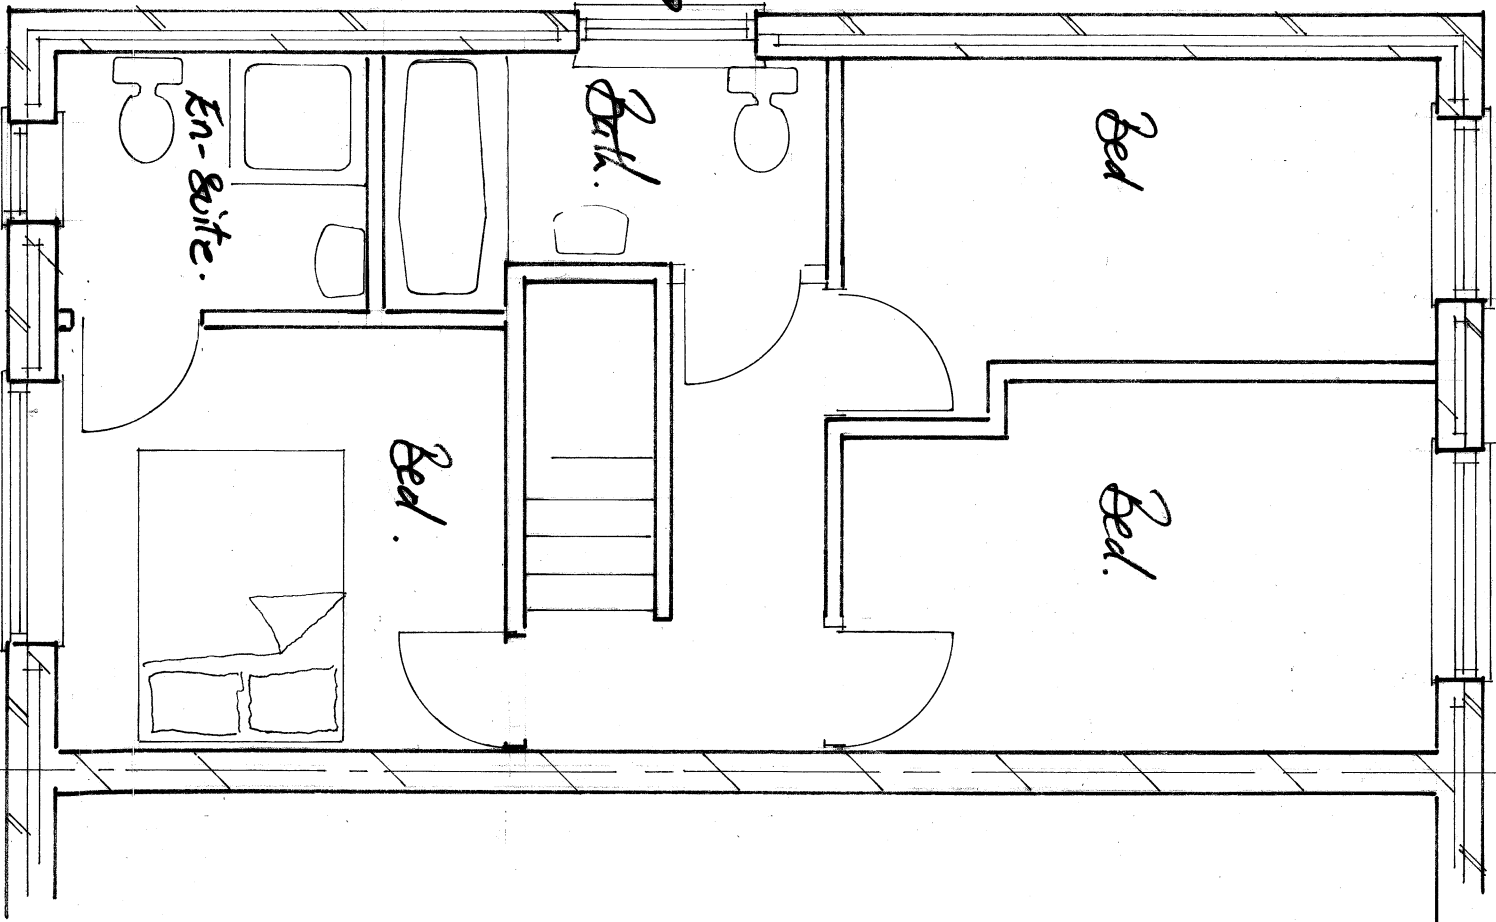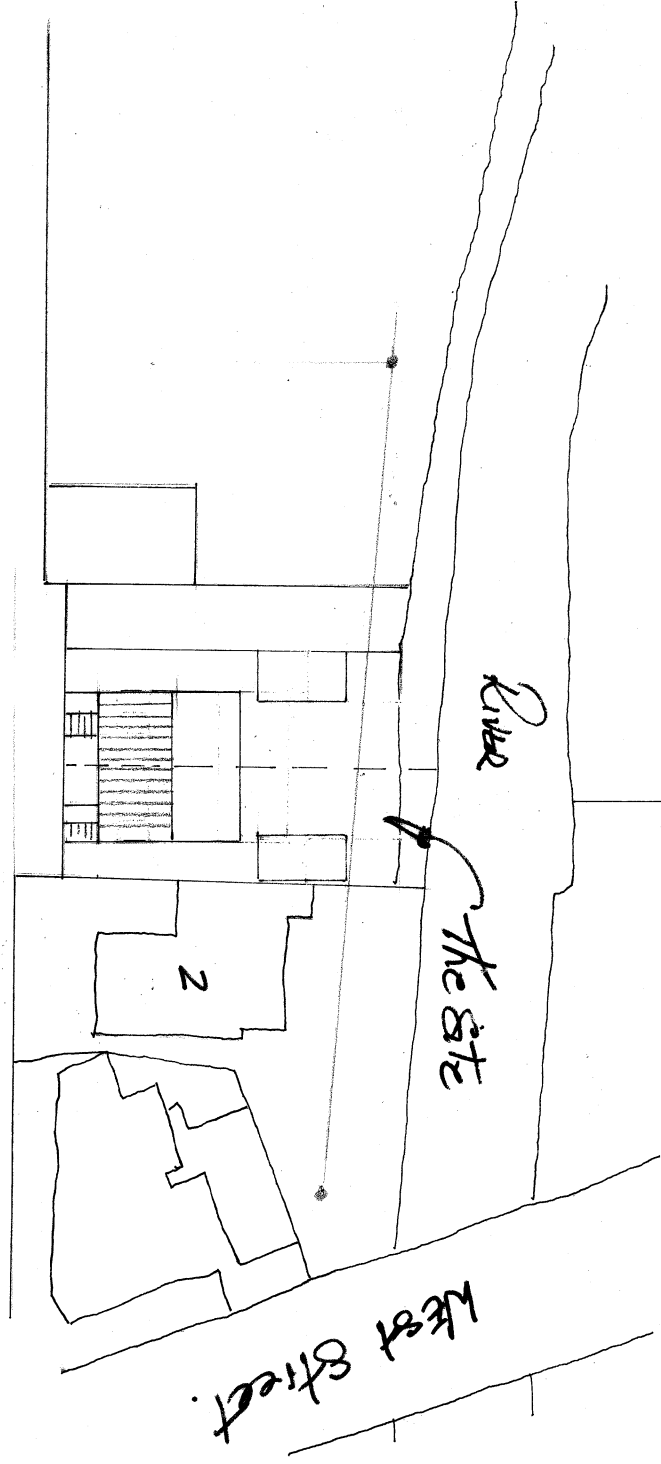

Site Plan 1:500

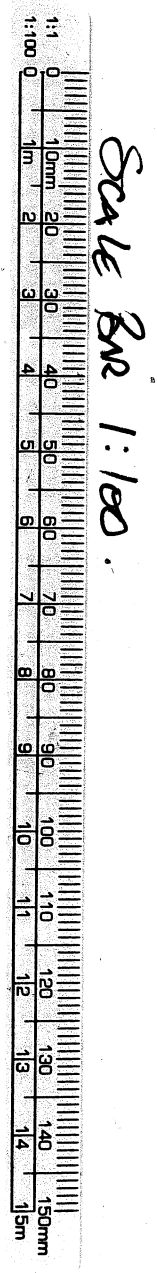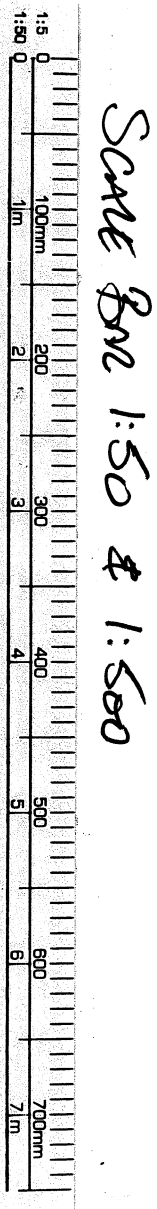

Meyrick Road

Client	
MR & MRS. B. SMITH	
Job Title	
Proposed pair Semi-detached houses	
4 Meyrick Road	
Huddersfield	
Drawing Title	
Scale	
1:50 & 1:100	
Date	Drawn by
04.12.2015	
Dwg. No.	Rev.