



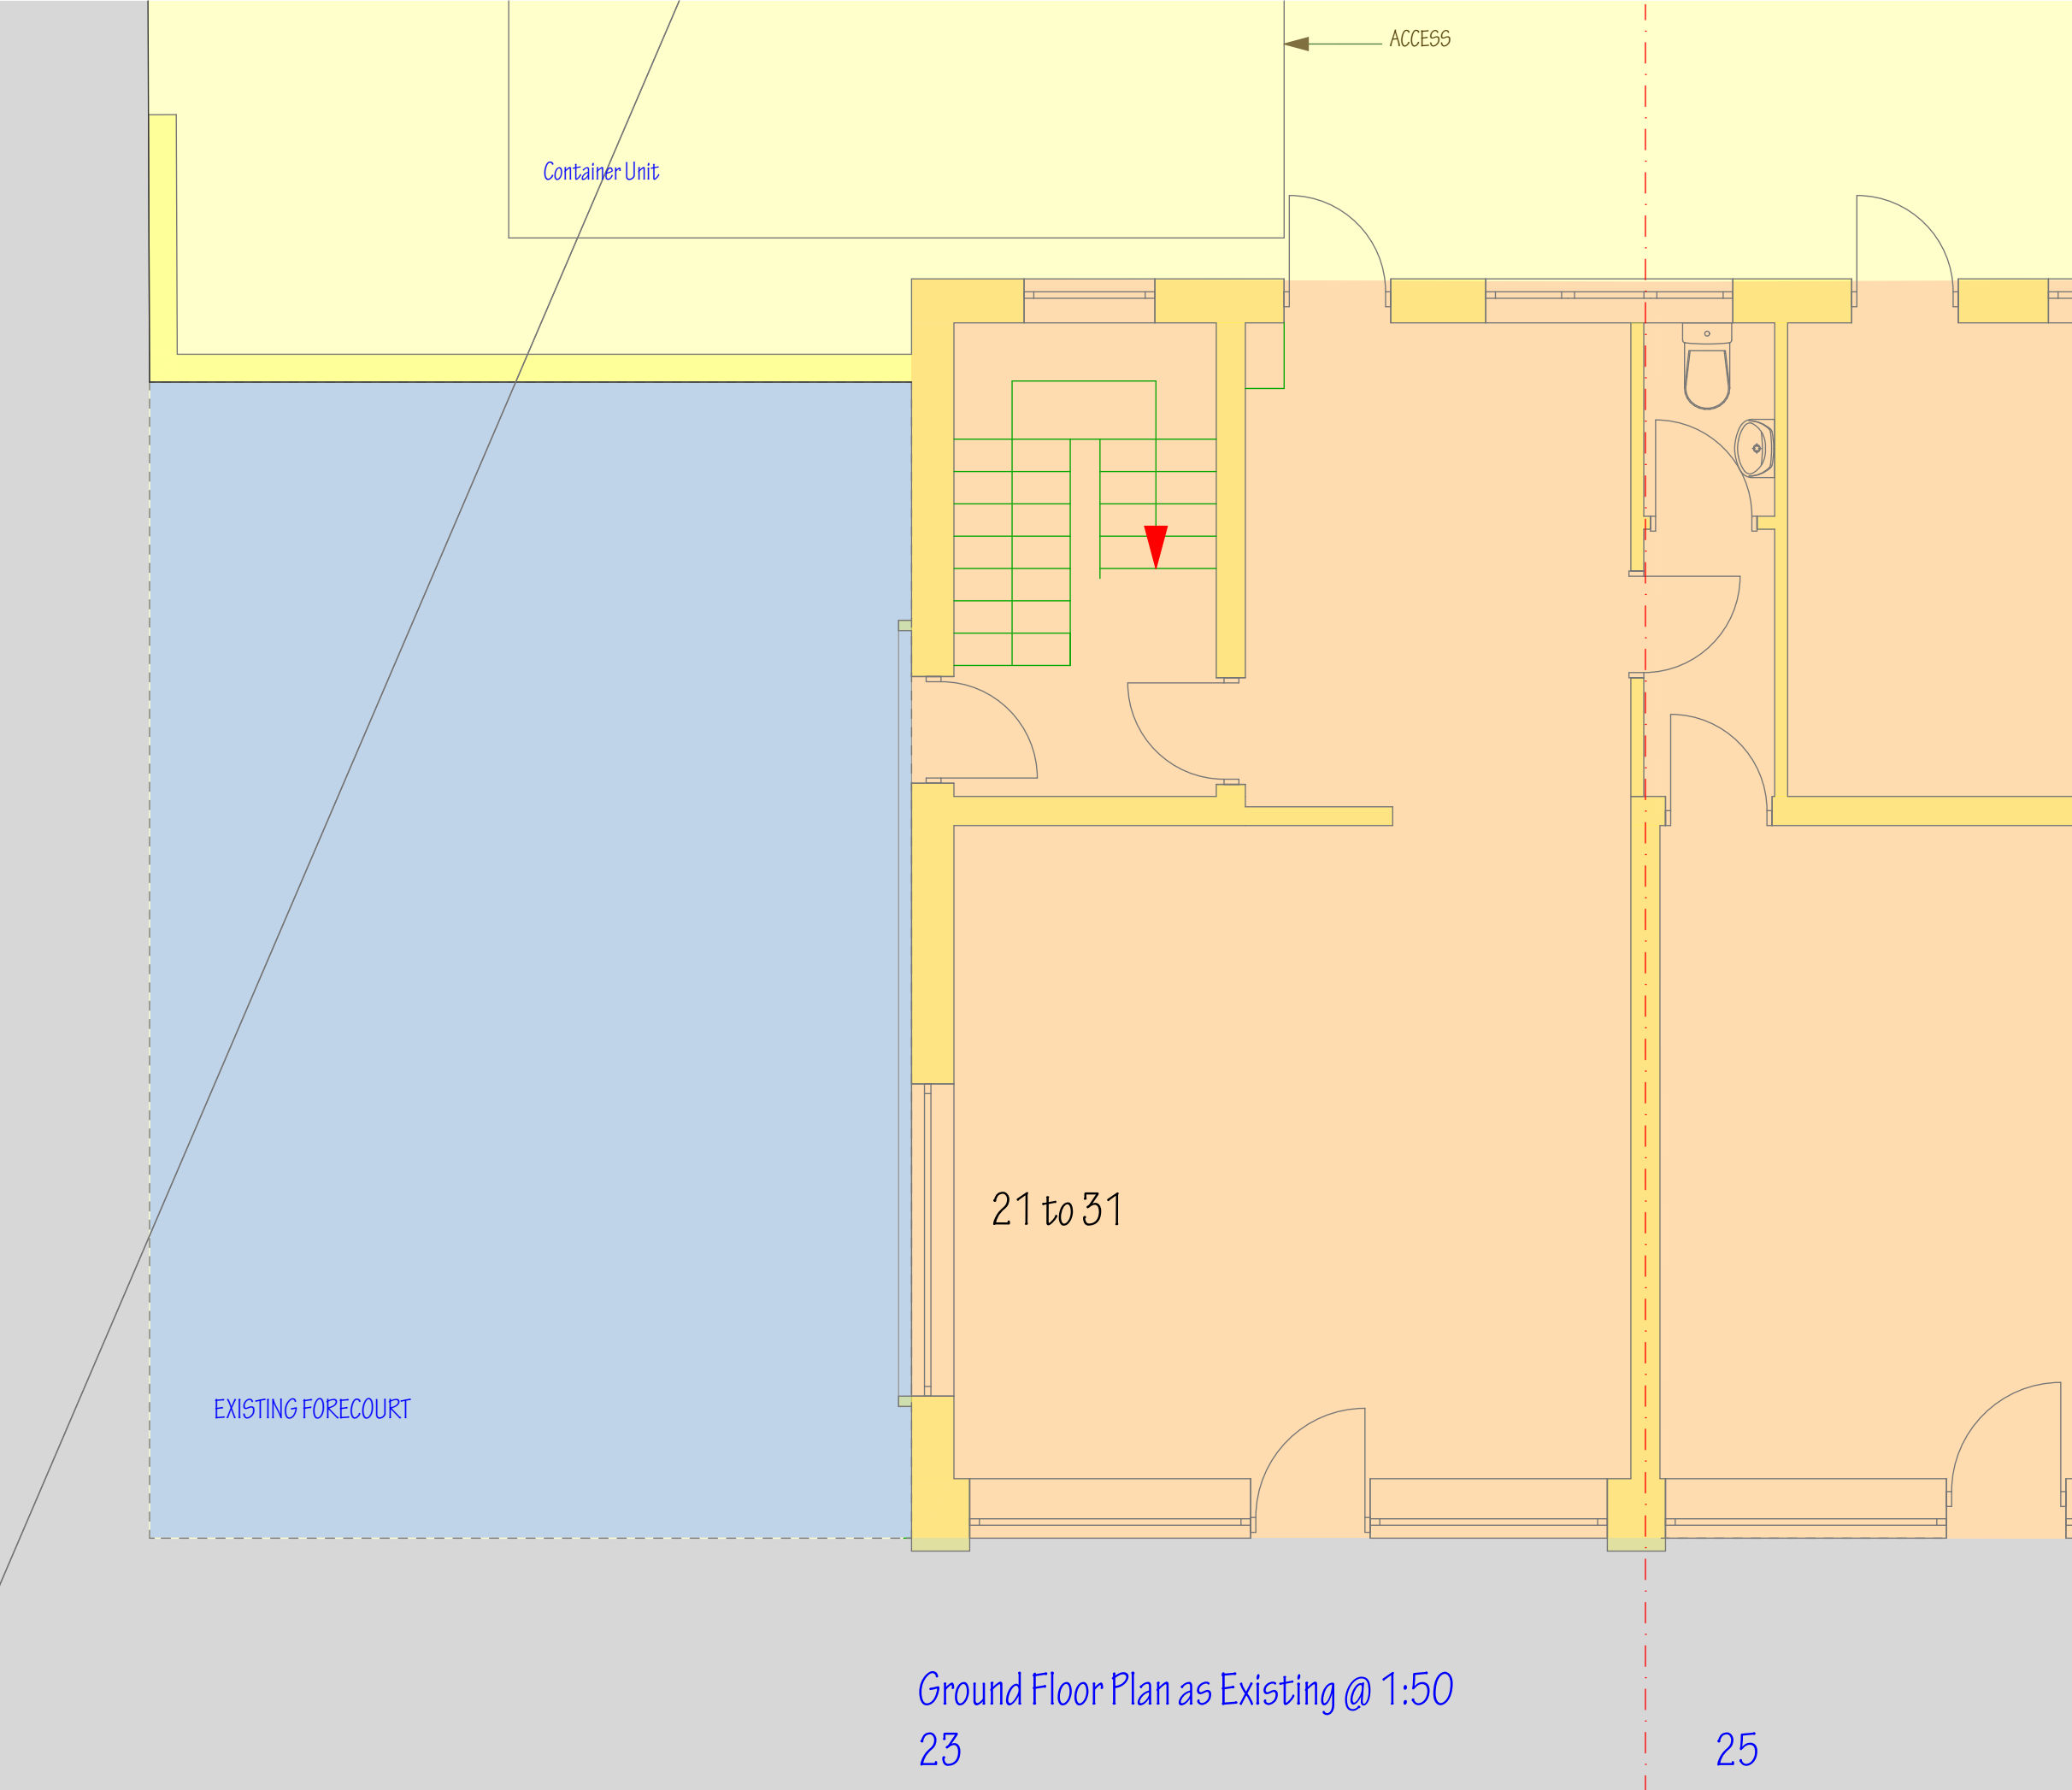

NOTES:
This drawing is the copyright of
EDWARD CAUSH + ASSOCIATES
All dimensions must be checked on site prior to the
commencement of construction and the Architect notified of any
discrepancy. Figured dimensions are to be used in preference to
scaled dimensions. The Local Planning Authority may scale from
this drawing as the only exception. No deviation from the scale
drawing will be permitted without the written consent of the
Architect.

REVISIONS			
Issue ID	Revision ID	Change Name	Date
01	01		16/08/2021

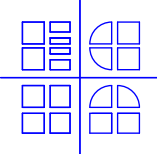

EDWARD CAUSH + ASSOCIATES
ARCHITECTS

11 SOUTHDOWN ROAD COSHAM PORTSMOUTH
PO6 2EB

phone 023 92 384477
fax 023 92 361582
email: eca@south-down.demon.co.uk

CLIENT
Preston Carvalho

JOB TITLE
23/25 Belmont Grove
Bedhampton
Havant
PO9 3PT

DRAWING TITLE

Ground Floor Plan as Existing

SCALE		DATE	
1:50 @ A3		11:11:2019	
DRAWN BY		CHECKED BY	
EC			
DRAWING NUMBER		LAYOUT ISSUE	DRWG REVISION
18:2083:L(2-) 002		04	01