


Property Address:
9 Cotwell Avenue, Horndean
Hampshire PO8 9AP

OS Grid Ref: SU 69632 11530
Latitude: 50° 53' 56" N
Longitude: 1° 0' 40" W


Local Planning Authority:
Havant Borough Council

Produced 08 August 2021 from the Ordnance Survey
National Geographic Database and incorporating
surveyed revision available at this date. Reproduction
in whole or part is prohibited without the prior permission
of the Ordnance Survey. © Crown Copyright 2021.

The representation of a road, track or path is no
evidence of a right of way. The representation of
features as line is no evidence of a property boundary.

 


VISUAL SCALE 1:1250 @ A3

 

VISUAL SCALE 1:200 @ A3

**APPLICATION SITE
EDGED IN RED**

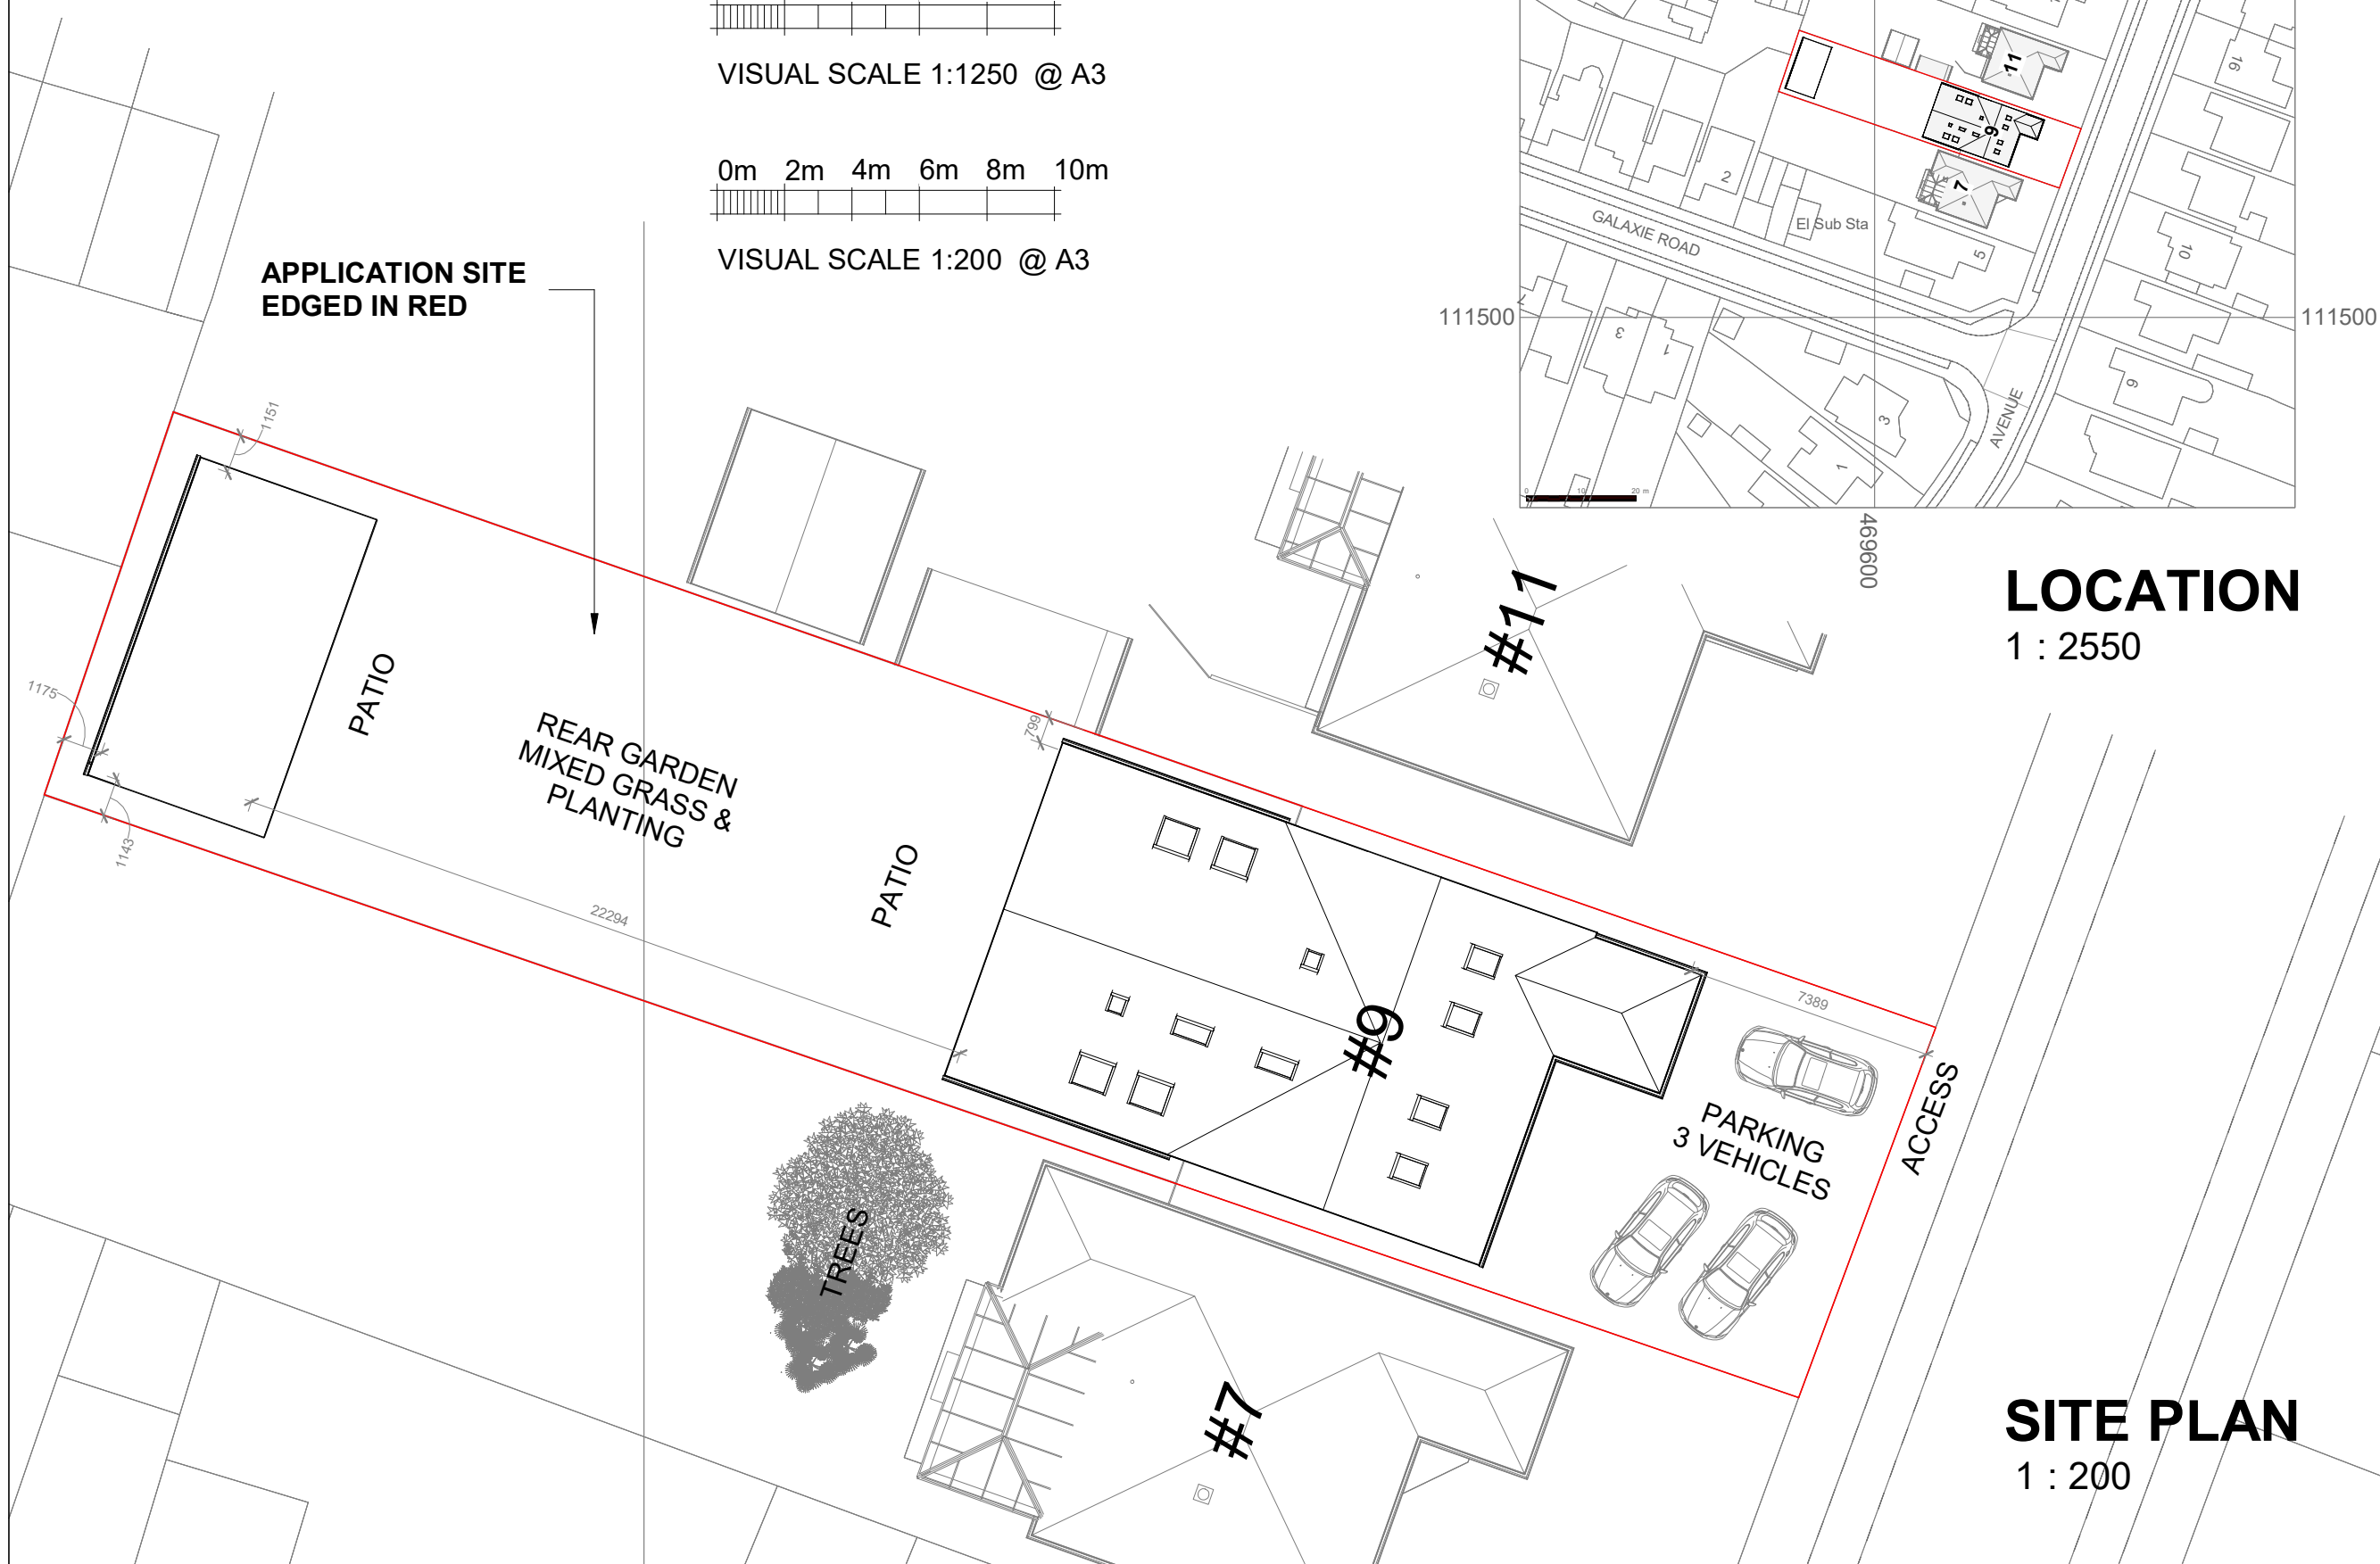

LOCATION
1 : 2550

SITE PLAN
1 : 200



The Planning Service
Studio, Old Flints 134 North Lane
Clanfield, Waterlooville
Hampshire PO8 0RL

T: 023 92 597364
F: 0845 519 1103
E: info@theplanningservice.co.uk

Scale is correct when printed to the stated
ISO size. Figured dimensions are to be
used in preference to scaled sizes and all
dimensions must be checked on site by the
contractor before ordering materials and or
commencing work. All dimensions in mm
(millimetres) unless otherwise stated. The
contractor is to ensure the works are
inspected and completed to the satisfaction
of the local authority. Compliance with
building regulations or a party wall award /
agreement is not to be assumed.

No deviation from this drawing will be
permitted without the prior written consent
of the designer. Under the provisions of
the copyright act 1988, the copyright of
this drawing and the work contained
therein remains the property of the
designer (the planning service), and may
not be reproduced in any form whatsoever
without prior written consent.

Under the construction (design and
management) regulations 2015 CDM2015)
all design work for both domestic and
commercial development(s) are to conform
to those regulations.

E&EO.

Andrew Mills

**9 Cotwell
Avenue,
Horndean
Hampshire PO8
9AP**

**PROPOSED
LOCATION &
BLOCK PLANS**

Project number	0281.1 v2
Date	21/12/2021
Drawn by	JJ
Project Status	Survey

P001

Scale As indicated