
 


EXTERNAL AREA : 1759 sq.m.
INTERNAL AREA : 1665 sq.m.

Notes:
This drawing is to be read in conjunction with all other relevant architectural drawings.
Drawing not to be scaled, use figured dimensions only. All dimensions to be checked on site by the contractor prior to the commencement of any work or specialist production drawing. Any discrepancies to be notified to Hay Associates and further instructions obtained before work is commenced.
Copyright © Hay Associates Limited

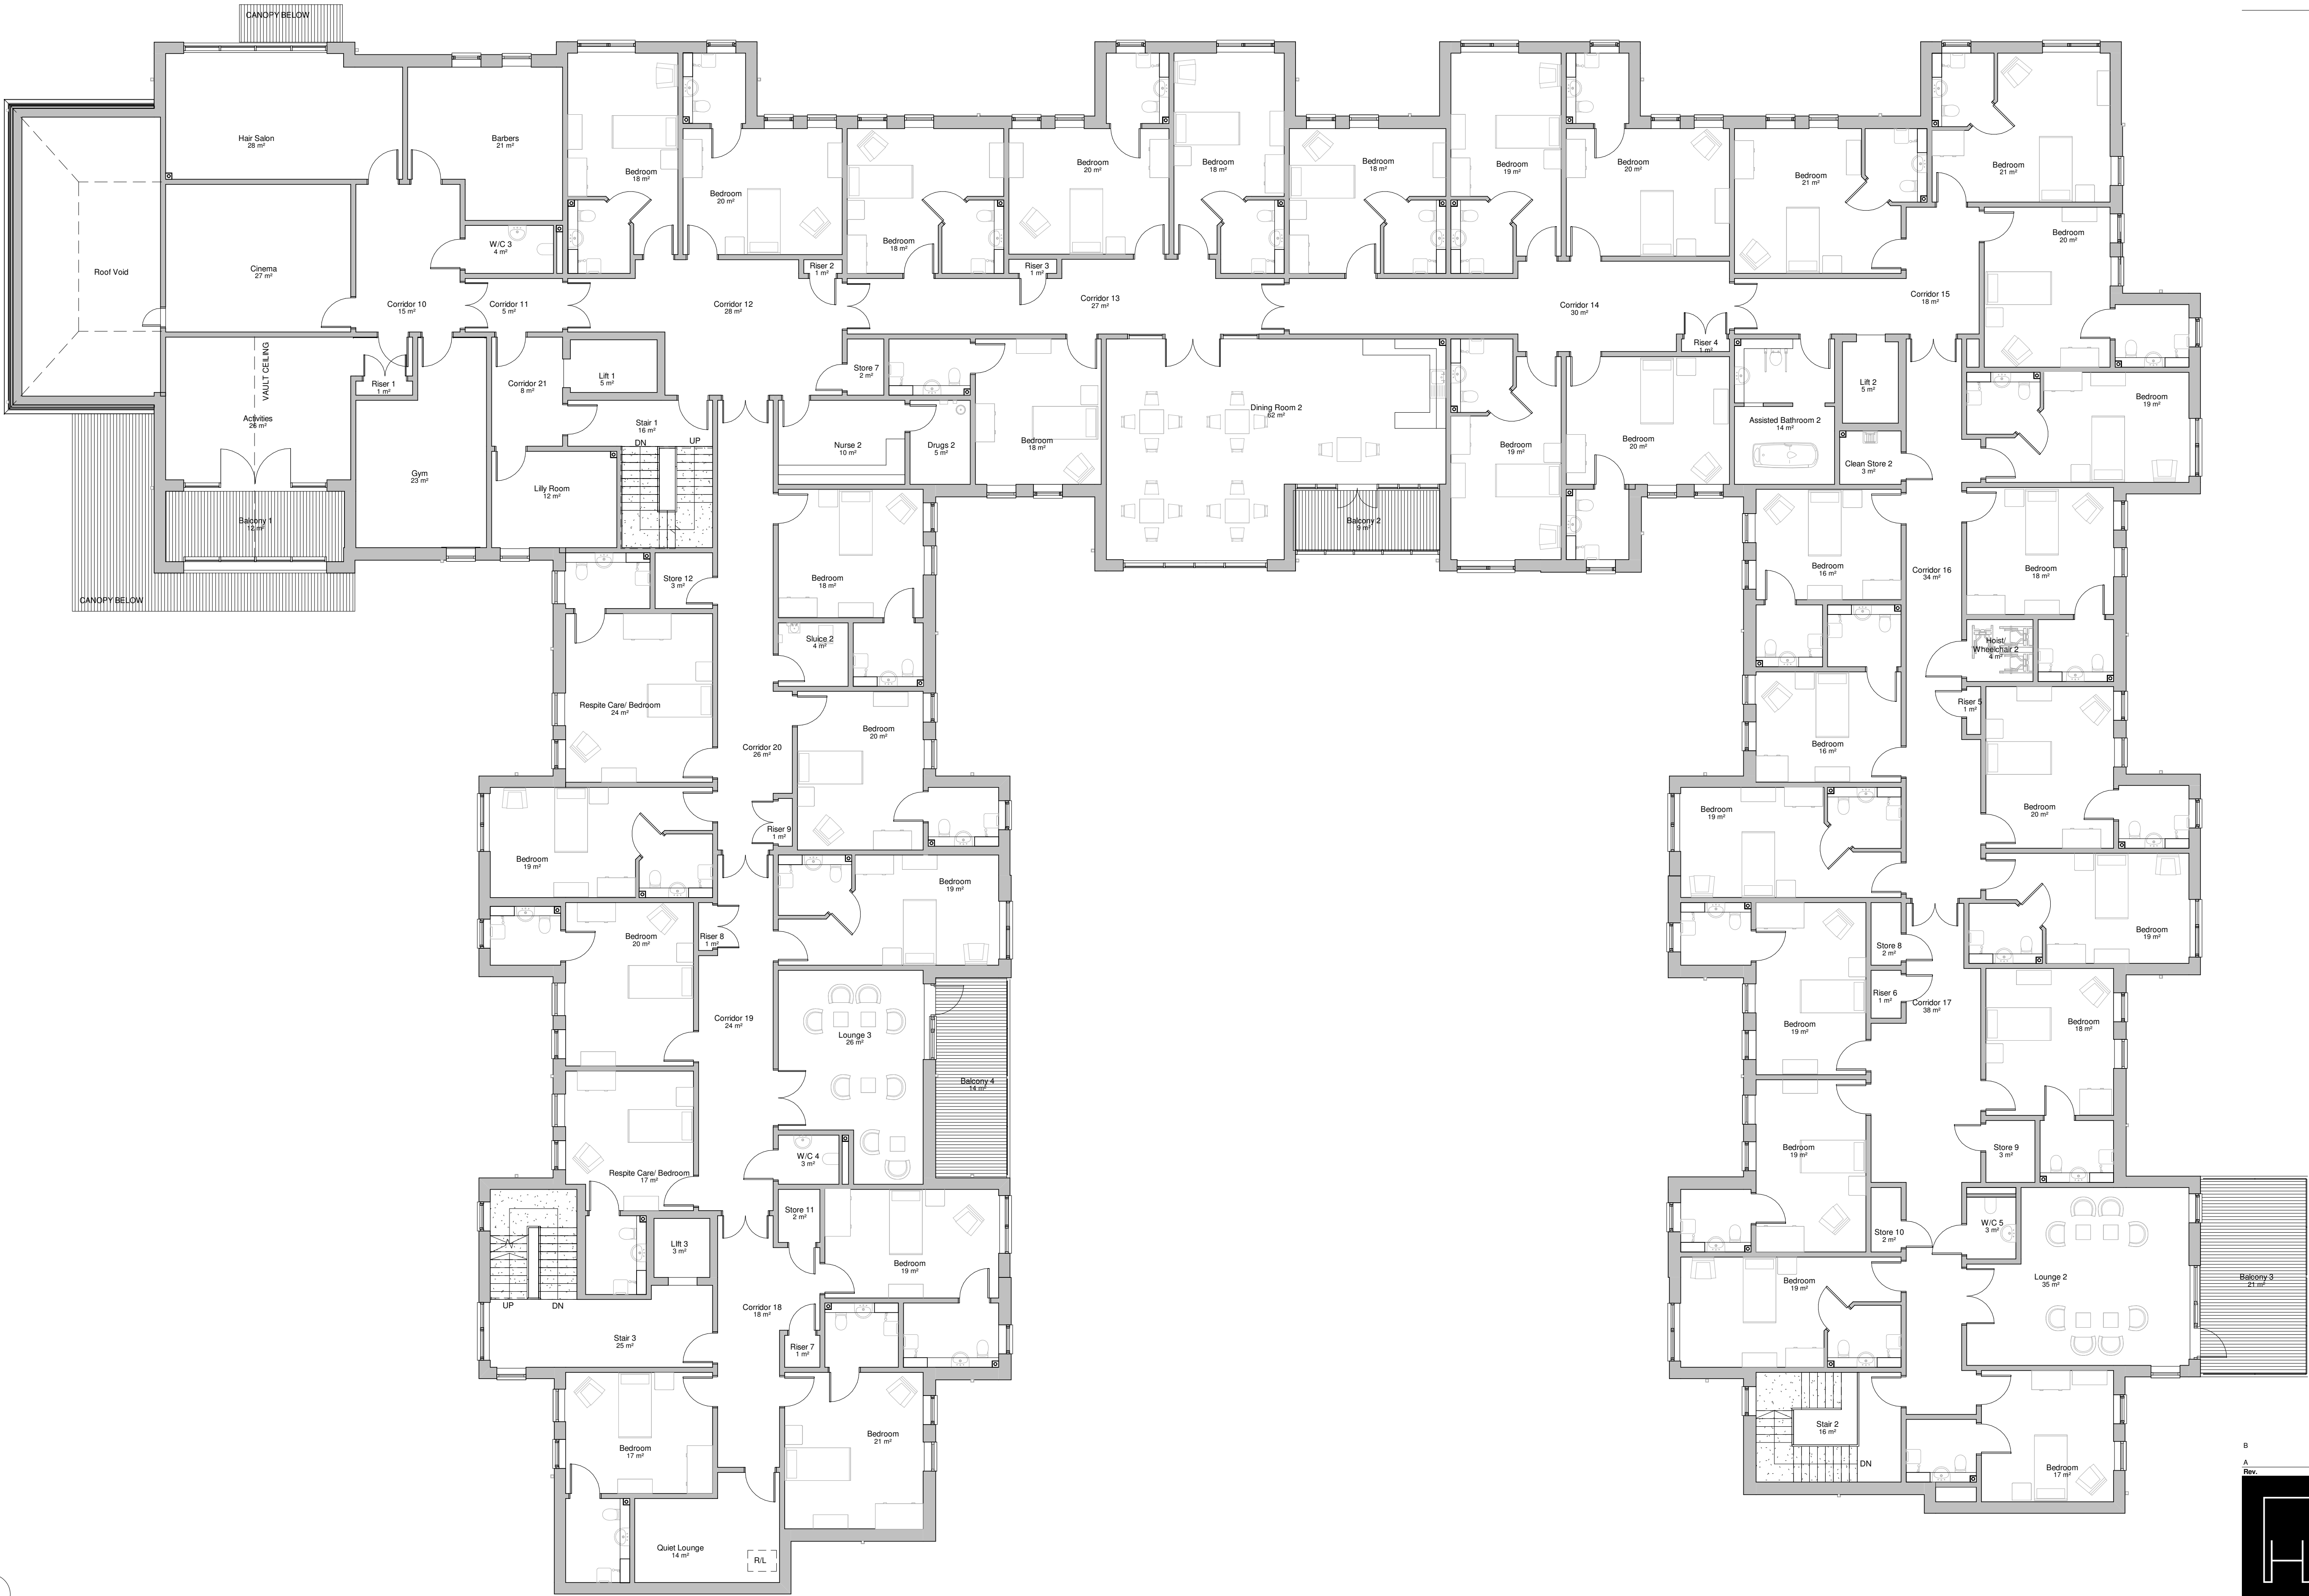

CARE HOME - First Floor Plan.
1 : 100

B	Planning Issue following minor alterations to Floor 07.12.2021		
	Plans and Elevations		
	Planning Issue		
A	Rev.	Note:	Date:
Hay Associates Limited			26.06.2020
4100 Park Approach			
Thorpe Park			
Leeds			
LS15 8GB			
0113 880 5500			
info@thehayassociates.co.uk			
www.thehayassociates.co.uk			
Client		Halebourne Group	
Project		Land at Bedhampton	
Title		CARE HOME- First Floor Plan	
Scale @ A1	1 : 100	Date	April 2020
Drawn by	MC	Checked by	MH
Project No.	H213	Drawing No.	S96A-02
Revision	B	Status	Planning