




PERMIT

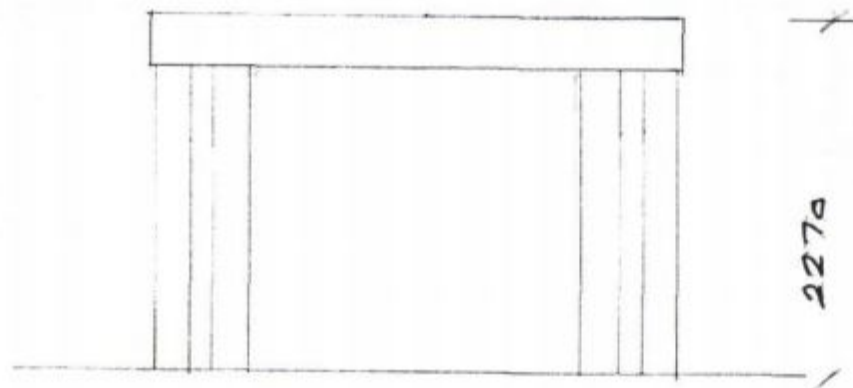


FRONT ELEVATION (NORTH)

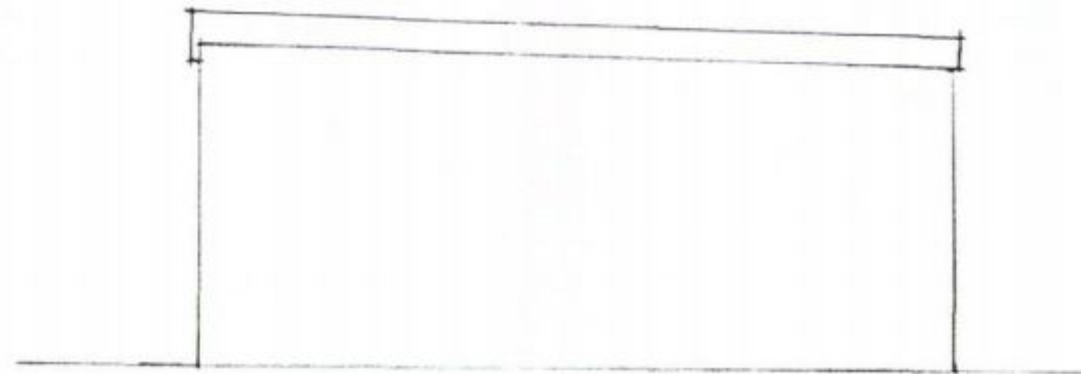

SIDE ELEVATION

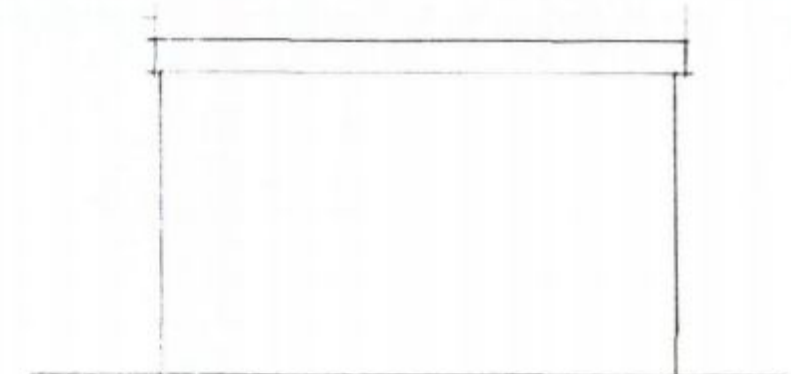

REAR ELEVATION (SOUTH)

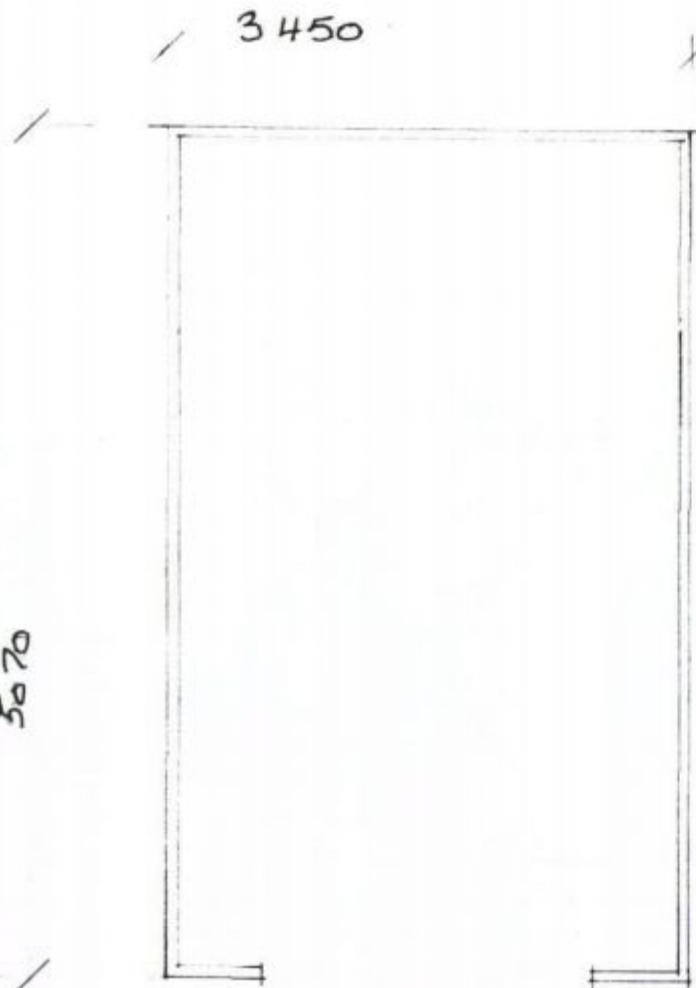

PLAN.

SCALE 1 : 50

PLANS AND ELEVATIONS OF EXISTING
GARAGE TO BE DEMOLISHED.



NORTHWOOD
CORSE LANE
HAYLING ISLAND
HANTS PO11 0RT

DRG NO 2011 - 04.