
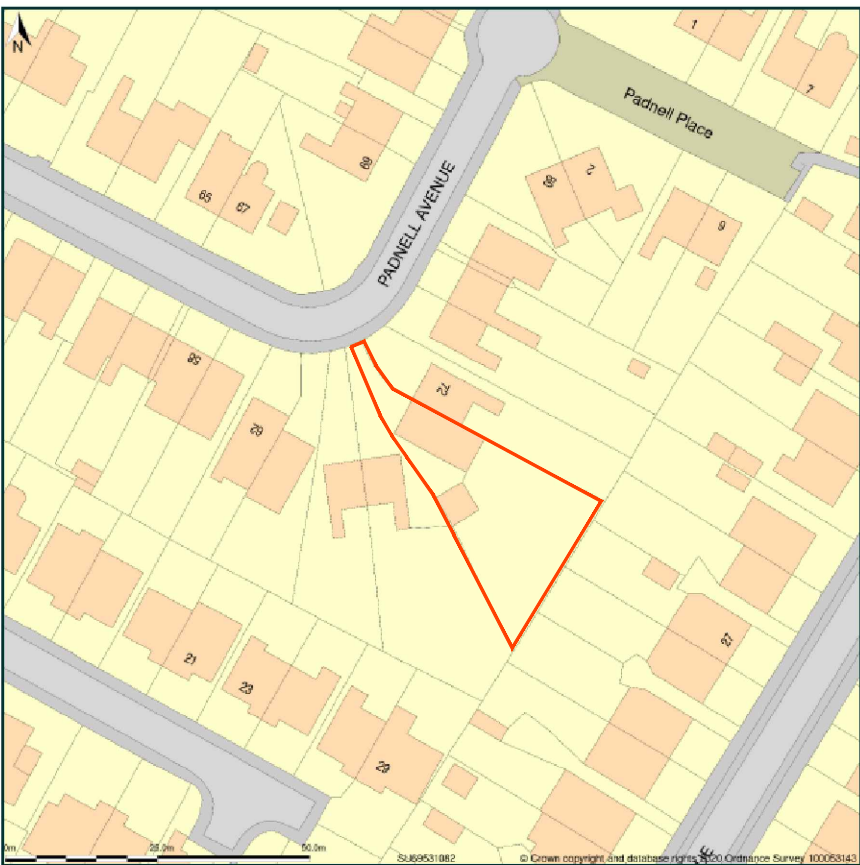


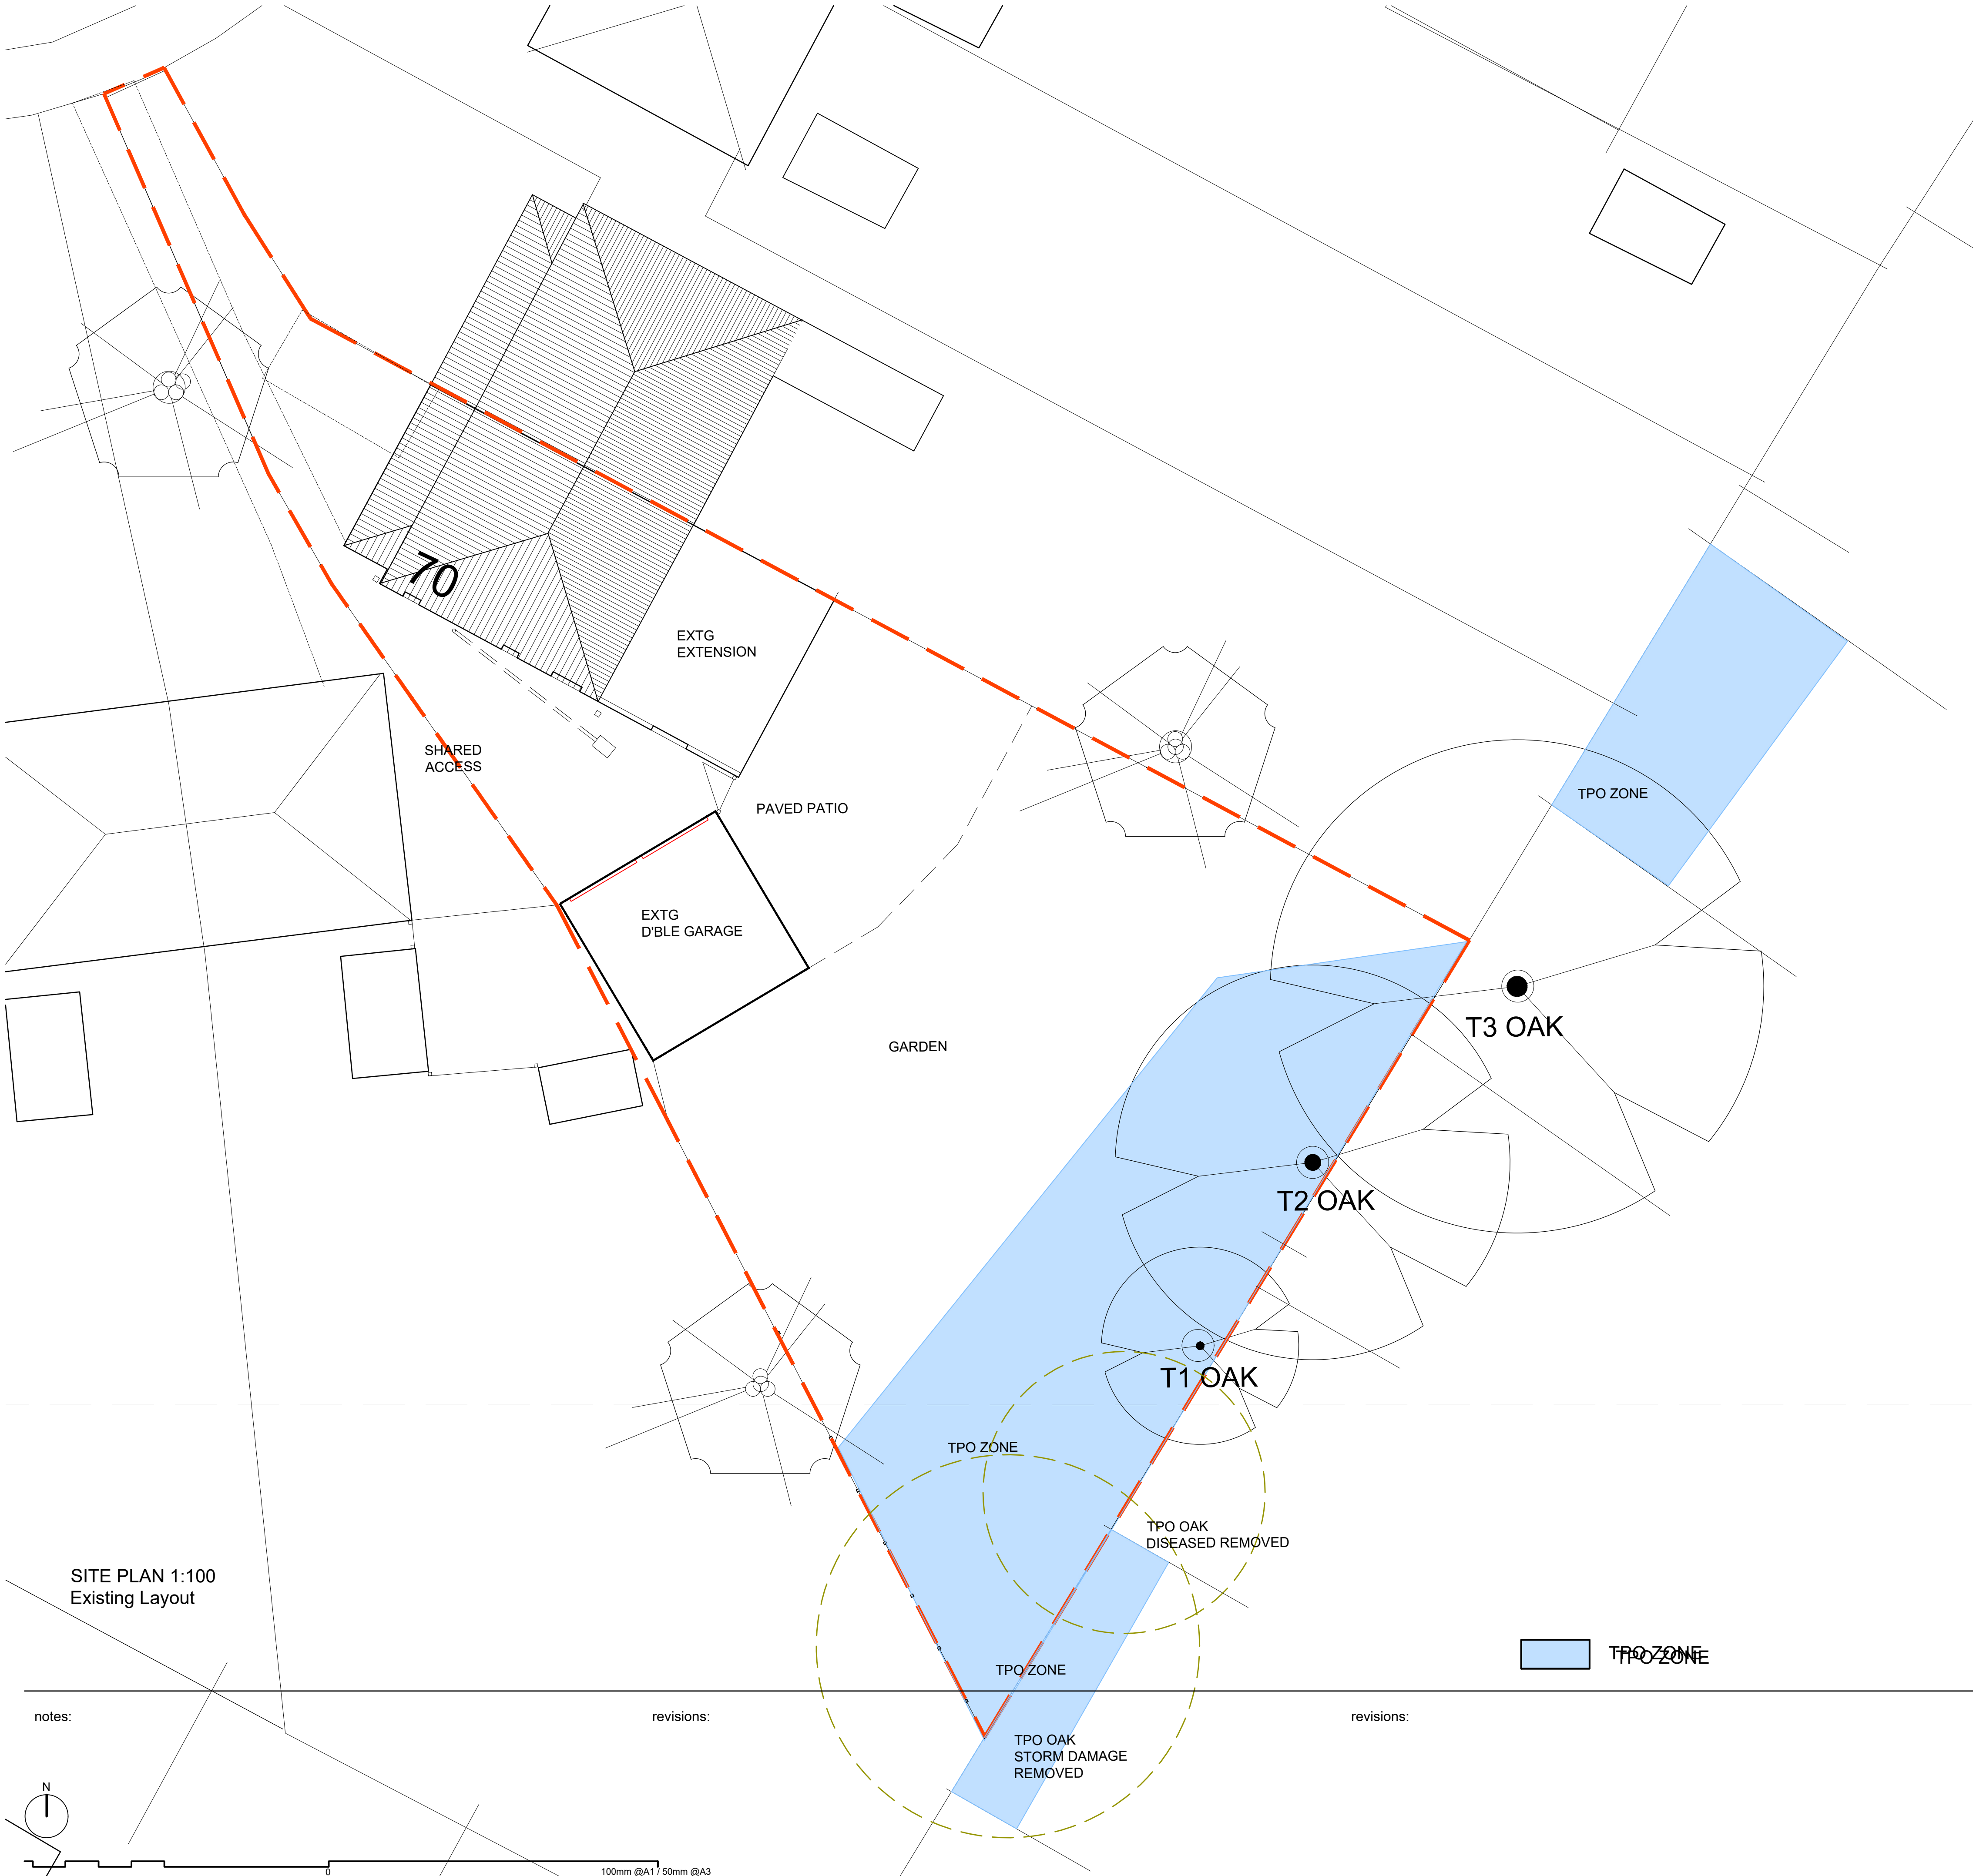

Site Plan shows area bounded by: 469461.93, 110753.31 469033.35, 110894.73 (at a scale of 1:1250), OSGridRef: SU66531052. The representation of a road, track or path is no evidence of a right of way. The representation of features as lines is no evidence of a property boundary.

Produced on 5th Nov 2020 from the Ordnance Survey National Geographic Database and incorporating surveyed revision available at this date. Reproduction in whole or part is prohibited without the prior permission of Ordnance Survey. © Crown copyright 2020. Supplied by www.buysplan.co.uk a licensed Ordnance Survey partner (160853143). Unique plan reference: #03572861-ASCA48

Ordnance Survey and the OS Symbol are registered trademarks of Ordnance Survey, the national mapping agency of Great Britain. Buy A Plan logo, pdf design and the www.buysplan.co.uk website are Copyright © Pass Inc Ltd 2020.

LOCATION PLAN
1:1250
OS MAPPING ON SEPARATE SHEET

notes:

revisions:

revisions:

Debra Colbourne
70 Padnell Avenue
Cowplain
drawing information



PWP Architects Ltd 61 South Street, Havant, Hampshire PO9 1BZ
t: 02392 482494 f: 02392 481152
e: design@pwp-architects.com
w: www.pwp-architects.com

status :
date :
scale :
drawn :
checked :

GA ground floor plan
EXISTING

Information
September 2020
1:100 @ A1
AA
AA

job:

5712

dwg:

1001

rev:

C

NOTE: The contractor is responsible for checking all site dimensions and levels. These should be checked prior to the ordering of any components and before the commencement of the works. All discrepancies should be brought to the attention of the Contract Administrator.