



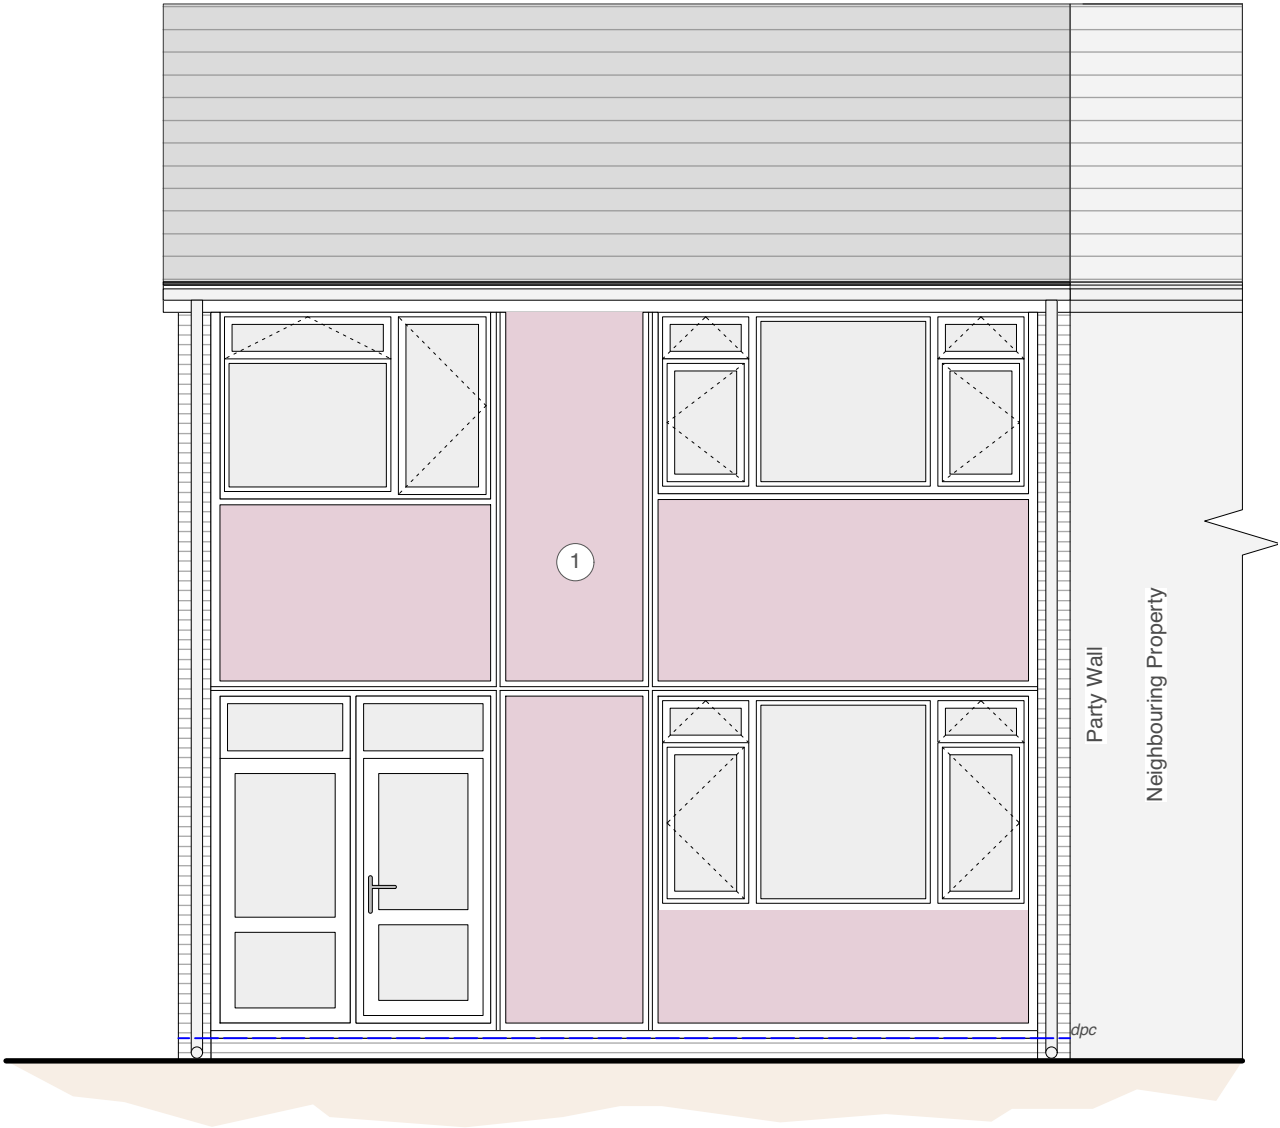

EXISTING FRONT ELEVATION

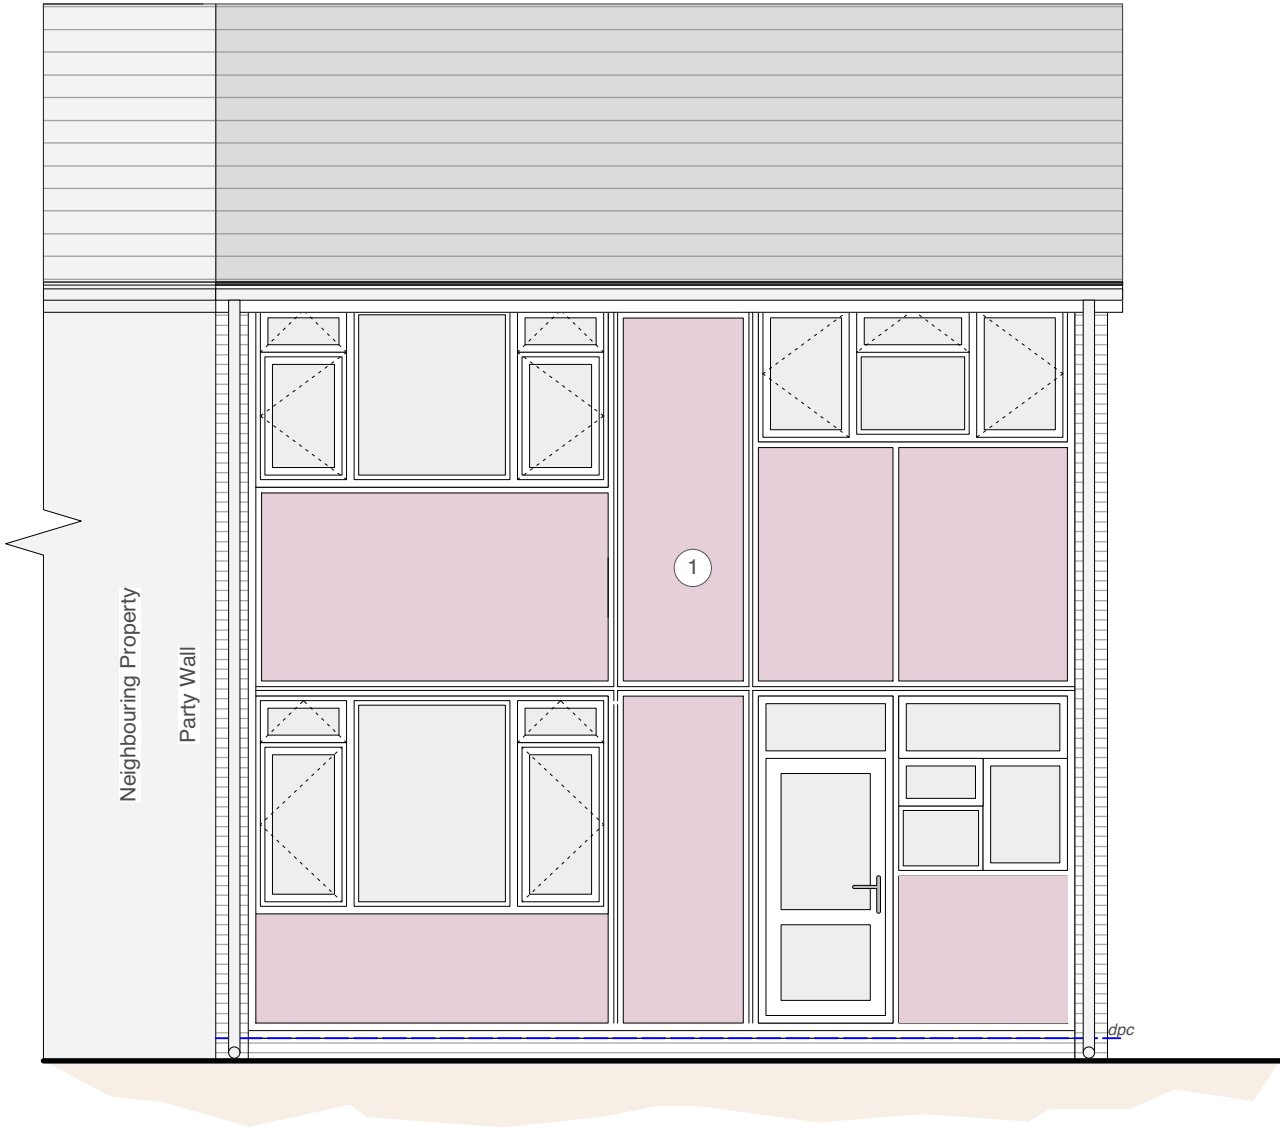

EXISTING REAR ELEVATION

MATERIAL KEY

- ① PVCu cladding system with metal infill.

EXISTING ELEVATIONS



Scale 1:50 @ A3



Chartered Architects
Chartered Building Surveyors
Interior Designers
CDM Services

3 GP Centre, Yeoman Road,
Ringwood, Hampshire, BH24 3FF
+44 (0)425 472 833
www.kendallkingscott.co.uk

Project
21 Chaucer Close,
Appraisal of Structural Proposals

Client
The Guinness Partnership

Scale
1:50
Paper Size
ISO A3
Filename
210176.vwx

P1 01/02/22 JG AS Planning issue.
Rev Date By Ap Note

Drawing Title
Existing Elevations

Project Number
210176-1300

Drawing Number
210176-1300

Revision
P1

Date
09/11/21

Drawn
BC

Checked
JG

Purpose/Status
PLANNING

Only to be used on the site for which designed. The electronic transmission of designs/information contained in this drawing is carried out entirely at the User's risk and Kendall Kingscott Ltd. will have no liability for any errors or inaccuracies arising therefrom. The production of amended or updated information from the said designs/information by the User is entirely the responsibility of the User and Kendall Kingscott Ltd. shall have no responsibility in respect thereof whatsoever.