


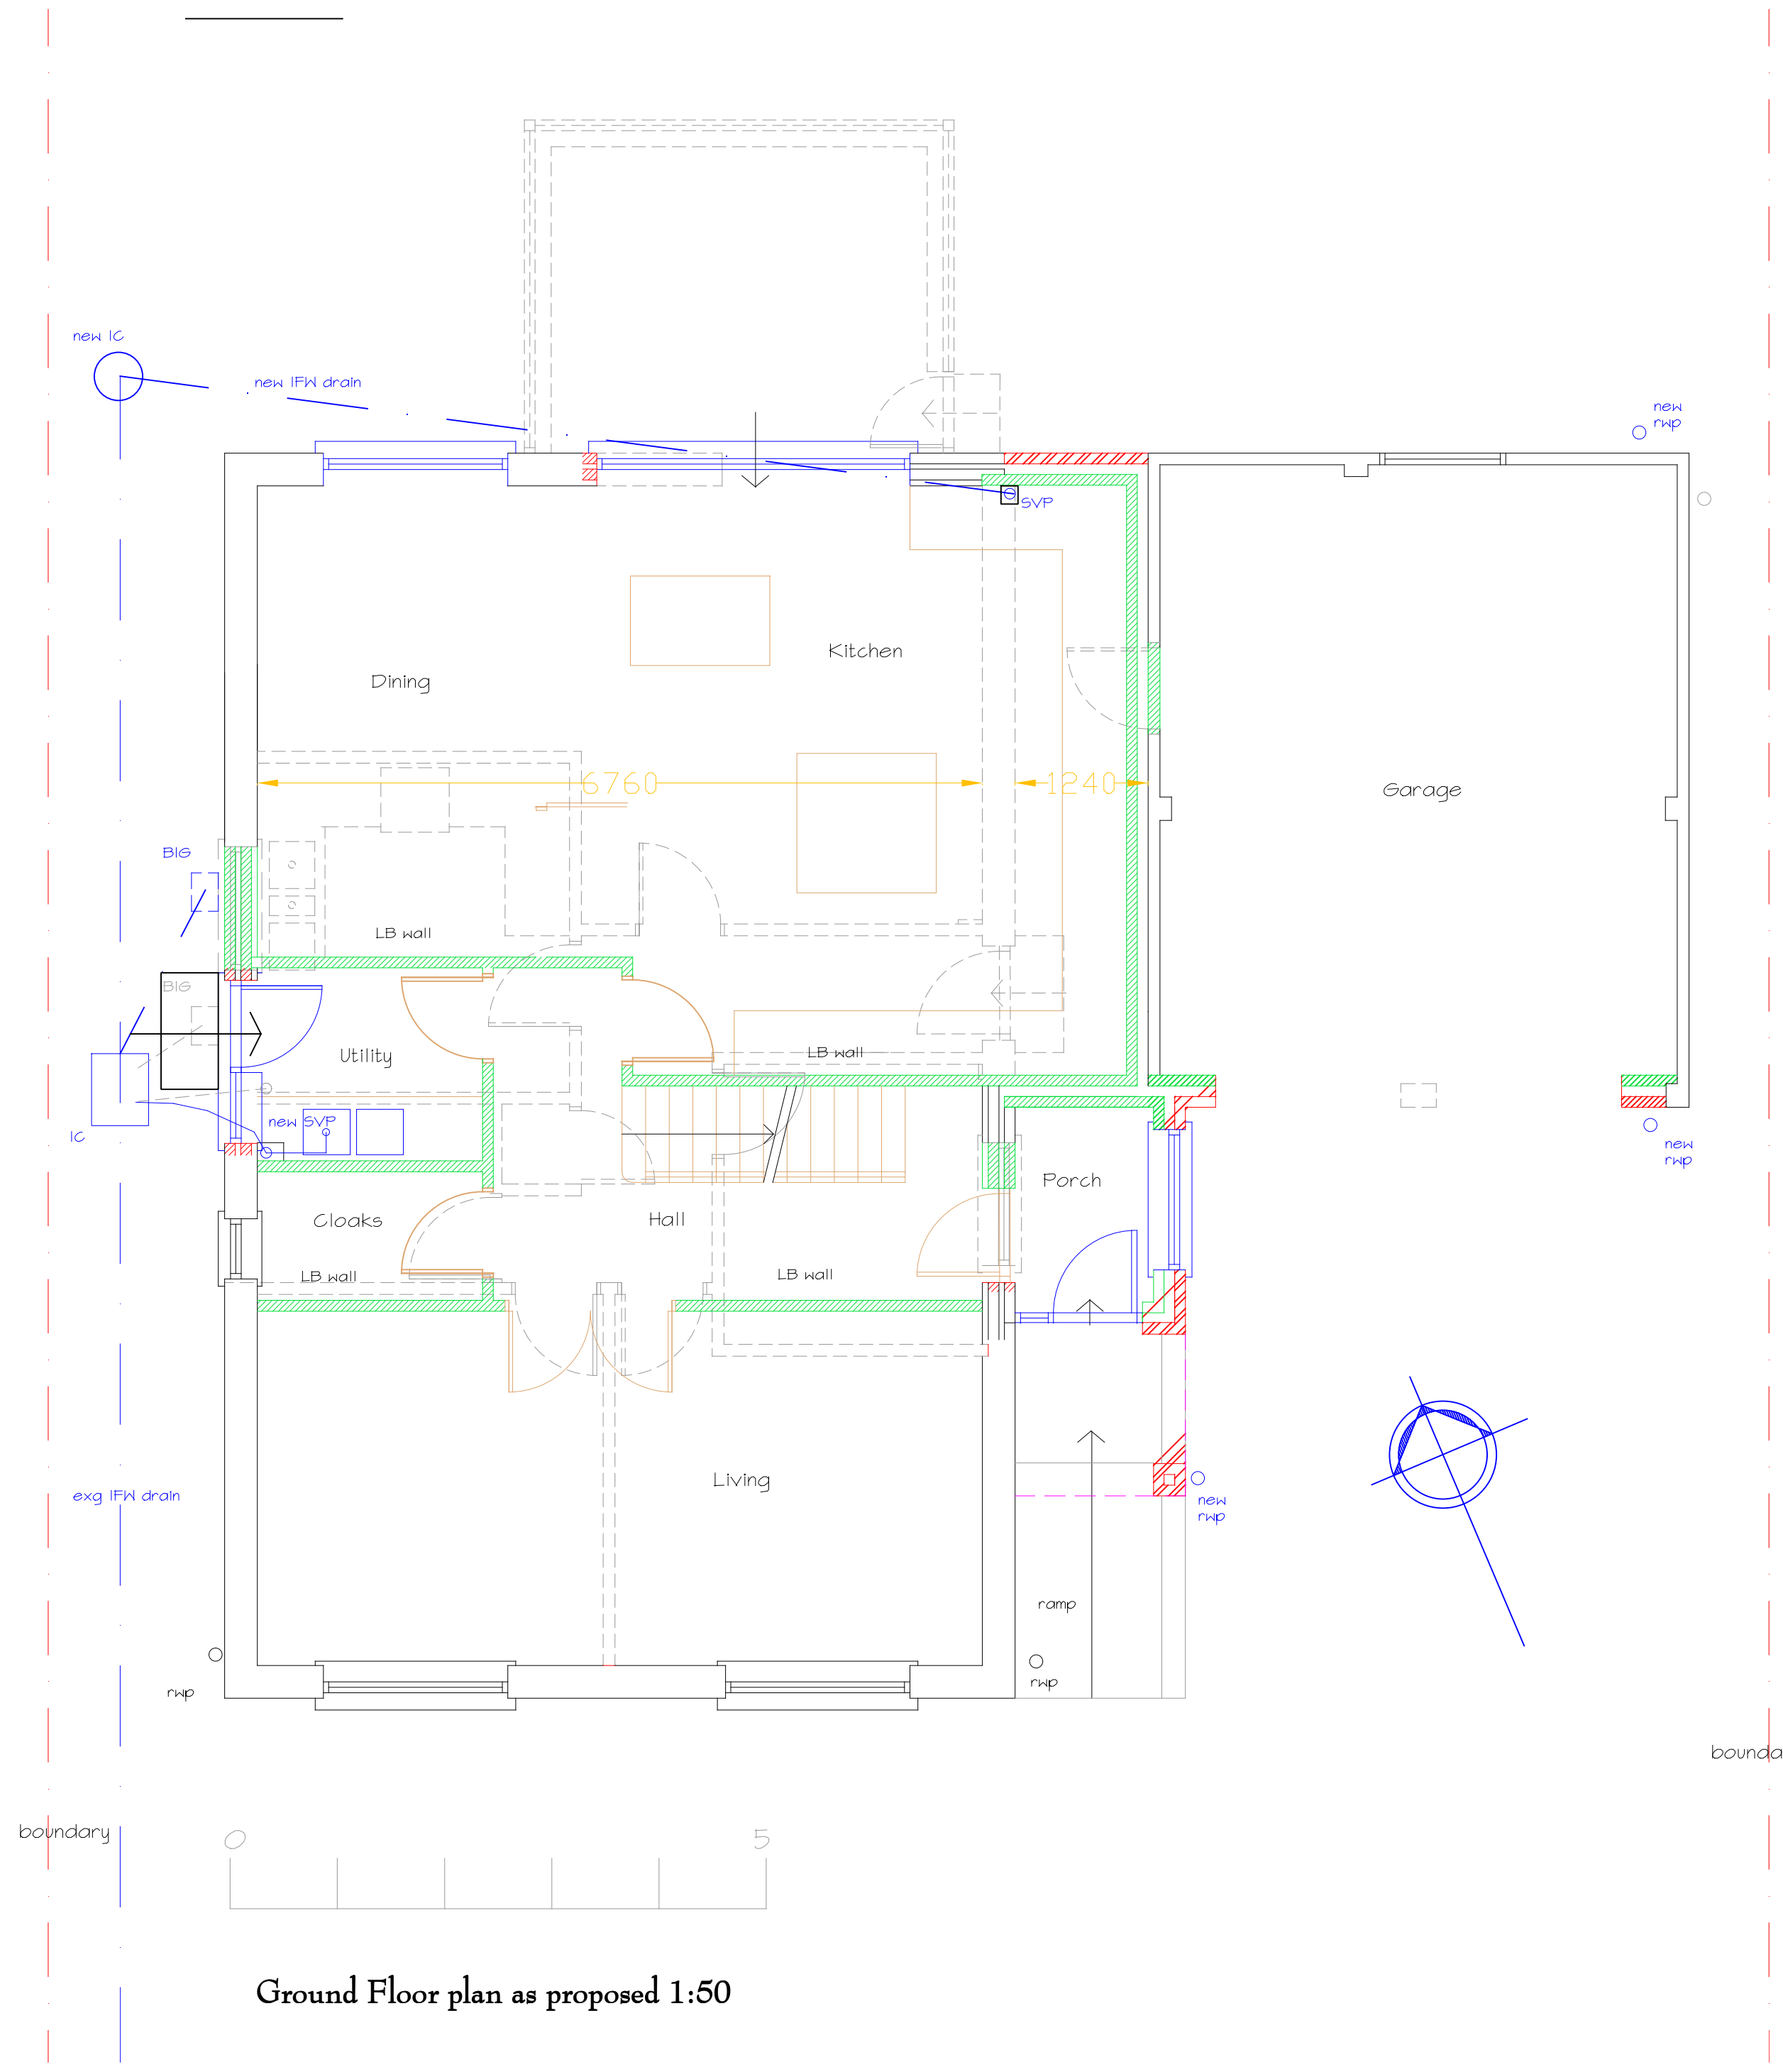
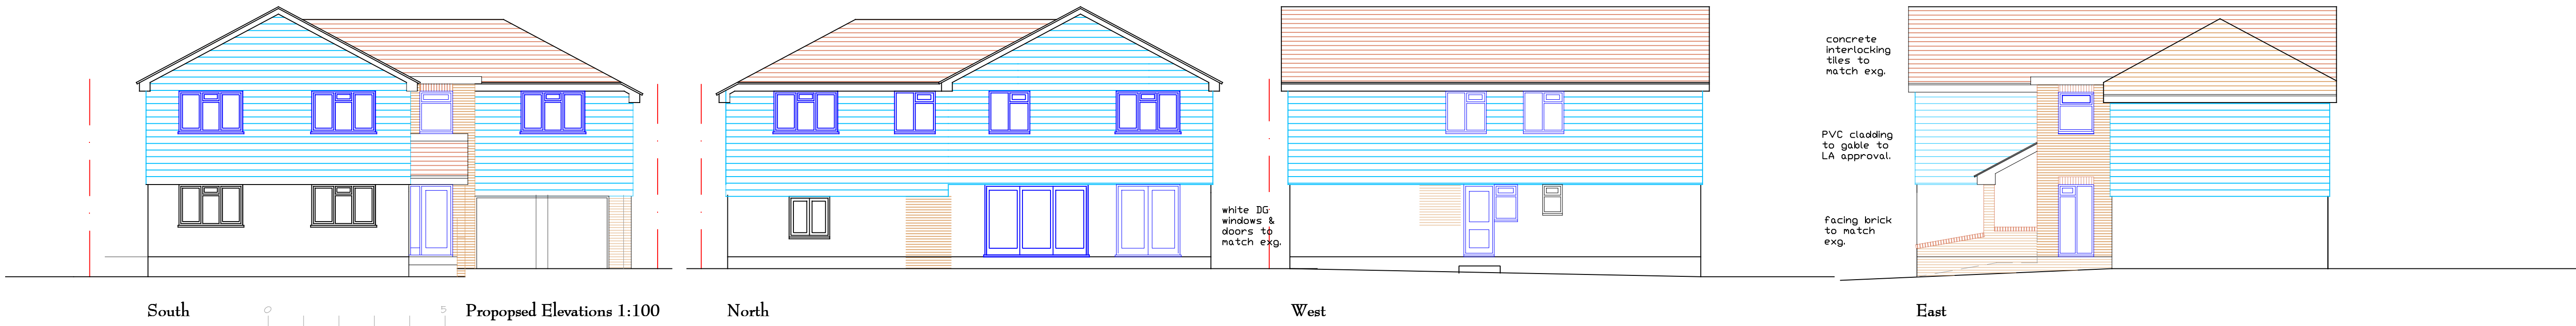


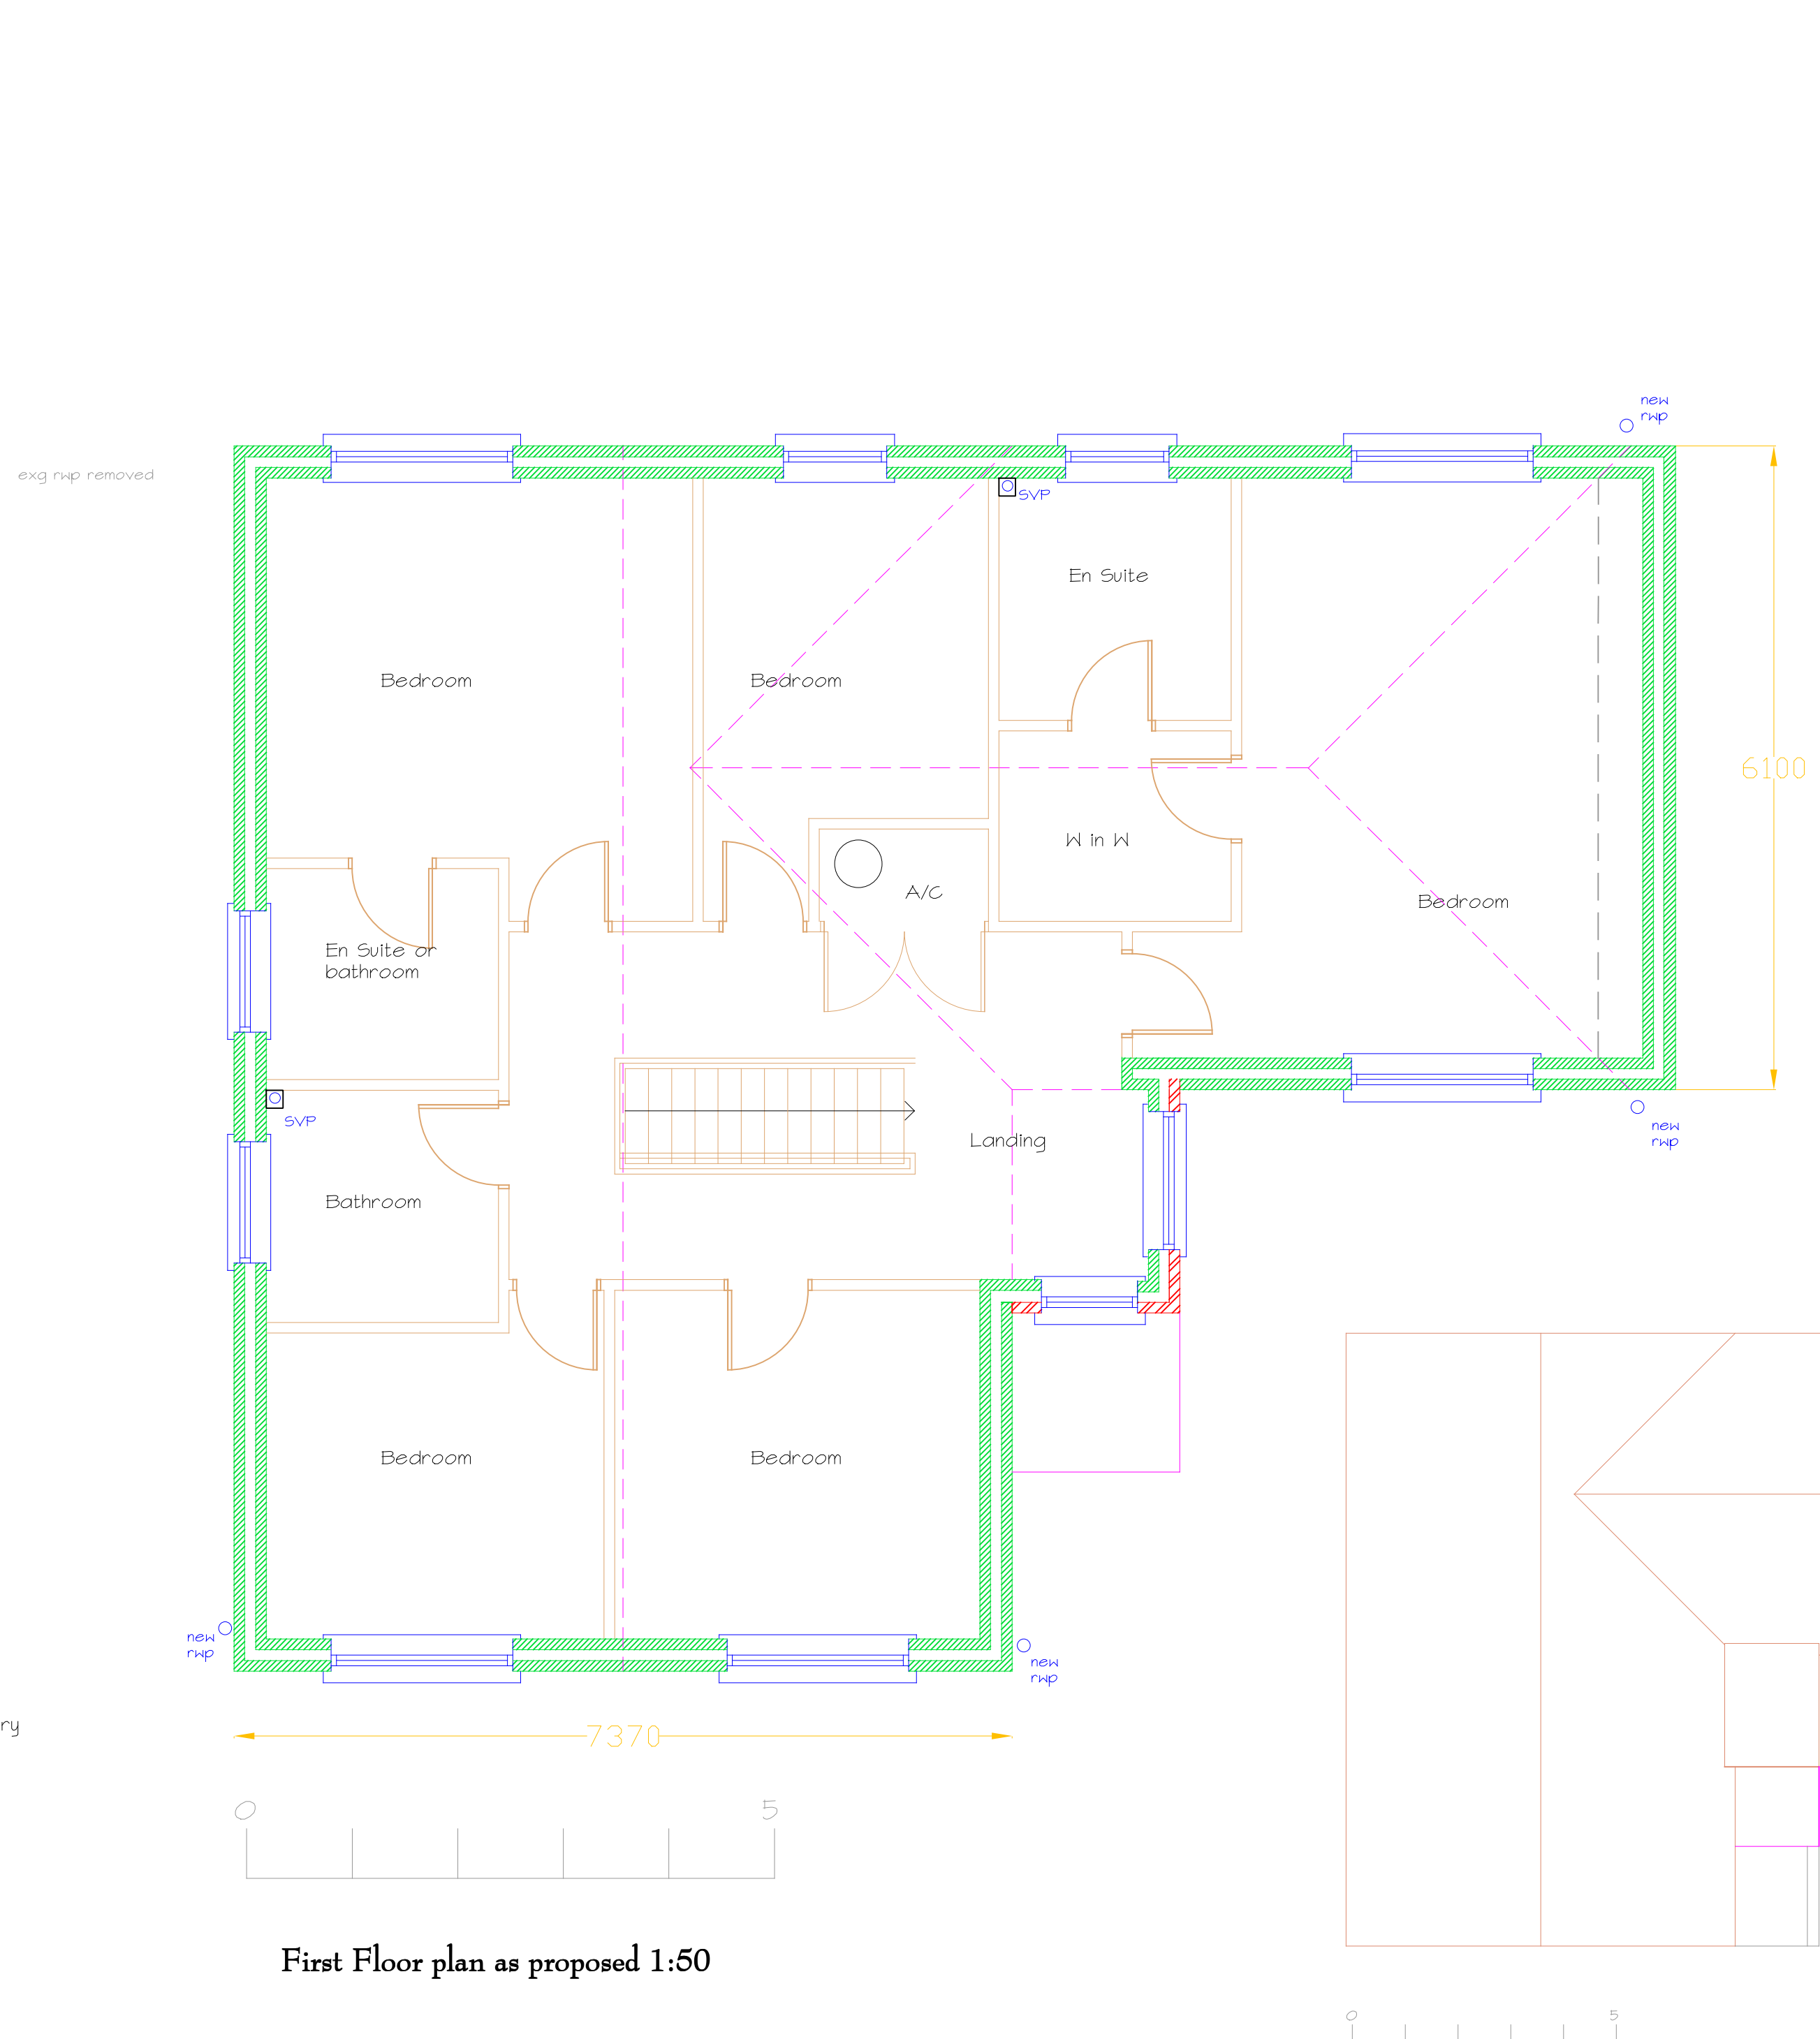

Ground Floor plan as proposed 1:50

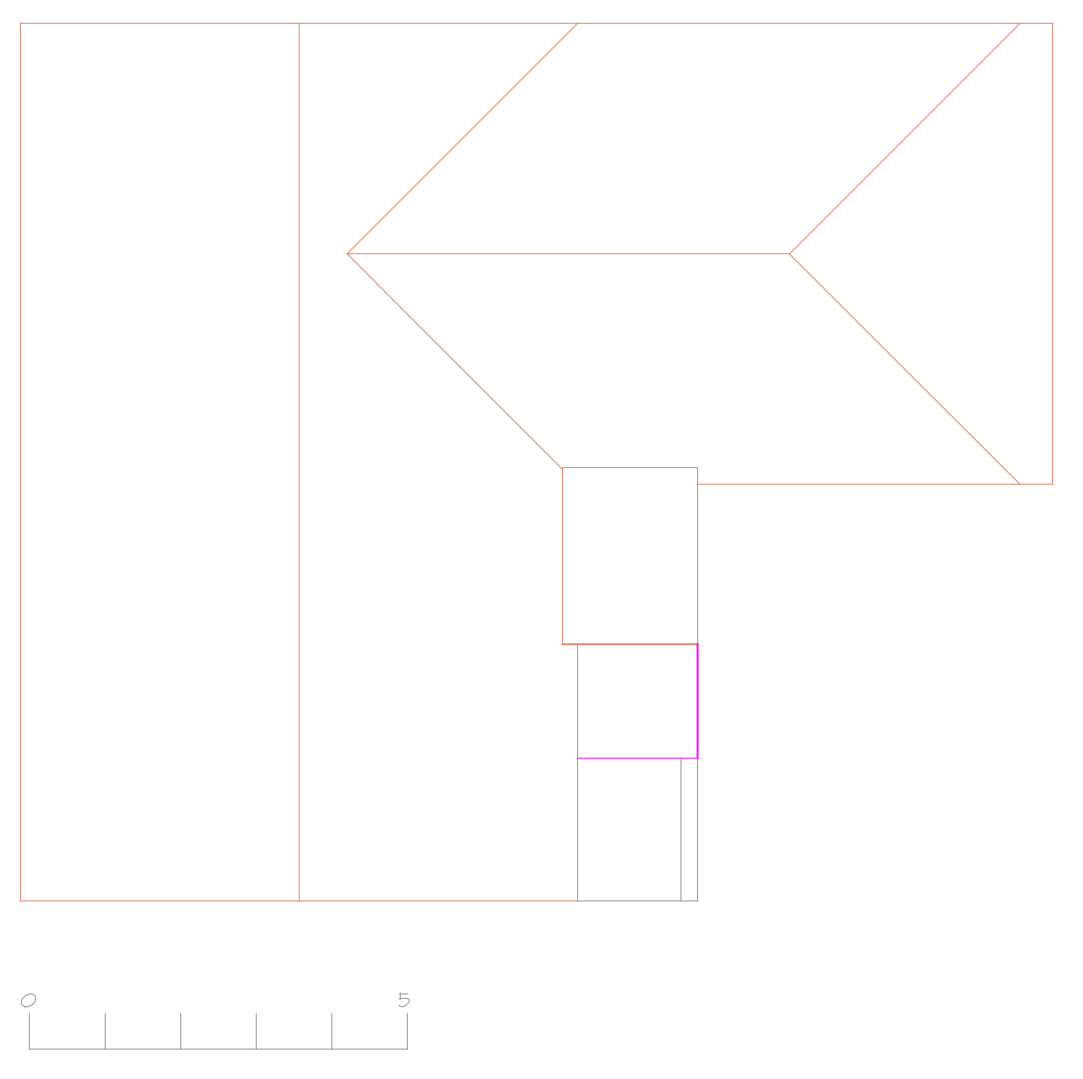

First Floor plan as proposed 1:50

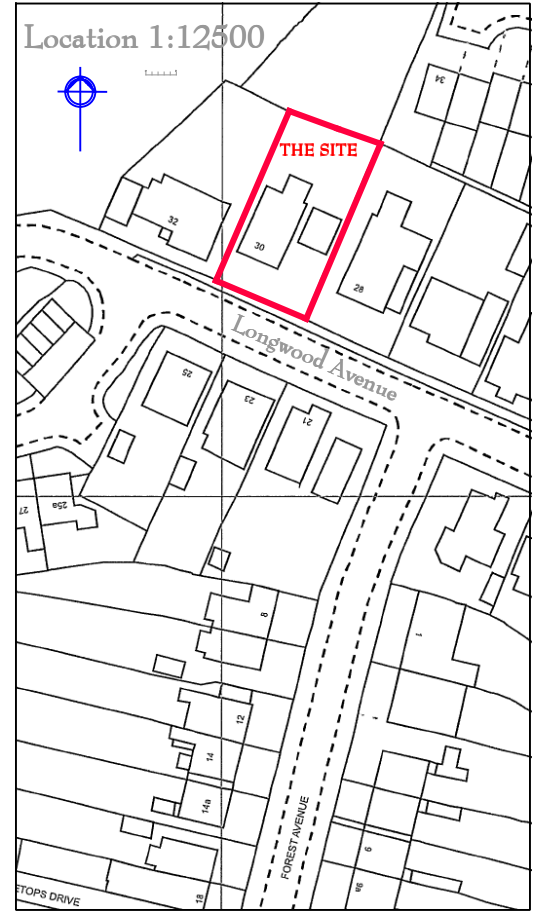

Roof plan as proposed 1:100

Sheet Size A1 landscape

Proposed conversion: of existing bungalow & detached garage into a 2 storey dwelling with integral garage at 30 Longwood Avenue Cowplain Waterlooville PO8 8HZ for Richard Meredith

Drawing Number: Meredith/Cowplain/2021/02

Drawing copyright Ken Ross RIBA & Associates

Drawing prepared for a planning application only

December 2021

CHARTERED ARCHITECT

KEN ROSS RIBA
& ASSOCIATES

11 The Fairway, Portchester
Hampshire, PO16 8NR
Telephone 023 92321600
Mobile 07767 693889
E-mail kenrossriba@ntlworld.com