
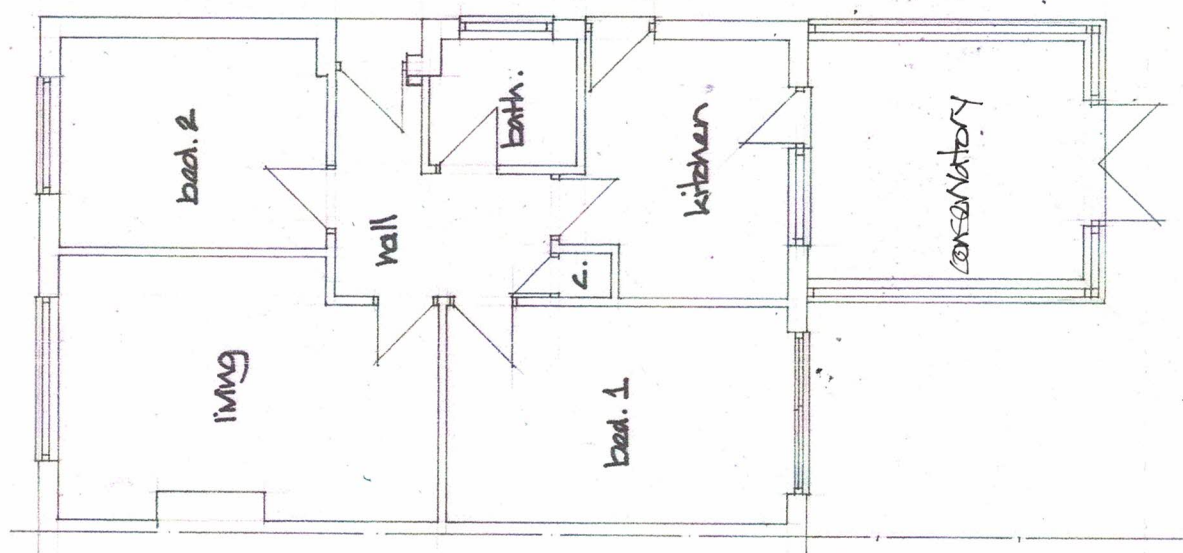


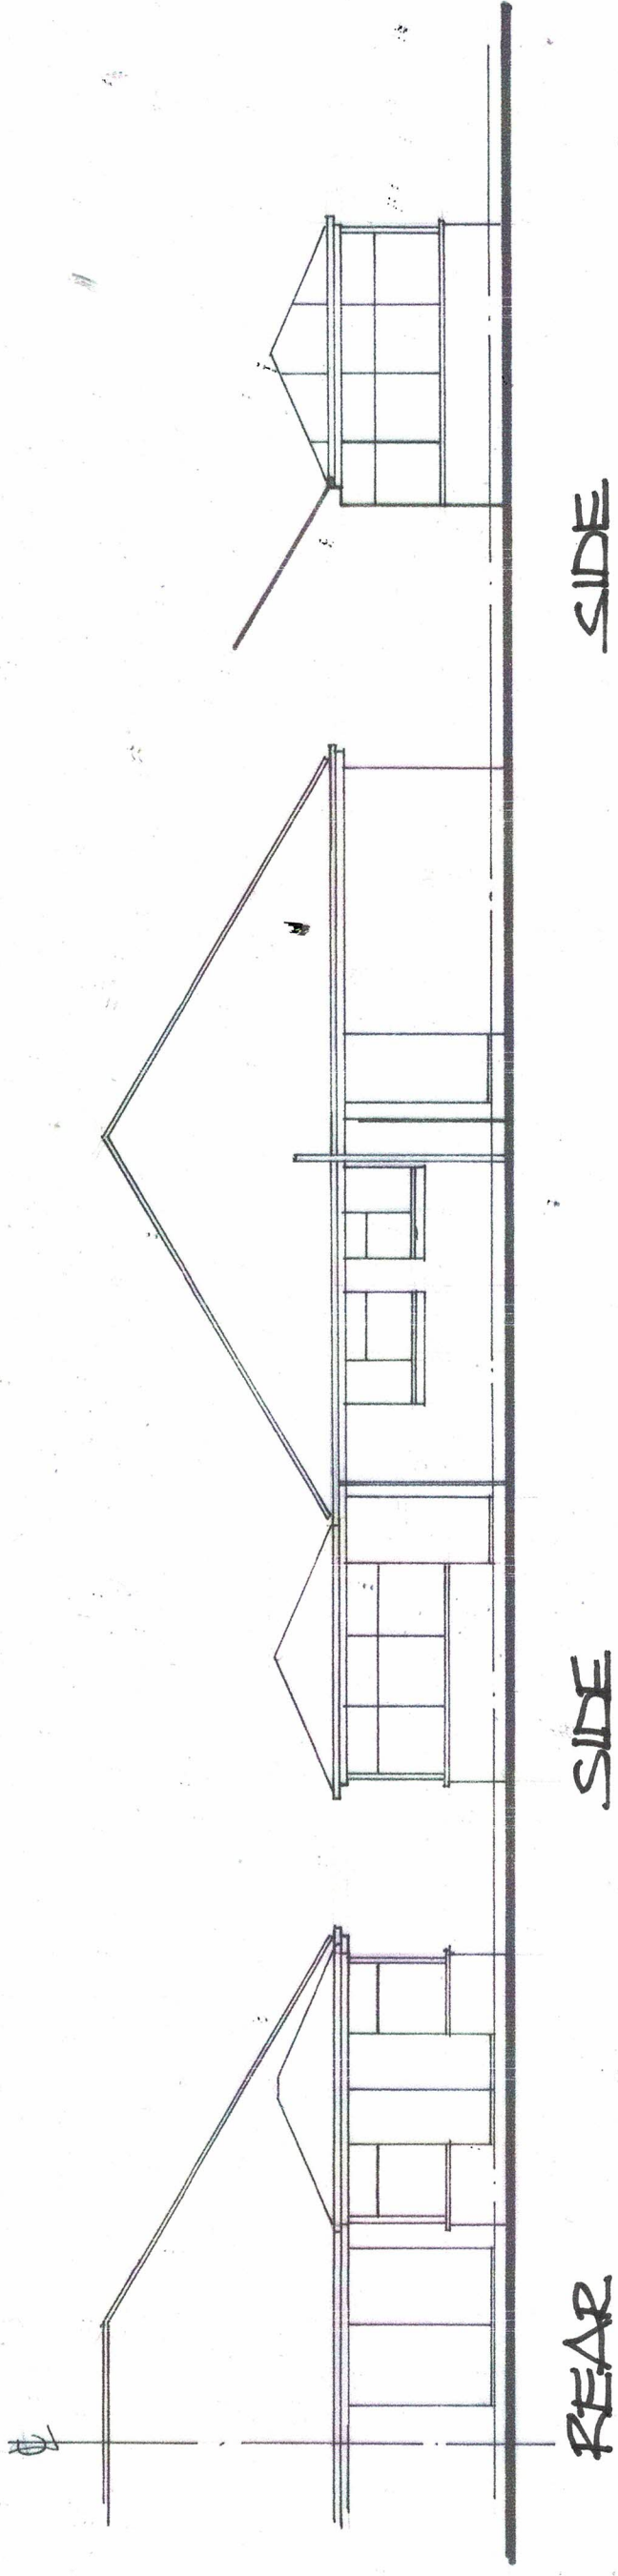

DEREK TREAGUS ASSOCIATES ARCHITECTURAL SERVICES Tel: 07956 624094 Email: derek.treagus@gmail.com Project REAR EXTENSION AT 15 SUTTON CLOSE, WATERLOOVILLE, HAMPSHIRE. Client Mr Hurst Subject Planning Drawing Existing Details Date: Jan 2022 Scale: 1:100 @ A3 Rev: Drg. No. 22/205/01 • Copyright reserved. • All dimensions are to be site confirmed and should not be scaled unless for Planning purposes. • Verify all queries with the office.					

FLOOR PLAN