




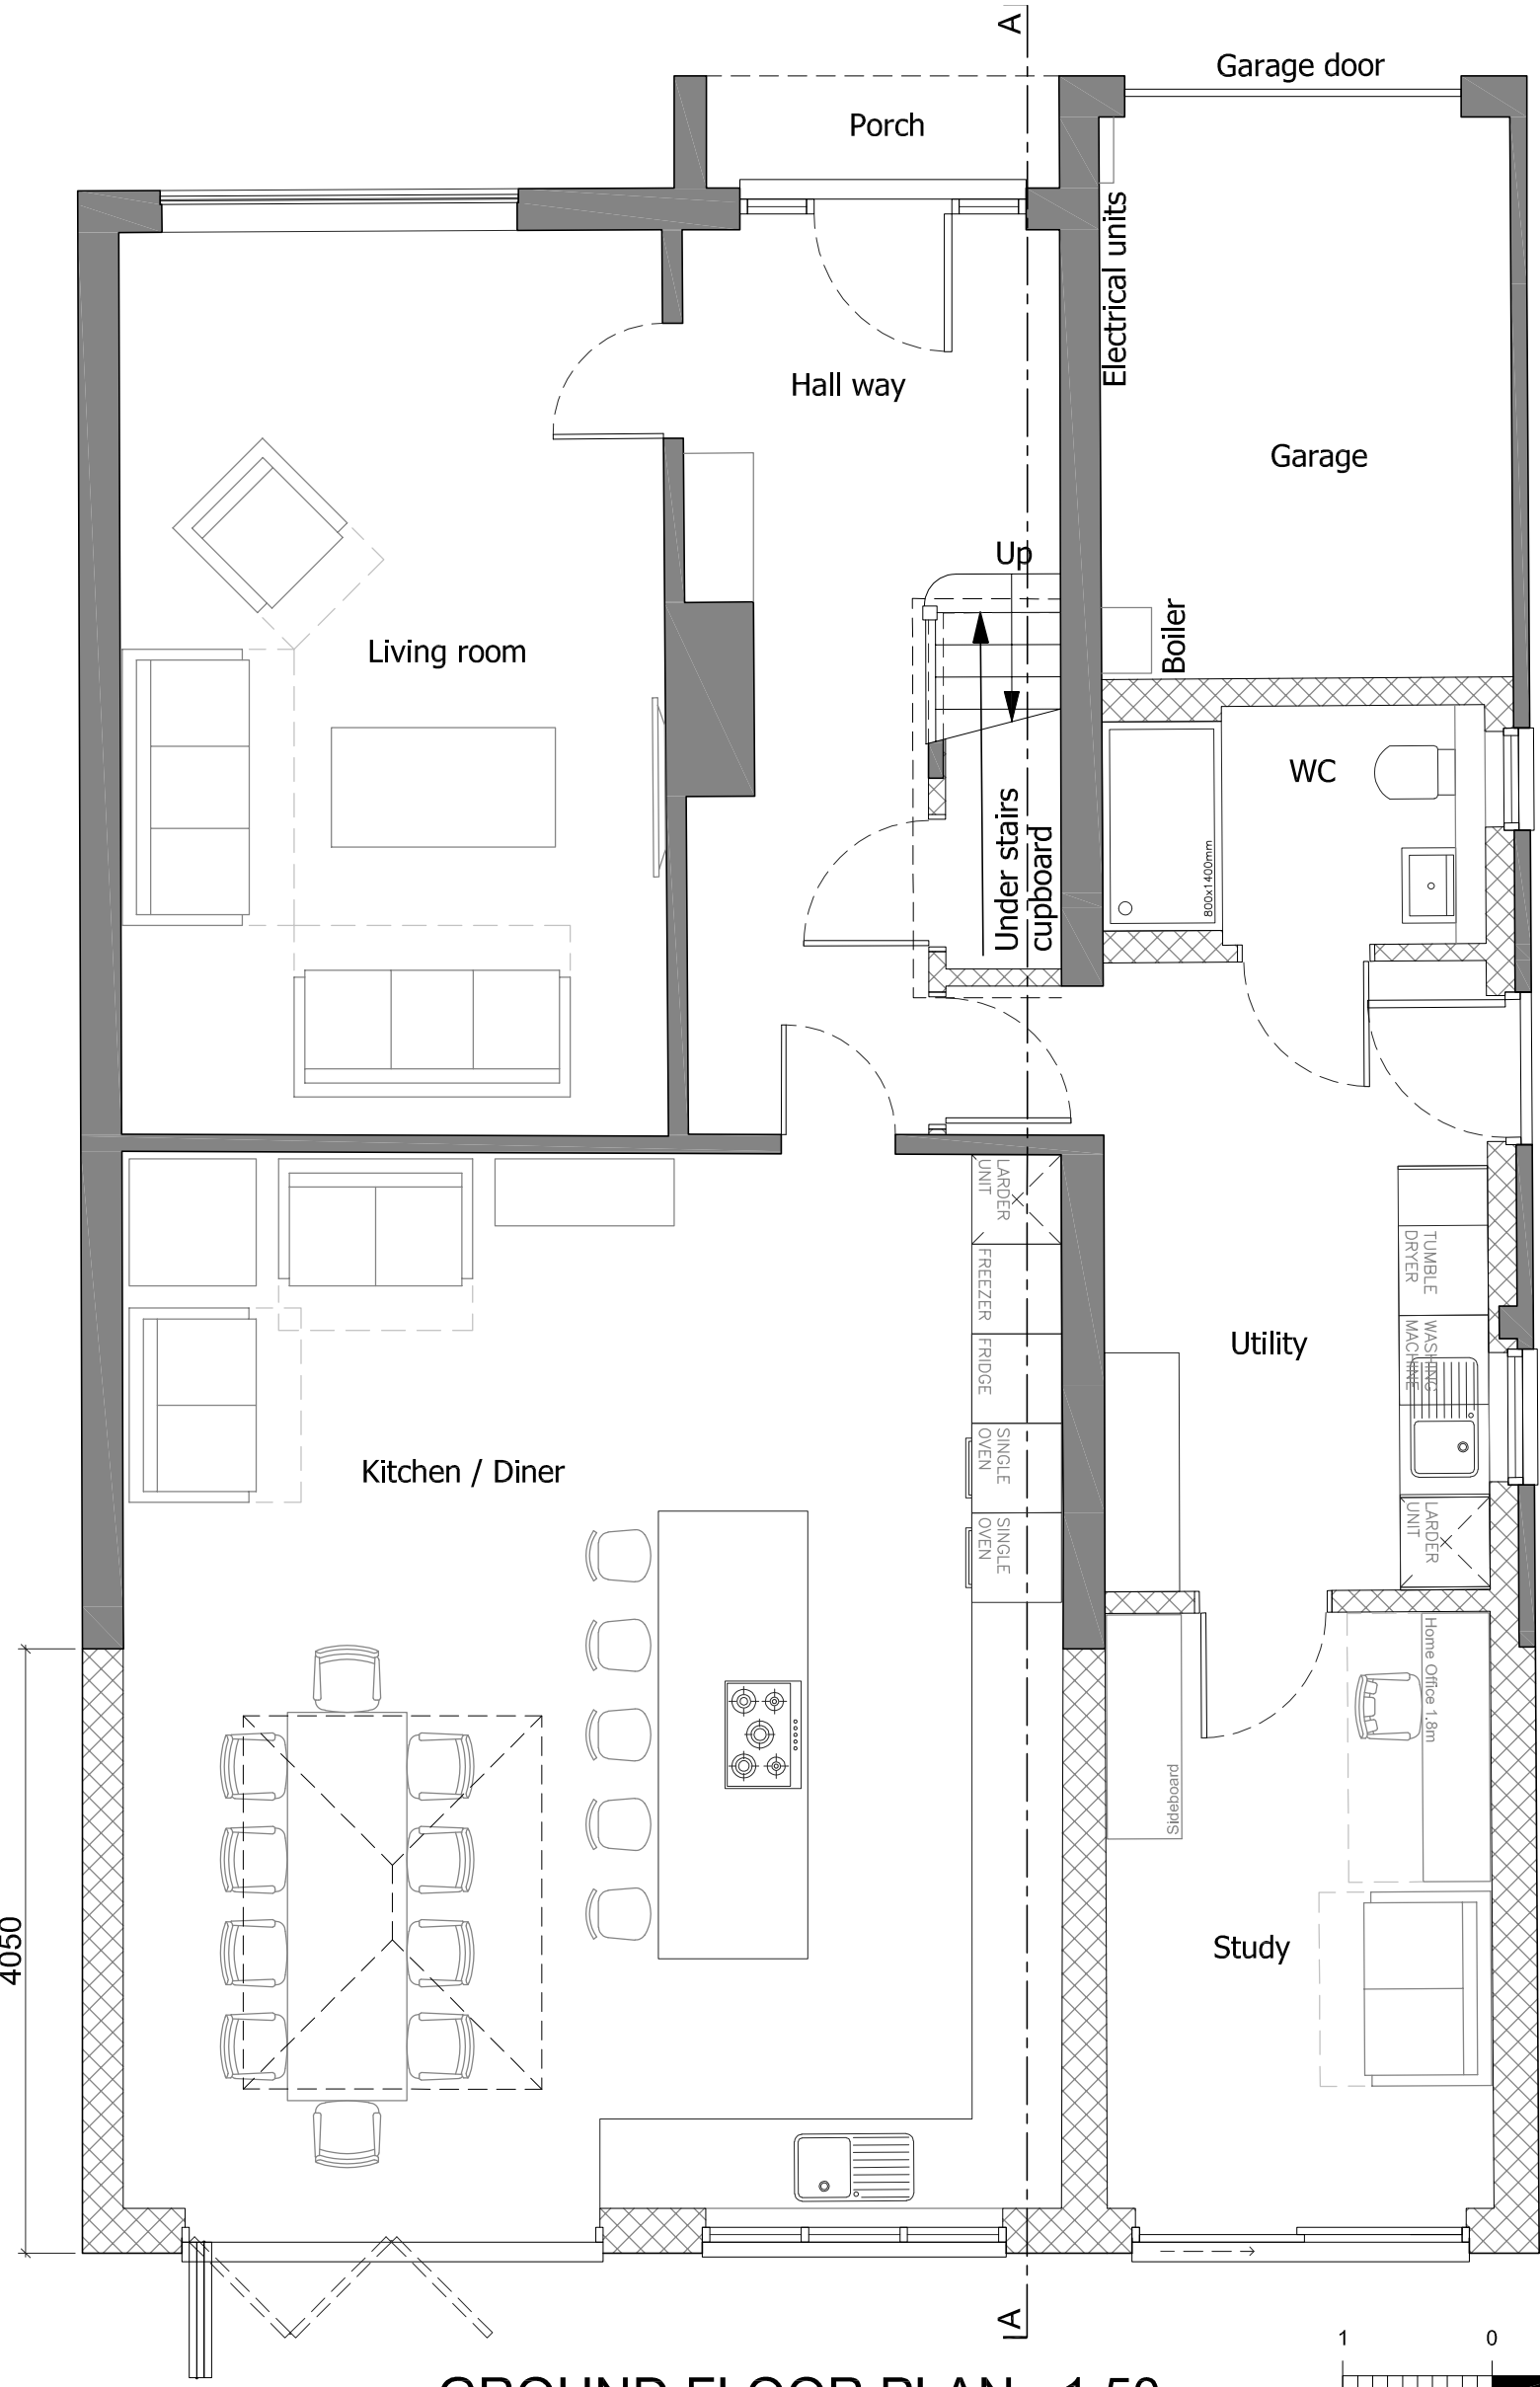


GROUND FLOOR PLAN - 1:50

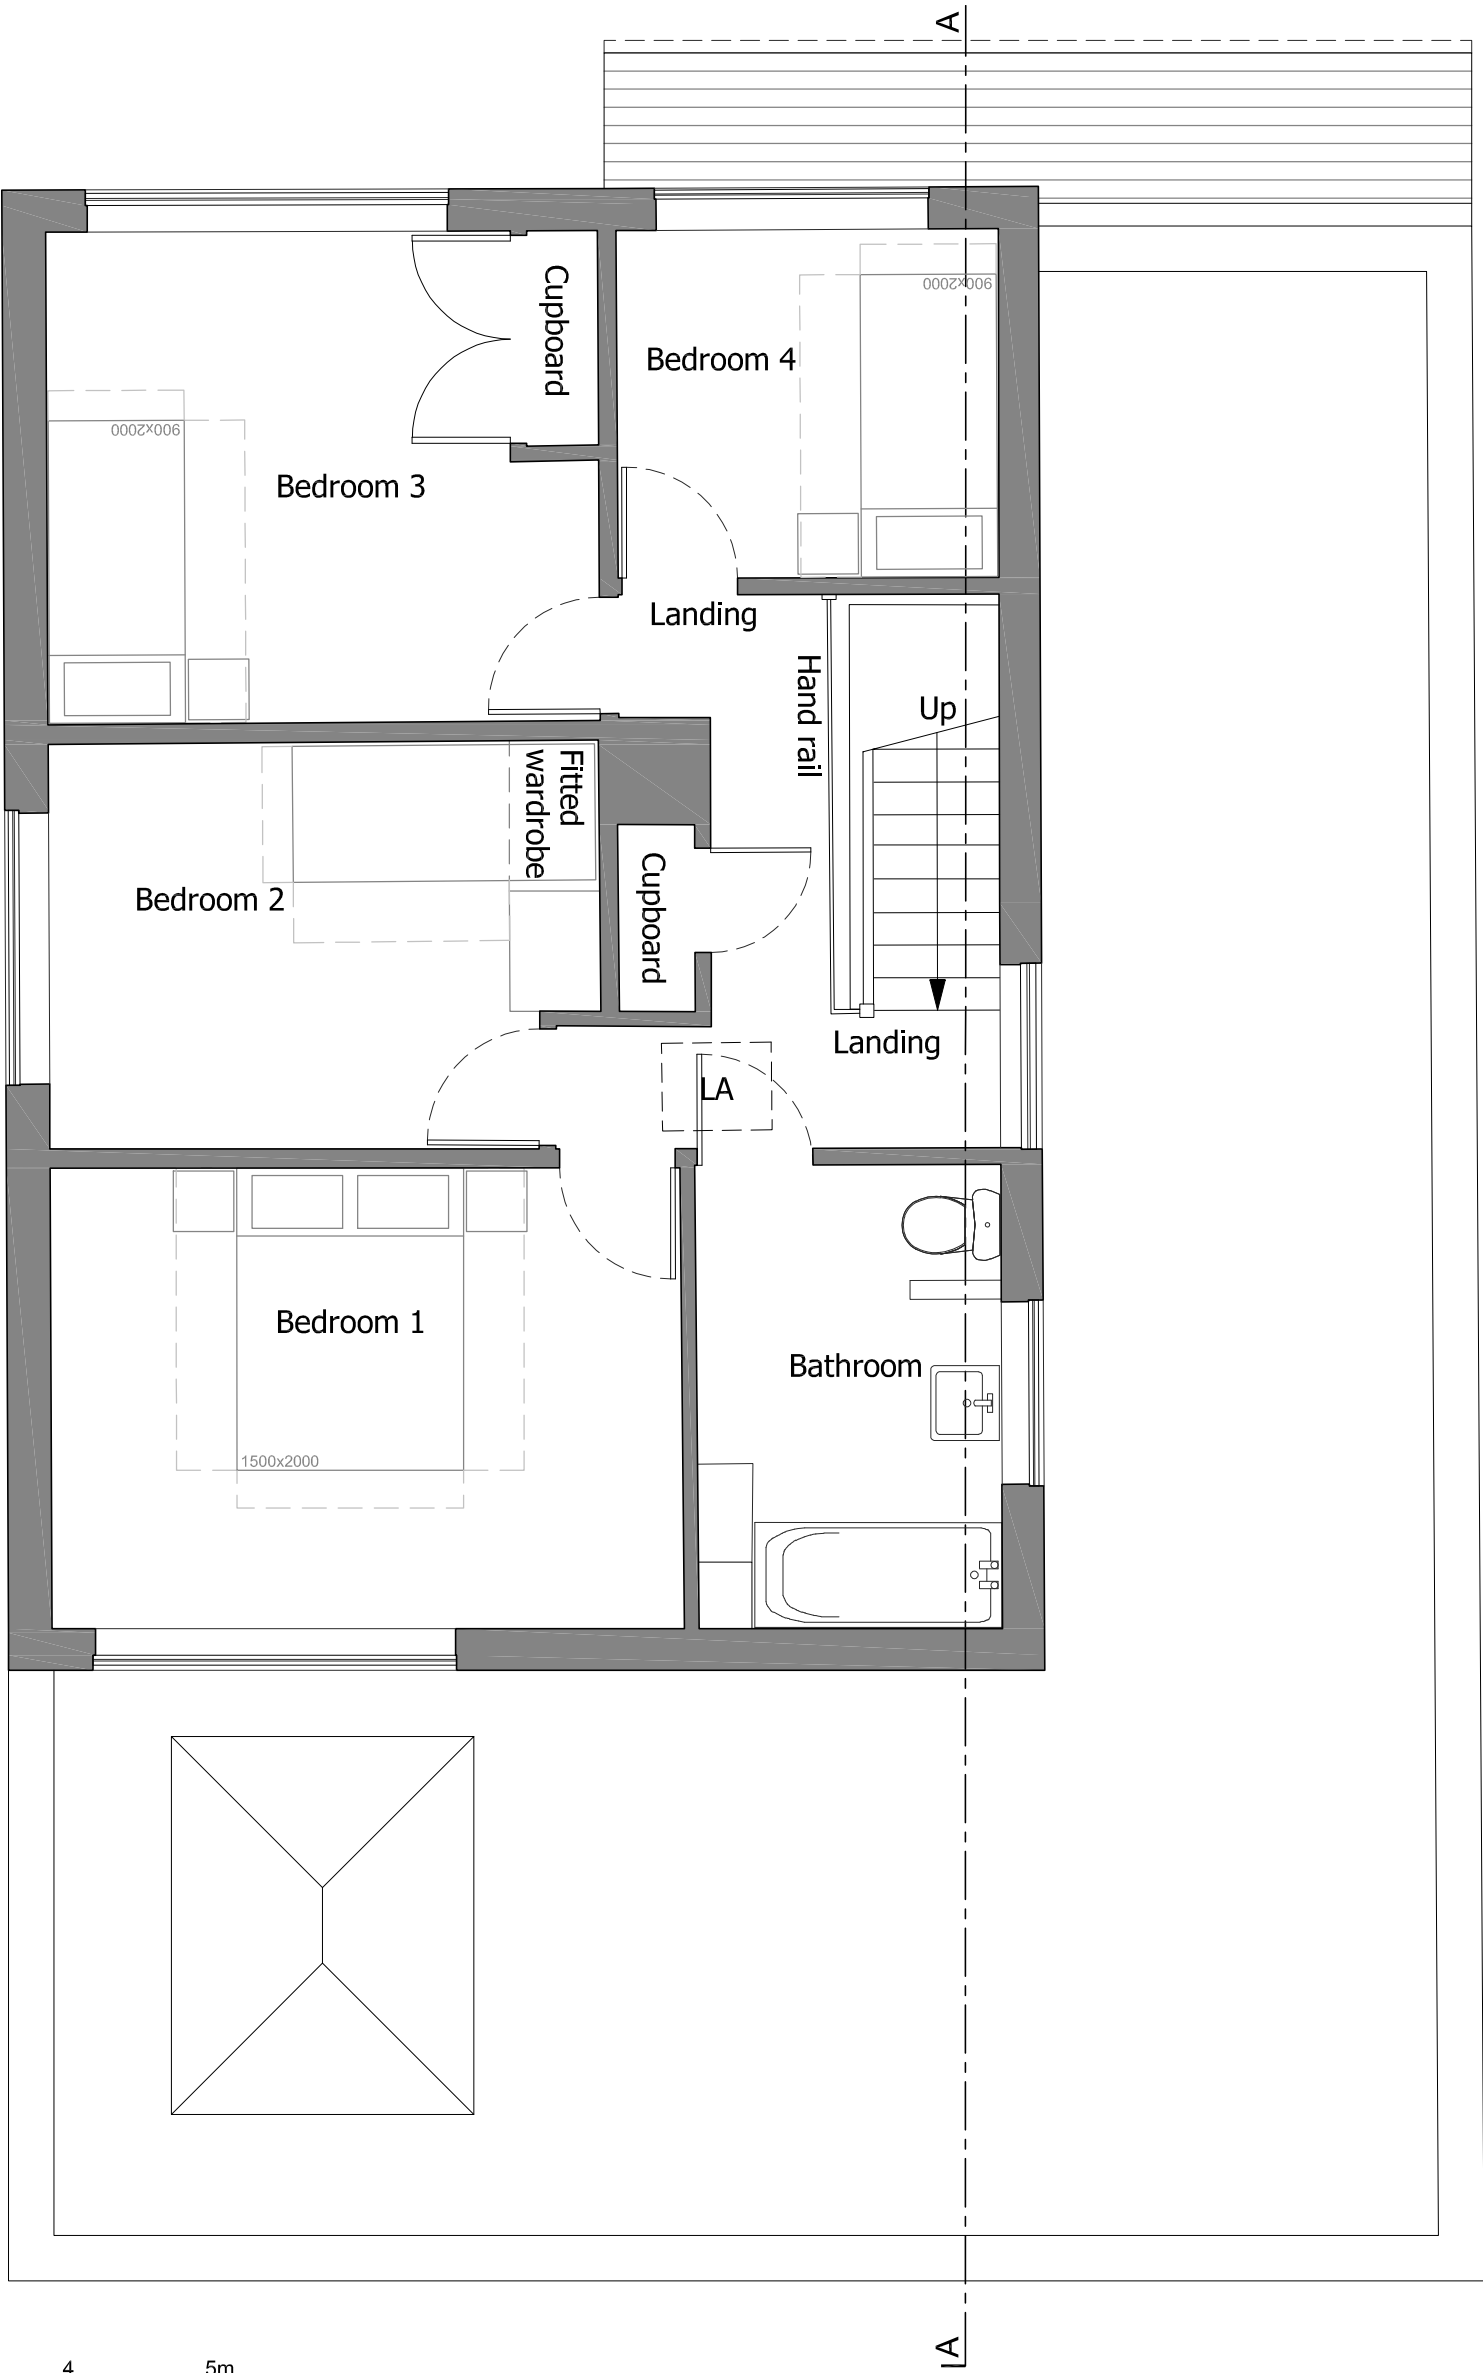

FIRST FLOOR PLAN - 1:50

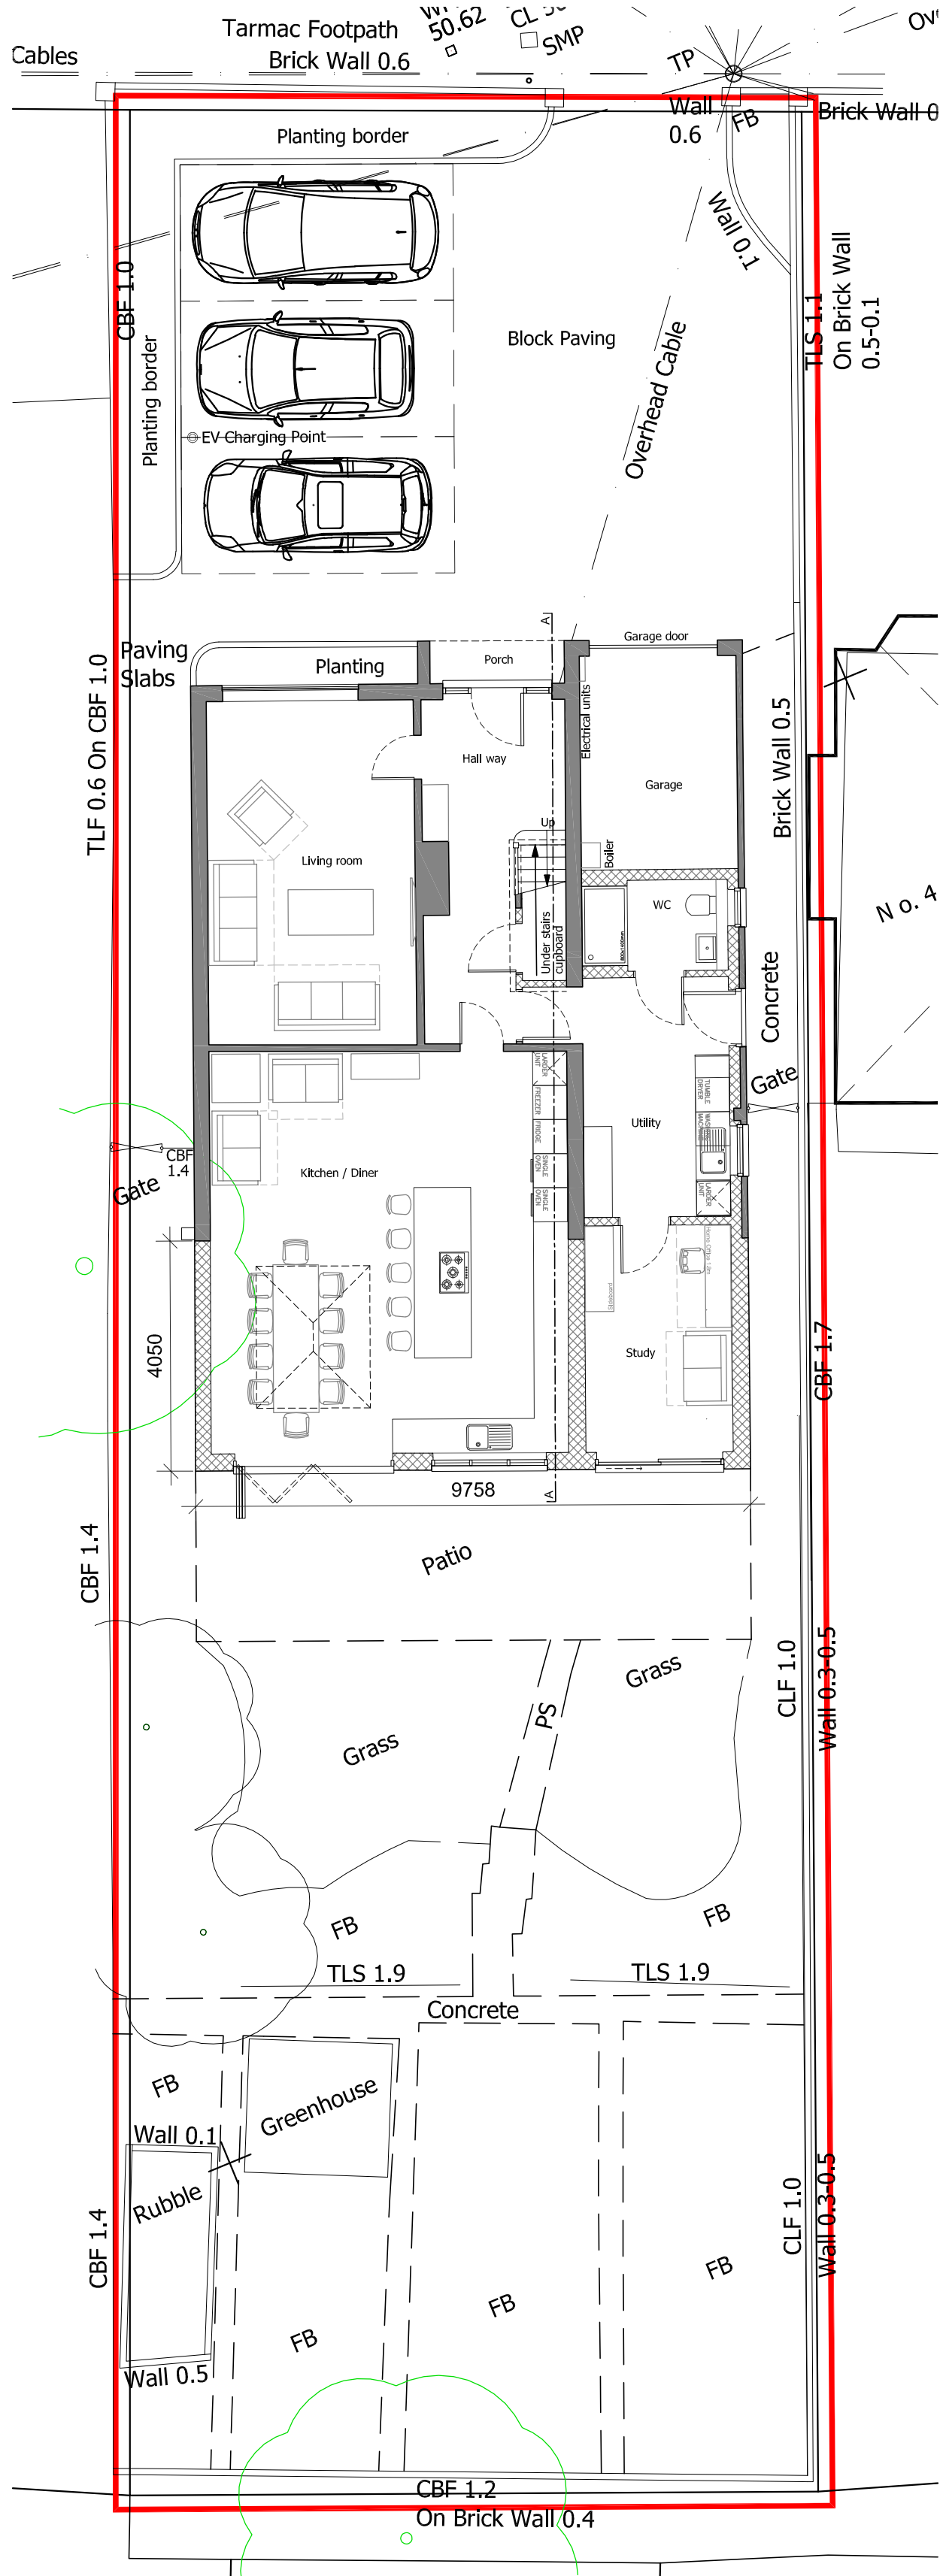


SITE PLAN - 1:100

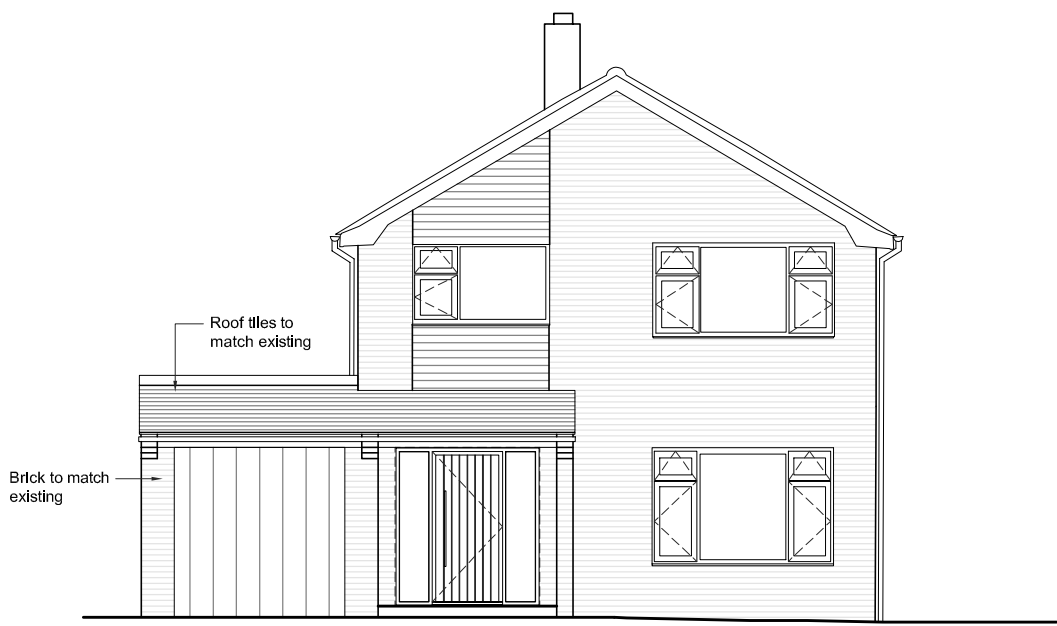

NORTH ELEVATION - 1:100



EAST ELEVATION - 1:100

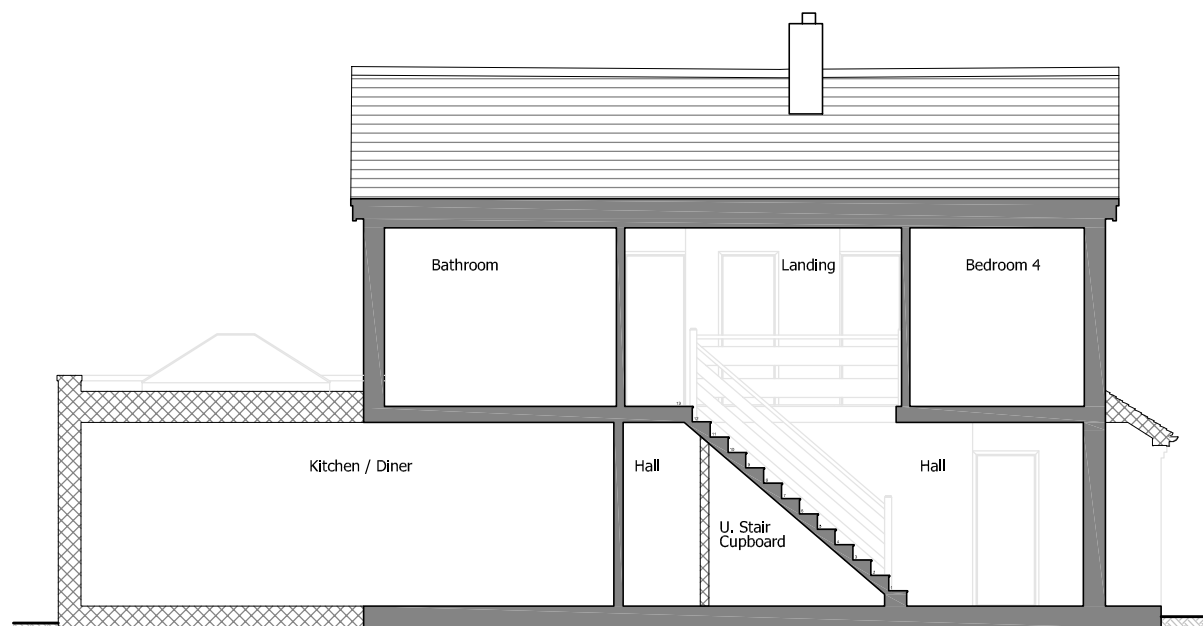

SECTION A-A - 1:100



SOUTH ELEVATION - 1:100



WEST ELEVATION - 1:100

Notes

1. This drawing is the copyright of Crux Architecture
2. Do not scale this drawing except for Local Authority planning purposes
3. All dimensions must be checked on site by the contractor prior to commencement of the works.

Client Approval						
	A - Approved					
	B - Approved with comments					
	C - Do not use					
Rev.	Revision Note/Purpose of Issue	Drw By	Date	Chk By	Date	
P01	Preliminary Issue	GW	11.02.22			
P02	Revised design following Pre-app	GW	08.03.22			
P03	Planning Issue	GW	22.03.22			

Client

Mr & Mrs Marengi


Job title

41B Rowlands Avenue
Waterlooville, Hampshire
PO7 7RT

Drawing title

Plans, Elevations
& Section
Proposed

Drawn	Date	Checked	Date	Scale at A1				
GW	19.01.22			1:100				
Job No.	Pro.	Org.	Zone	Level	Type	Role	No.	Rev.
22-002	RLA	CRX	ZZ	ZZ	DR	A	0111	P03
Purpose of Issue								
PLANNING								

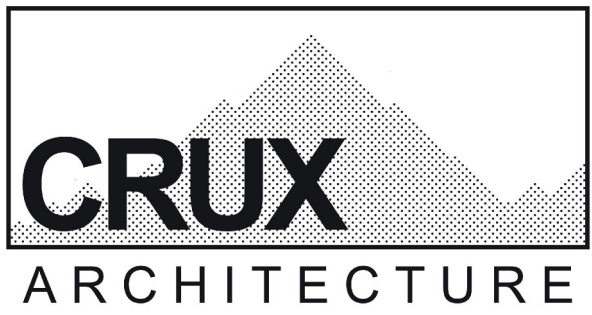

36 Hatchmore Road | Denmead | Hampshire | PO7 6TF
t. 07738 381516 | e. info@cruxarchitecture.co.uk | www.cruxarchitecture.co.uk