


Proposed Lower Ground Floor Plan

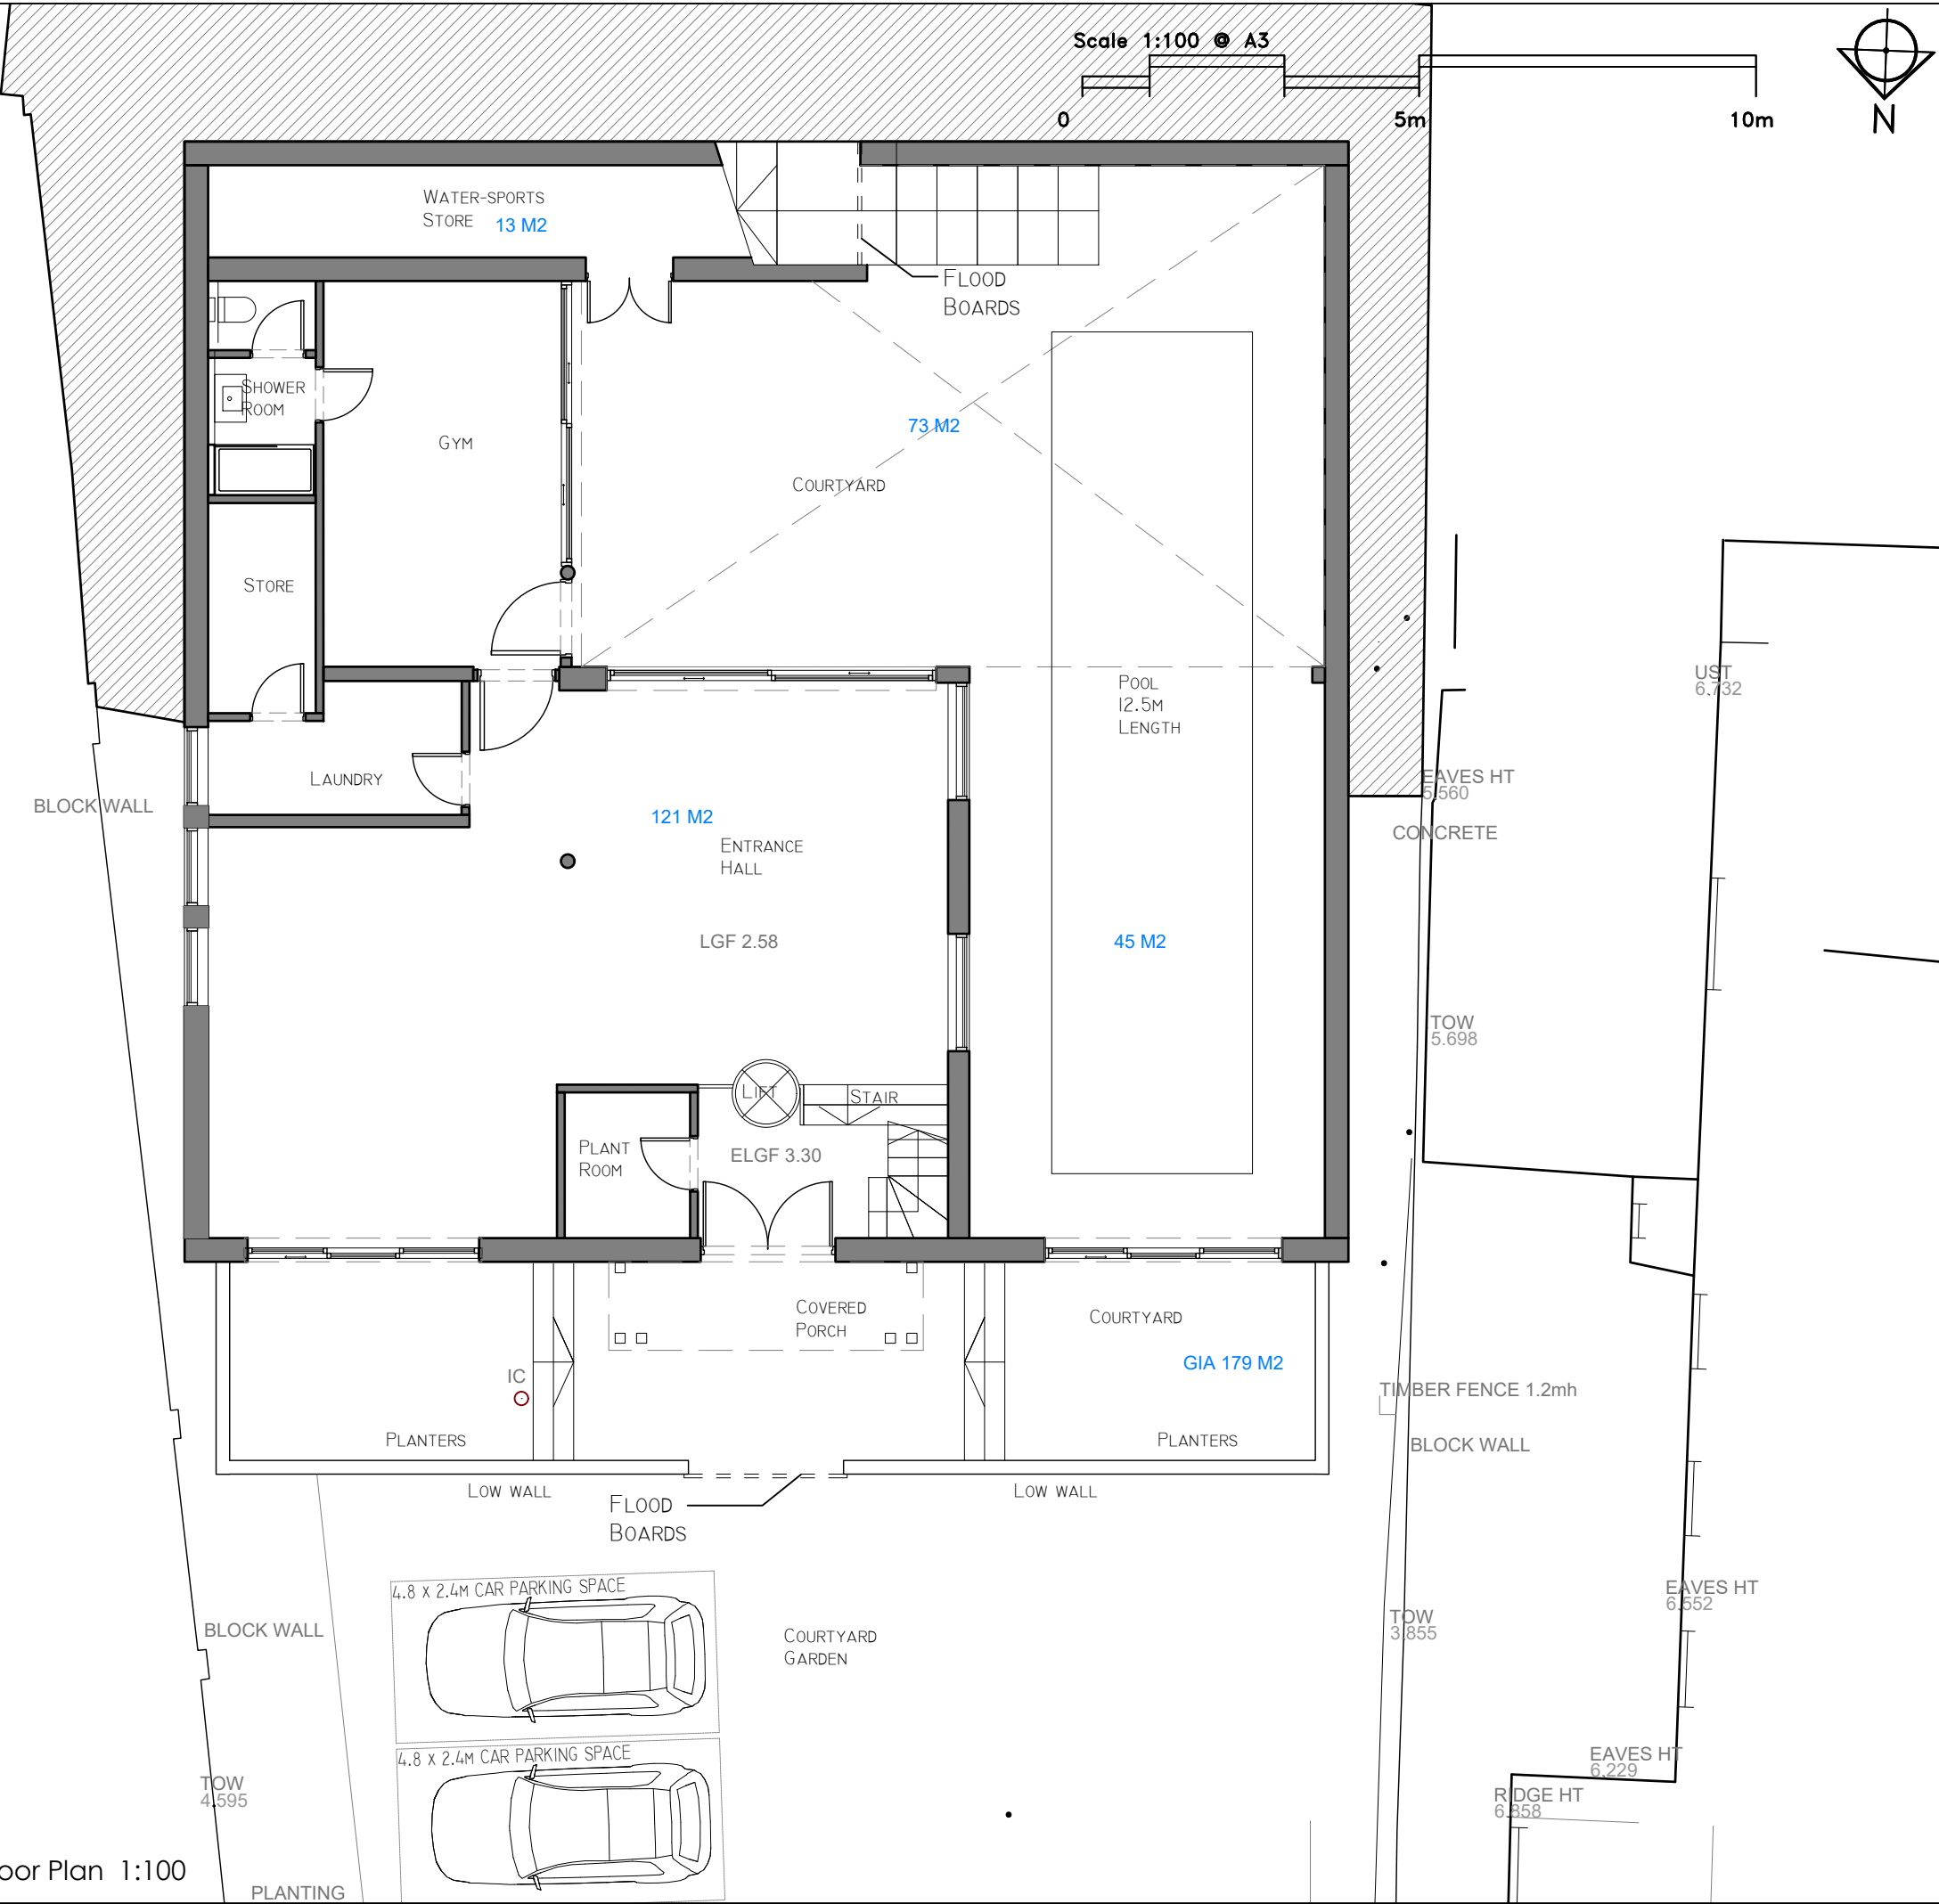

Proposed Lower Ground Floor Plan 1:100

PLANNING

Rev B. 2021/11/15 Existing house retained with new basement and interior remodeling
Rev A: 2021.08.19 Parking and dimensions to boundary shown

RS
ARCHITECTURE

CLIENT:

PROJECT:
208 Southwood Road
TITLE: Proposed Ground Plan

DRAWING NUMBER : 112.b
Scale : 1:100 @ A3

DATE: 20/07/2021
DRAWN BY: AS APPROVED BY: RS

194 Southwood Road, Hayling Island,
Hampshire, PO11 9QL
07887933281
rob@rs-architecture.co.uk
www.rs-architecture.co.uk