



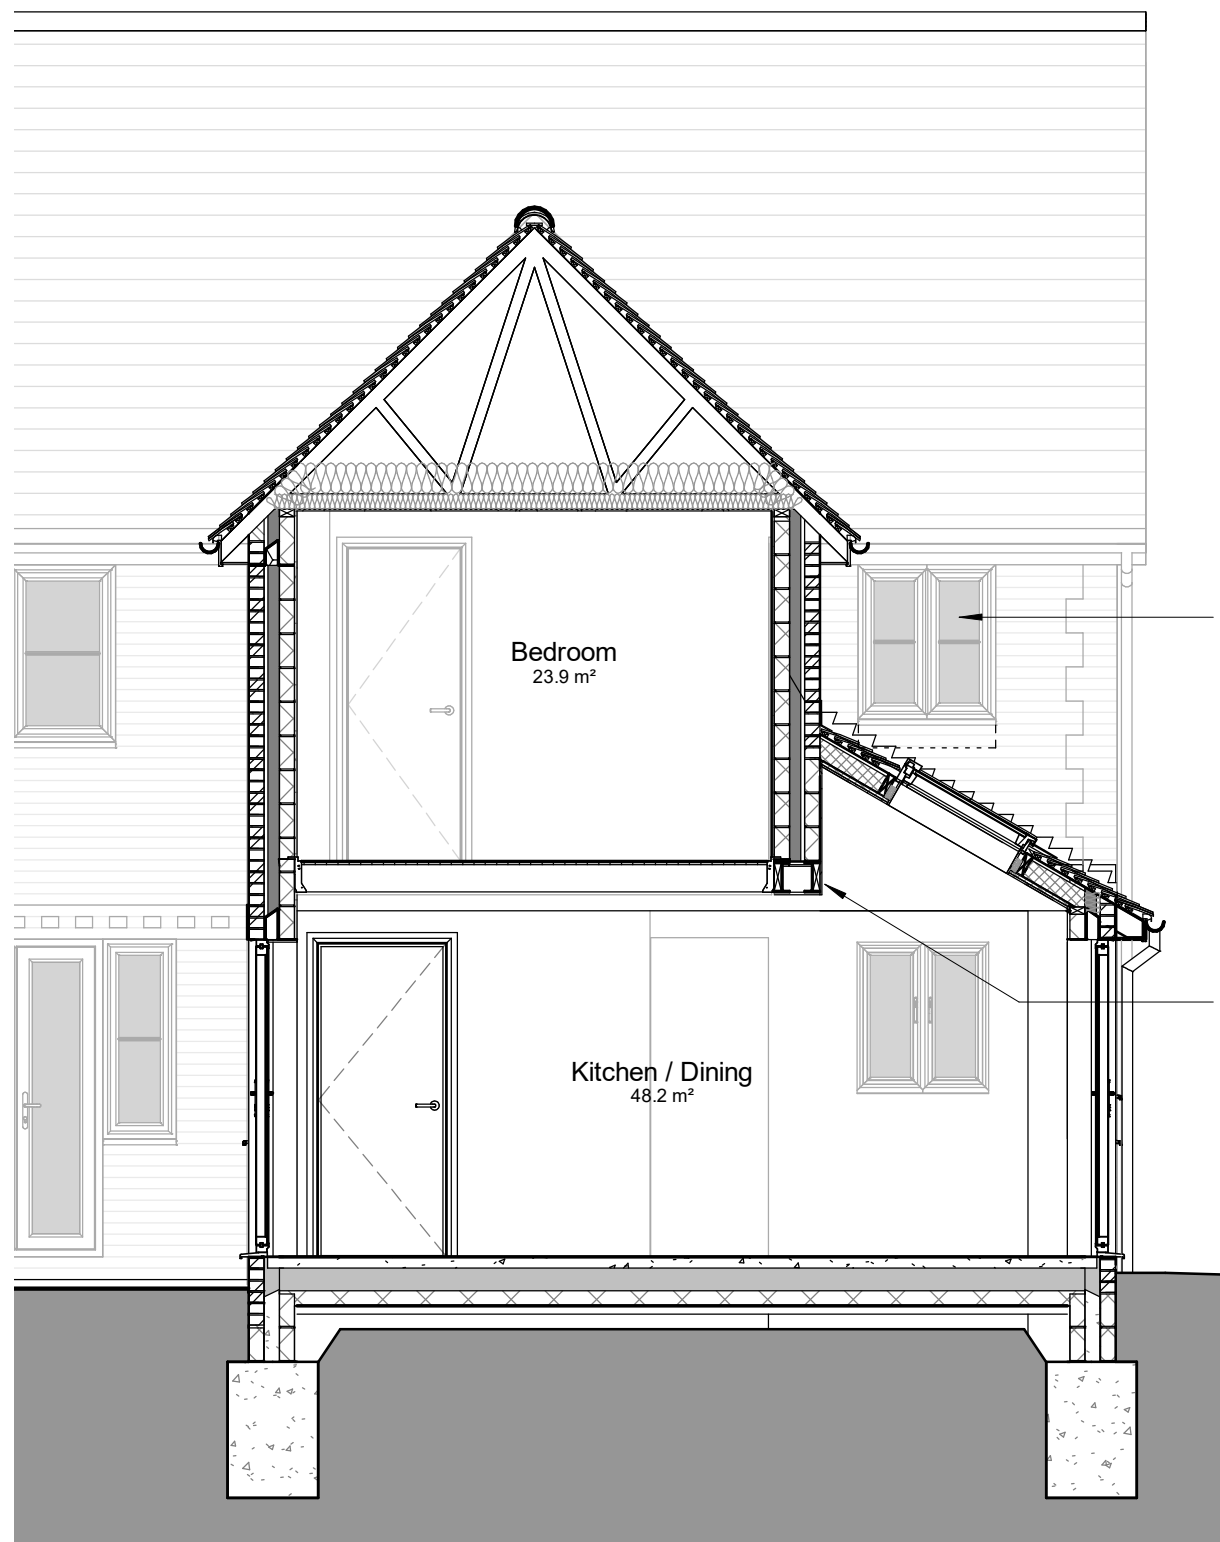

Section A as Proposed
1 : 50

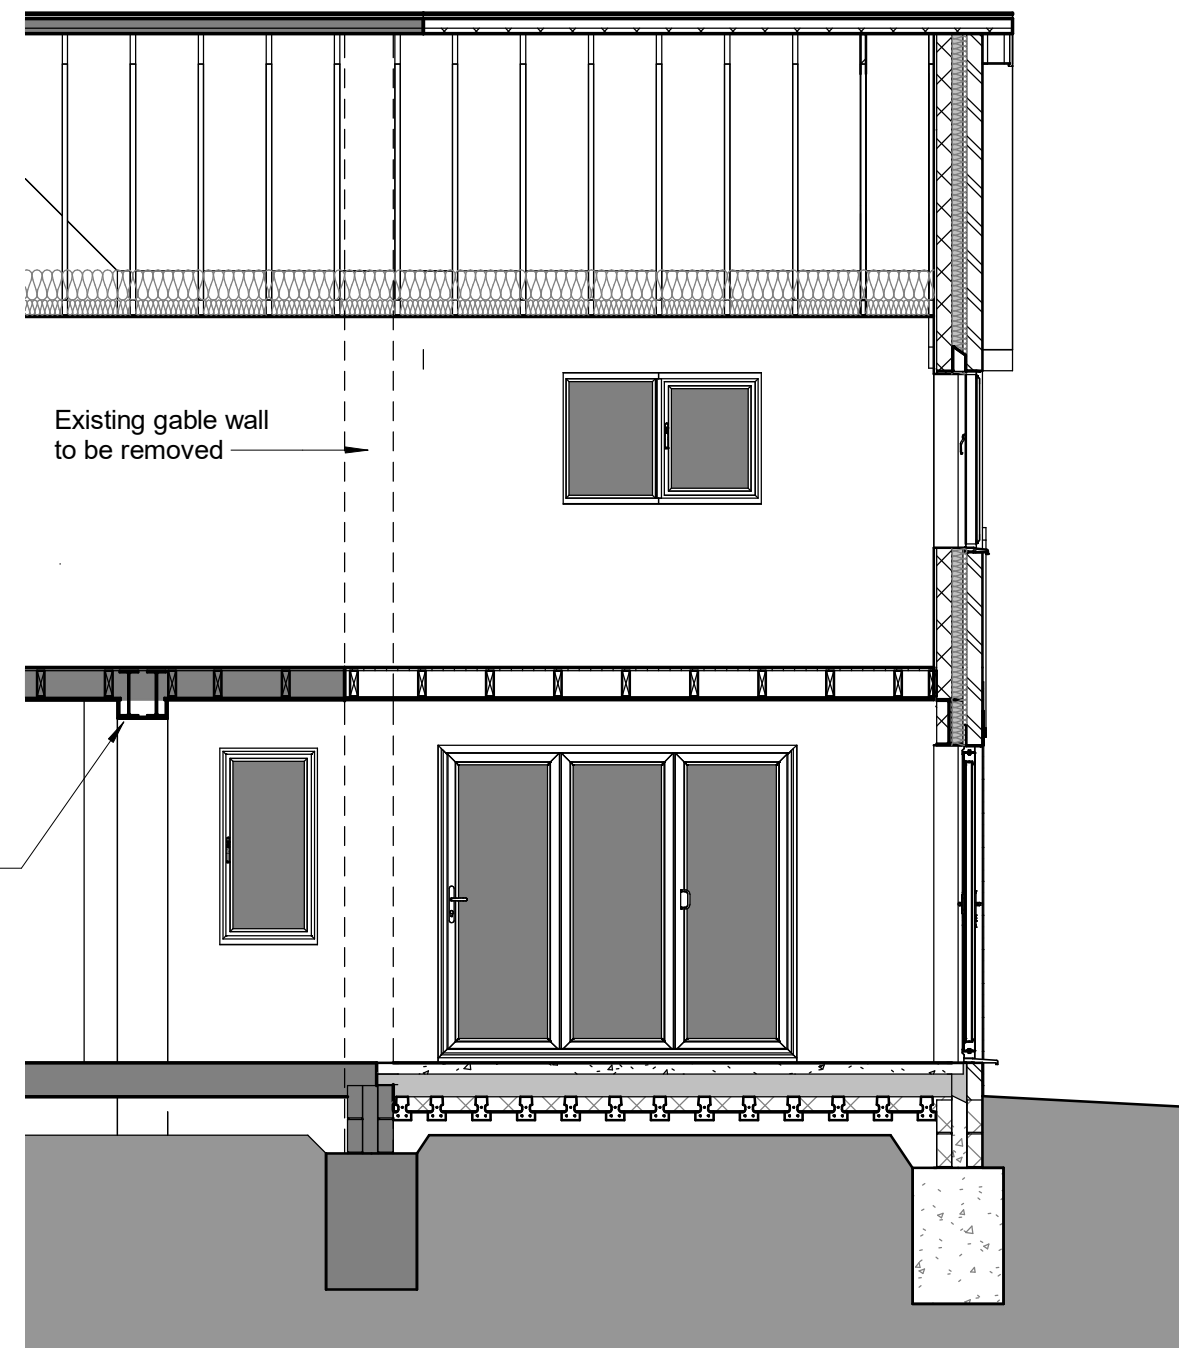

Section B as Proposed
1 : 50



Chris Greed

BA Hons Dip Arch (Portsmouth)
ARB Registered Architect

20 Fernhurst Road, Southsea, PO48AA
tel. 02392 753951 mob. 07985 789201
e. ChrisGreed.Architecture@gmail.com

NOTES

1. Do not scale from this drawing, except for the purpose of determining a planning application.
2. All dimensions to be checked on site.
3. Notify the CA of any discrepancies prior to starting works



Registered Architect
ARB Registration Number: 0608621

B	03/12/21	Existing kitchen window reinstated with raised cill. New bedroom window added to East elevation
A	29/11/21	Existing kitchen window bricked up and proposed bedroom window omitted
Rev	Date	Description

PROJECT

80 Havant Road, Emsworth

SHEET

Sections as Proposed -
Option 3

CLIENT

Mr P Chilton

Date 02/10/21	Project number 2104	Scale (@ A3) 1 : 50
Drawn by CG	DRAWING NUMBER 2104-16	
Checked by CG		REV B