




EXISTING PHOTO FRONT ELEVATION



EXISTING PHOTO REAR ELEVATION

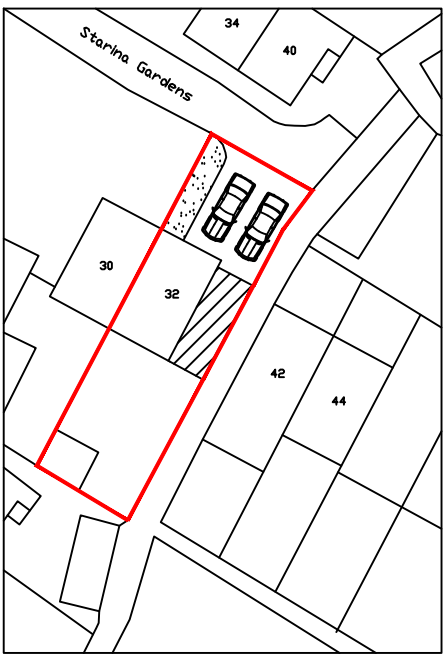


SITE PLAN 1:500




FRONT ELEVATION




LOCATION PLAN 1:1250

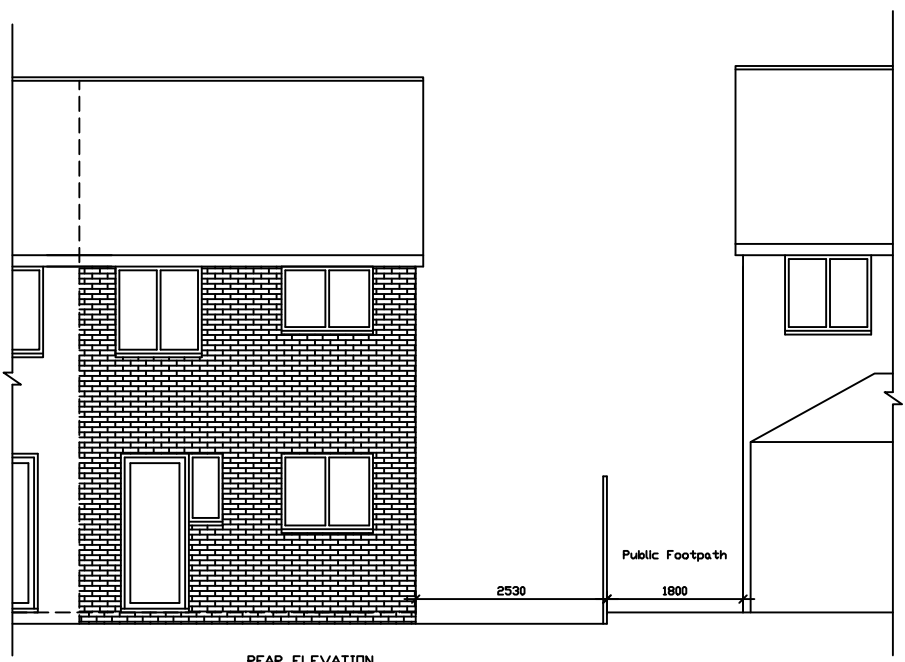


REAR ELEVATION

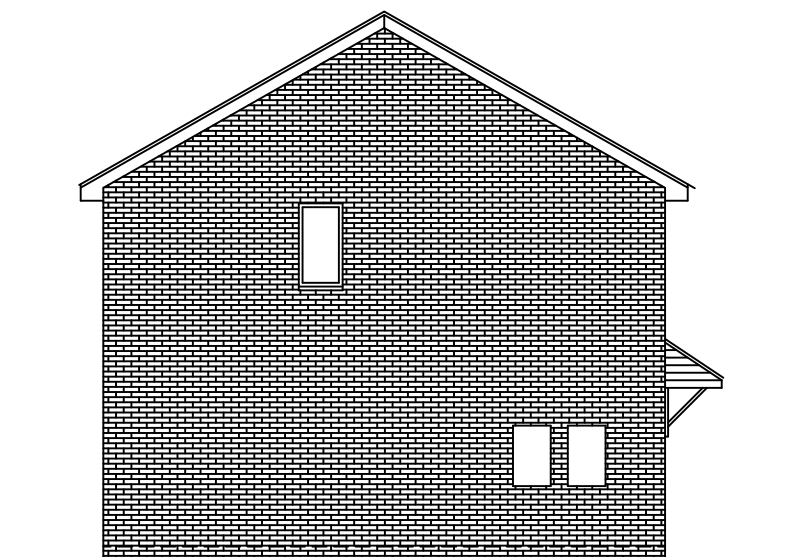

SIDE ELEVATION

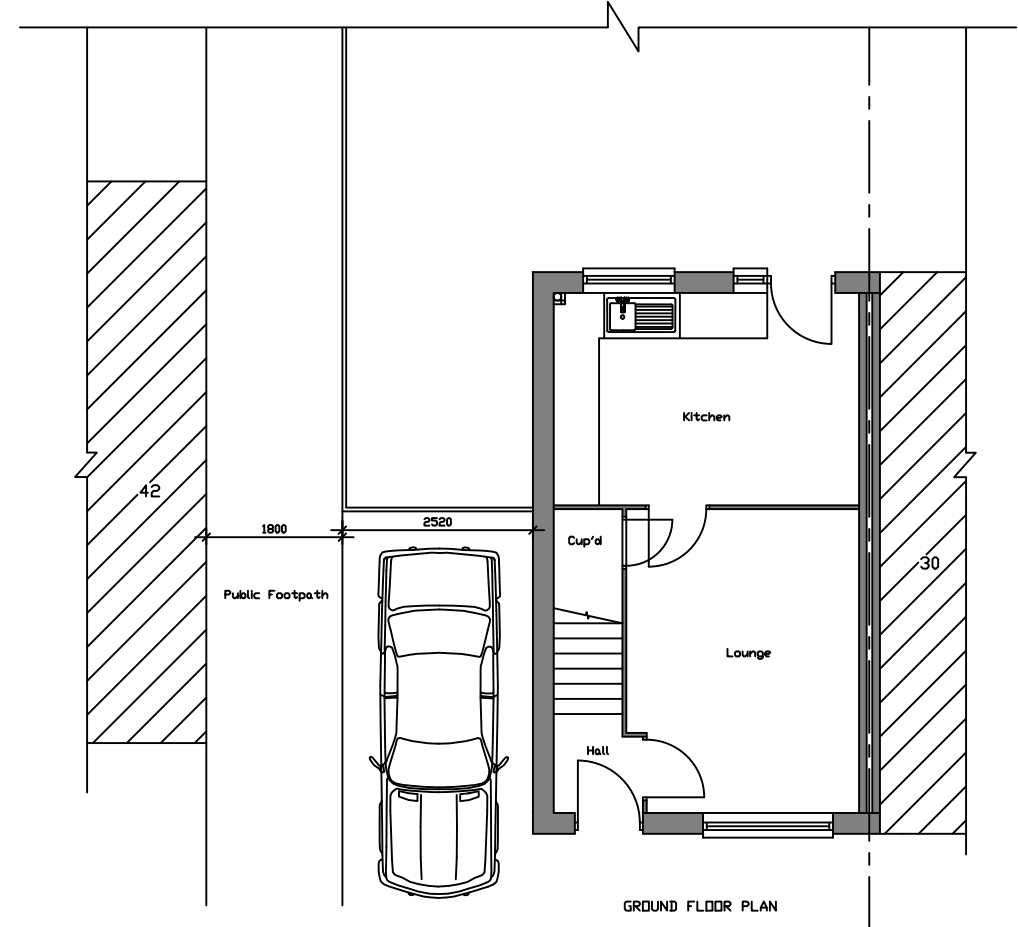

GROUND FLOOR PLAN

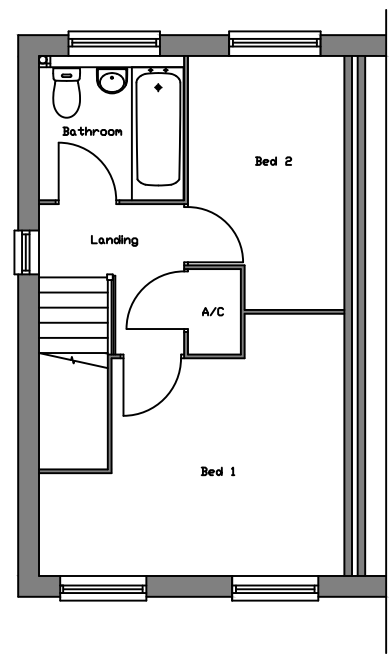


FIRST FLOOR PLAN

EXISTING PLAN
PROPOSED PLAN




FRONT ELEVATION

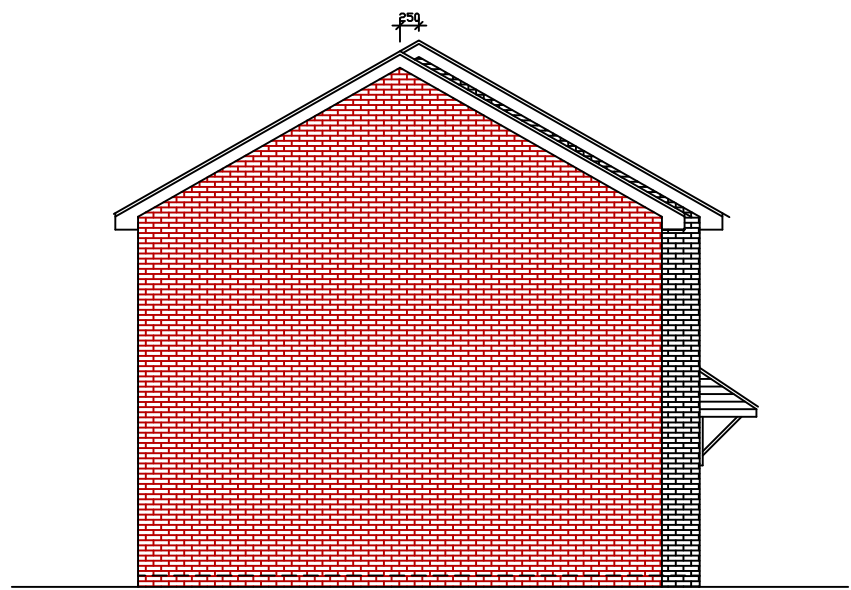


SIDE ELEVATION




REAR ELEVATION

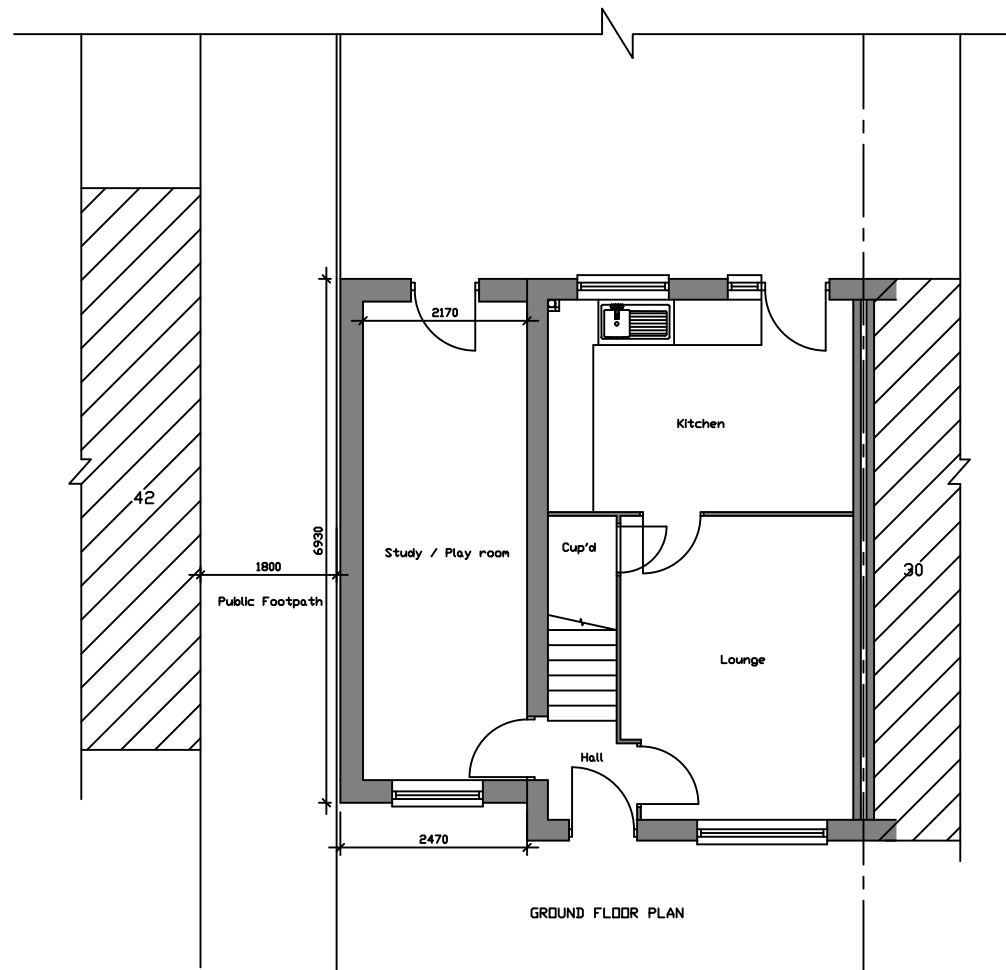


GROUND FLOOR PLAN

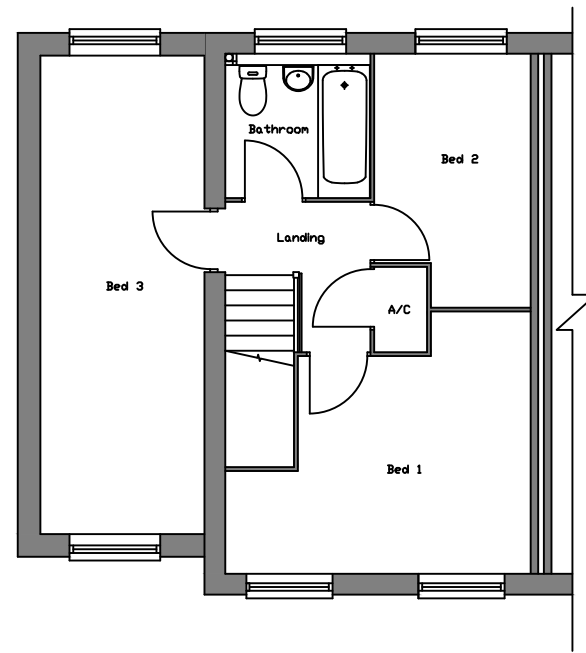

FIRST FLOOR PLAN

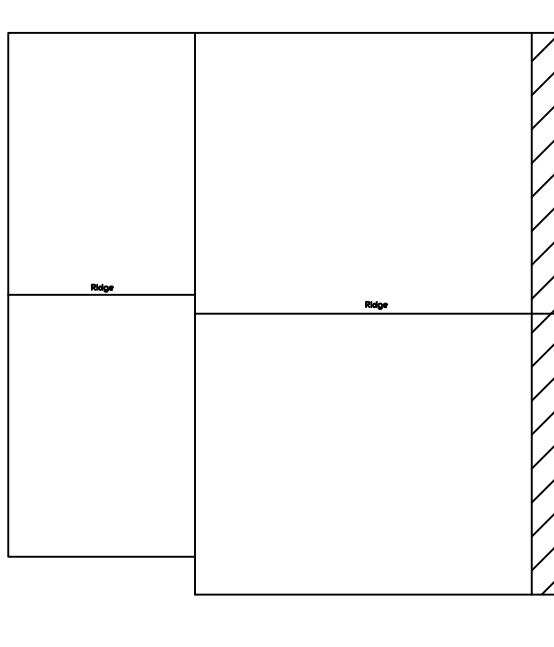

ROOF PLAN

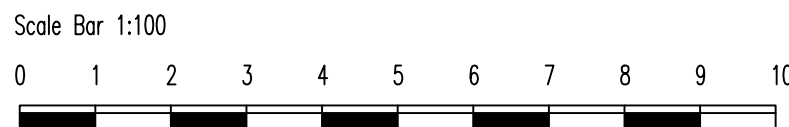

Address: Proposed 2 storey side extension 32 Starina Gardens Waterlooville PO7 8QT	
Drawing Title: Existing Plans & Elevations	
Drawing Number: Planning001	Scale: 1:100 @ A1
Date: Oct 2021	Rev: