




NORTH EAST ELEVATION

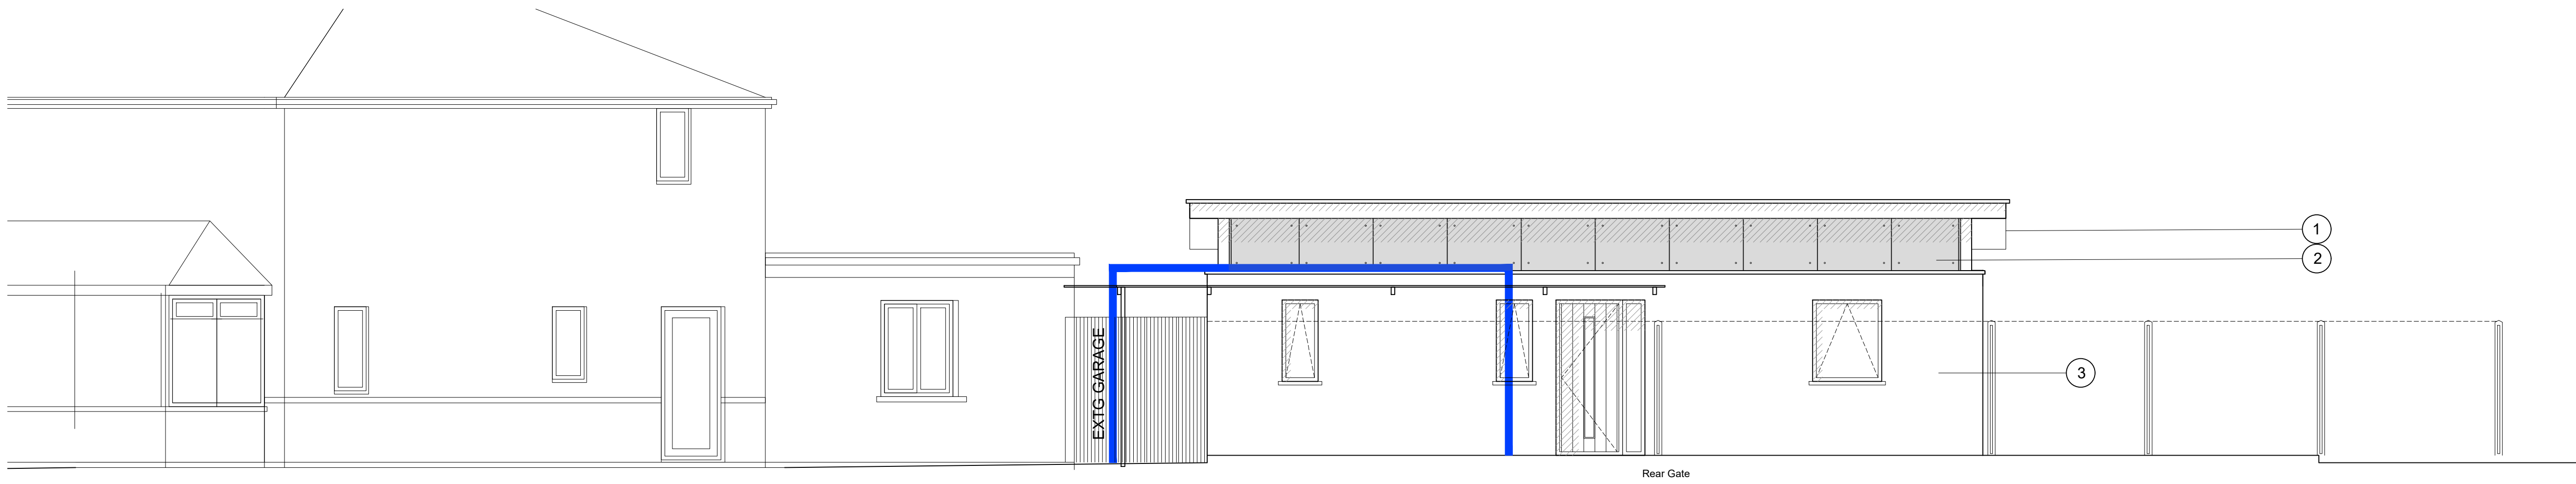

SOUTH WEST ELEVATION

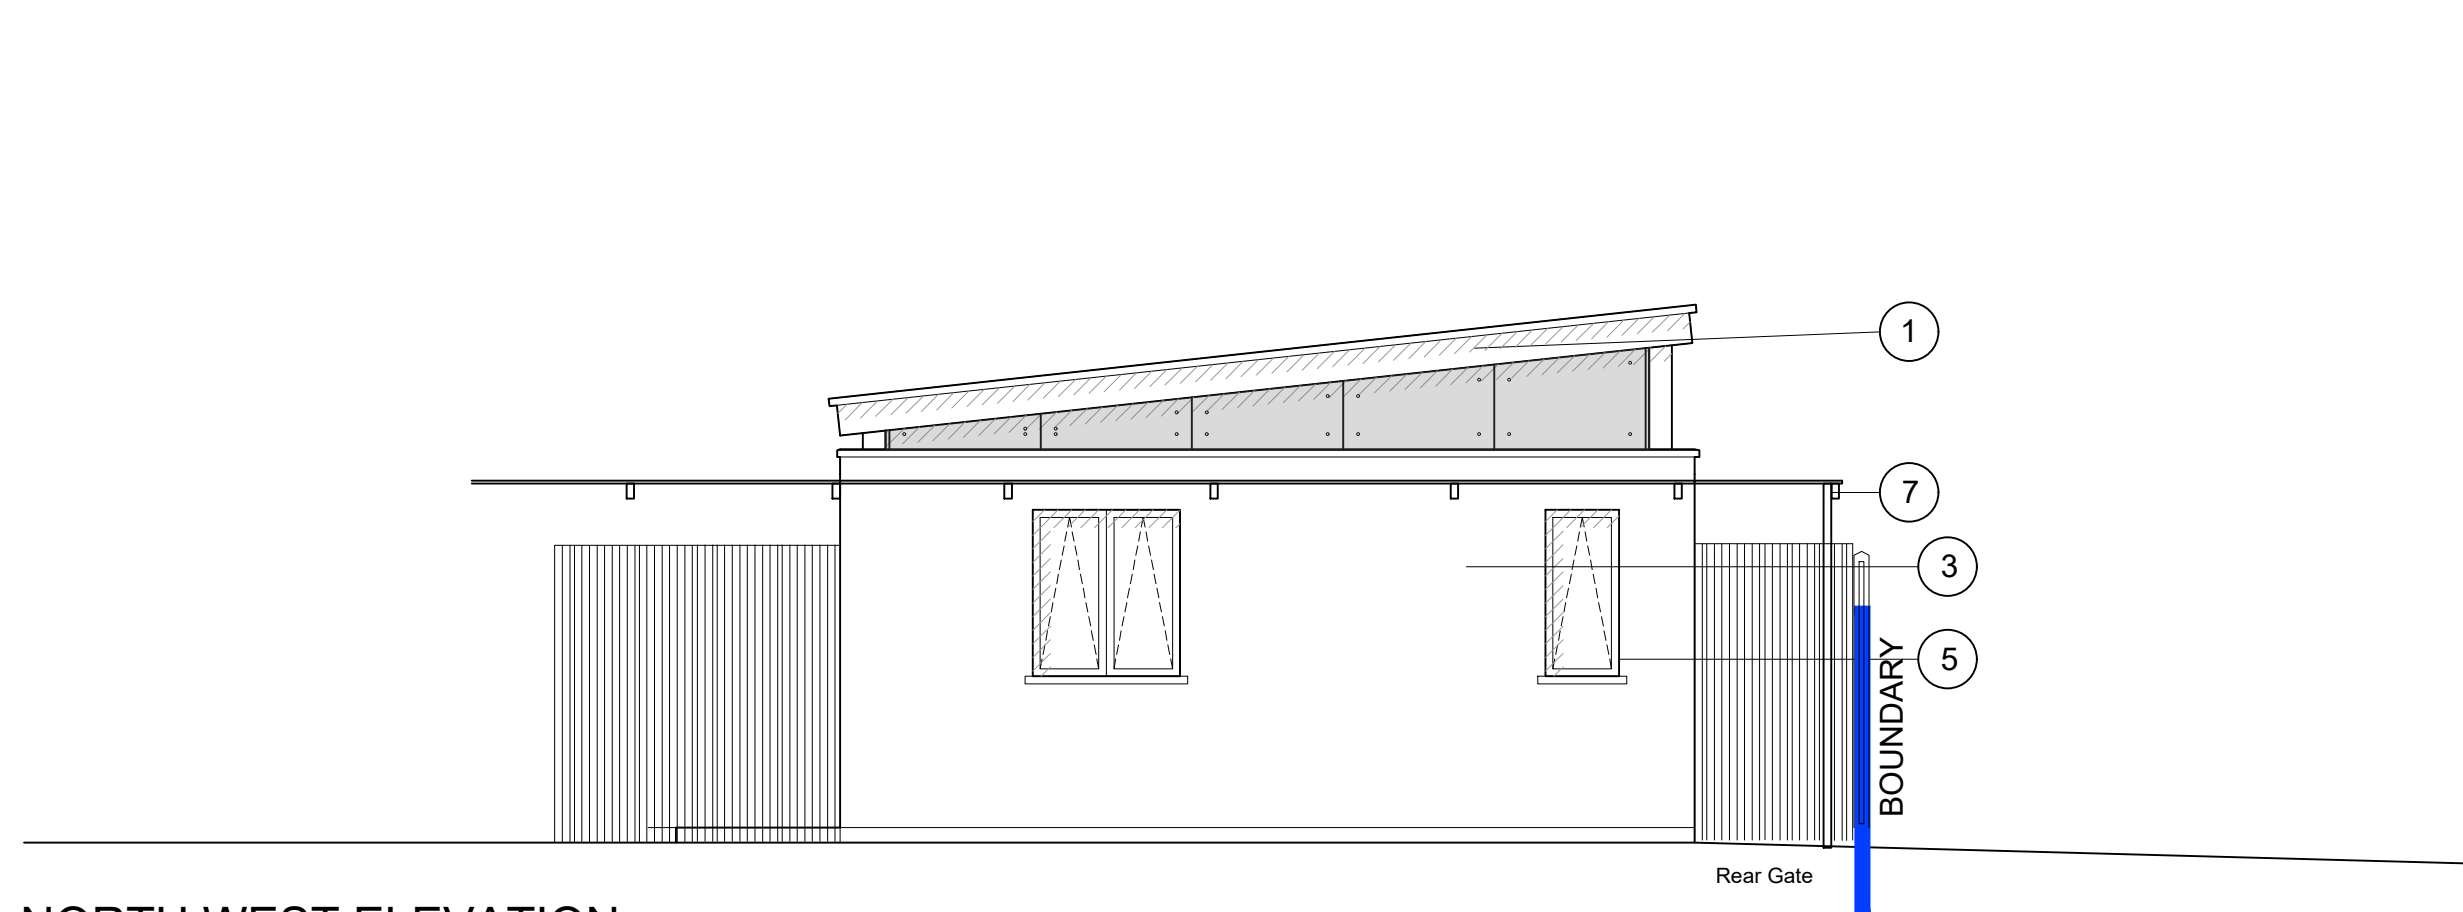

NORTH WEST ELEVATION

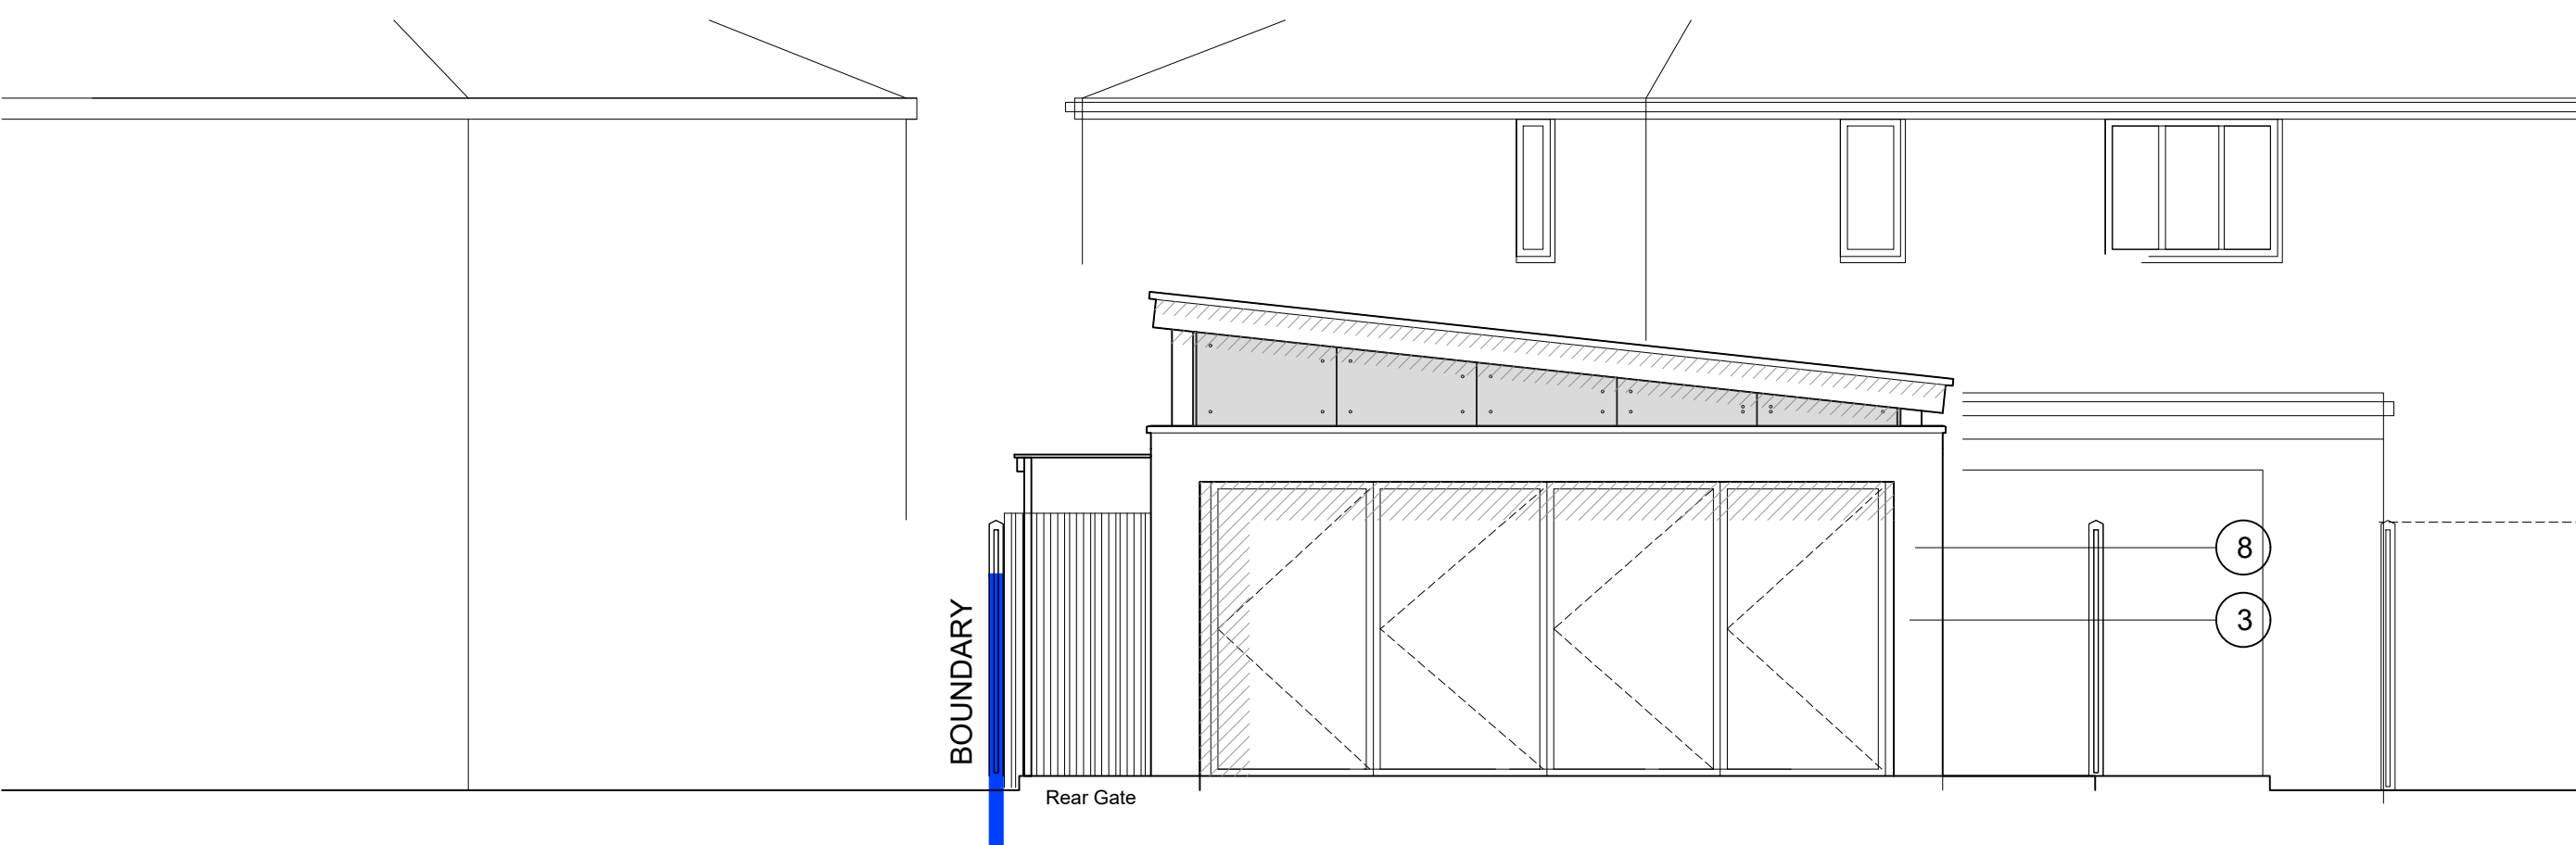


SOUTH EAST ELEVATION

- 1. ALWITRA/SARNAFIL SINGLE PLY ROOF - COLOUR GREY
- 2. PPC ALUMINIUM EAVES PANEL / FASCIA - COLOUR GREY
- 3. WHITE THROUGH COLOUR RENDER - ON TIMBER FRAME CONSTRUCTION
- 4. COMPOSITE DOOR WITH LEVEL ACCESS - COLOUR TBC
- 5. PPC ALUMINIUM WINDOWS WITH DOUBLE GLAZED UNITS
- 6. PPC ALUMINIUM CAPPING
- 7. COVERED WAY CONNECTING TO EXTG HOUSE
- 8. PPC ALUMINIUM BI-FOLD SCREEN

notes:

revisions:

revisions:

 

100mm @A1 / 50mm @A3

NOTE: The contractor is responsible for checking all site dimensions and levels. These should be checked prior to the ordering of any components and before the commencement of the works. All discrepancies should be brought to the attention of the Contract Administrator.

Debra Colbourne
70 Padnell Avenue
Cowplain

drawing information title **Proposed Elevations sheet 1**

status :
date :
scale :
drawn :
checked :

Information
September 2020
1:50 @ A1
AA
AA



PWP Architects Ltd 61 South Street, Havant, Hampshire PO9 1BZ
t: 02392 482494 f: 02392 481152
e: design@pwp-architects.com
w: www.pwp-architects.com

job: 5712 dwg: 1002 rev: E