



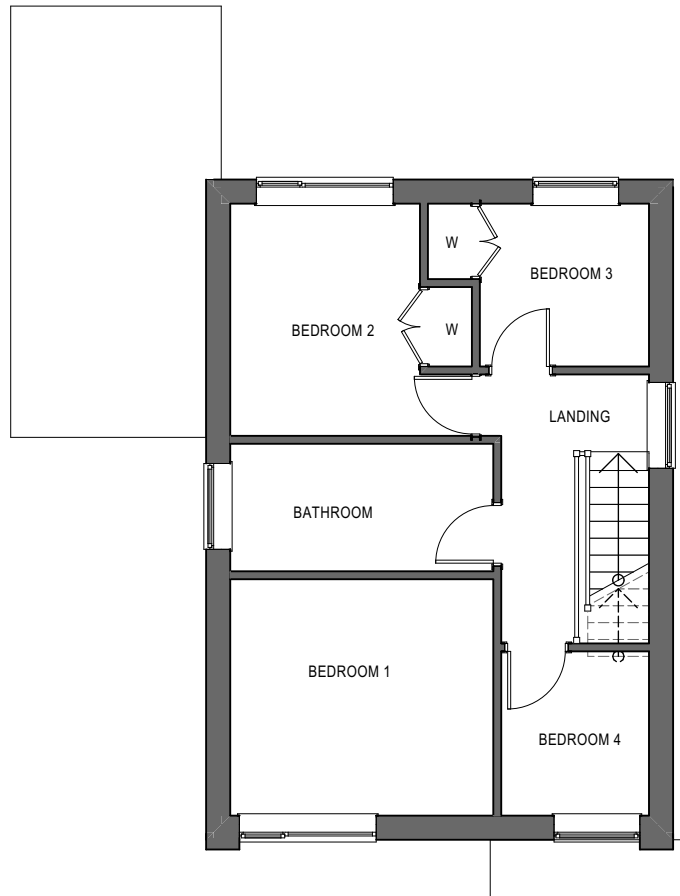

FIRST FLOOR PLAN 1:100

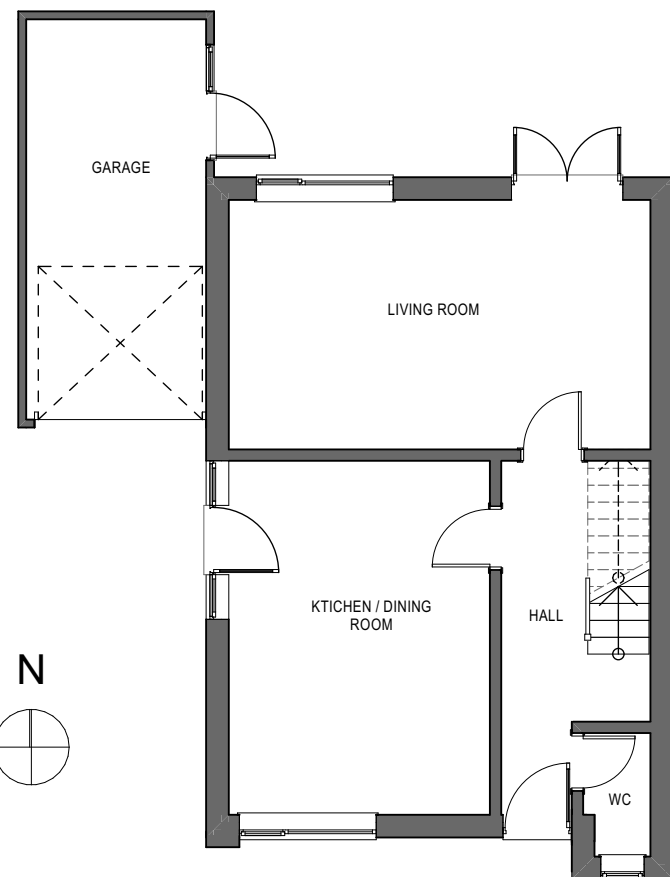

GROUND FLOOR PLAN 1:100

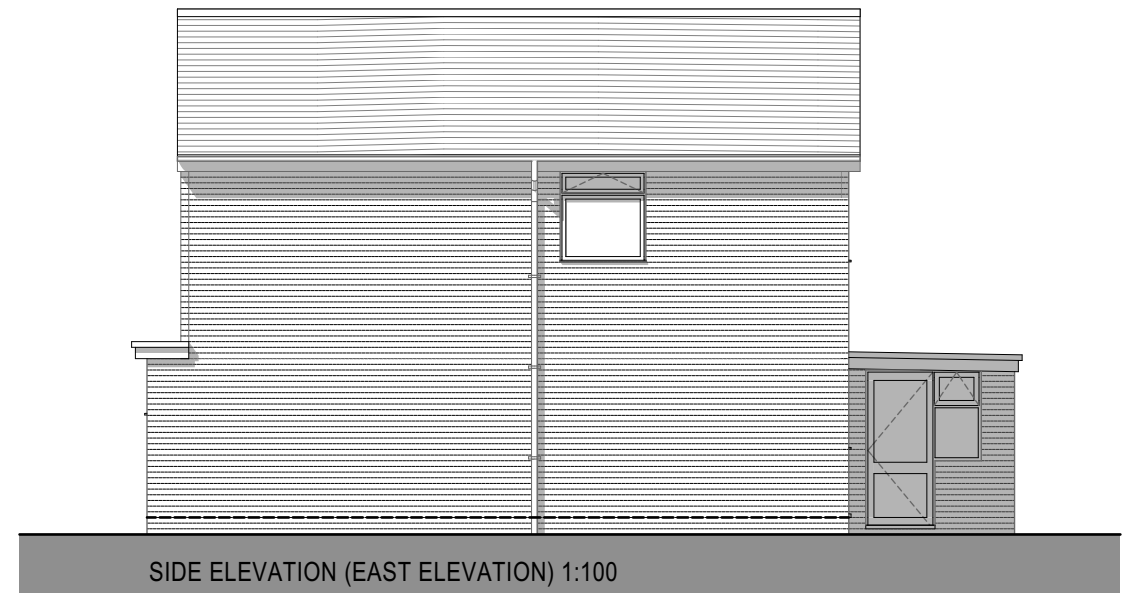
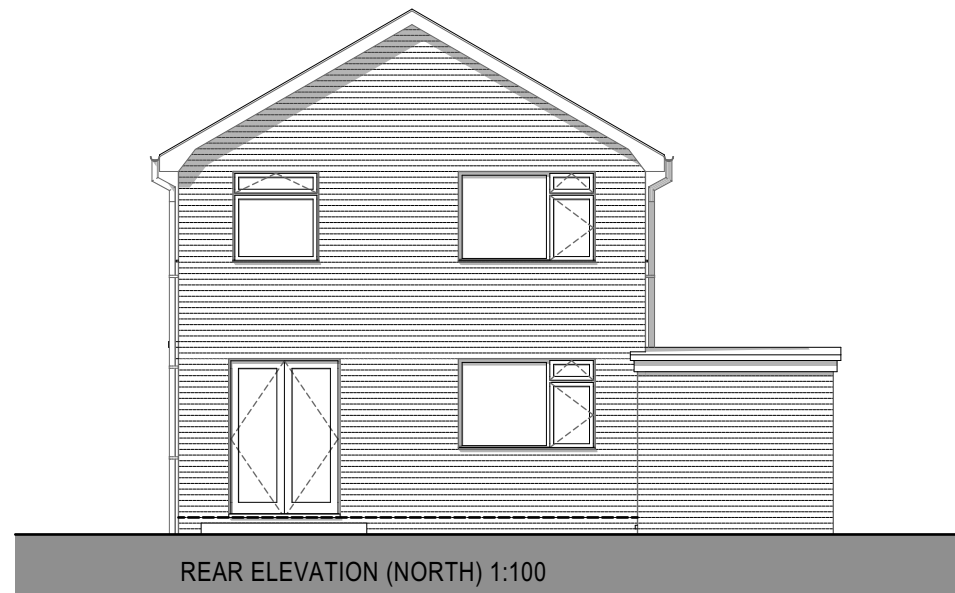
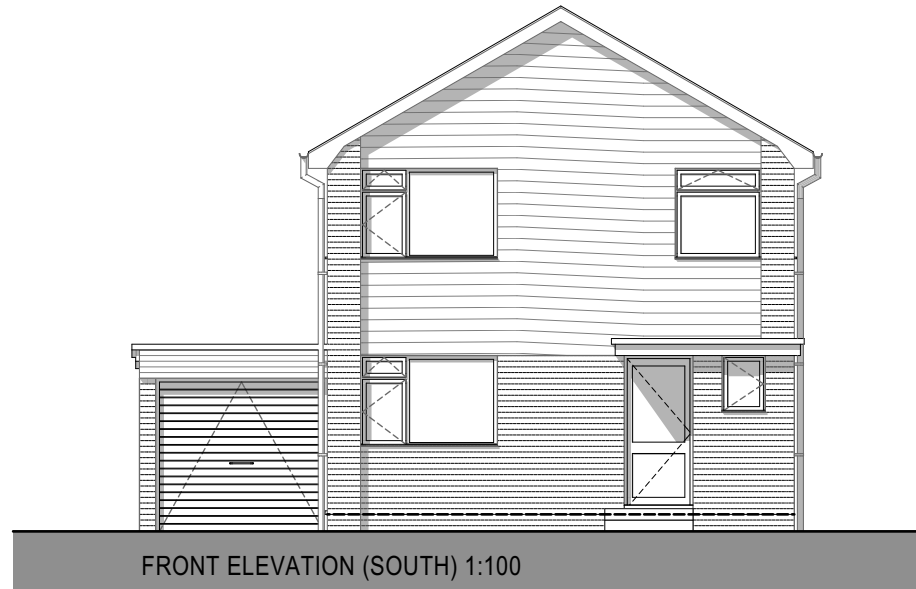


IMAGE 1: FRONT ELEVATION



IMAGE 2: NORTH EAST ELEVATION

EXISTING FLOOR PLANS AND ELEVATIONS
DEVELOPMENT AT:
44 NUTWICK ROAD
DENVILLES
HAVANT

Scale : 1:100 @ A3
Drawing No : PL_102

Date :SEPT 2020