



ROOF PLAN



FIRST FLOOR

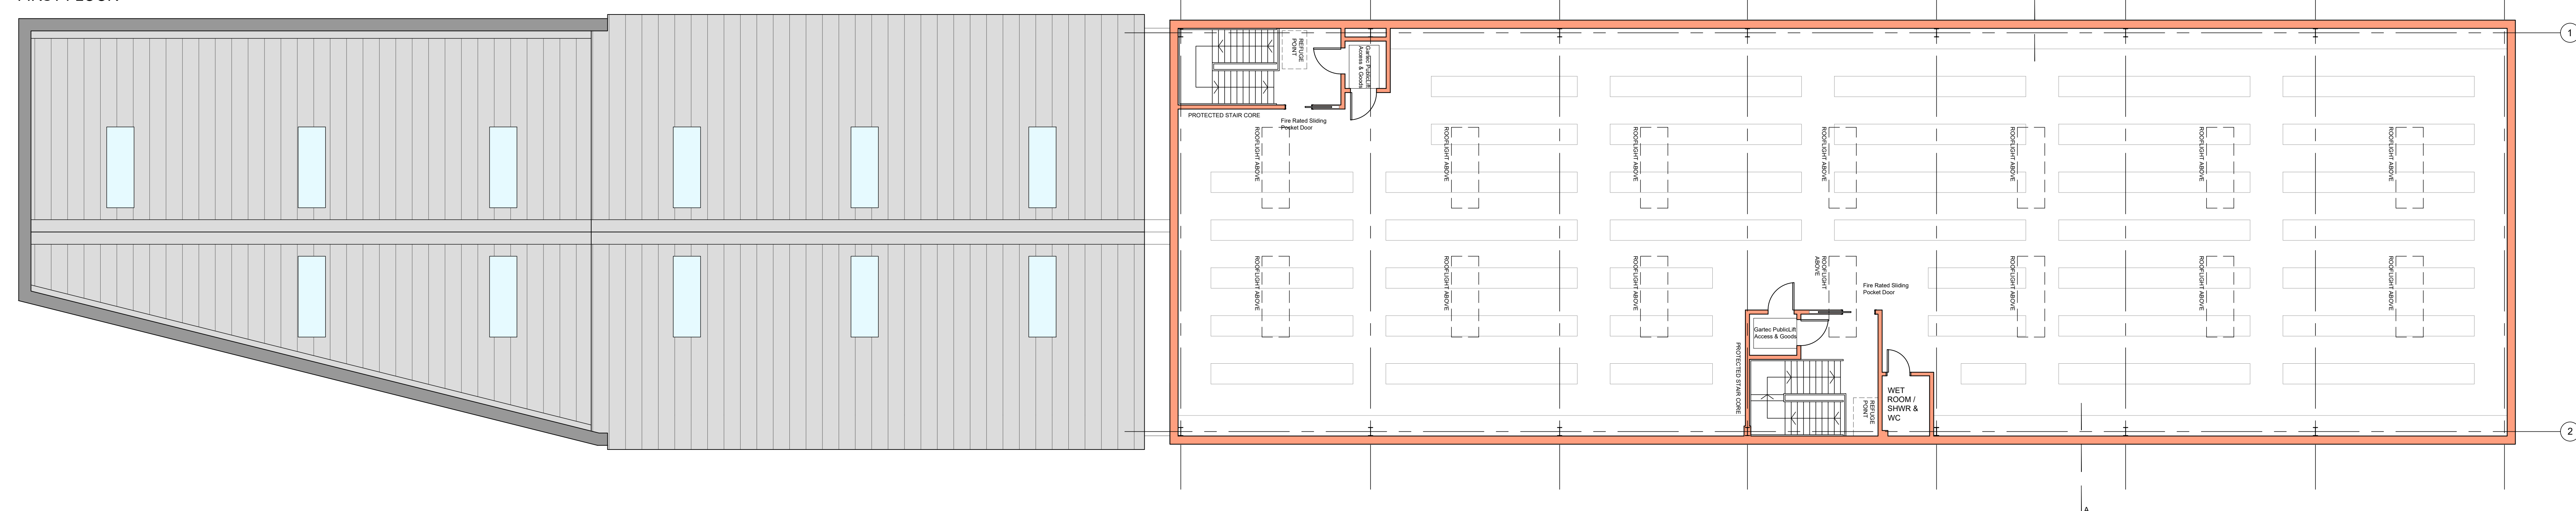

GROUND FLOOR

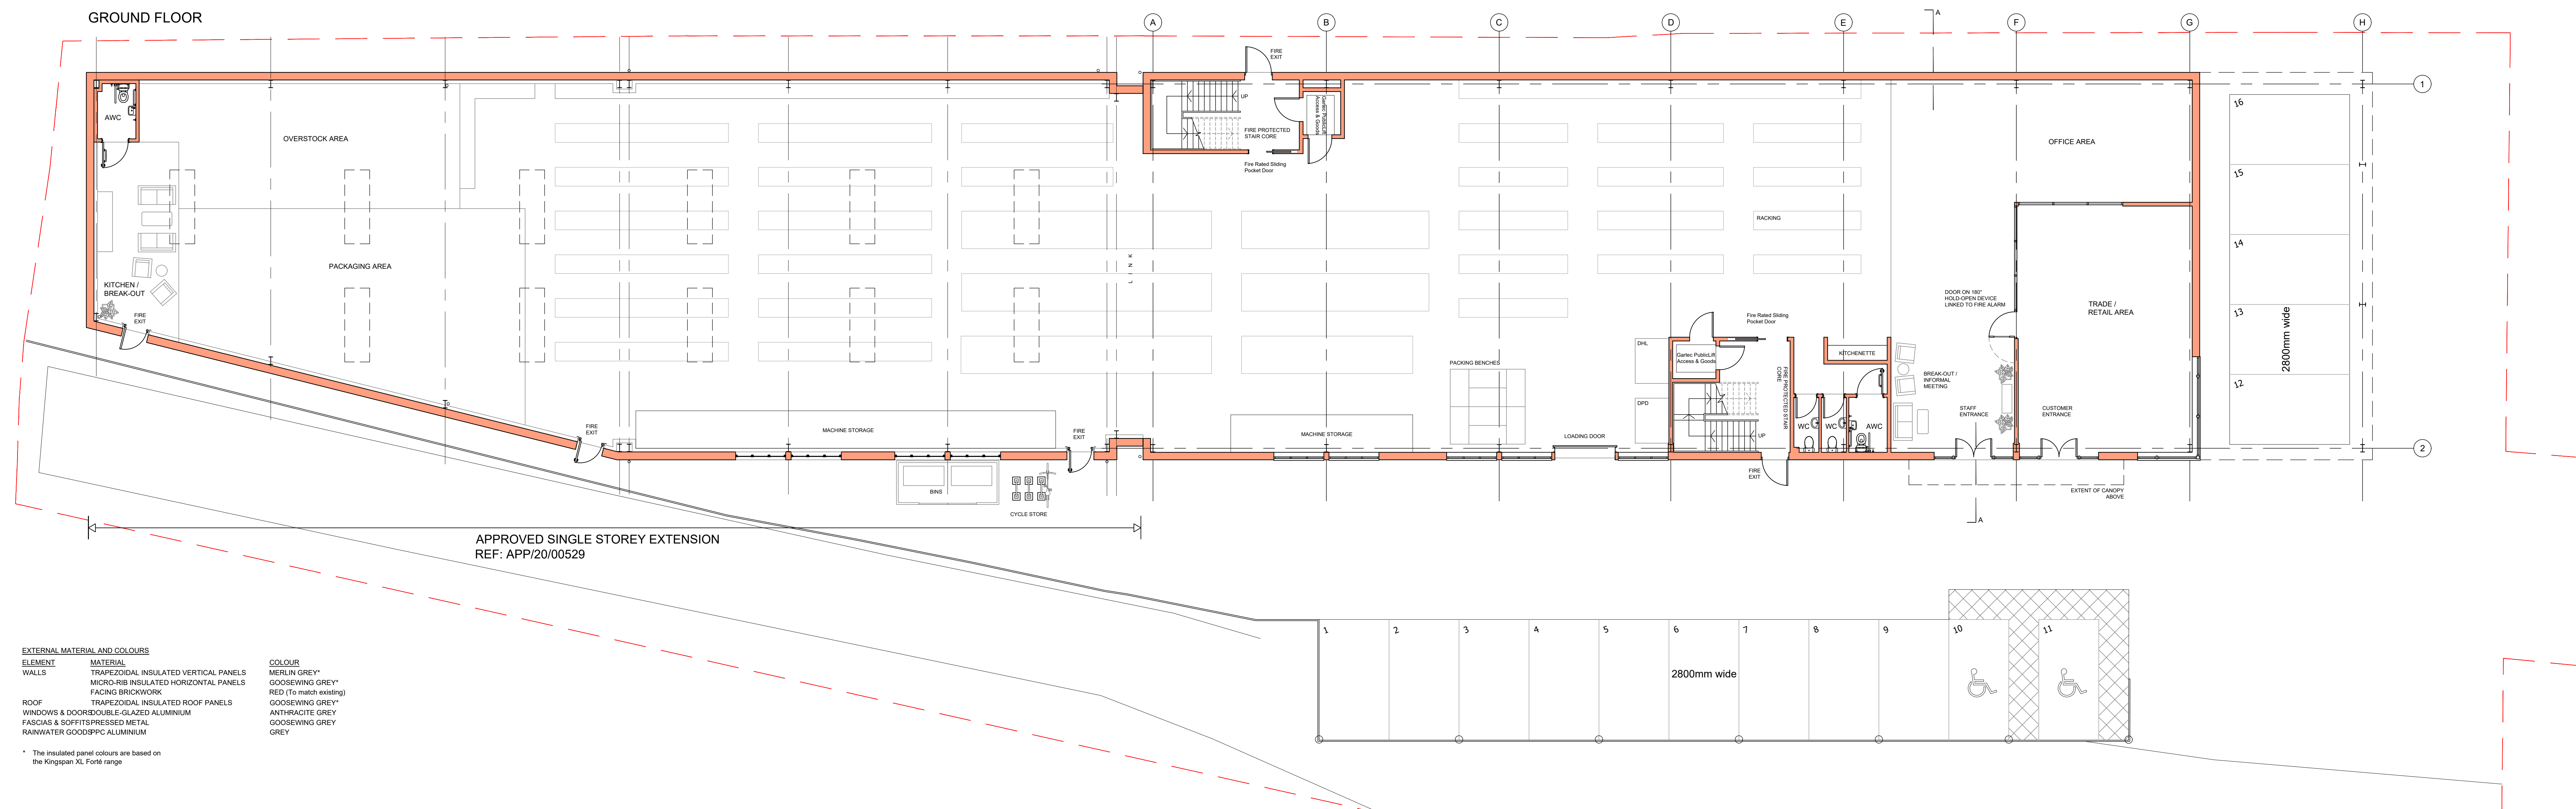

E	22/12/21	Client revisions
D	14/12/21	Client revisions
C	08/12/21	Client revisions
B	22/11/21	Amended following Pre-App response
A	09/08/21	Client revisions
Rev:	Date:	Description:

Client:
Racquet Sports Group

Project:
Site Re-development and
Extension

Drawing Title:
Proposed Floor Plans

Project:	Dwg No:	Rev:
2002	D01	E

Status:	Drawn:	Checked:
Planning	MS	MP

Date:	Scale @ A0:
Aug. 2021	1:100

Temple Ford Design Ltd
architects



T 023 8027 6393
E templeforddesign@gmail.com W templeforddesign.co.uk