




THE WINKLESHED, EMSWORTH
EXISTING

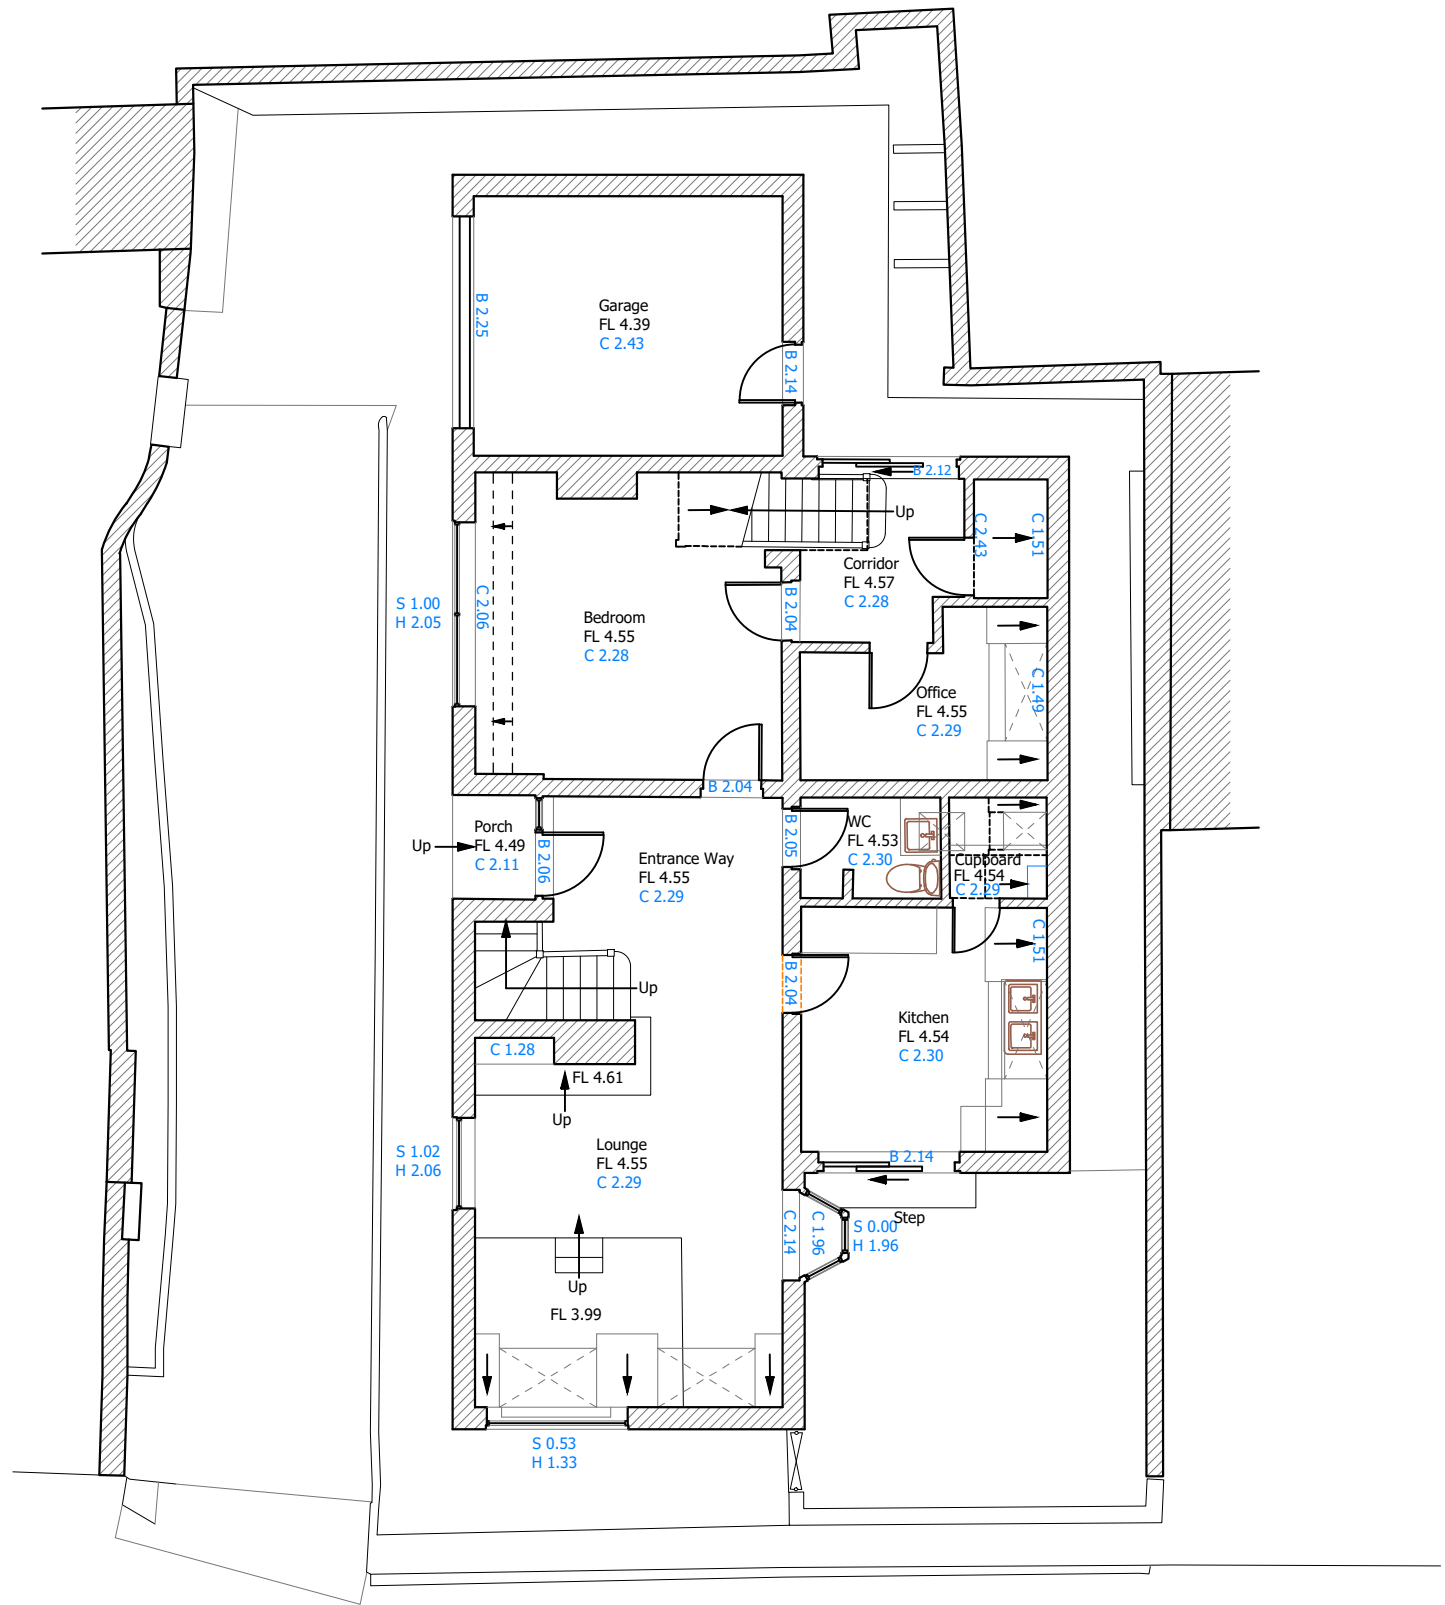


GROUND FLOOR
1:100

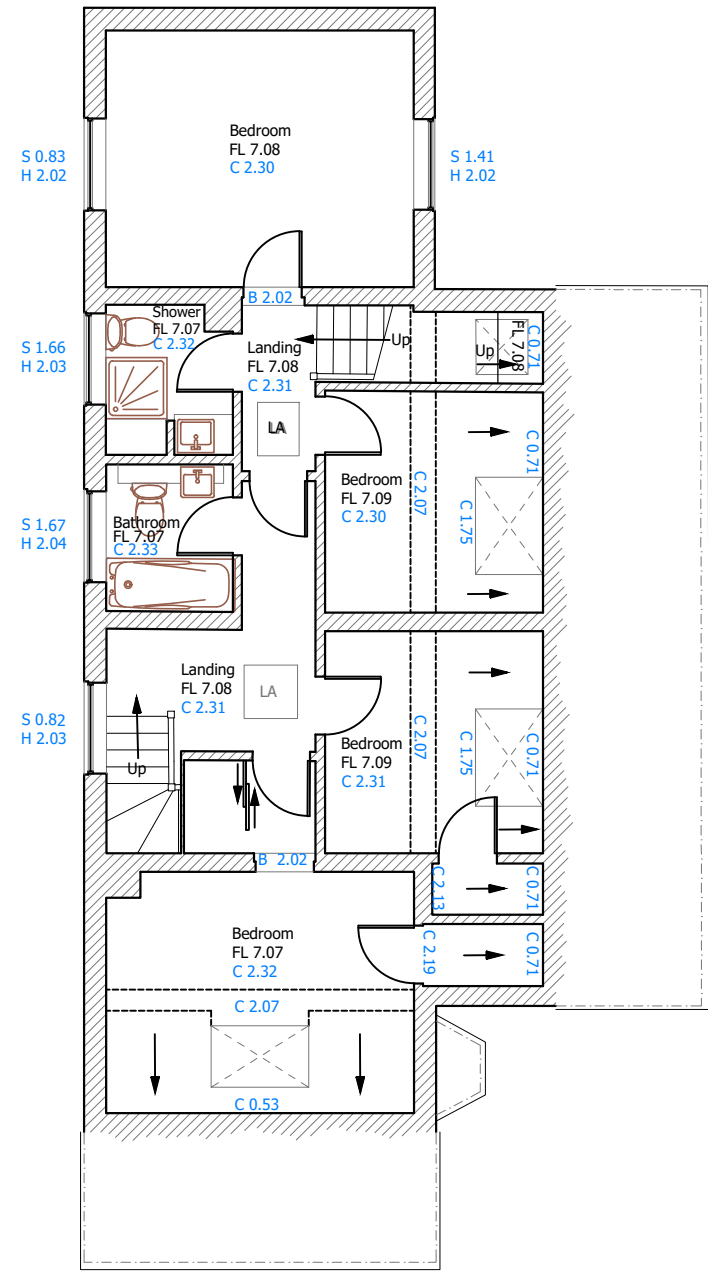

FIRST FLOOR
1:100

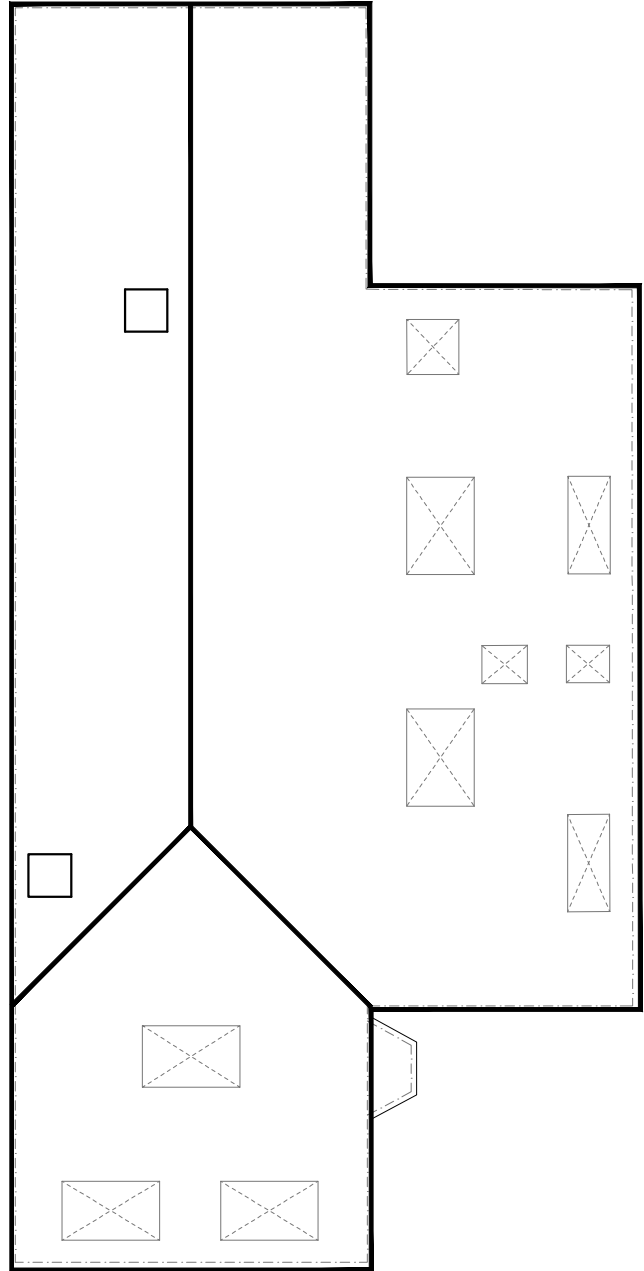


ROOF PLAN
1:100

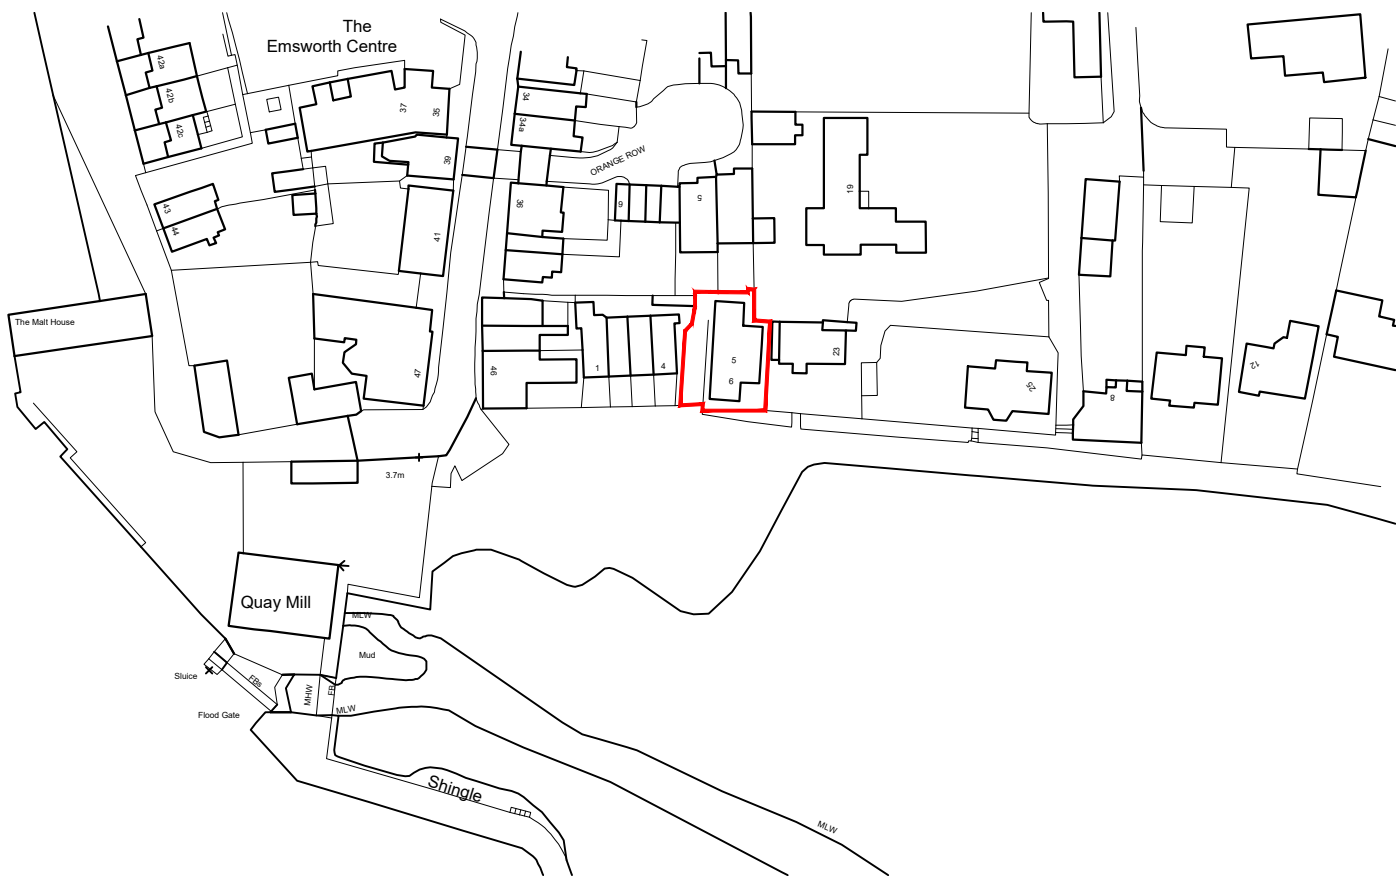


SITE LOCATION PLAN
1:1250
Ordnance Survey (c) Crown Copyright 2021. All rights reserved. Licence number 100022432



FRONT ELEVATION
[south] 1:100

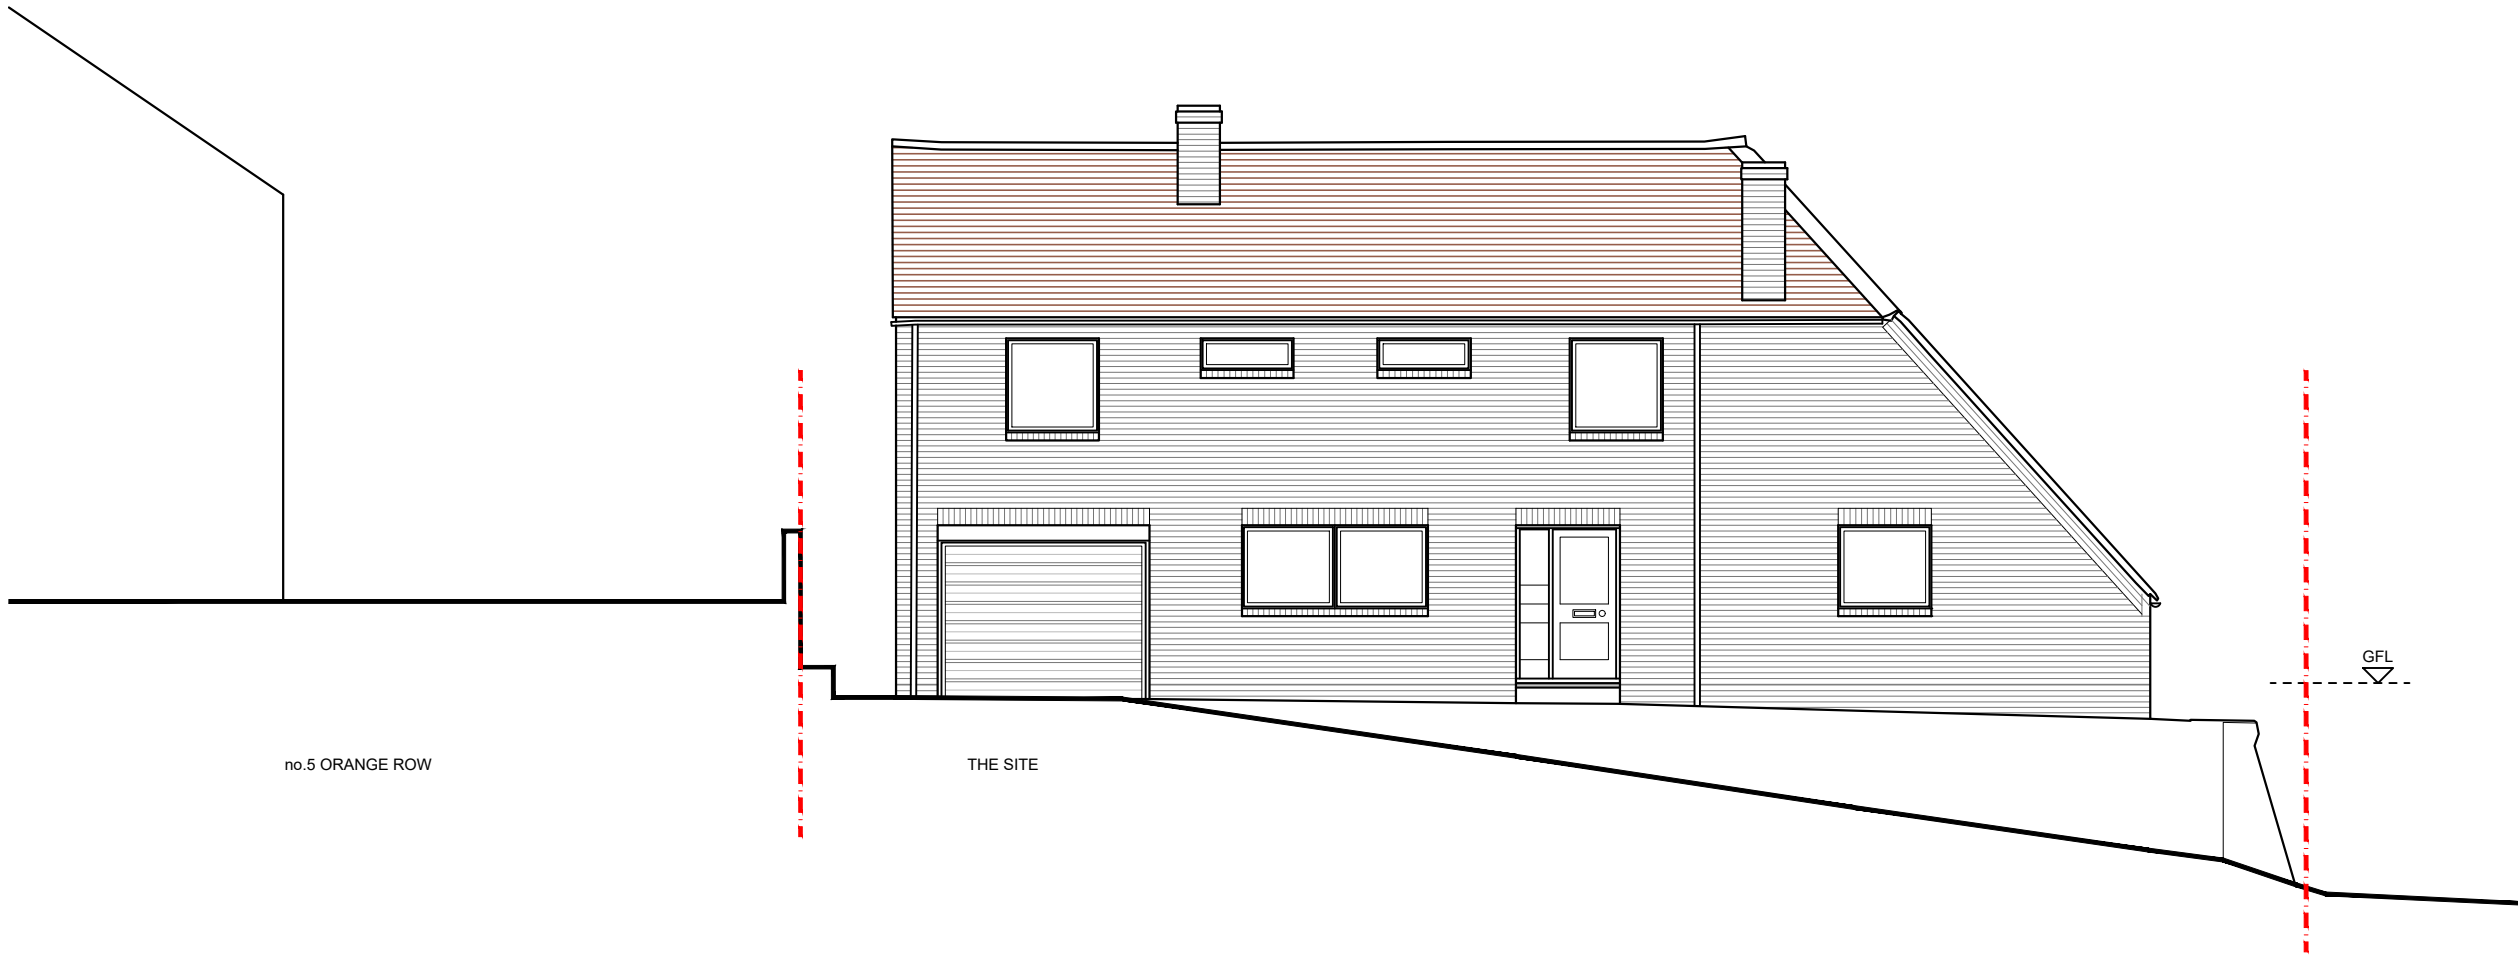


SIDE ELEVATION
[west] 1:100

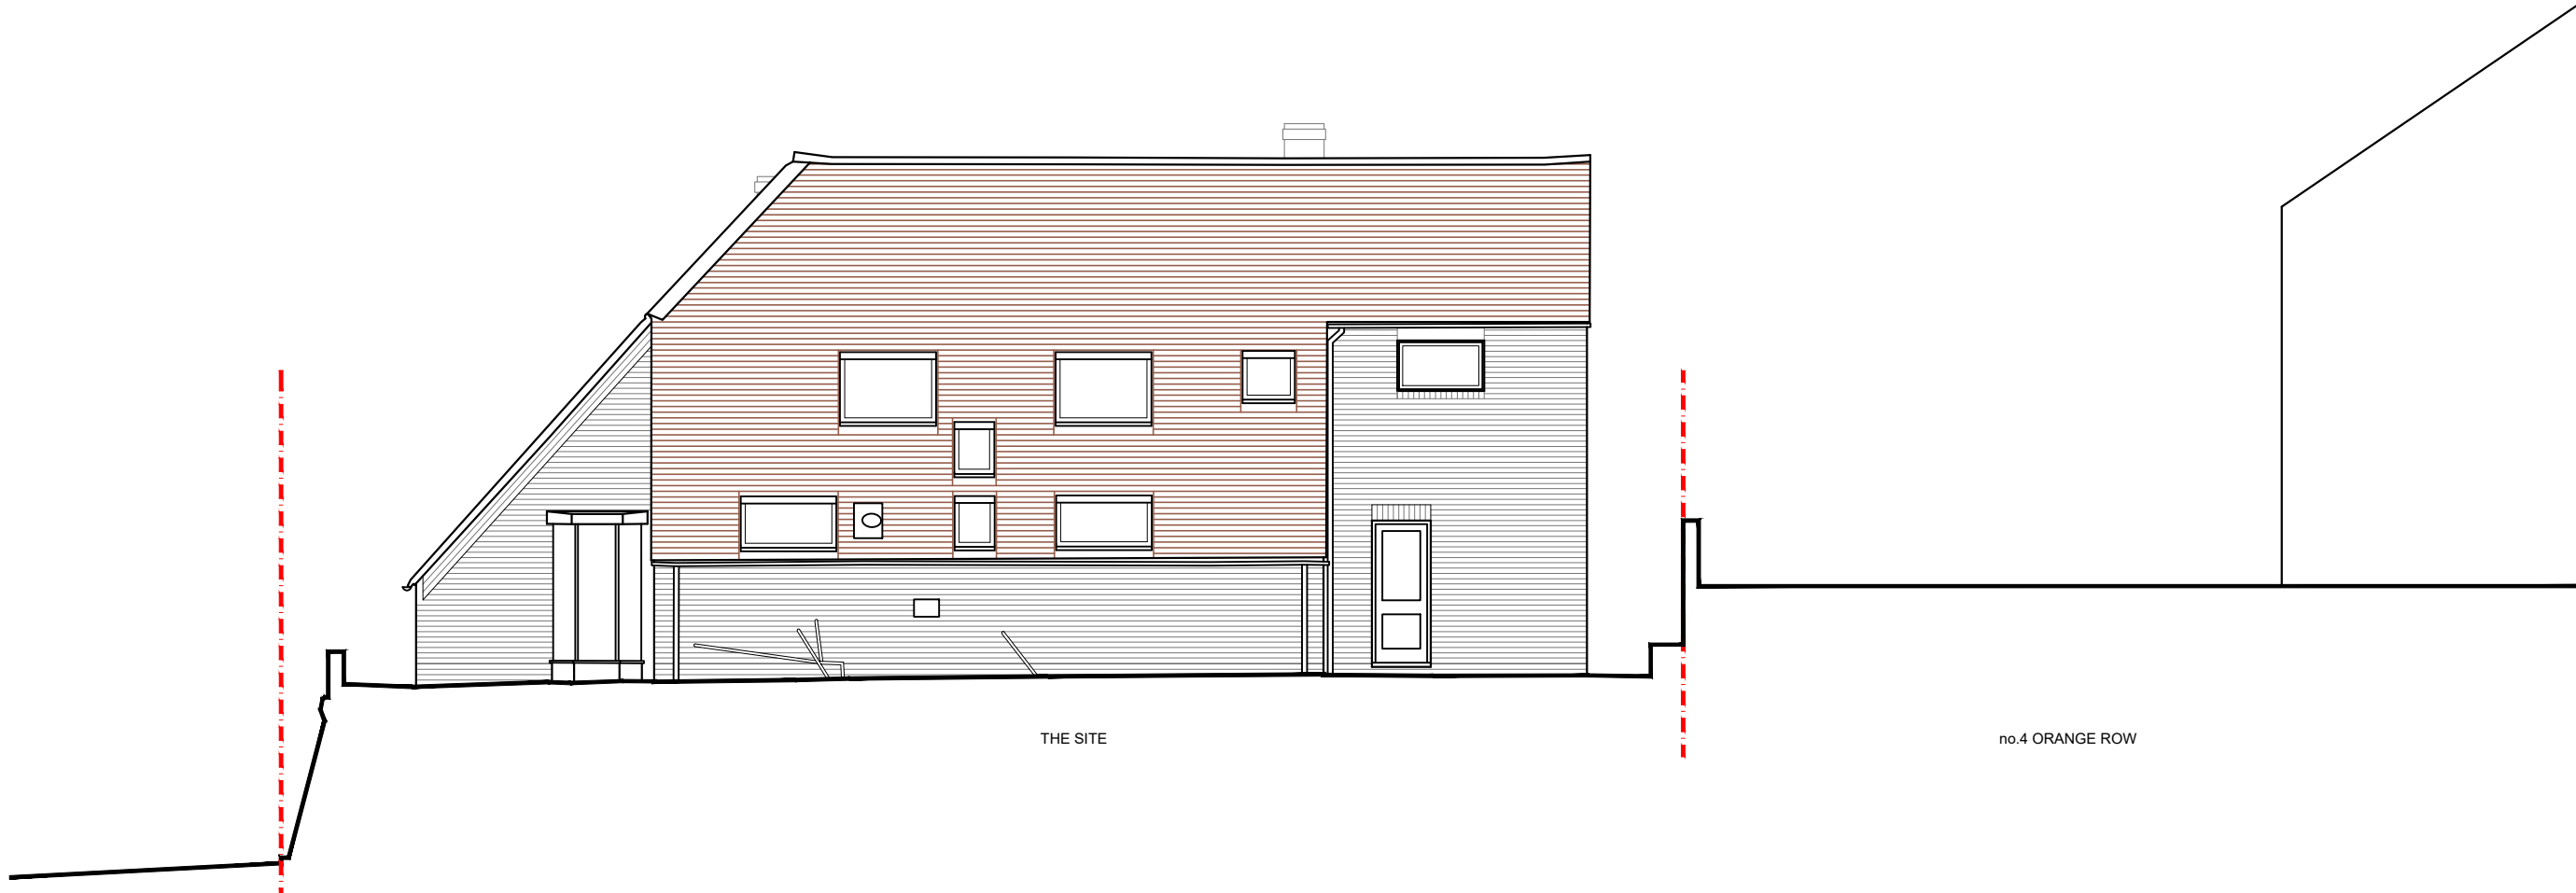

SIDE ELEVATION
[east] 1:100



REAR ELEVATION
[north] 1:100

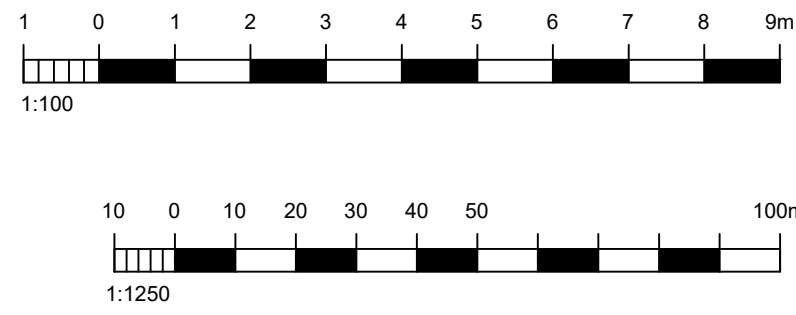

NOTES:


Dimensions to be checked on site before commencing work. Any discrepancies shall be reported to the architect immediately.

Do not scale from these drawings except for planning purposes.

Use figured dimensions only.

Where applicable this drawing is to be read in conjunction with other consultants' drawings.

All drawings to be read in conjunction with specification and all other drawings including structural engineer and mechanical and electrical drawings / specification

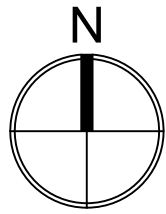

A	15.03.22	Update drawings with existing window to Bed 2	TW
REV	DATE	AMENDMENT	DRAWN
hdarchitects Helyer Davies Architects Ltd 1 The Old Flour Mill, Emsworth, PO10 7BT 01243 370 715 www.hdarchitects.co.uk mail@hdarchitects.co.uk			
PROJECT The Winkleshed 5-6 Sea View Terrace Emsworth, PO10 7EN			
DRAWING Site Location Plan Existing: Plans Elevation		SCALE as noted @ A1	
DATE DEC 2021		DRAWN TW	
DRAWING NUMBER 20101-01		REVISION A	