




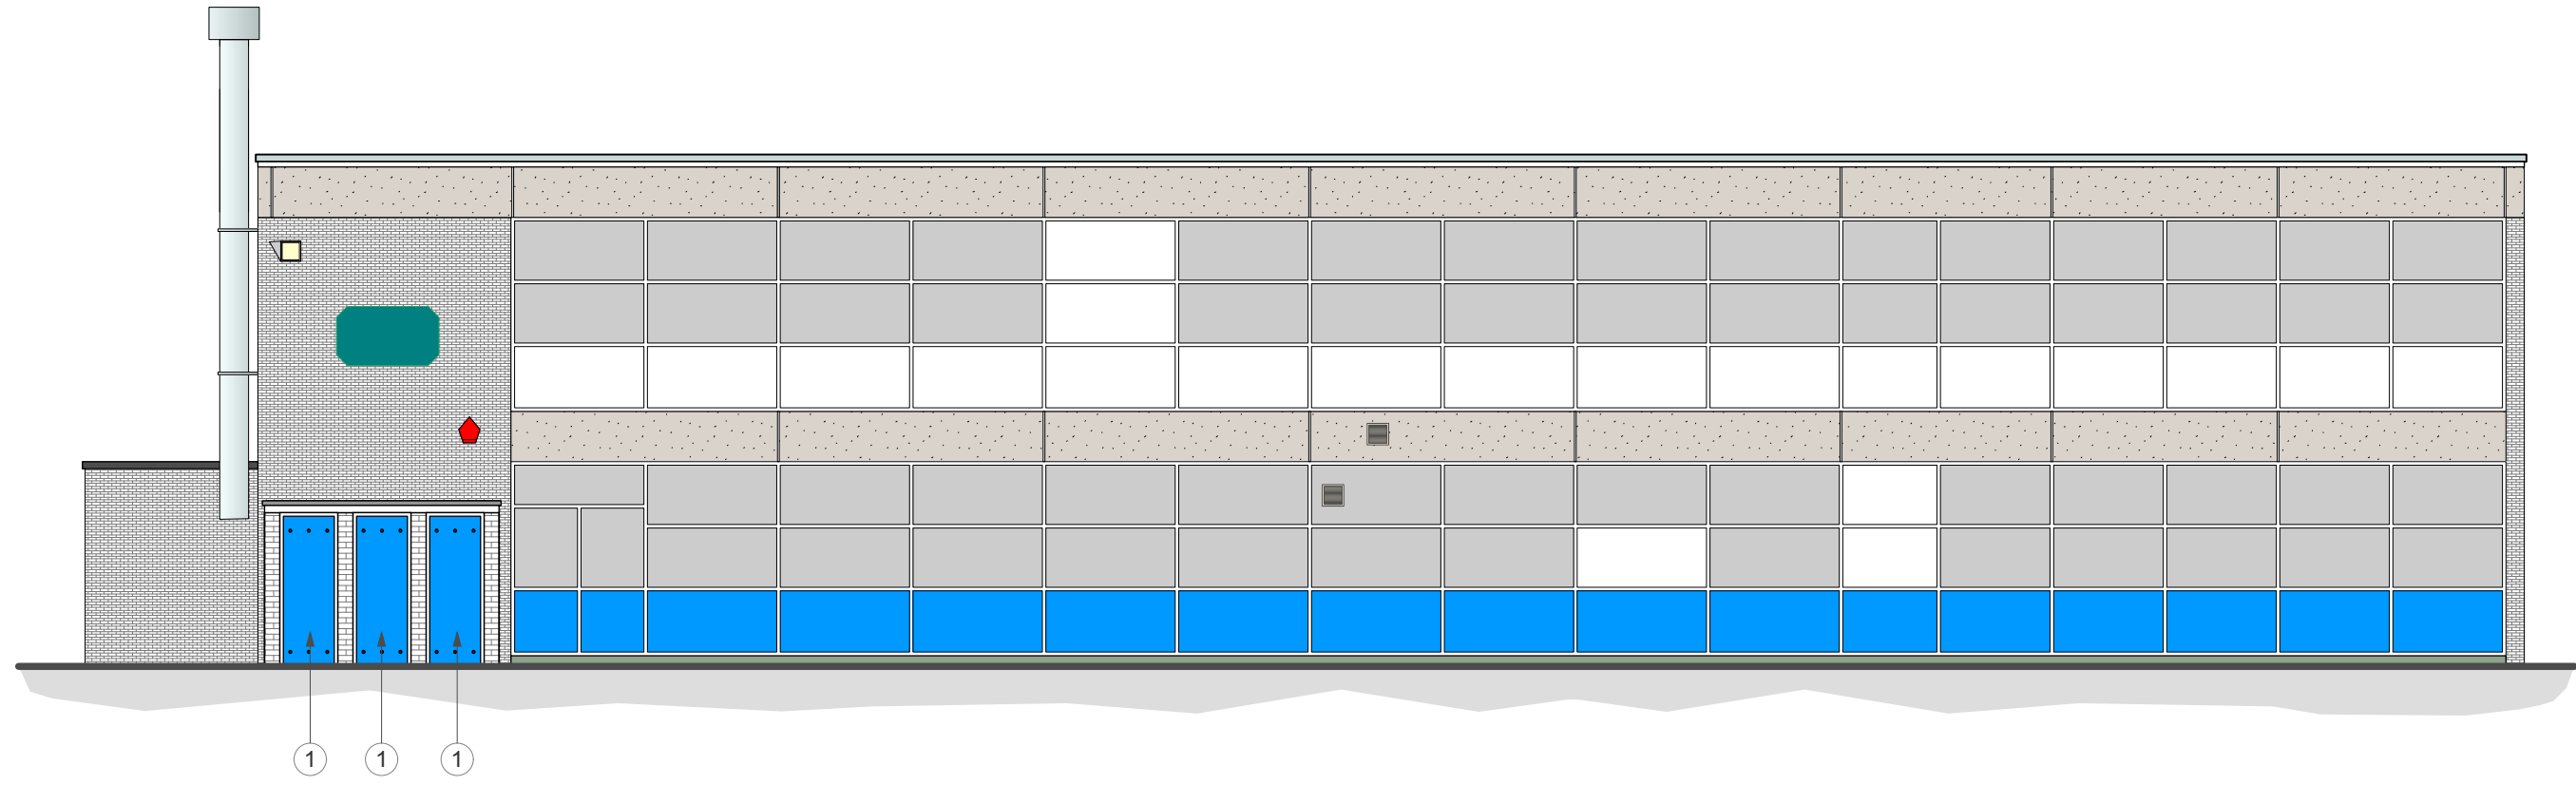

EXISTING SOUTH ELEVATION

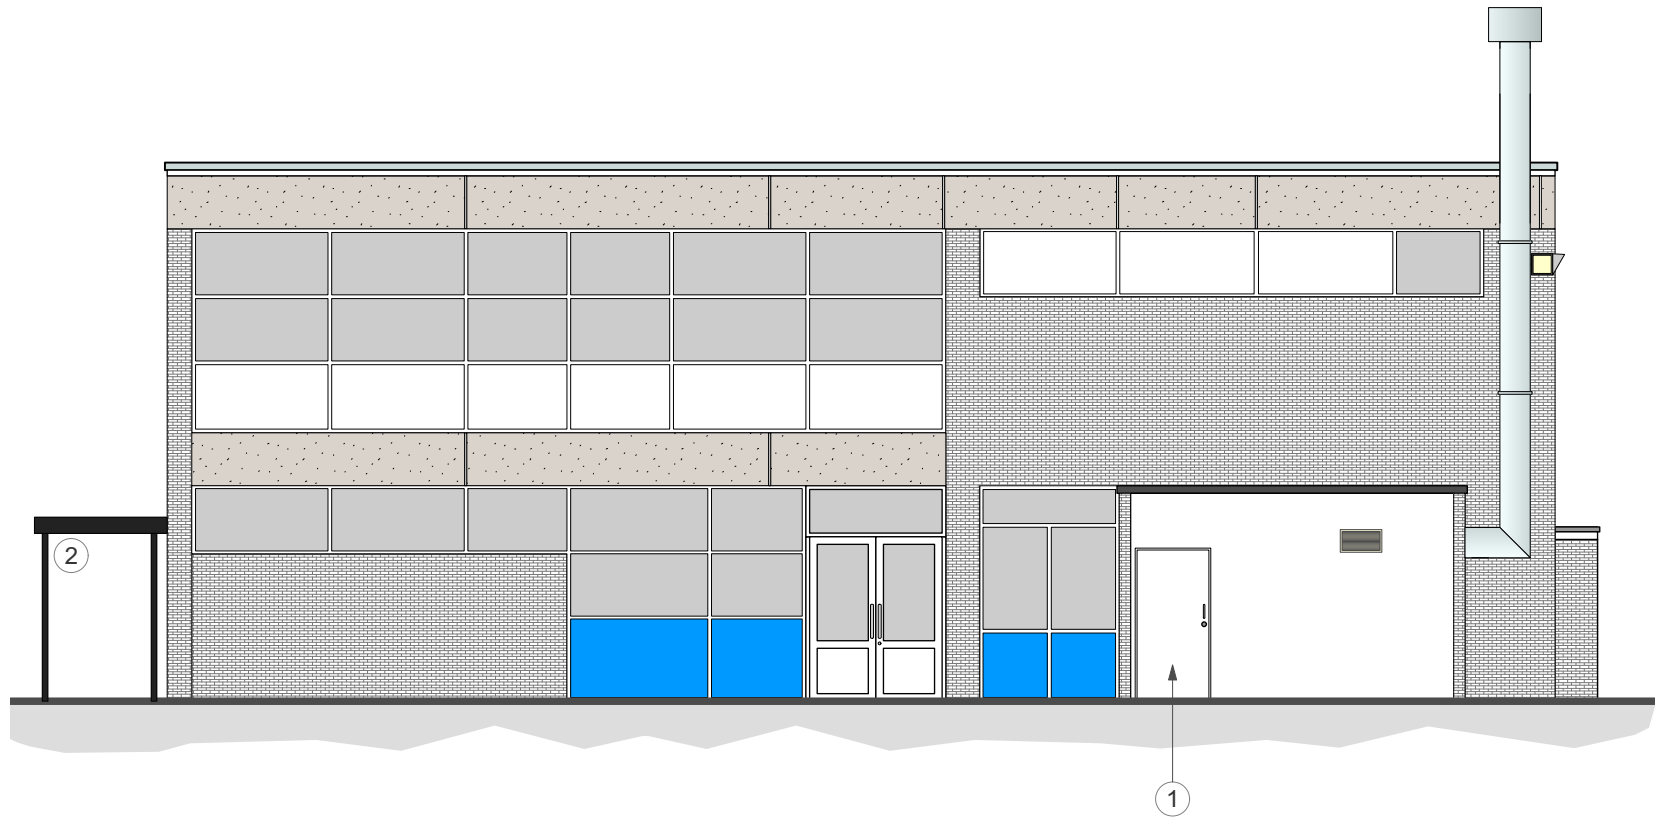


EXISTING WEST ELEVATION

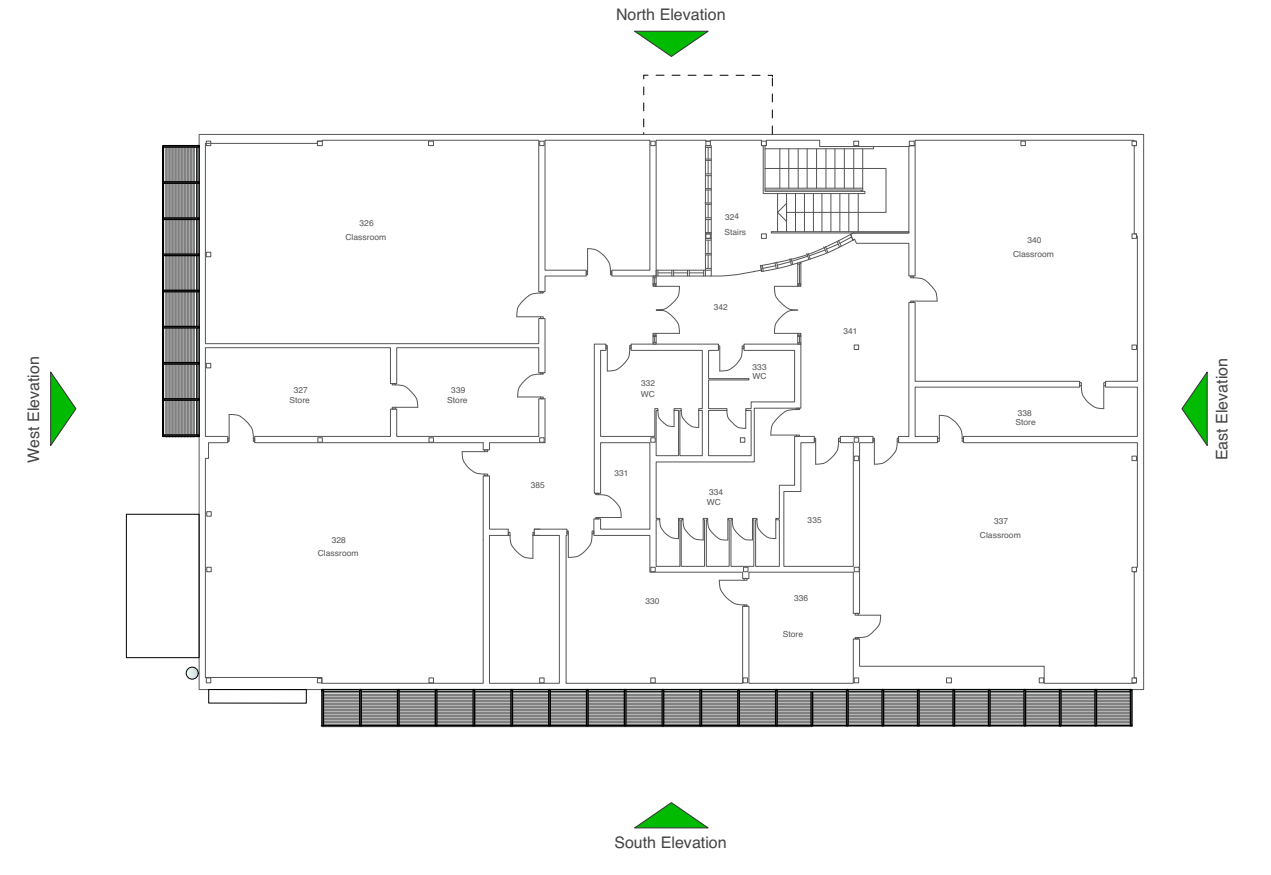


PROPOSED FIRST FLOOR KEY PLAN


Scale NTS

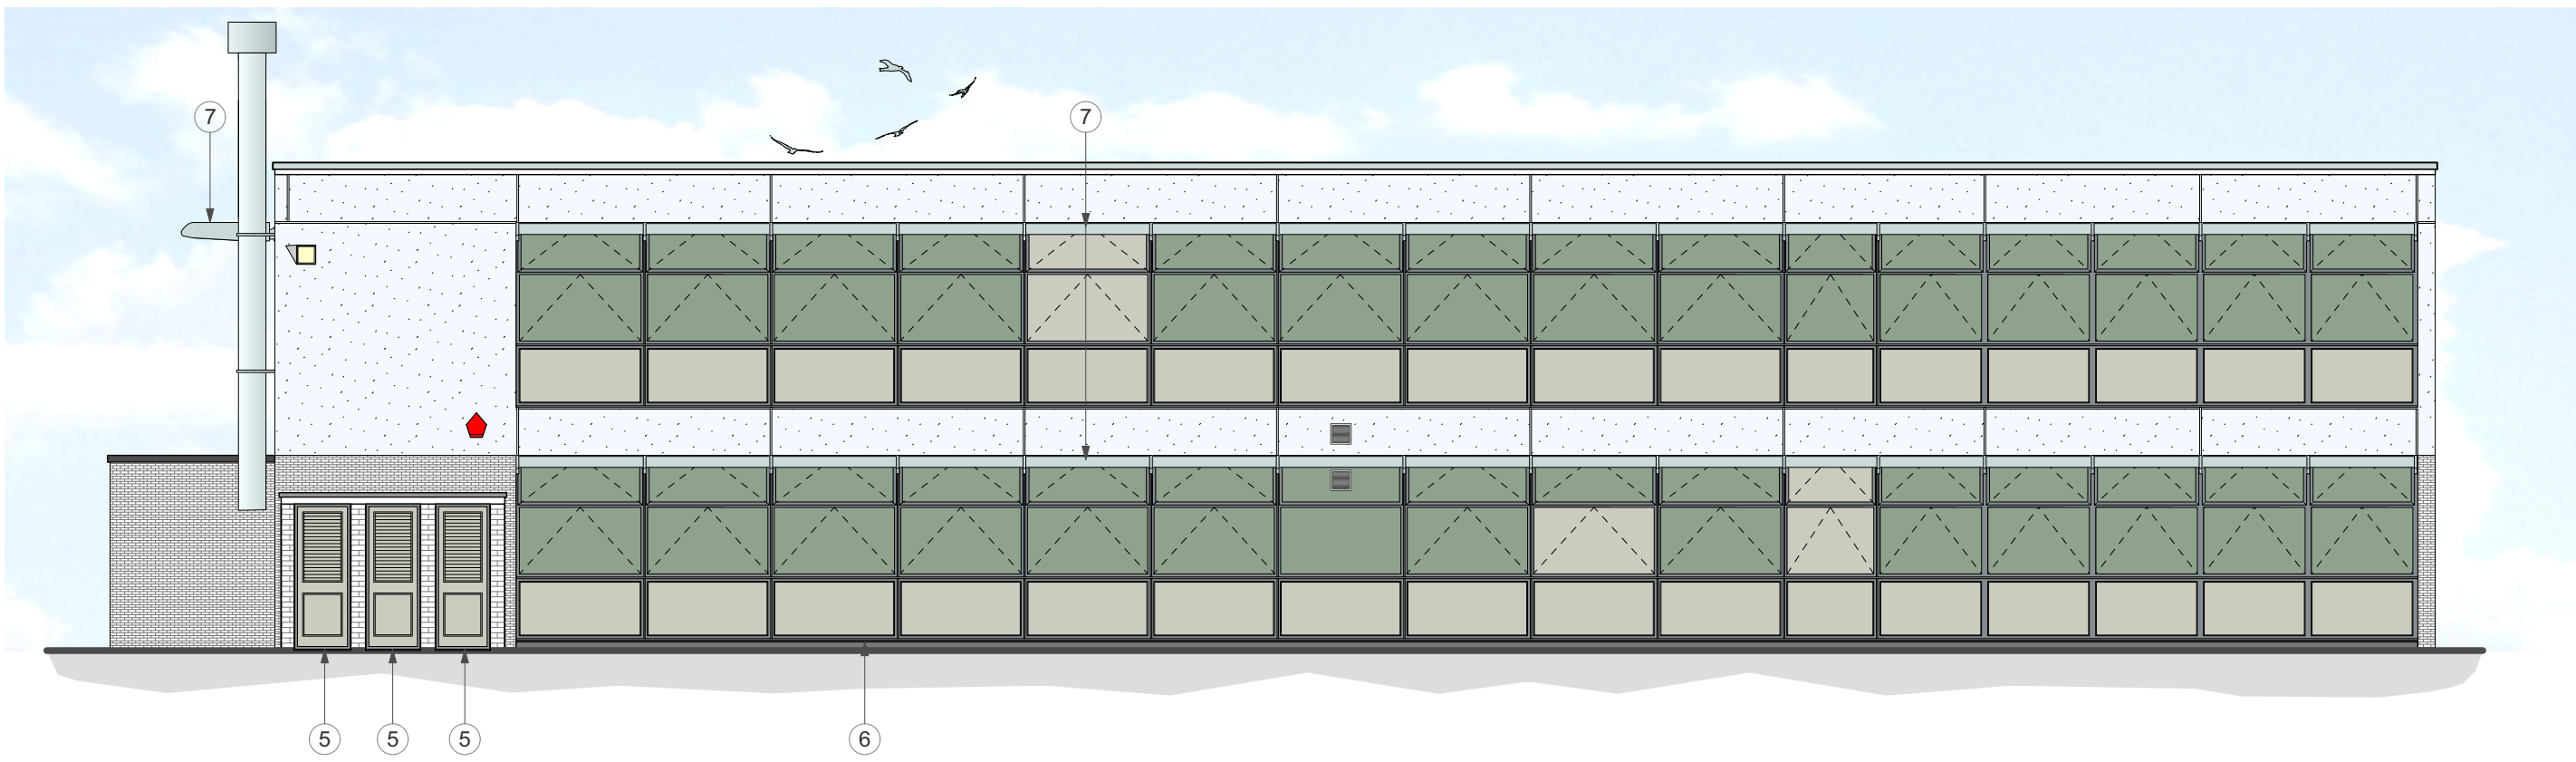

PROPOSED SOUTH ELEVATION

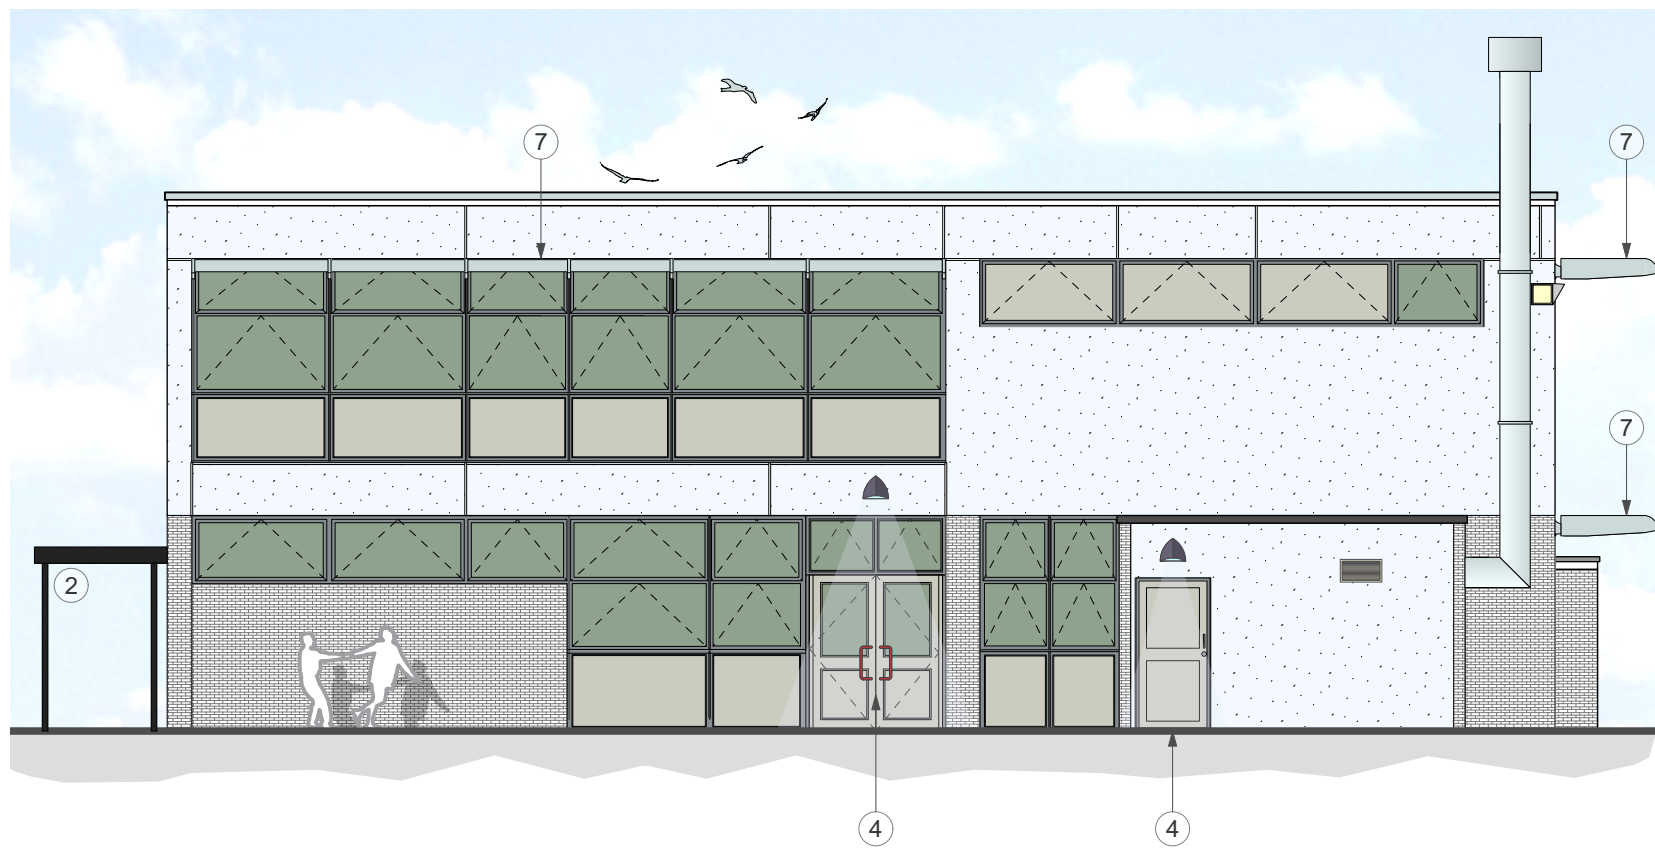

PROPOSED WEST ELEVATION

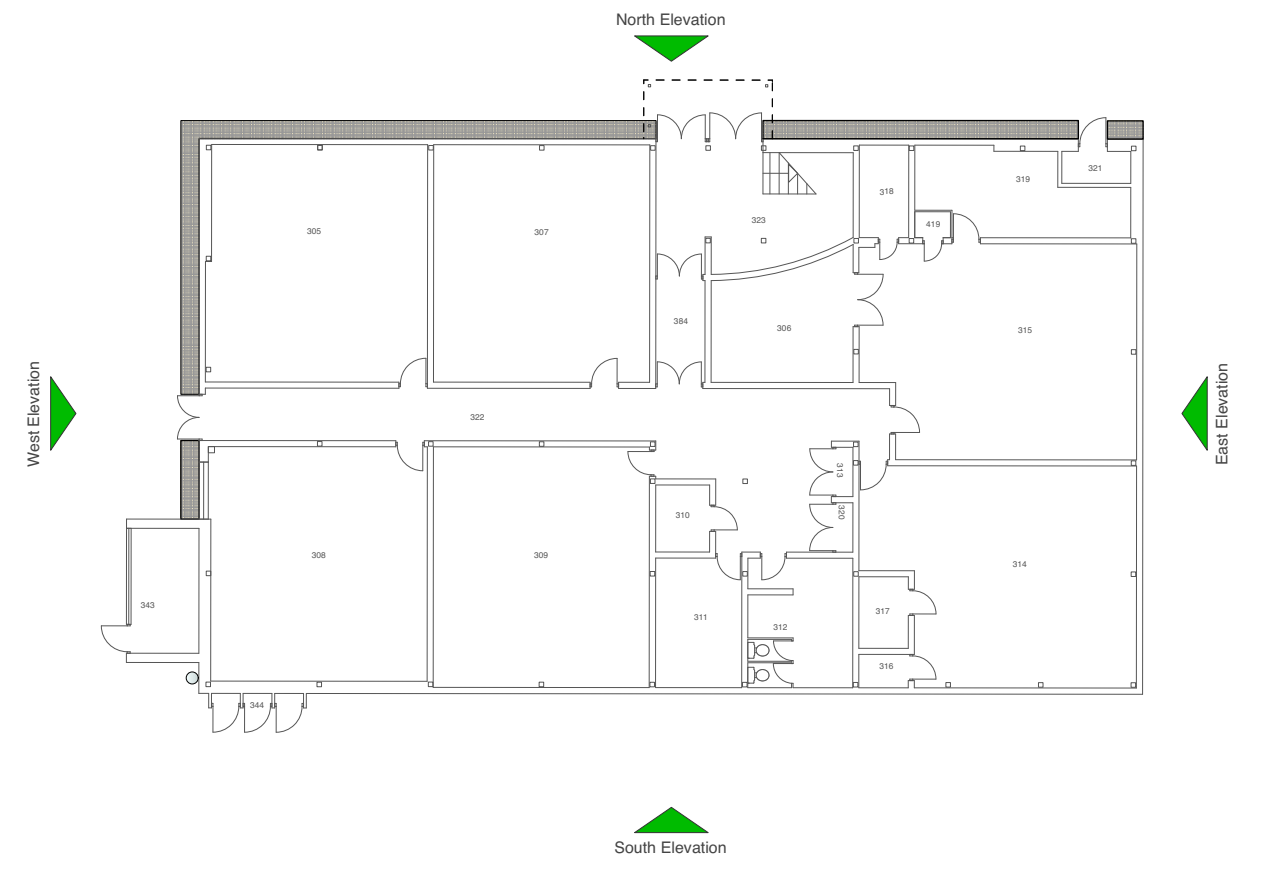

PROPOSED GROUND FLOOR KEY PLAN

Scale NTS

KEY TO EXTERNAL MATERIALS

- EXISTING MATERIALS
- ① Existing timber doors.
 - ② Existing canopy
 - Existing facing brickwork.
 - Existing concrete panels
 - Existing metal frame (Crittall) doors and windows with metal spandrel panels.
 - Red dotted line denotes existing items to be demolished and removed.
 - Existing external light fittings to fire exits and general circulation

PROPOSED MATERIALS

- ② Existing canopy
- ④ Proposed aluminium powder coated external doors and frames with level access, low thresholds and anti finger trap stiles/frames.
- ⑤ Proposed aluminium powder coated louvered service doors.
- ⑥ Proposed continuous plinth perimeter Ancon 4mm stainless steel base angle fixed into existing brickwork/plinth. Plinth render below DPC. Through colour render down to existing ground level.
- ⑦ Proposed new PPC aluminium frame & aerofoil blades Brise Soleil Solar Shading System. Directly fixed to new window structure.
- Proposed replacement PPC aluminium frame or PPC aluminium solid insulated spandrel panels. Frame Colour: Mid-Grey Spandrel Colour: Light Grey
- Proposed replacement PPC aluminium doors and windows with double glazing.
- Proposed new external render coat directly applied to existing brickwork at first floor level. Colour - Off-white
- Proposed new external light fittings to fire exits and general circulation

EXISTING AND PROPOSED SOUTH AND WEST ELEVATIONS



Chartered Architects
Chartered Building Surveyors
Interior Designers
CDM Services

3 GP Centre, Yeoman Road,
Ringwood, Hampshire, BH24 3FF

+44 (0)1425 472 833
www.kendallkingscott.co.uk

© Copyright

Project
Maths Block Glazing Replacement

Client
The Cowplain School

Scale Page-Size Elements
1:100 A1 210498.vwx

P1 29/07/21 JG DM Planning Issue.

Rev Date By Ap Note

Drawing Title
Existing and Proposed South and West Elevations

Project Number Drawing Number
210498-1300 P1

Date Drawn Checked Status
22/07/21 JG DM PLANNING

Check all dimensions and levels on site

Only to be used on the site for which designed. The electronic transmission of design information contained in this drawing is carried out entirely at the User's risk and Kendall Kingscott Ltd. will have no liability for any errors or inaccuracies arising therefrom. The production of amended or updated information from the said design information by the User is entirely the responsibility of the User and Kendall Kingscott Ltd. shall have no responsibility in respect thereof whatsoever.