



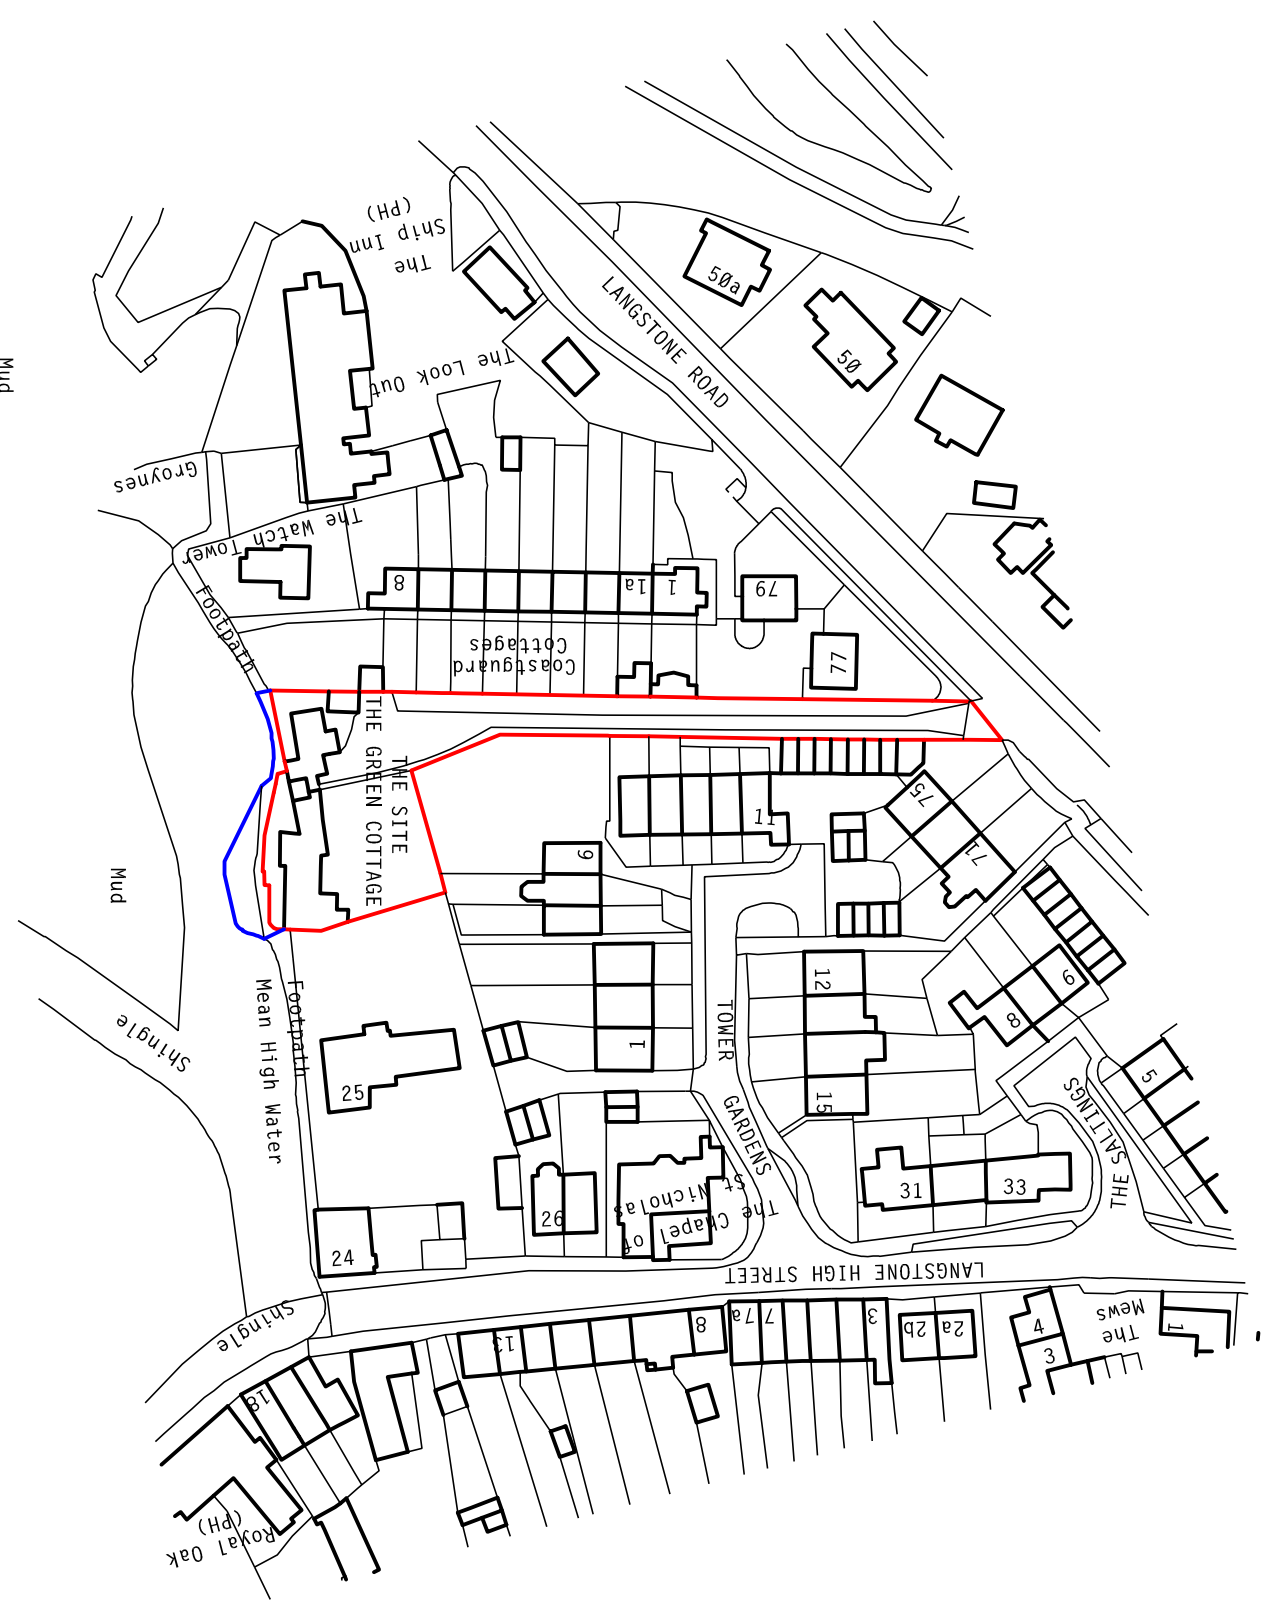


location plan
SCALE 1:1250
CROWN COPYRIGHT RESERVED
OS LICENCE SR 100028450

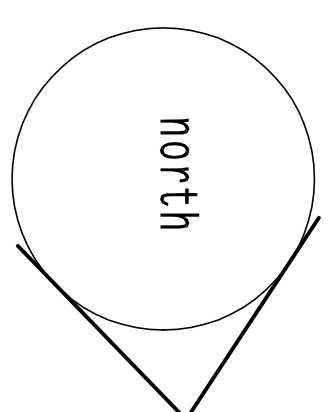

location plan
roof plans

TOPOGRAPHIC & BUILDING SURVEY
J. BROTHERTON & PARTNERS

scale in metres 1:50



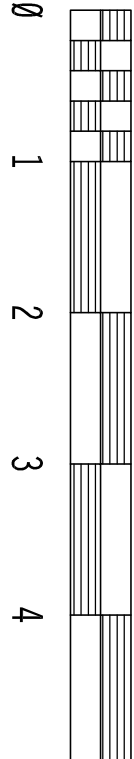


client: Mr & Mrs Monk

project: proposed alterations & additions, The Green Cottage,
23 Langstone High Street PO9 1RY

PH DESIGN
architectural consultants
3 Chapel Street, Chichester
W. Sussex PO19 1BU
tel: (01243) 781760



project: 20/C11
drawing no: 5a
date: Dec 2020

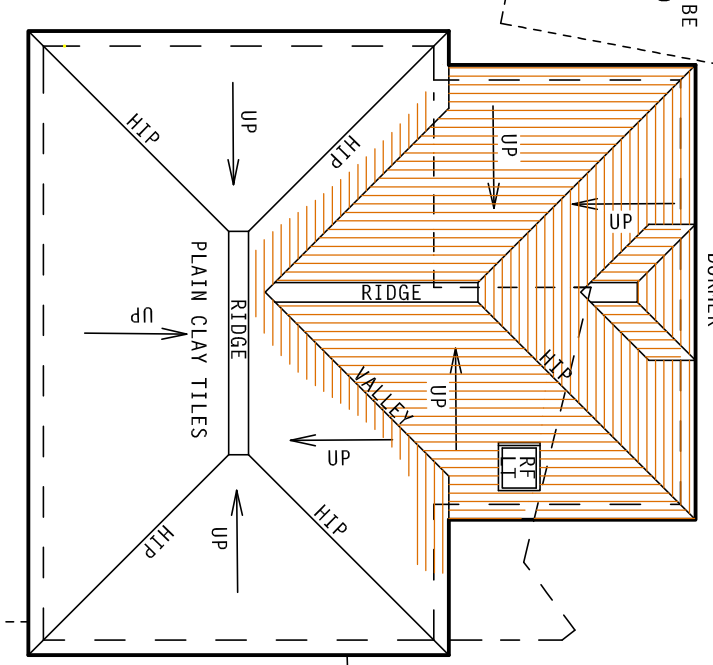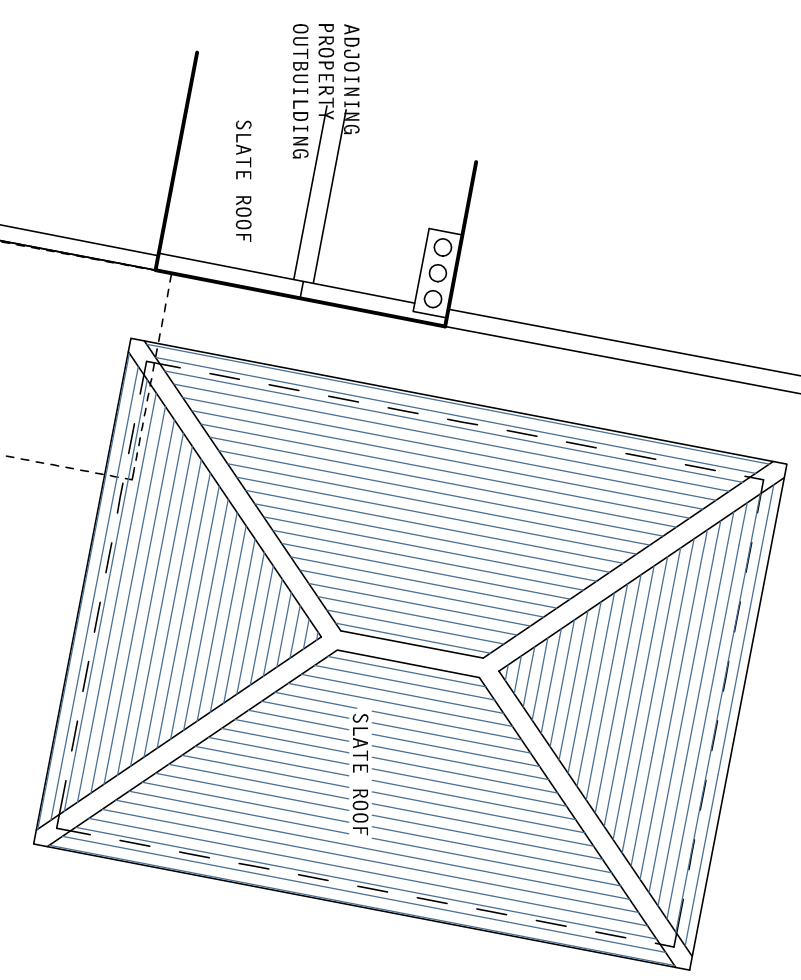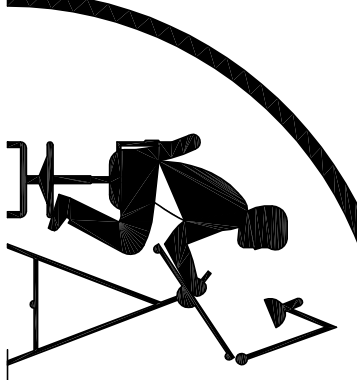


annexe

proposed roof plan

SCALE 1:100
WORKS NEARING COMPLETION SUBJECT TO APP/19/00074 & APP/19/00075

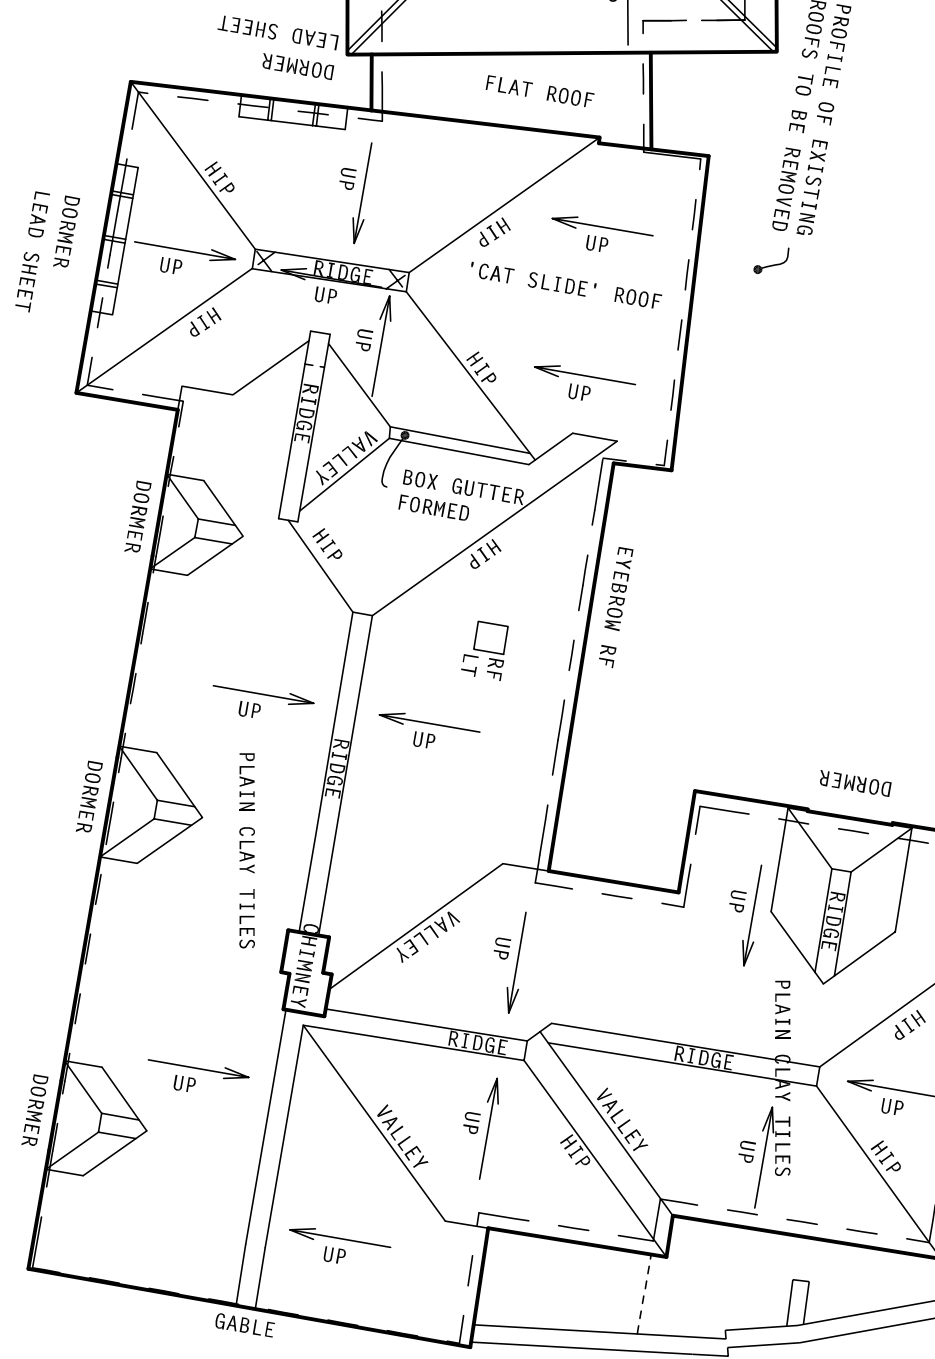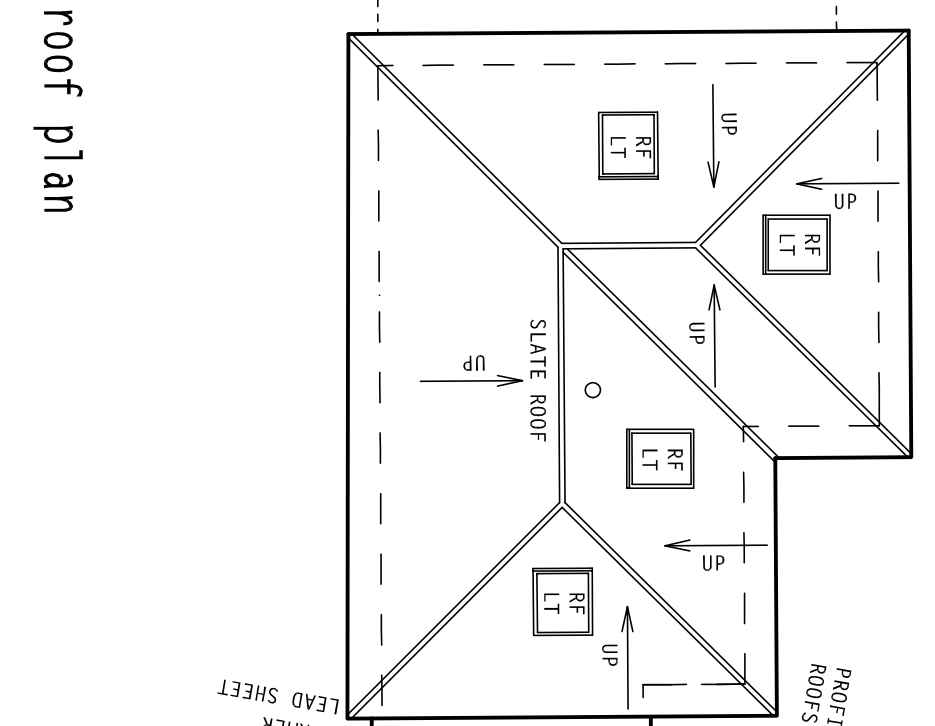



the green cottage

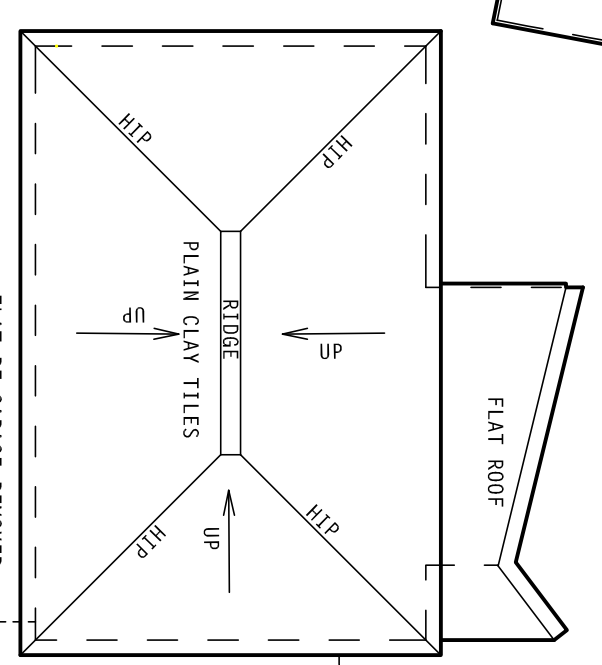

annexe

existing roof plan

SCALE 1:100
WORKS NEARING COMPLETION SUBJECT TO APP/19/00074 & APP/19/00075

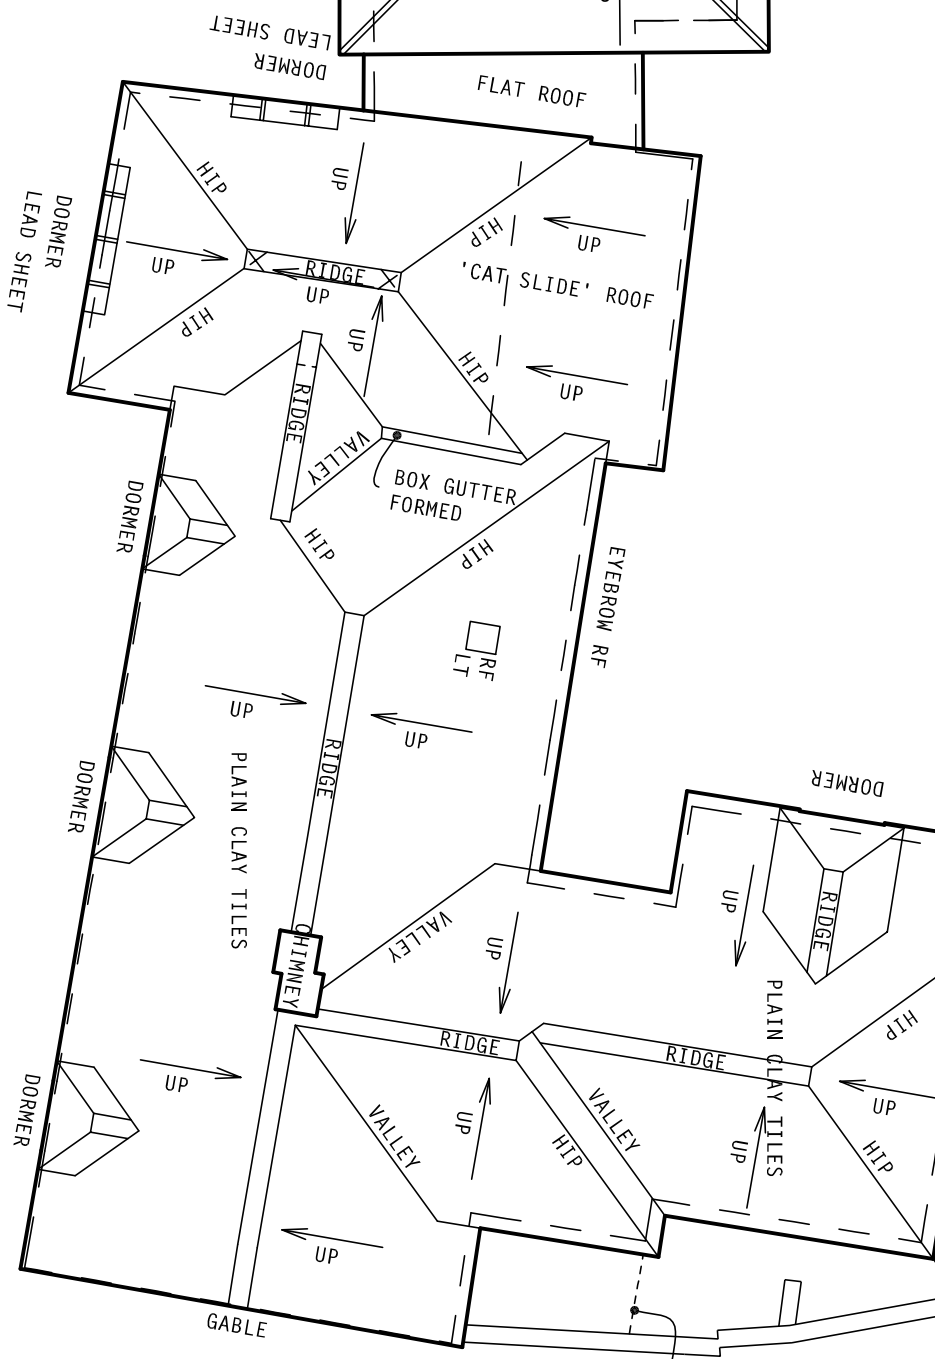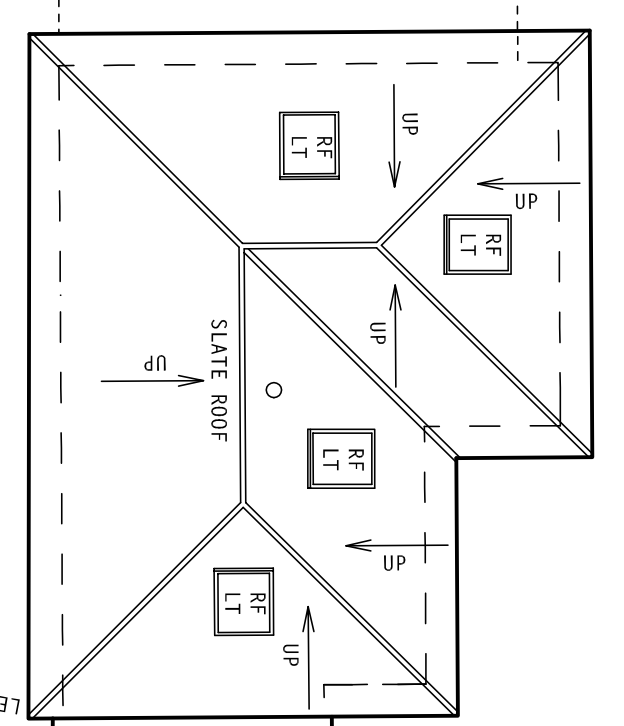

the green cottage