



Slate tile roof finish with matching ridges and hips as required.

Sash style window detailing

Contrast facing brick surround to windows

Flint walling

Contrast facing brick surround to windows


Contrast facing brick plinth

Stained timber gable porch detailing with finial post on gallows brackets

Stained timber 'stable' style two part front door

FRONT ELEVATION

Note : wall area left clear to elevations are in facing brickwork

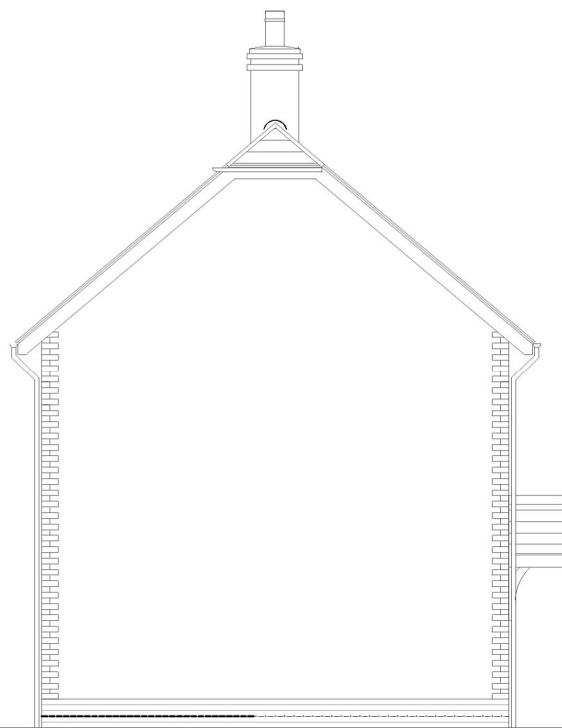

SIDE ELEVATION



REAR ELEVATION




SIDE ELEVATION



Ground Floor Plan



First Floor Plan

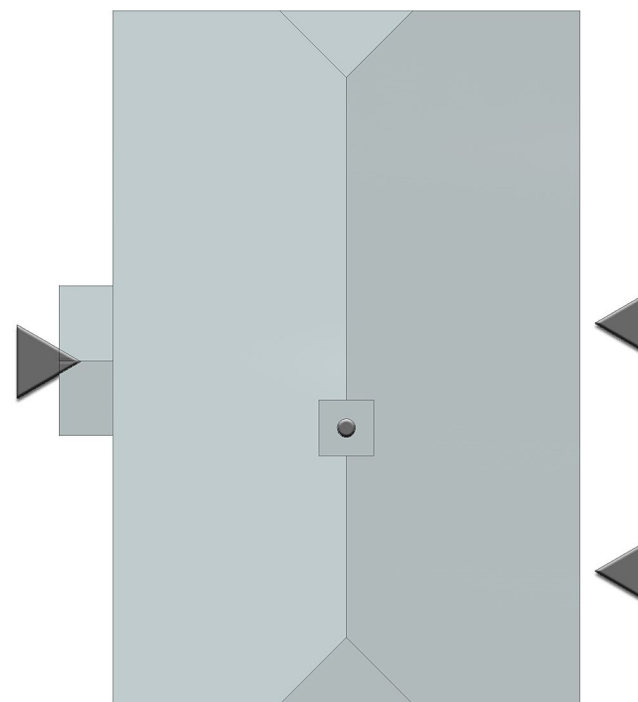

Roof Plan

Plot 9
3 Bedroom 2 storey house.
94.18 sq.m. / 1012 sq.ft.



urban pulse design

The Studio, Unit 17, Vicarage Farm, Winchester Road,
Fairoak, Hampshire, SO50 7HD
023 8069 7010

enquiries@urbanpulsedesign.co.uk www.urbanpulsedesign.co.uk

PROJECT
East Leigh House
Bartons Road
Havant
Mildren Homes

Project type: Resident! + Comer'al Drawing classification: Work stage: Floor Plans/Elevations

DRAWING TITLE
Plot 9
Floor Plans
And Elevations



SCALE: 1:100 SHEET SIZE: A2 SHEET NO: 1 of 1 DRAWN: ML CHKD: DATE: 28/09/2016 CAD FILE

Detail Planning

14-1096-068