



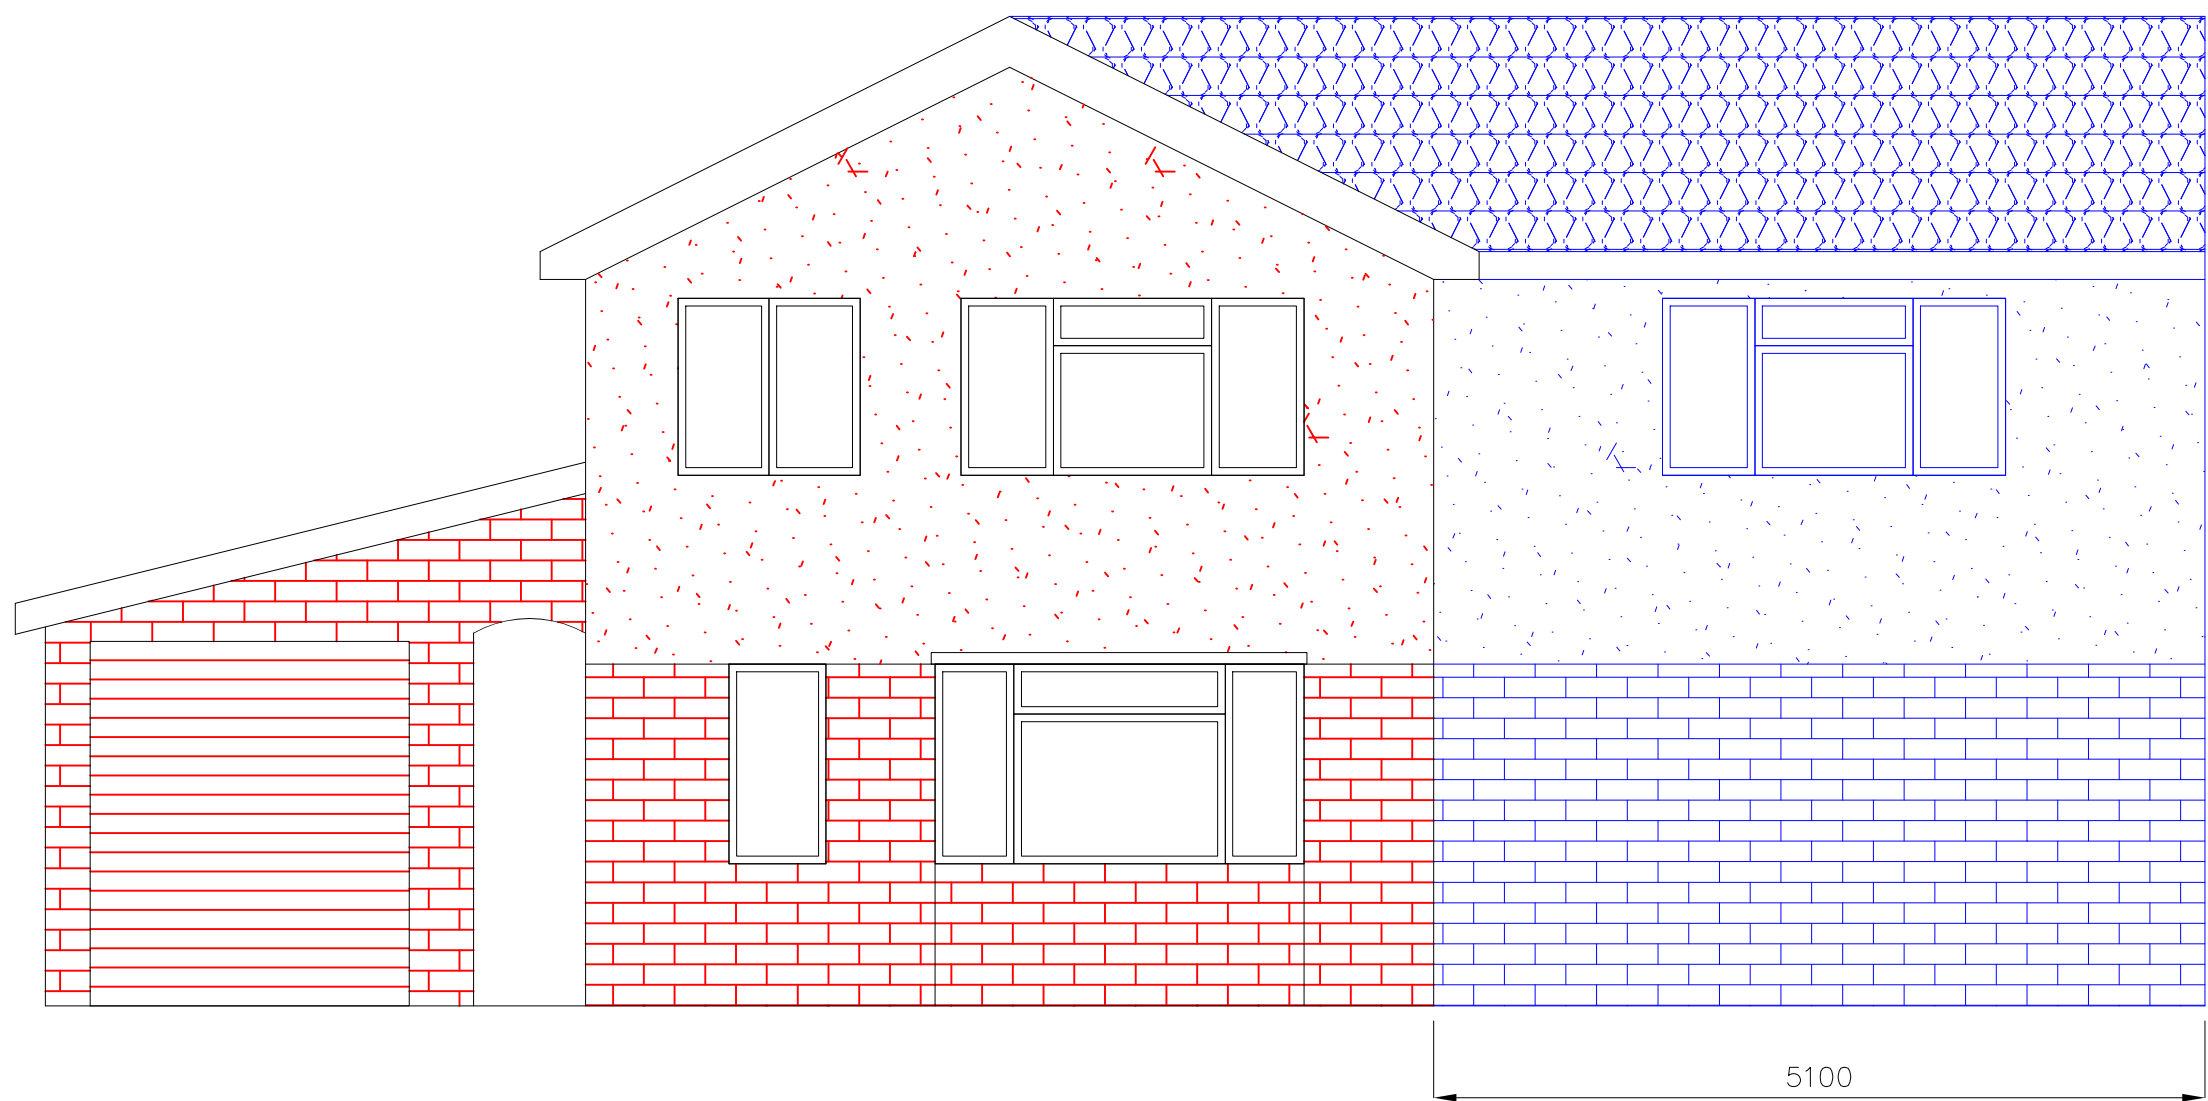


Purposed Front Elevation

Scale: 1:50

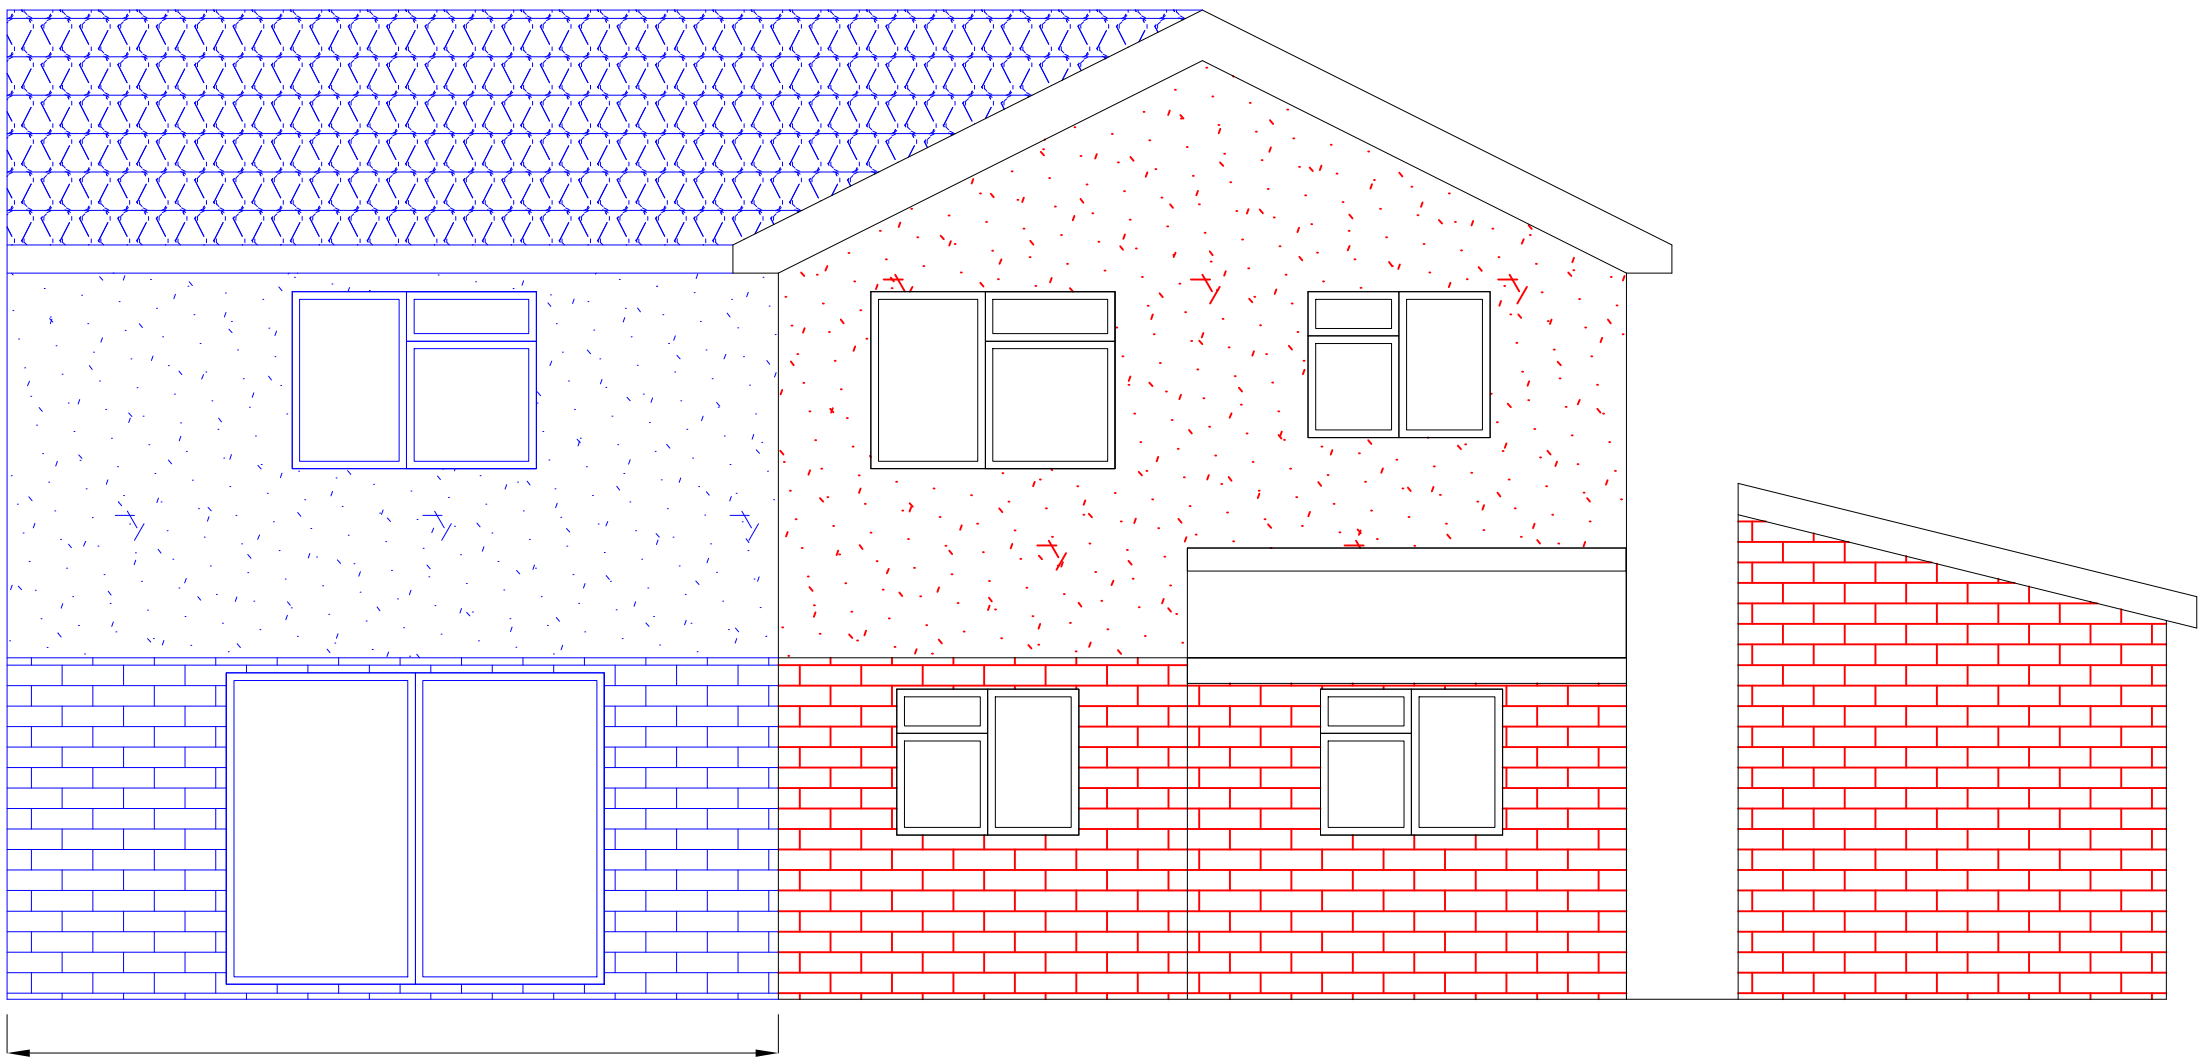


Purposed Rear Elevation

Scale: 1:50

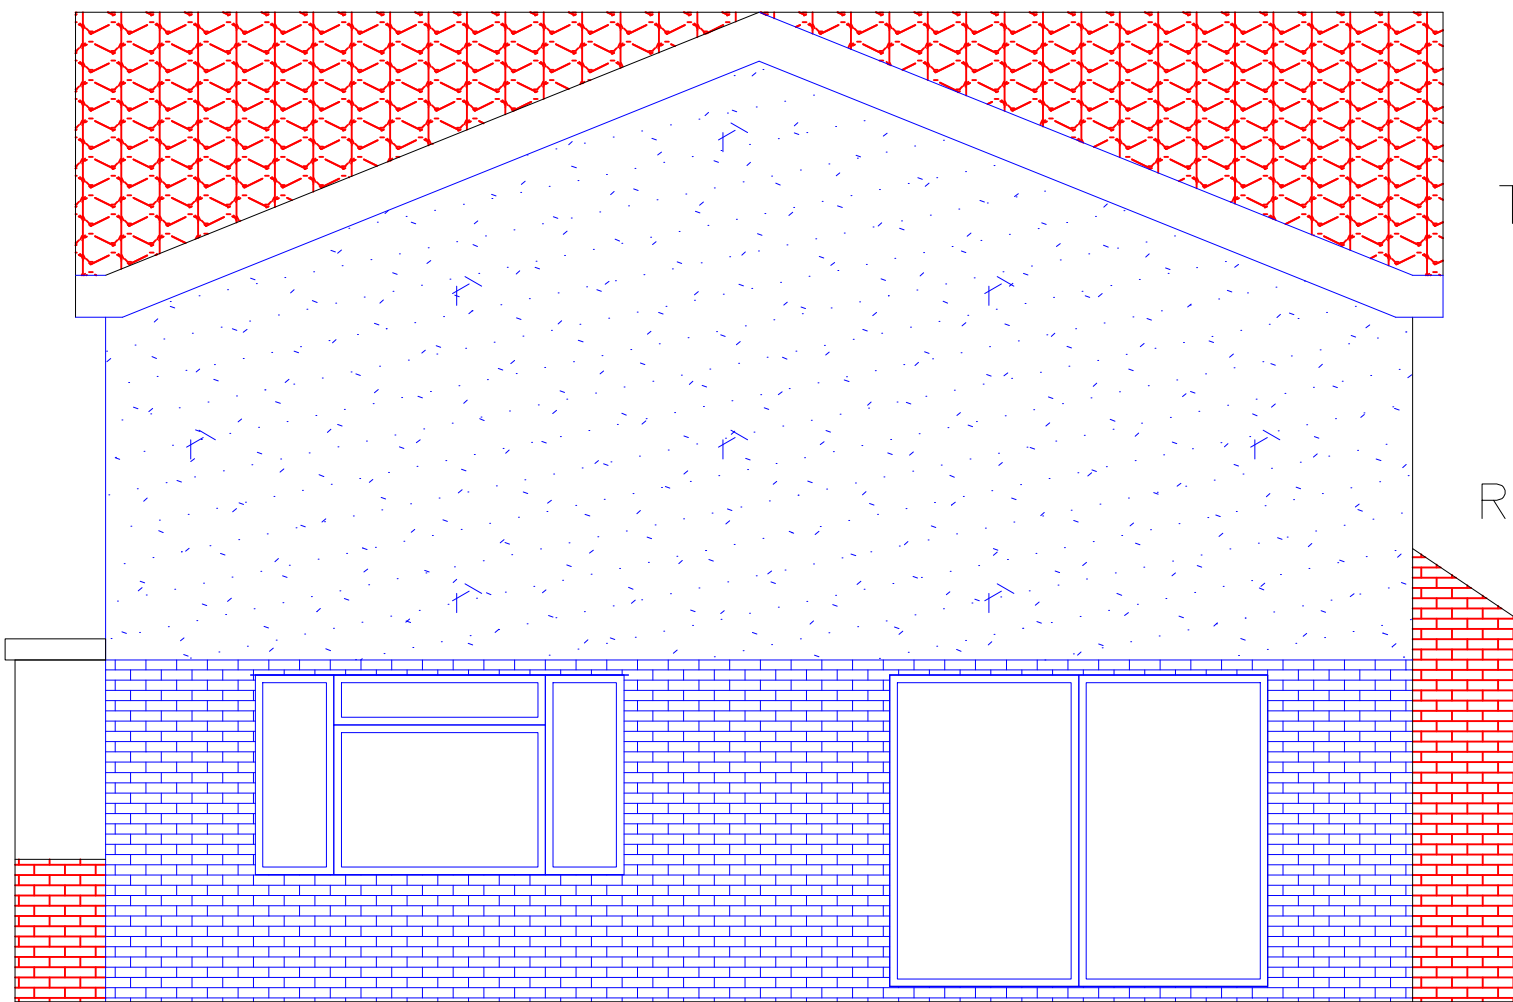

Purposed Side 1 Elevation

Scale: 1:50

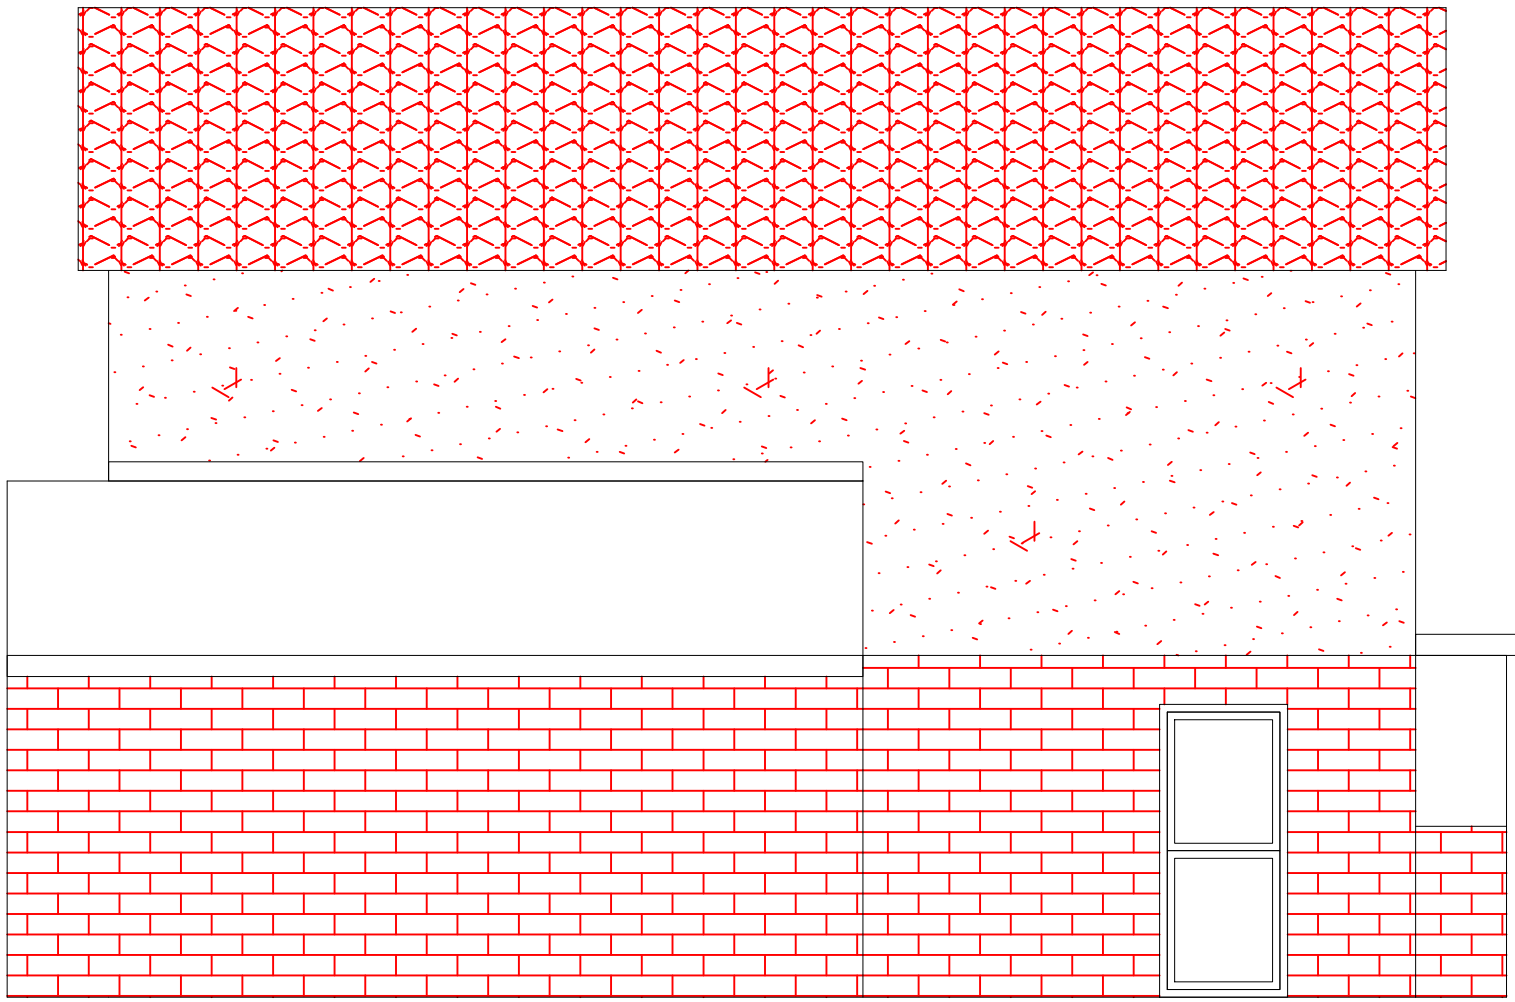

Purposed Side 2 Elevation

Scale: 1:50

B	LABELS UPDATED	PW 17-11-21
A	M.E.S.W LABELS UPDATED	PW 13-11-21
-	ISSUED FOR PLANNING	PW 09-10-21
REV:	DESCRIPTION	DATE:

GENERAL NOTES

Mr & Mrs
Mott

STATUS :
ISSUED FOR PLANNING

PROJECT :
28 CORNBROOK GROVE
WATERLOOVILLE, HAMPSHIRE
PO78RD

TITLE :
PURPOSED
ELEVATIONS

DRAWN BY:
PW

DATE DRAWN :
09-10-21

SCALE : 1:50
PAPER SIZE : A1

REVISION : B

DRAWING No.:
GA-007