


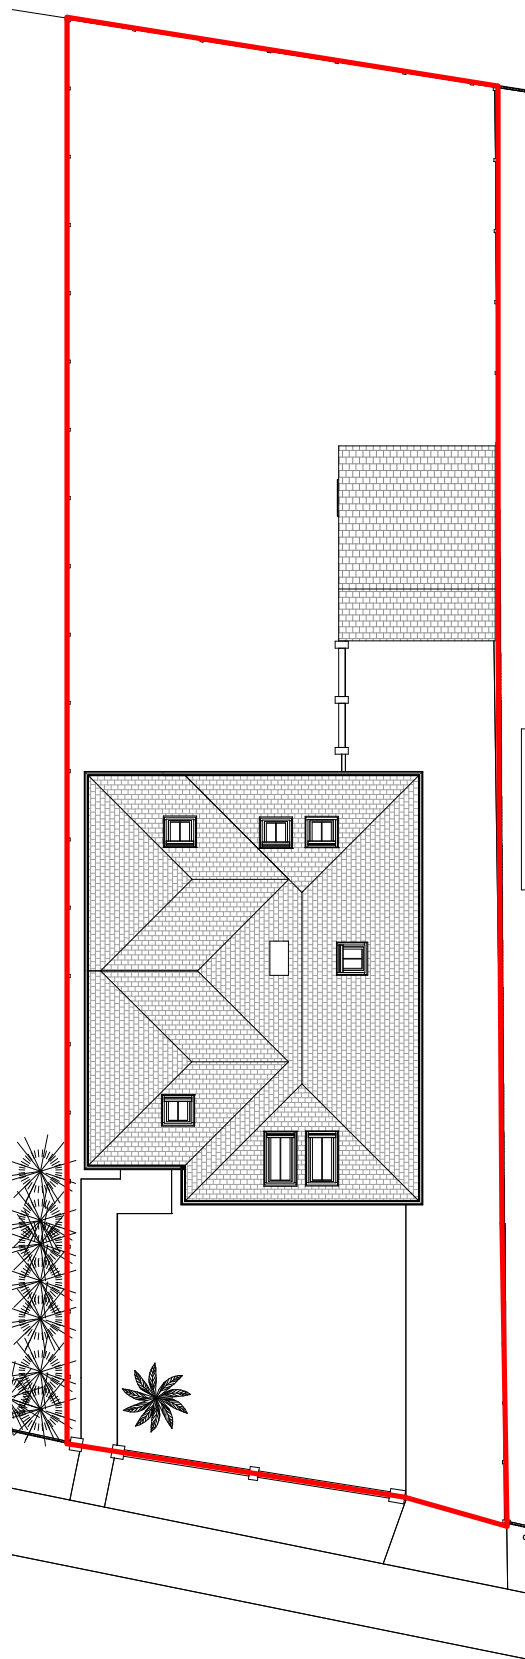

2 Site/ Roof Plan
1 : 250

Site Levels

This site is flat hence no level survey has been provided

Flood Risk

This site does not fall in a flood risk area hence no flood risk assesment has been provided

Tree Survey

No trees are within falling distance of this proposal so a tree survey has not been provided

Parking Provision

This site currently has in excess of six parking spaces and no increase to the number of occupants will becreated by the proposal

Boundary Treatment

The boundaries are made up of 1.8m and 1.2m timber panel fences and wallsno changes to the boundaries are proposed




1 Location Plan
1 : 1250

This map was purchased from emapsite.com on 30.7.2021 and is subject to the following © Crown copyright and database rights
Ordnance Survey 0100031673



**IJ Murray
Associates Ltd**

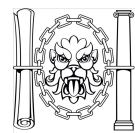

CIAT
REGISTERED PRACTICE

www.ijma.co.uk

I J Murray Associates
Ltd
200 Seafront
Hayling Island
Hampshire
PO11 9HR
Phone 07779 246915

These drawings are the
property of IJ Murray
Associates Ltd and should
not be reproduced or used
in any way without the
permission of a Director of
IJ Murray Associates Ltd

These drawings are for planning and building regulation
purposes only and are not for construction. All dimensions
should be checked on site before work commences

Mr and Mrs Sawyer
116 SeaFront HI
Existing

Site and Location Plan

Project number	Project Number	A101
Date	Issue Date	
Drawn by	Author	
Checked by	Checker	Scale
		As indicated