
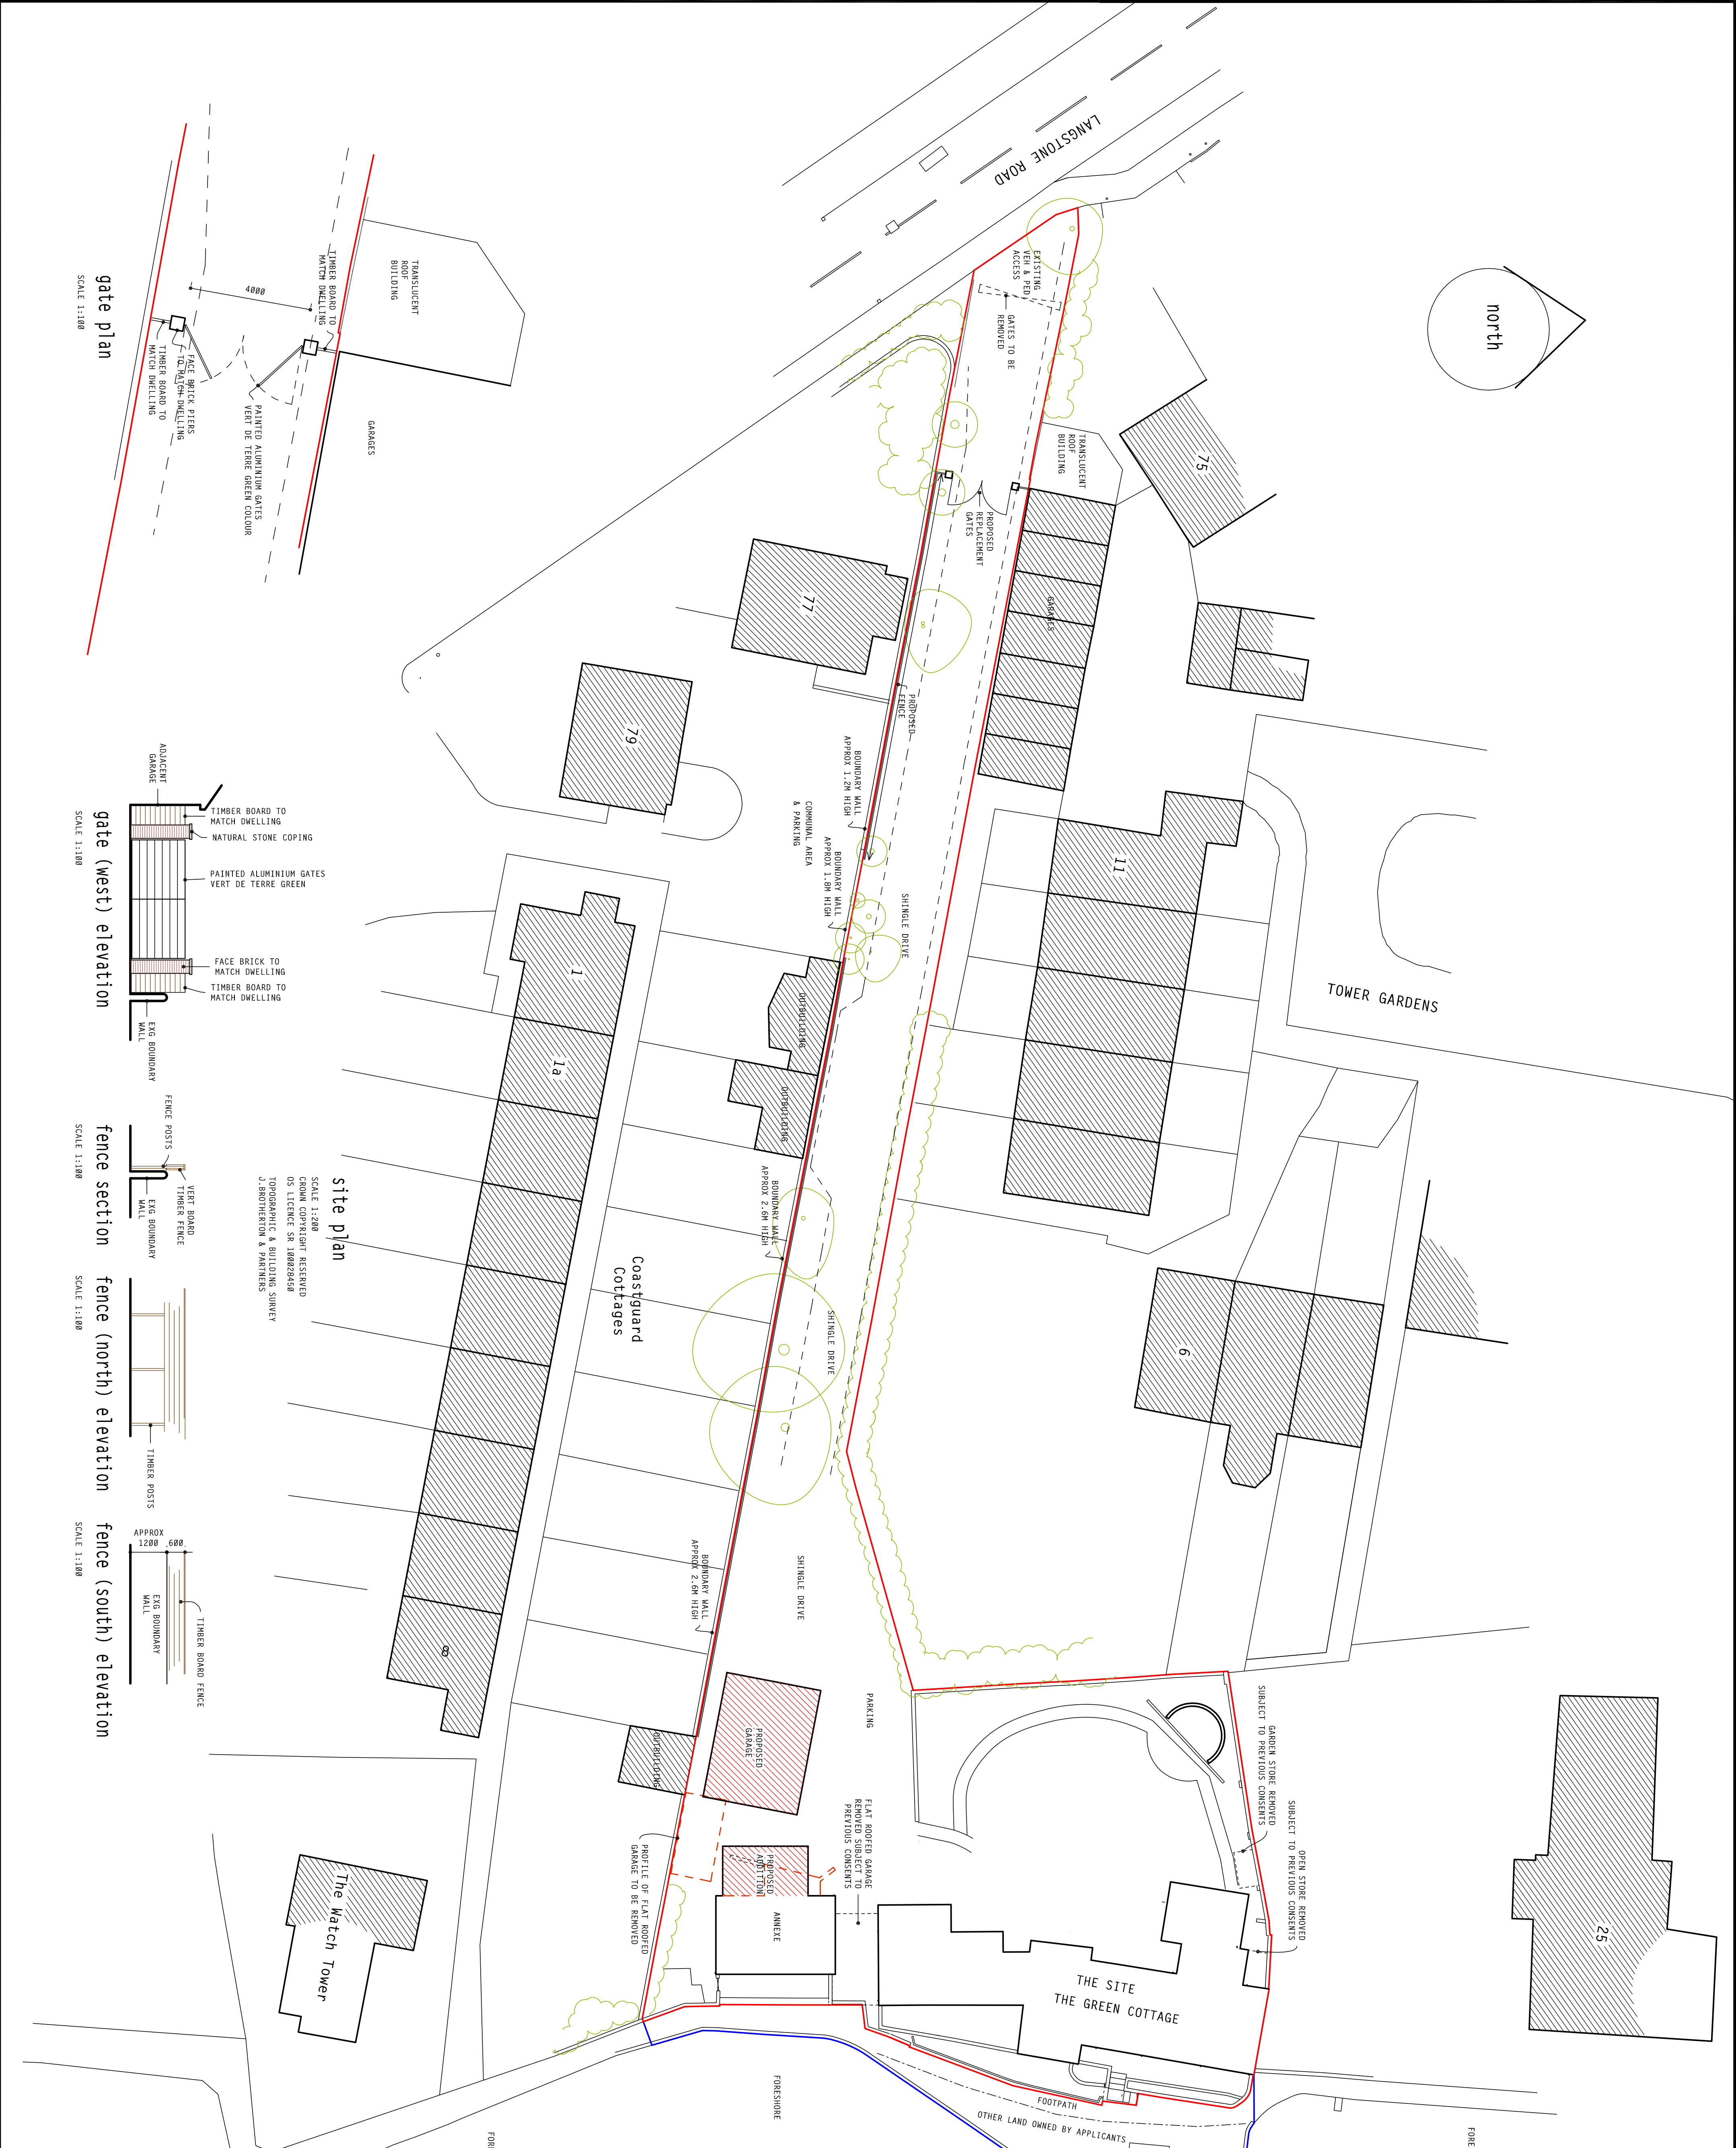


notes:			
1. this drawing is the copyright of PH Design and is not to be reproduced without consent.			
2. the contractor is to check all dimensions and levels before site works commence and/or preparation of working drawings.			
revision	date	amendment	
A	29.1.21	GATES & FENCE	
B	3.2.21	MINOR REVISION	
C	23.6.21	CANOE/GARDEN STORE FLOOR AREA REDUCED	

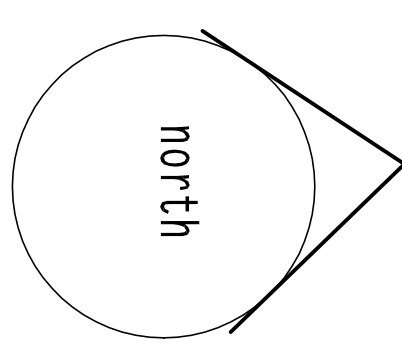

site plan
SCALE 1:200
CROWN COPYRIGHT RESERVED
OS LICENCE SR 100028450
TOPOGRAPHIC & BUILDING SURVEY
J. BROTHERTON & PARTNERS

gate plan
SCALE 1:100

gate (west) elevation
SCALE 1:100

fence section
SCALE 1:100

fence (north) elevation
SCALE 1:100

fence (south) elevation
SCALE 1:100

client: Mr & Mrs Monk

project: proposed alterations & additions, The Green Cottage, 23 Langstone High Street PO9 1RY

PH DESIGN

architectural consultants
3 Chapel Street, Chichester
W. Sussex PO19 1BU
tel: (01243) 781760

project: 20/C11
drawing no: 8c
date: Dec 2020

