



No.6 Furze Way, Cowplain, Hampshire, PO8 9DL.

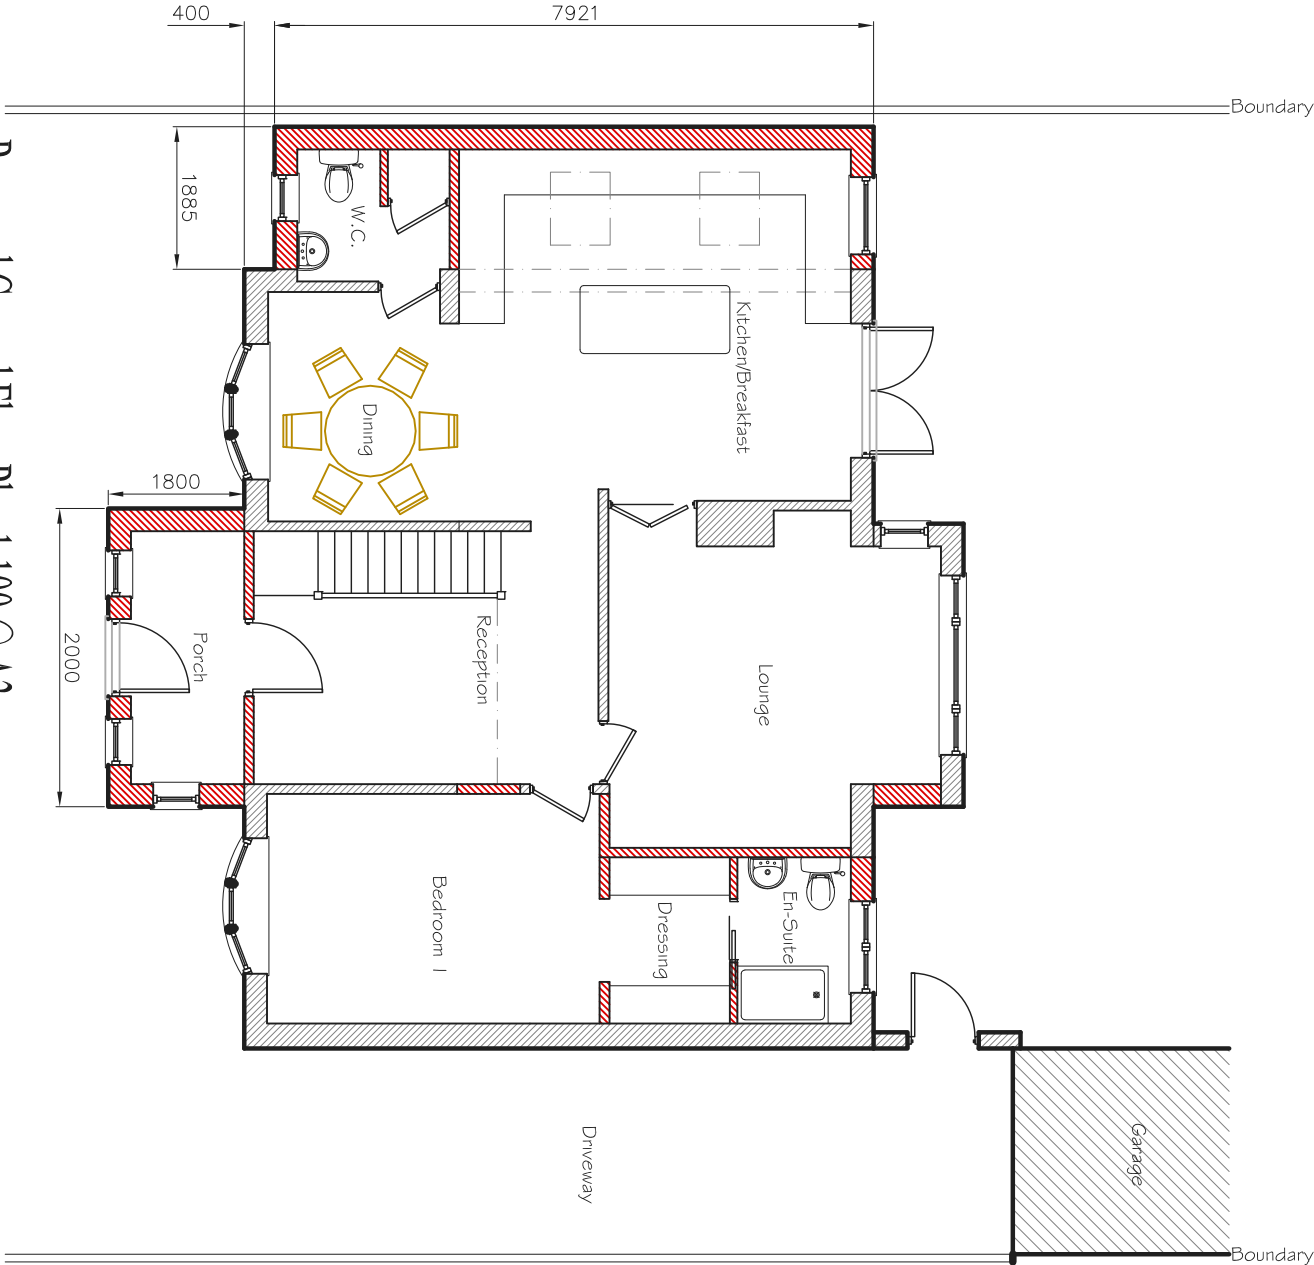

Proposed Ground Floor Plan 1:100 @ A3

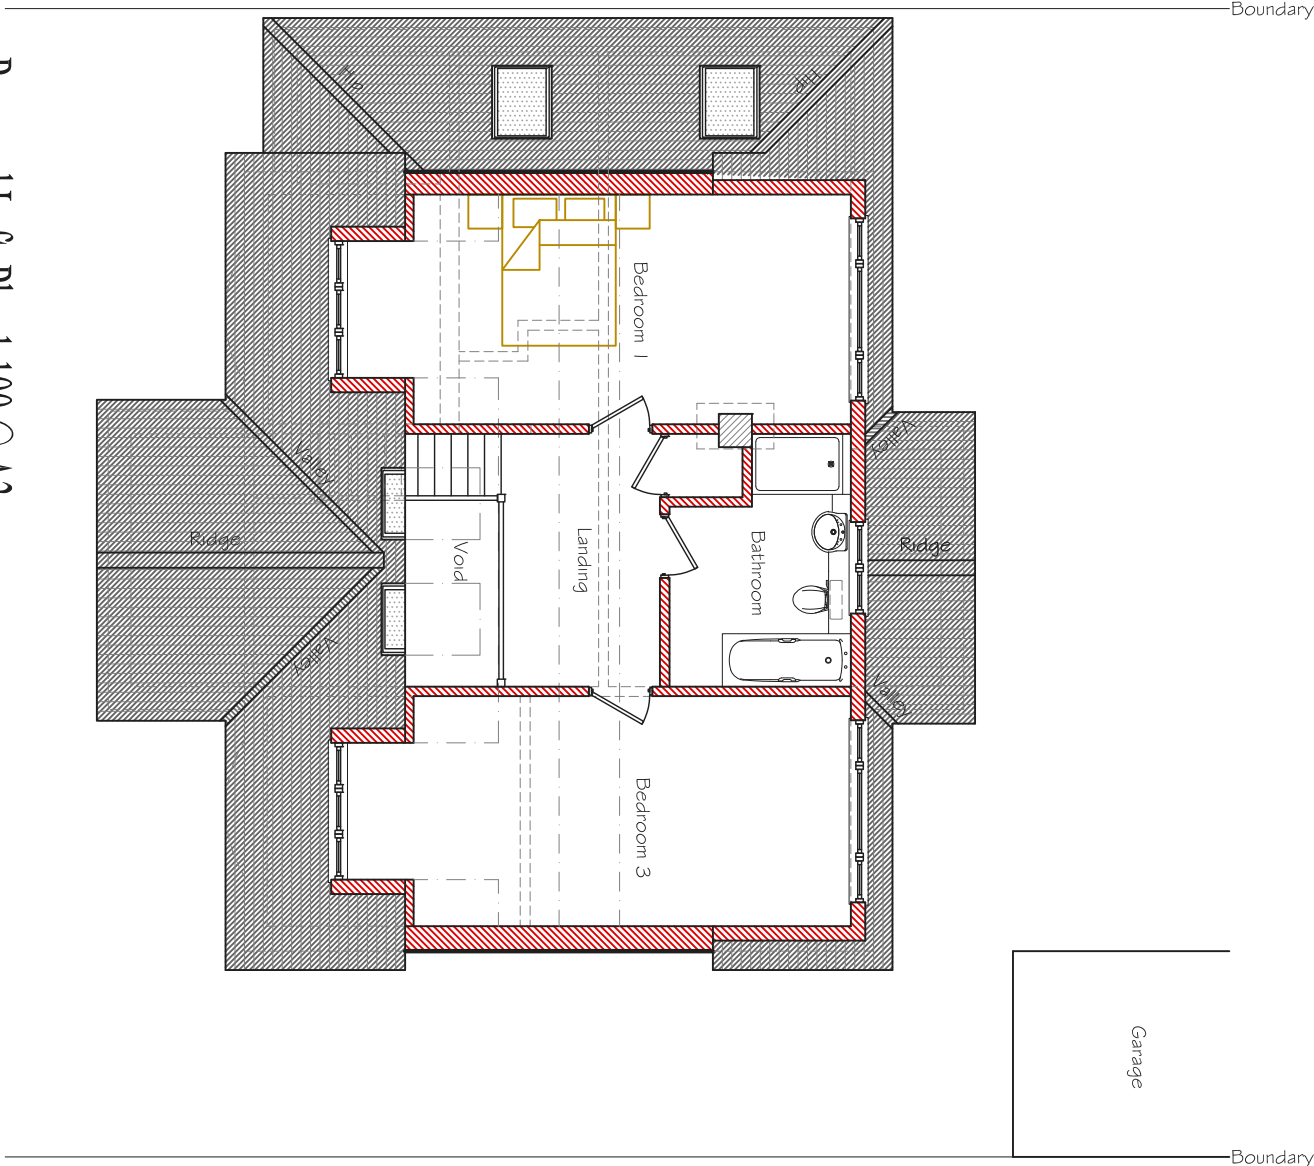

Proposed Loft Plan 1:100 @ A3

NOTES:
The contractor, sub-contractor or supplier is to check all relevant dimensions, levels, existing structures and services prior to commencing the works. ANY DISCREPANCIES ARE TO BE BROUGHT TO THE ARCHITECT'S ATTENTION IMMEDIATELY.
© This drawing is copyright and may not be copied, traced, altered or reproduced without the express written permission of the Architectural Designer.

L.M.D.
DESIGNS Ltd.
ARCHITECTURAL
& INTERIOR DESIGN

4 Foxcombe Close,
Swanmore,
Hampshire SO32 2UJ.
Tel: 07876 712622
Email: Lmdarchitecture@aol.com

Job Title
**Proposed Extensions at No.6,
Furze Way, Cowplain, Hampshire.**
Client
Mr & Mrs D. Holden

Drawing Title
**Planning
Ground Floor & Loft Plans
Proposed**

CAD REF: 221908-6-Furze-Way.dwg	Scale 1:100
Drawn SLV	Amended
Checked	Date Nov '21
Job No. 221908	Dwg. No. 104
	Rev.