





PROPOSED FRONT ELEVATION

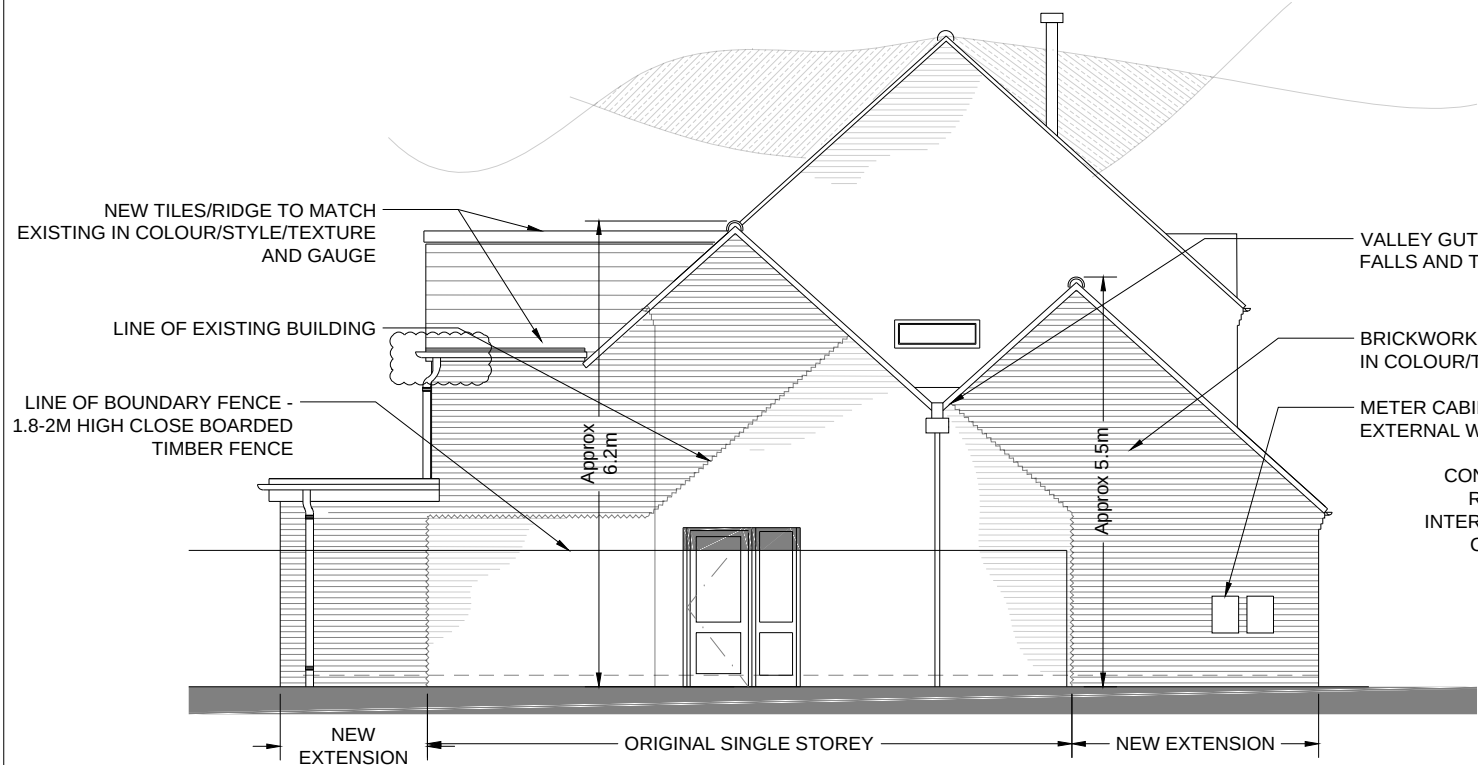

PROPOSED REAR ELEVATION



PROPOSED SIDE ELEVATION

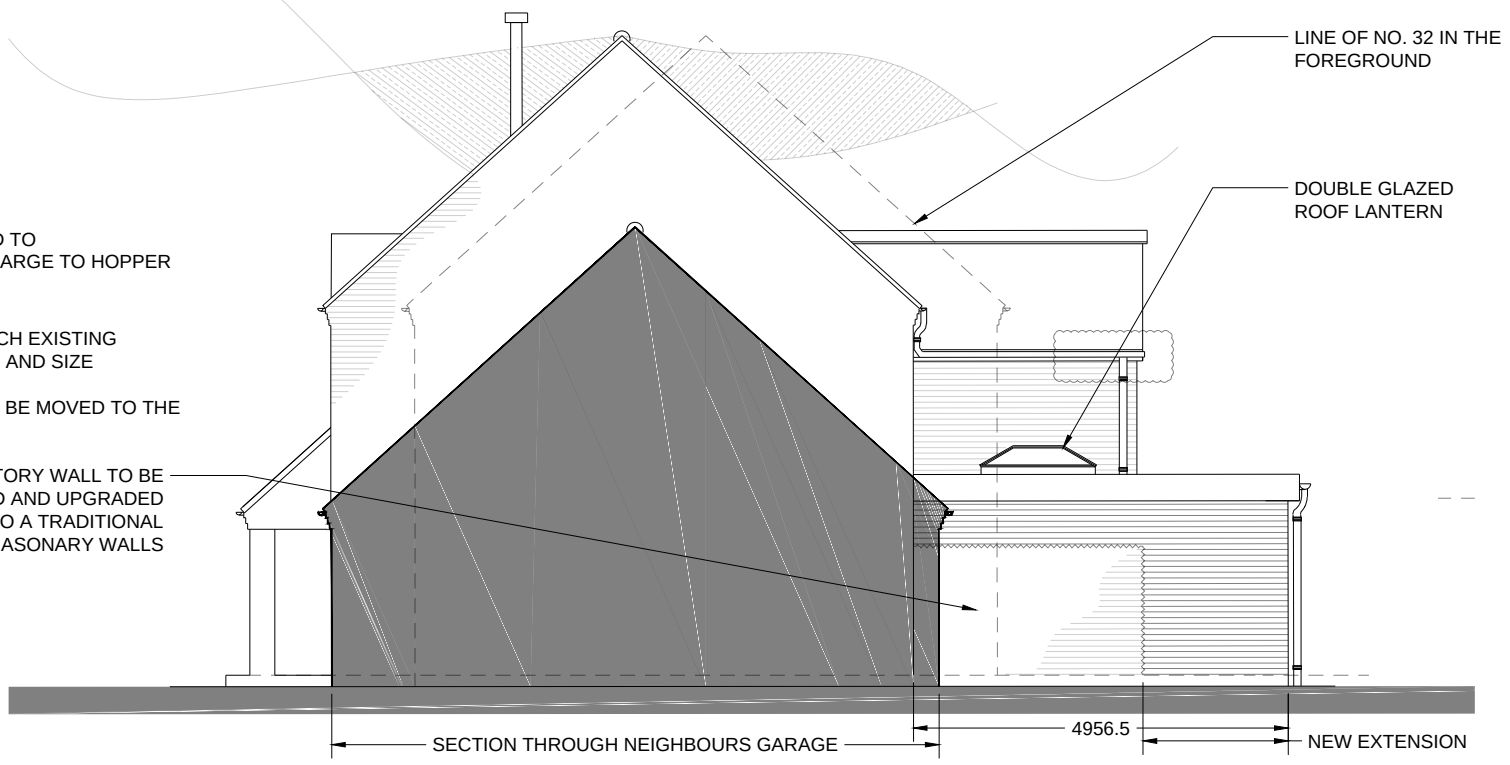

PROPOSED SIDE ELEVATION



REVISIONS		
A	Dimensions added, ridge amended and gutter projection reduced	06-10-21
B	Dormer eaves height amended	15-10-21

Hazel Butler Architects Hazel Butler DIPARCH ARB 24 Nightingale Close Rowlands Castle T:023 92413680				PROJECT		CLIENT				
				SINGLE STOREY REAR & FRONT EXTENSION		MR & MRS SHARP				
						34 EDGEFIELD GROVE, WATERLOOVILLE, PO7 8NX				
CODE	STATUS	SUITABILITY DESCRIPTION	PURPOSE OF ISSUE	SHEET		Date	30-07-2021	Project number	Scale (@ A3)	
				PROPOSED ELEVATIONS		Drawn by	DRAWING NUMBER			REV
						Checked by	05-21-A-DR-04			B