

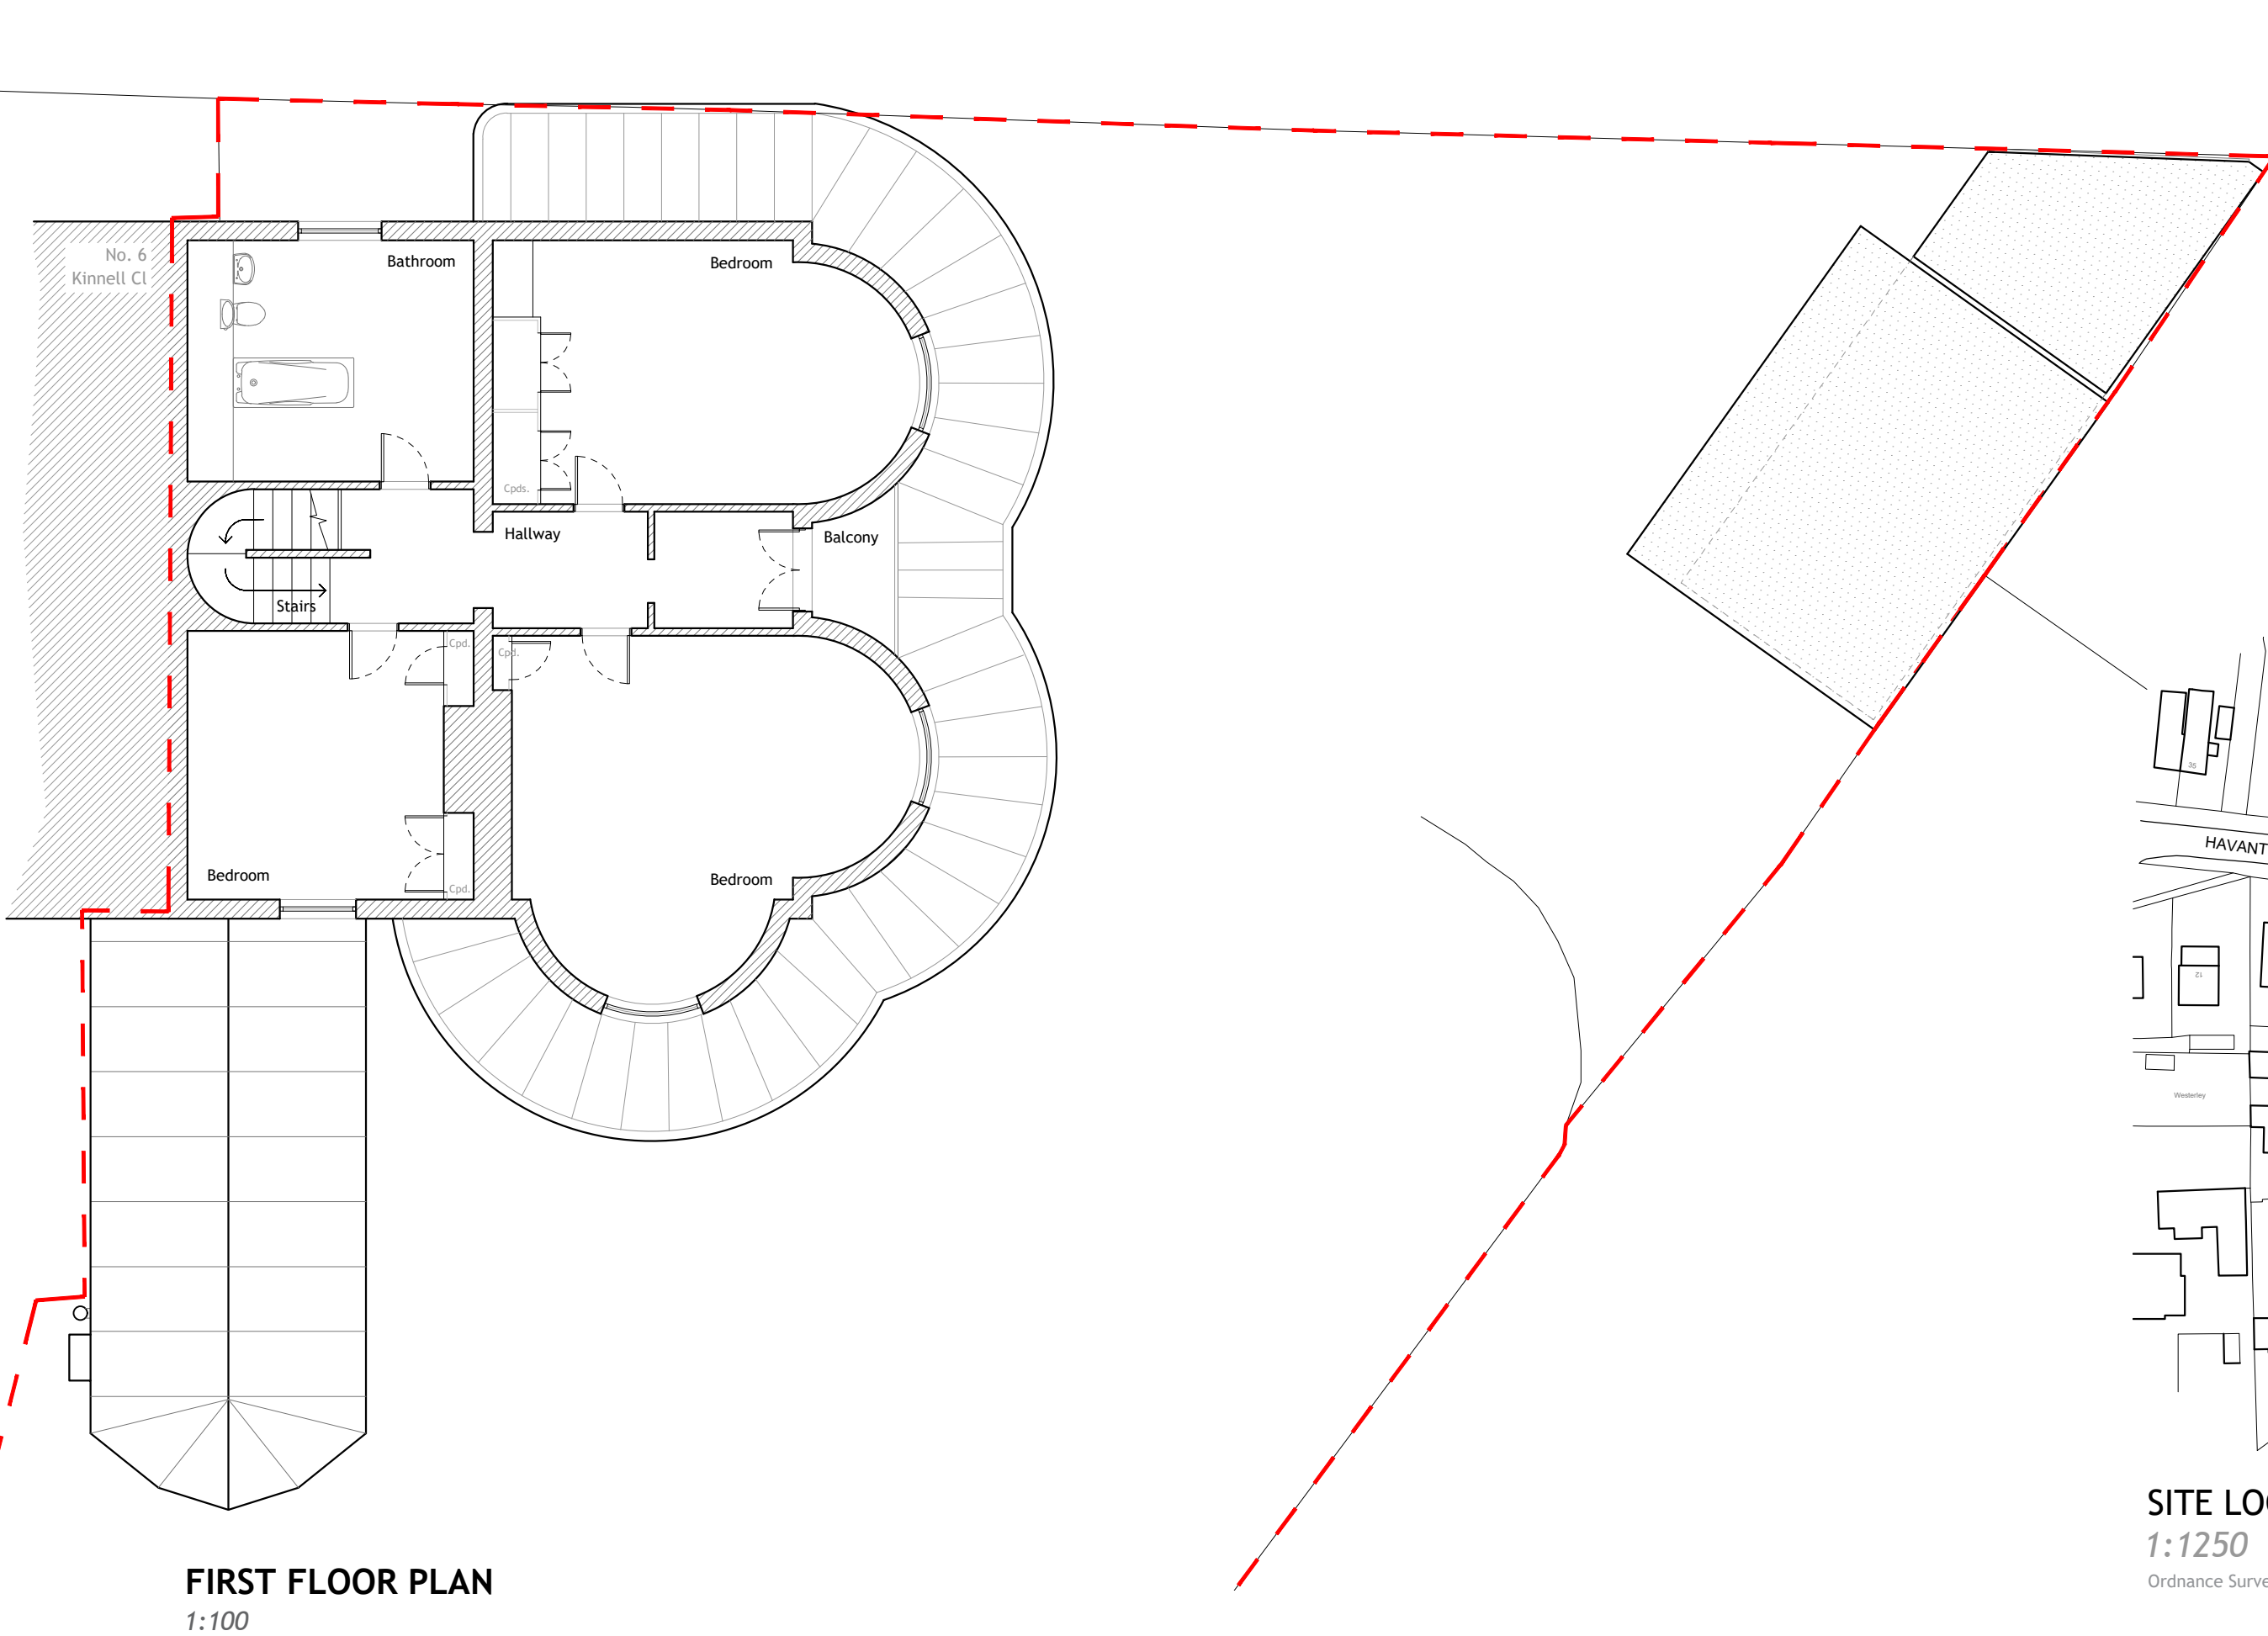


Seafield House, Kinnel Close, Emsworth.
PROPOSED


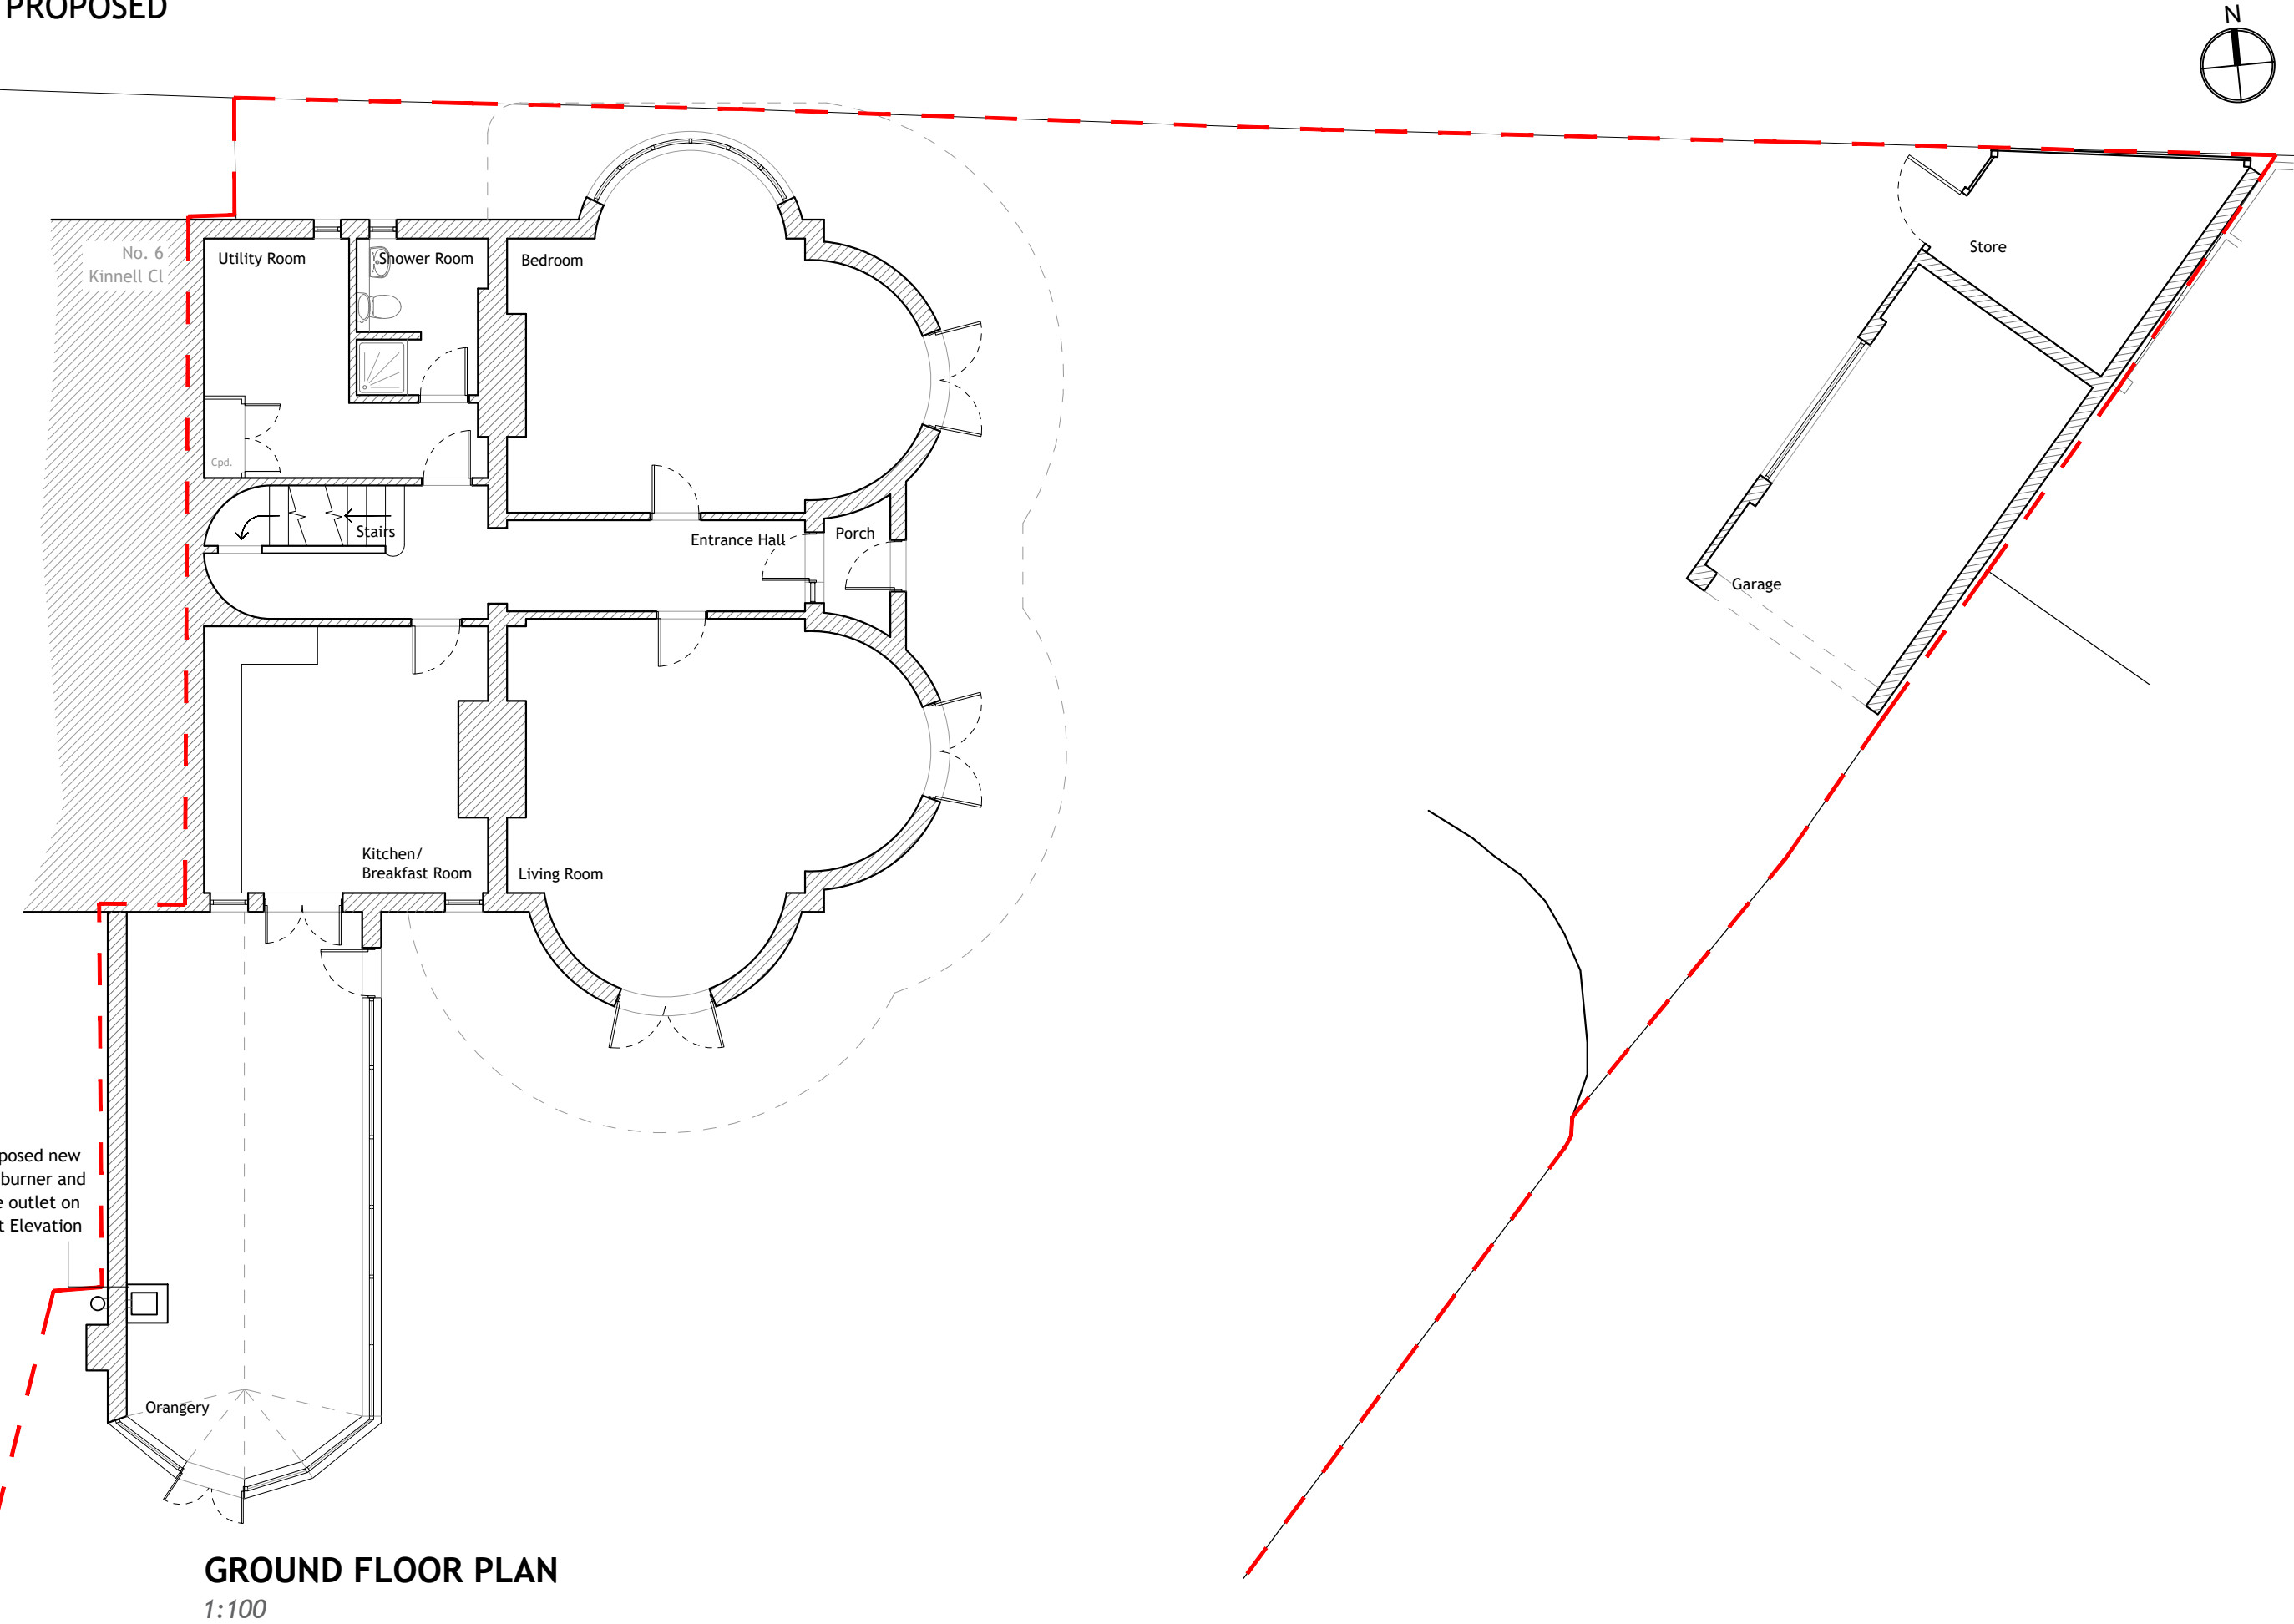


NOTES:
Dimensions to be checked on site before commencing work.
Any discrepancies shall be reported to the architect immediately.
Do not scale from these drawings except for planning purposes.
Use figured dimensions only.
Where applicable this drawing is to be read in conjunction with other consultants' drawings.
All drawings to be read in conjunction with specification and all other drawings including structural engineer and mechanical and electrical drawings / specification

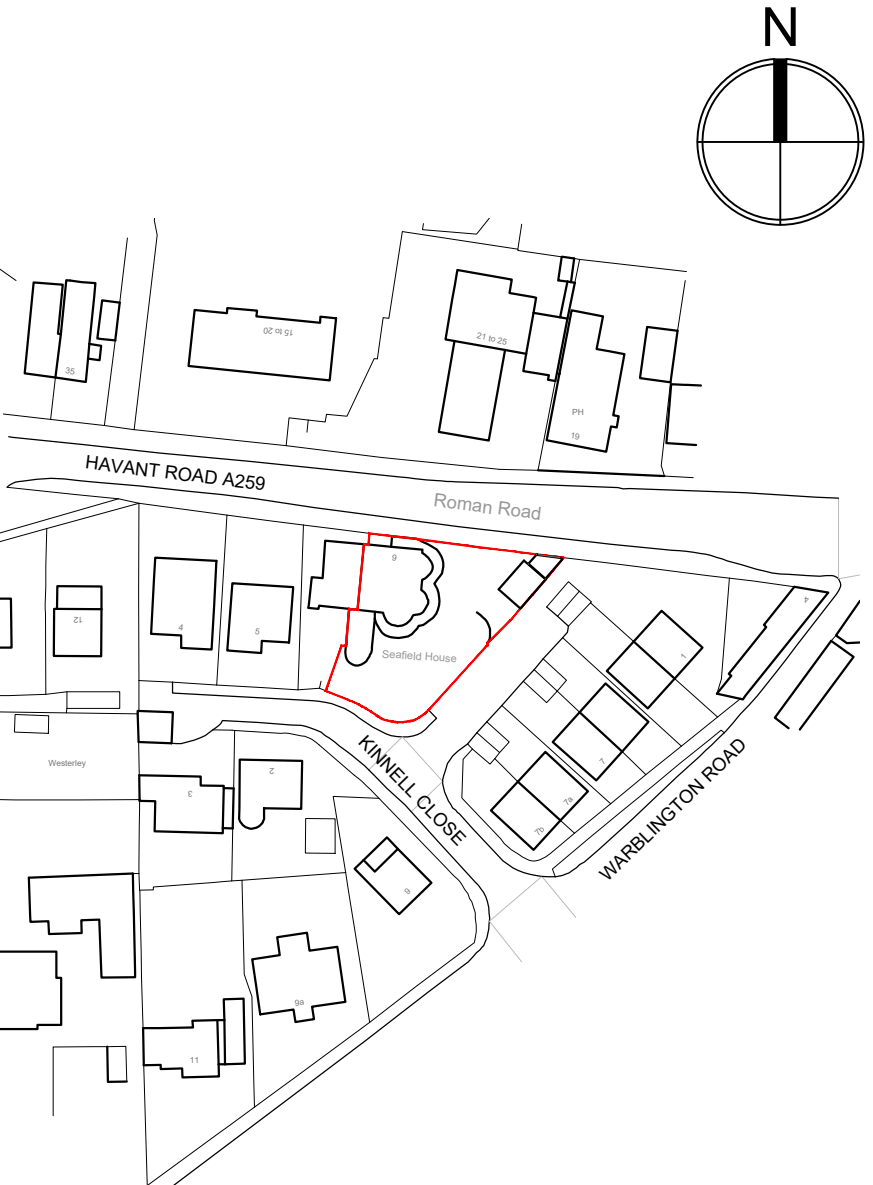

SITE LOCATION PLAN
1:1250


Ordnance Survey, (c) Crown Copyright 2021. All rights reserved. Licence number 100022432

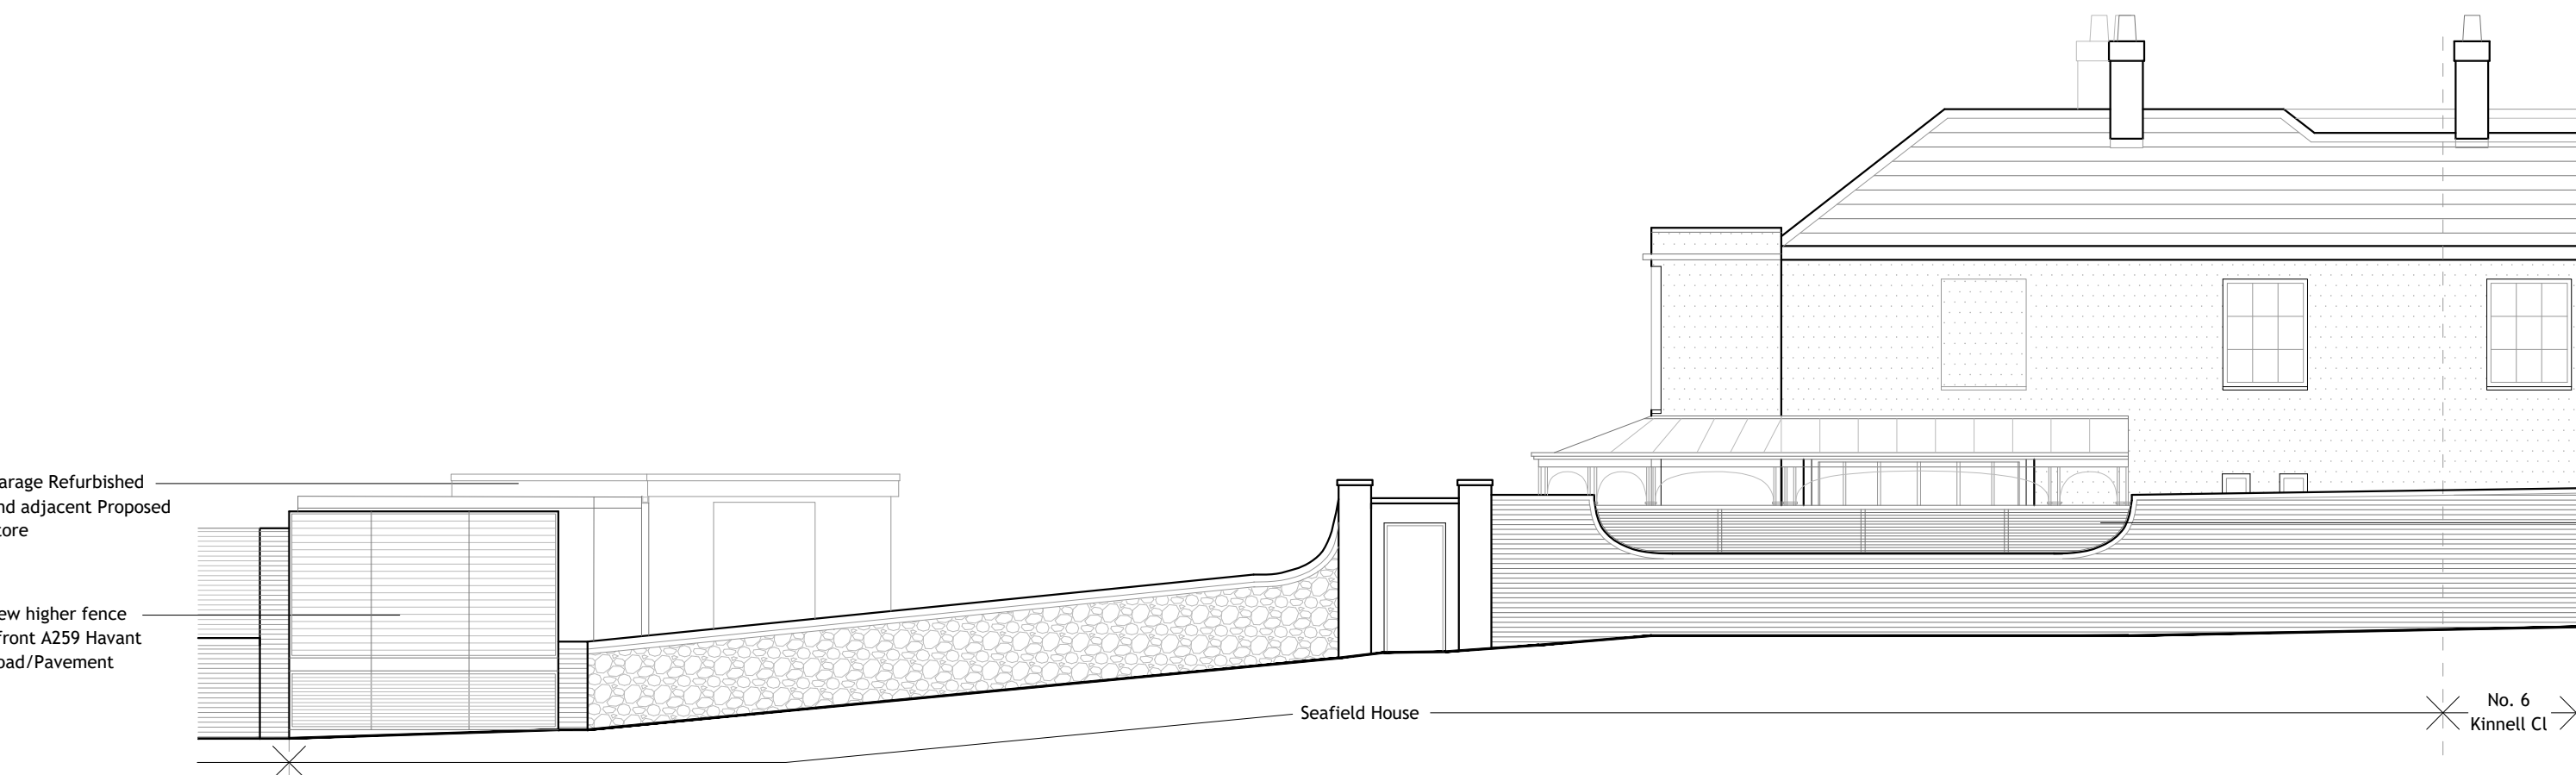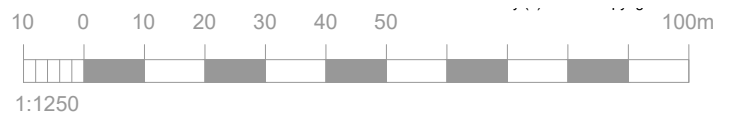

STREET ELEVATION
[north] 1:100




SIDE ELEVATION
[east] 1:100

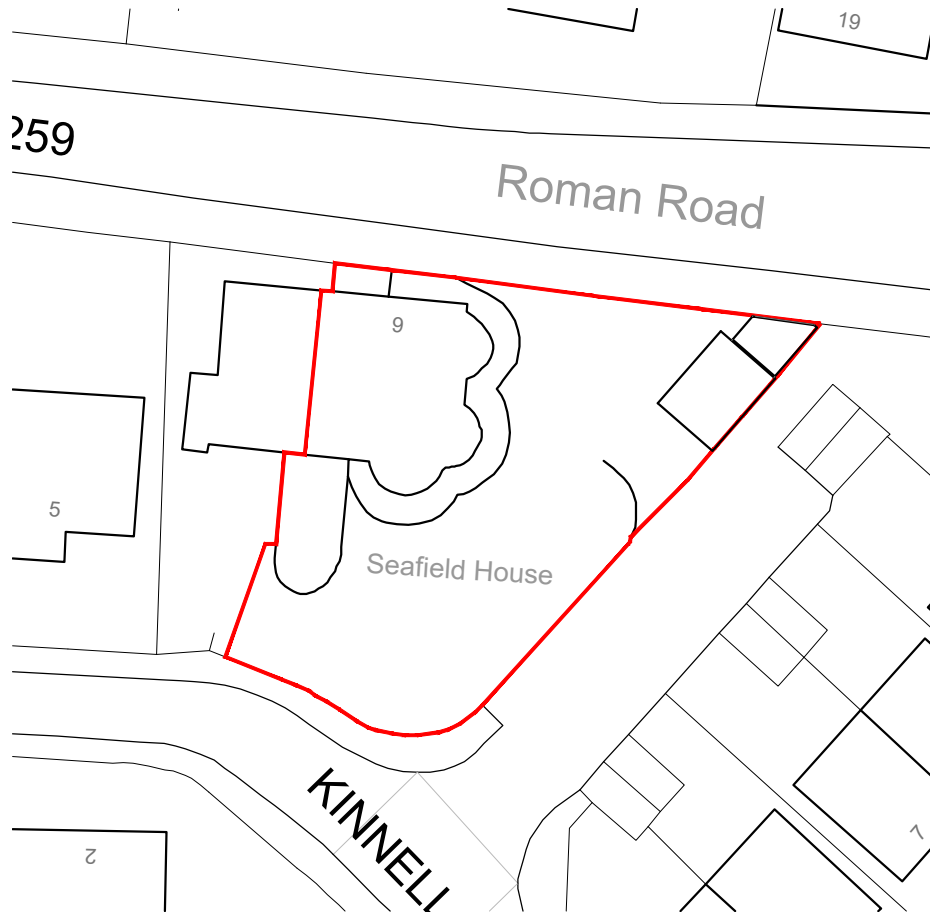


SITE BLOCK PLAN
1:500



Ordnance Survey, (c) Crown Copyright 2021. All rights reserved. Licence number 100022432

 


REAR ELEVATION
[south] 1:100

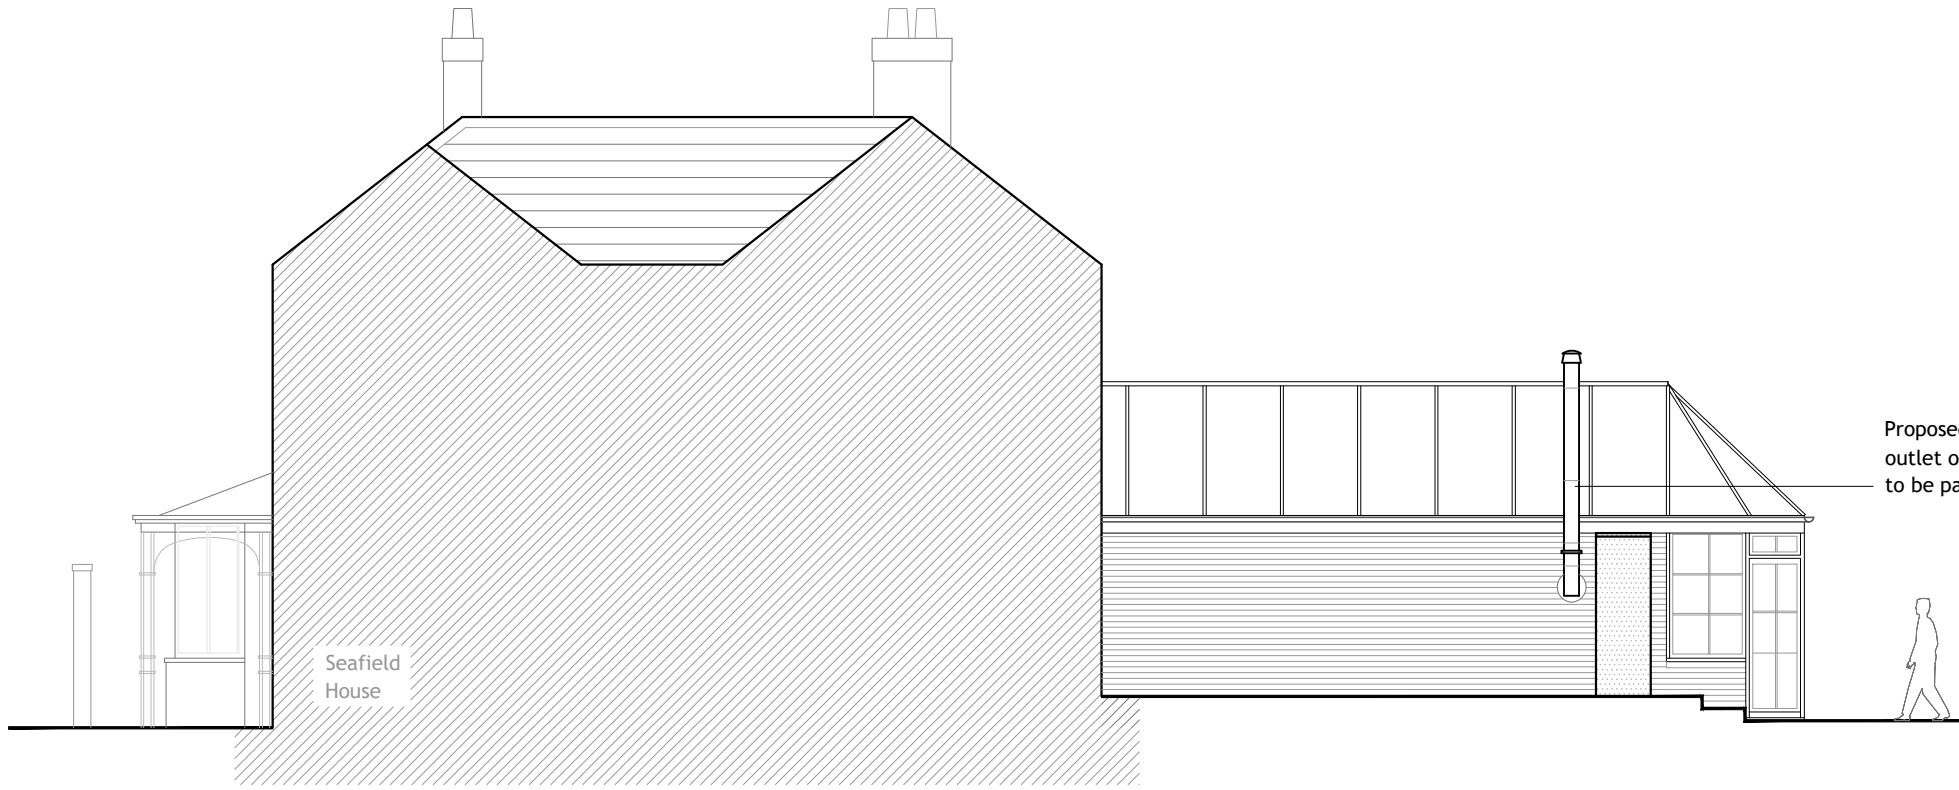

SIDE ELEVATION
[west] 1:100

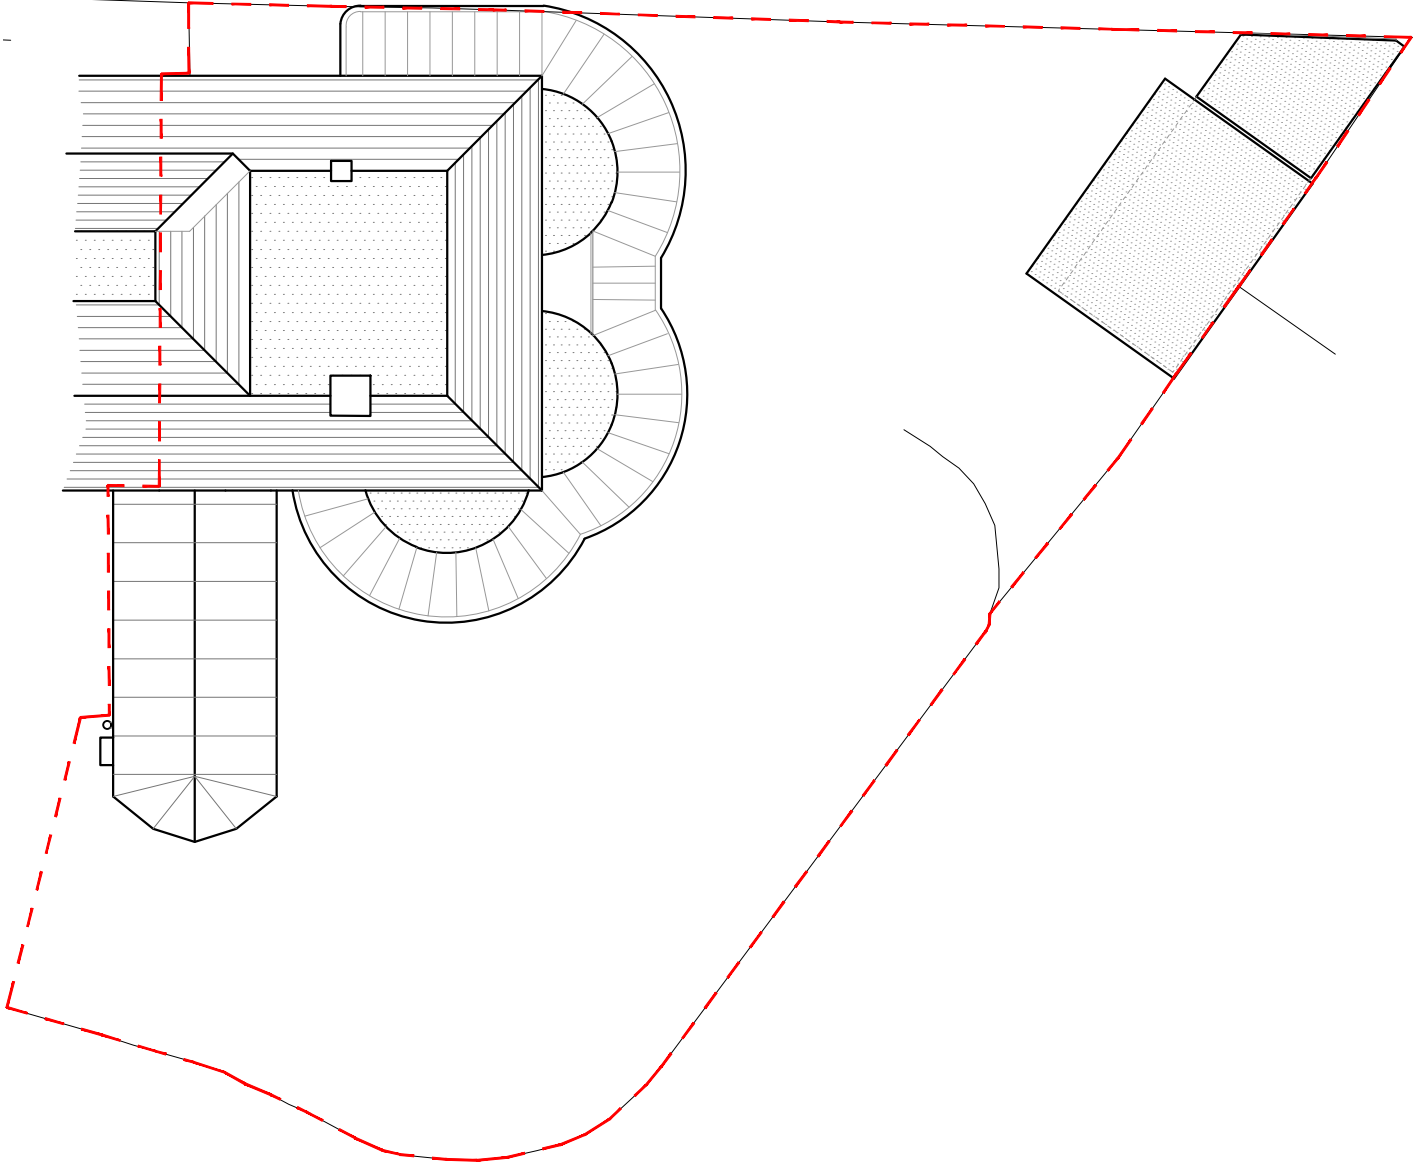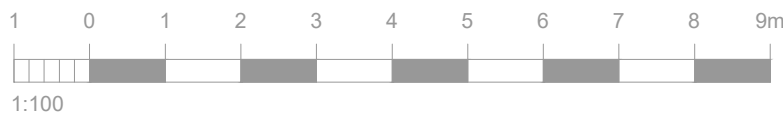

ROOF PLAN
1:200

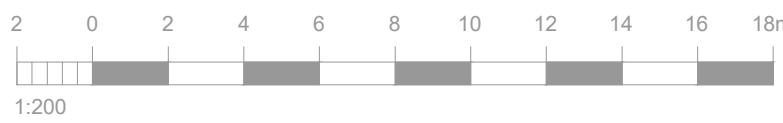

hd
architects

Helyer Davies Architects Ltd
1 The Old Flour Mill,
Emsworth, PO10 7BT
01243 370 715

www.hdarchitects.co.uk mail@hdarchitects.co.uk

PROJECT
Seafield House
Kinnel Close
Emsworth
Hampshire
PO10 7HF

DRAWING
Proposed Plans & Elevations

SCALE
as noted @ A1

DATE Jan 2022
DRAWING NUMBER 21236-02

DRAWN EK
REVISION A