




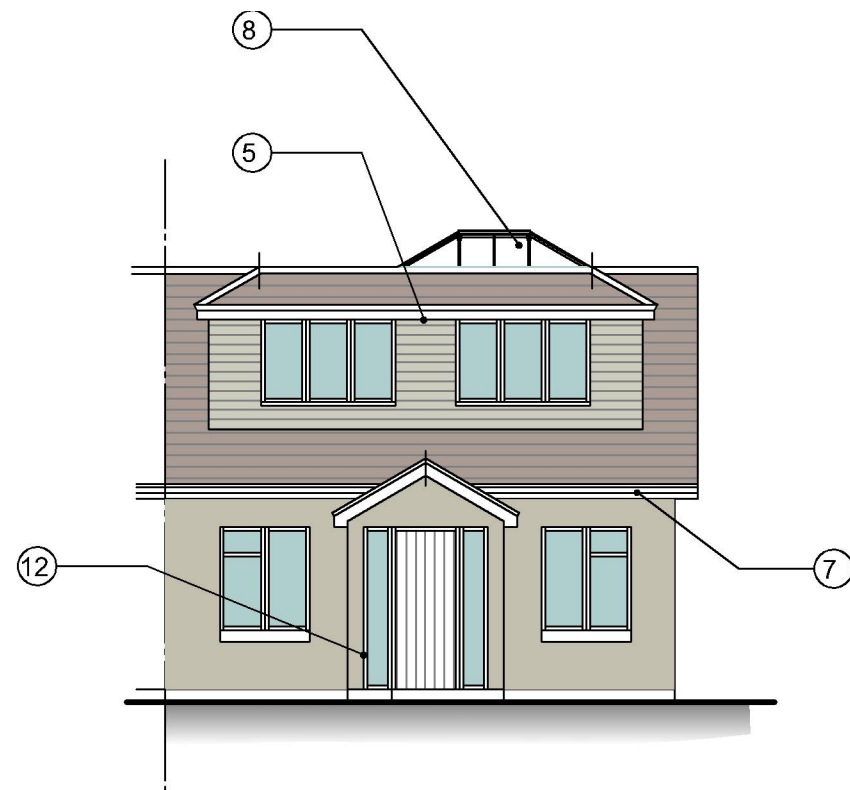


PROPOSED FRONT ELEVATION
SCALE 1:100

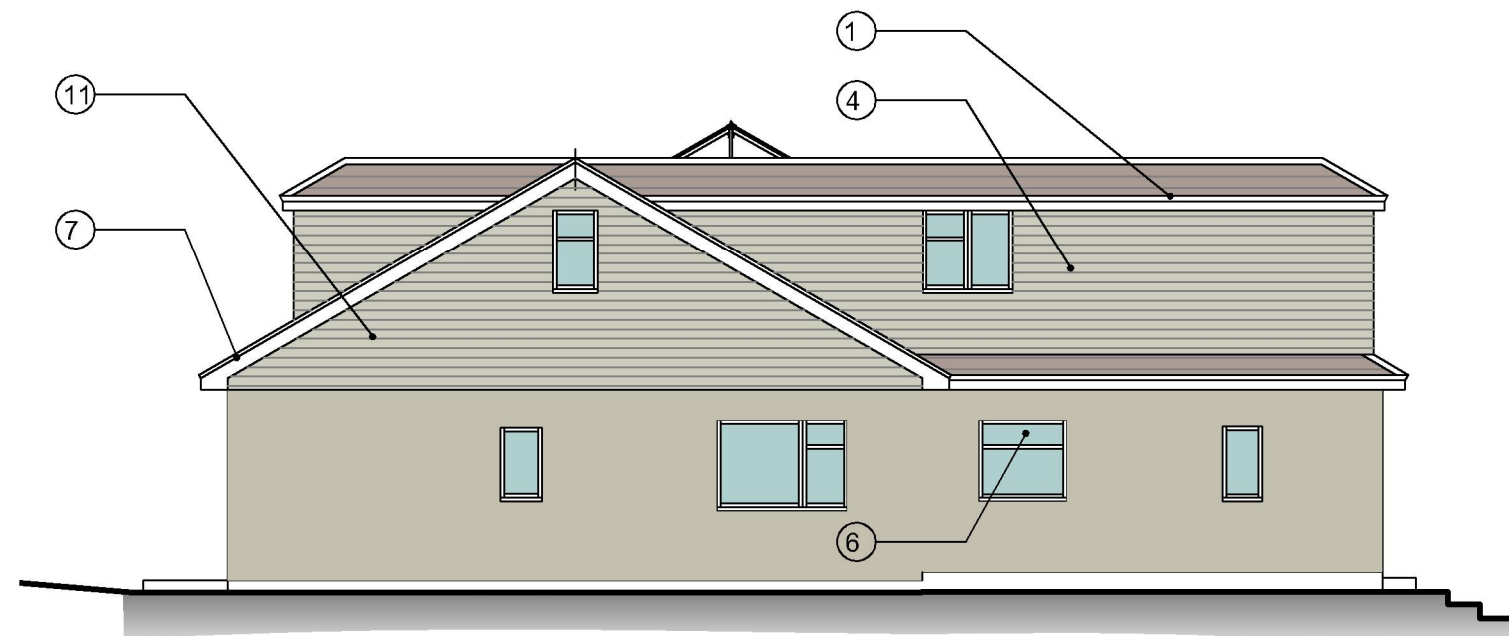

PROPOSED SIDE ELEVATION
SCALE 1:100

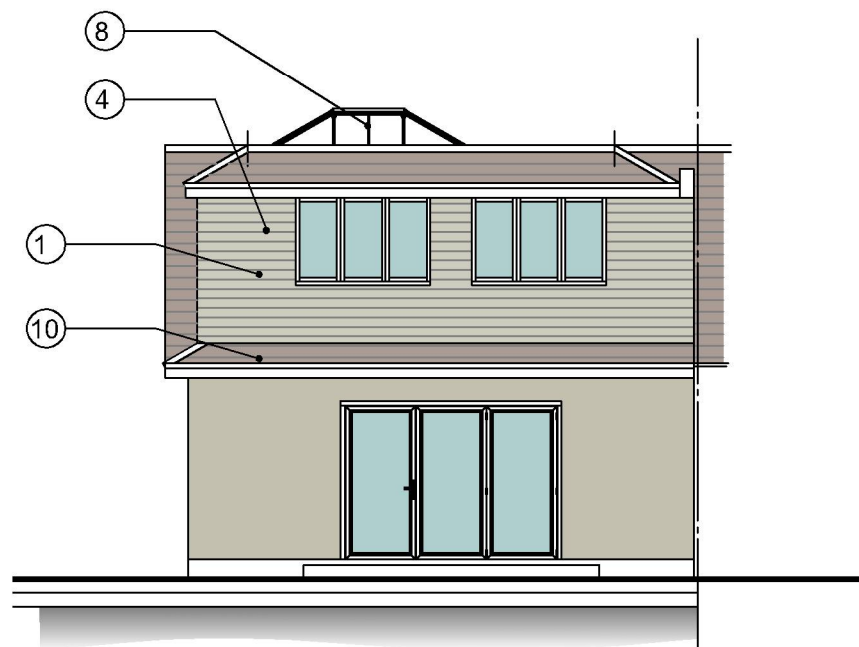

PROPOSED REAR ELEVATION
SCALE 1:100

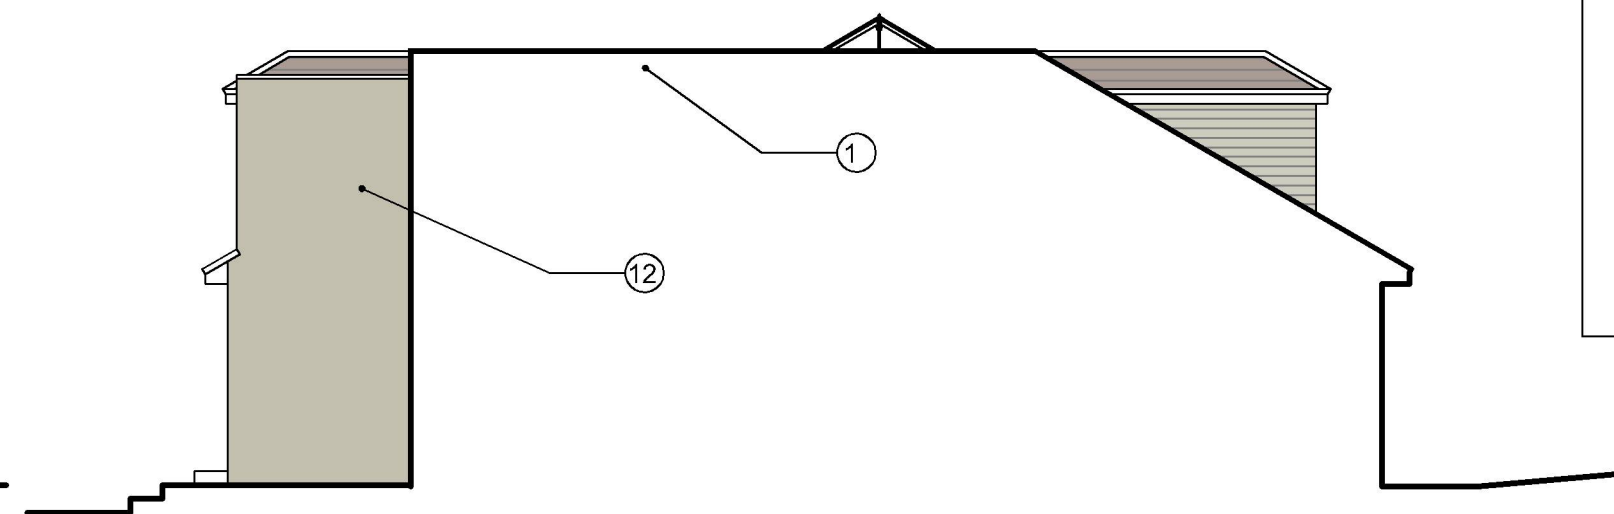


PROPOSED SIDE ELEVATION
SCALE 1:100

**PROPOSED MATERIAL
SCHEDULE:**

- ①. proposed first floor extension.
- ②. interlocking concrete tiles to match existing.
- ③. white UPVC window and doors to match existing.
- ④. hardie plank fibre cement cladding board, colour tbc.
- ⑤. proposed pitched roof front dormer with concealed flat roof.
- ⑥. enlarge existing kitchen window.
- ⑦. UPVC gutters, fascia and bargeboard.
- ⑧. glazed roof lantern.
- ⑨. rear bedroom windows to be black aluminum to match existing ground floor doors.
- ⑩. lean to roof to form eaves and soffit detail.
- ⑪. proposed hip to gable roof alteration.
- ⑫. proposed parapet wall.
- ⑬. outline of neighbouring properties building.

SCALE BAR 1:100

 

Note:
Do not Scale from this Drawing (except for planning approval).
All dimensions are in millimetres and to be checked on site.
All Dimensions relating to subcontractors or suppliers work must be checked and agreed between the main contractor and the sub-contractors and suppliers.

DRAWING TITLE -

PLANNING APPLICATION
PROPOSED ELEVATIONS

DATE -
Sept 2021

SCALE -
1:100 @ A3

DRN -
gp

CHK -
-

DRAWING REF -
21181 PL302

Rev
-

Gavin Page BA(hons)
tel. 07747 011252
email. gavin.page77@gmail.com

CLIENT -

Mr & Mrs Mound, 45 Park Avenue, Widley, Hants, PO7 5DN.

grp architectural design