




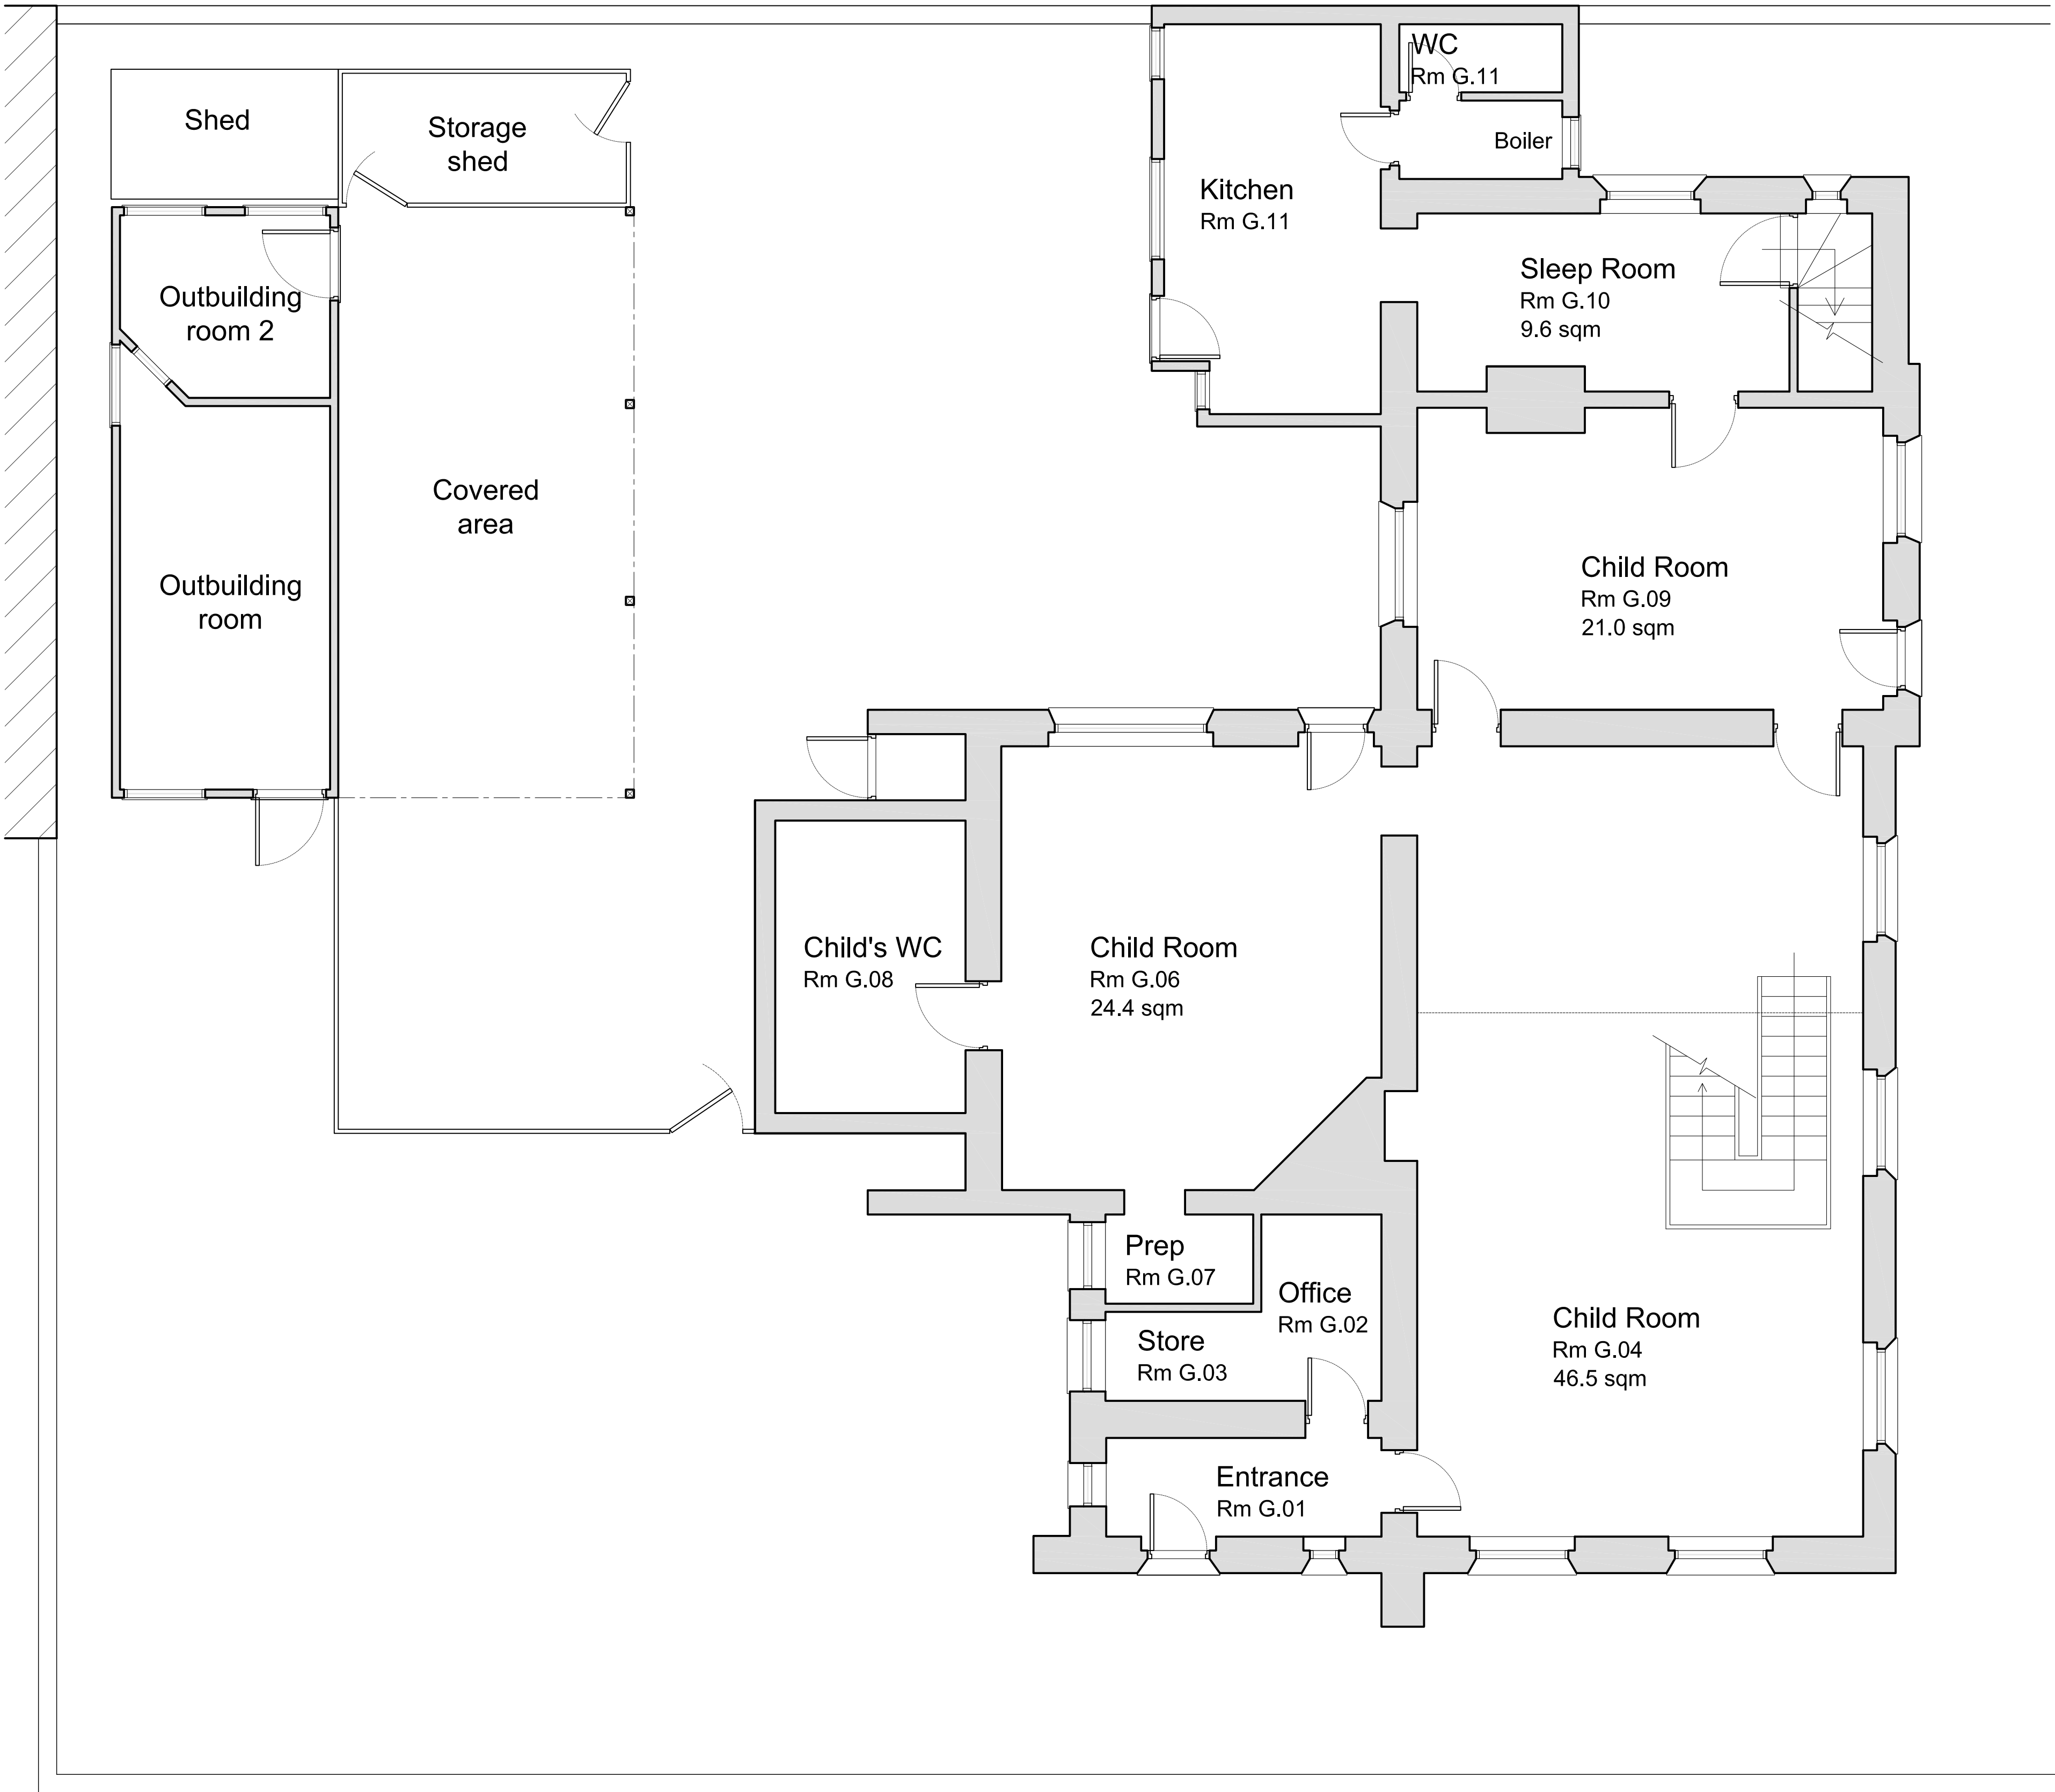

Ground Floor Plan

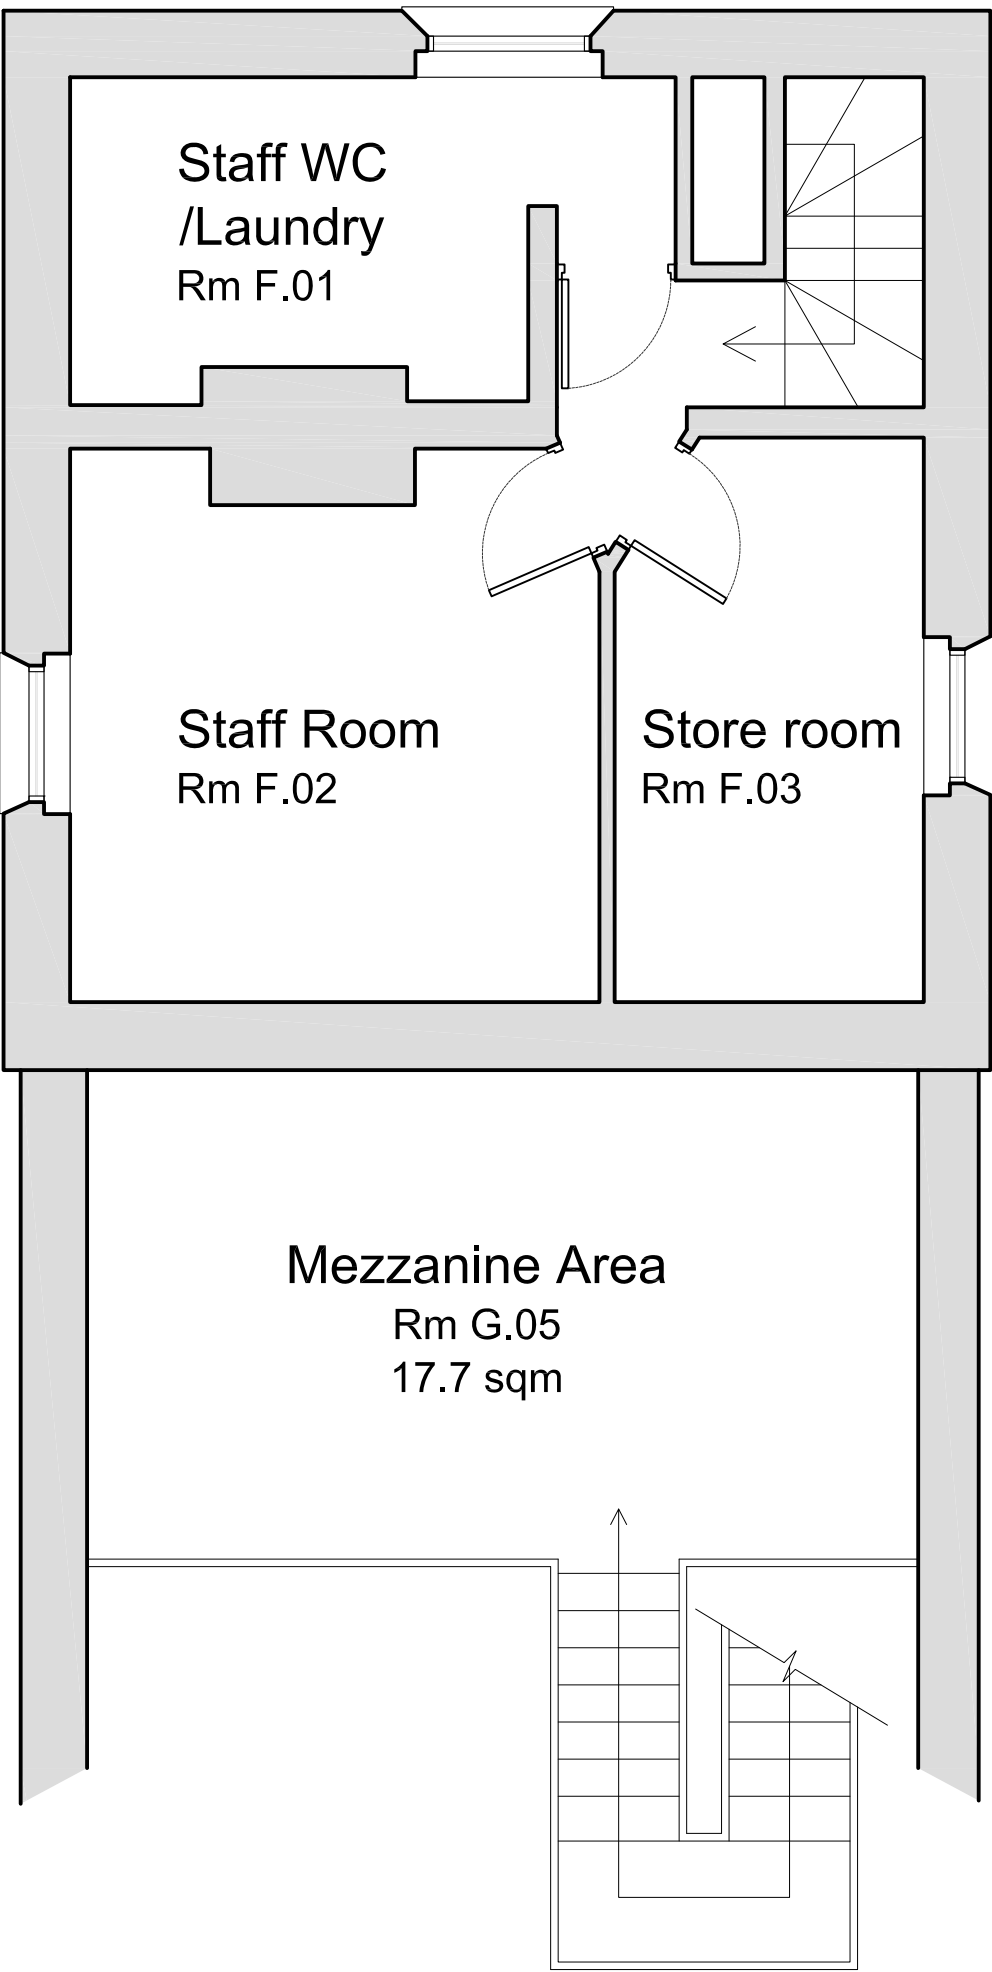

First Floor Plan

 

REVISIONS	Rev	Date	Description	Int	client:	drawing number:	dwg status
					KENTLINCS	001-06-01	PRELIMINARY
					project address: PURBROOK DAY NURSERY, 7 LONDON ROAD, PURBROOK, WATERLOOVILLE, PO7 5LQ.	drawing title: EXISTING GROUND & FIRST FLOOR PLANS	
					date: Sept '21	drawn by: SM	checked by: AC
					Office One, Head Farm, Head Farm, Pymoor, Ely Cambs, CB6 2DA. Tel: 01753 852189. email: mail@cmcprojects.co.uk		
					Copyright is reserved by CMC and is issued on the condition that it is not copied or disclosed by, or to, any unauthorised persons without prior consent in writing from CMC. All dimensions to be checked on site prior to any fabrication. All errors, omissions/discovered inconsistencies to be reported to the C.A immediately. Drawings show design intent only. Responsibility is not accepted for errors made by others in scaling from this drawing.		
						scale: 1:50 @ A1	revision: -