



Existing First Floor Plan

Scale 1:100 @ A3

 

PLANNING

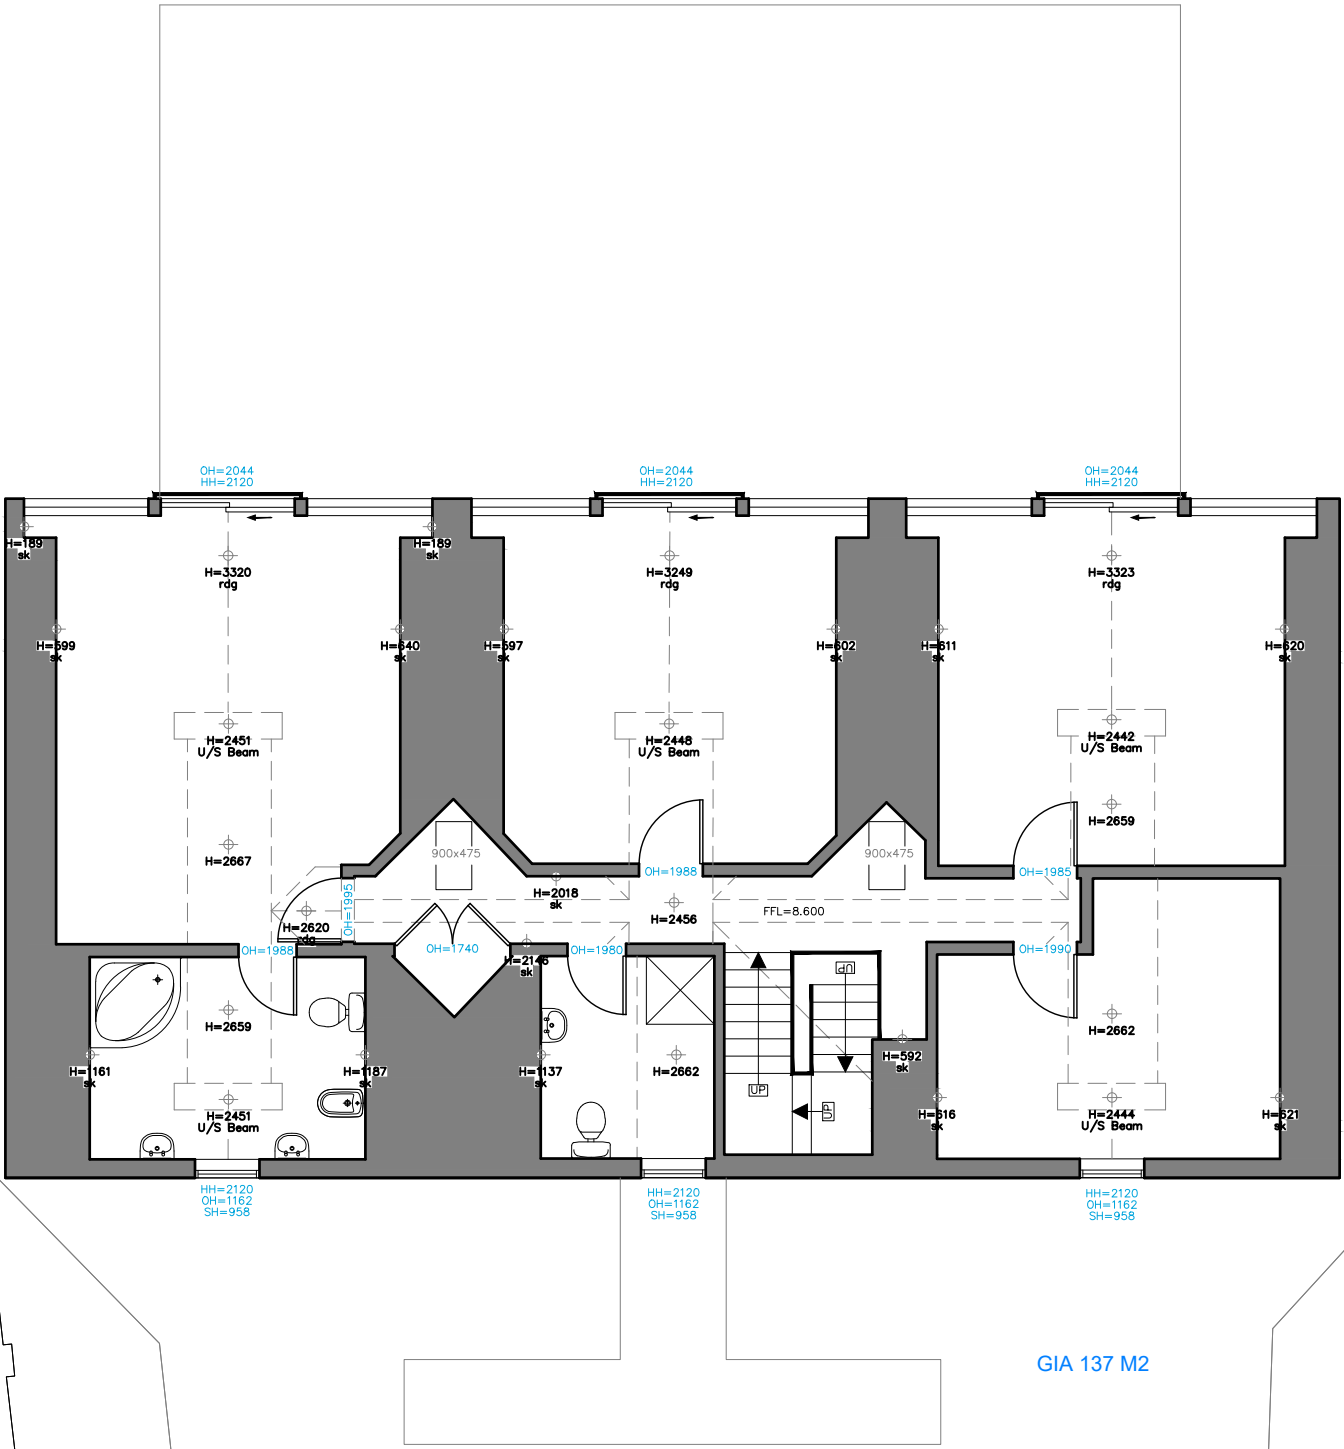

Existing First Floor Plan 1:100

RS
ARCHITECTURE

CLIENT:

PROJECT:
208 Southwood Road

TITLE:
Existing First Floor Plan

DRAWING NUMBER : 014

Scale : 1:100 @ A3

DATE: 20/09/2021
DRAWN BY: AS APPROVED BY: RS

194 Southwood Road, Hayling Island,
Hampshire, PO11 9QL
07887933281
rob@rs-architecture.co.uk
www.rs-architecture.co.uk