

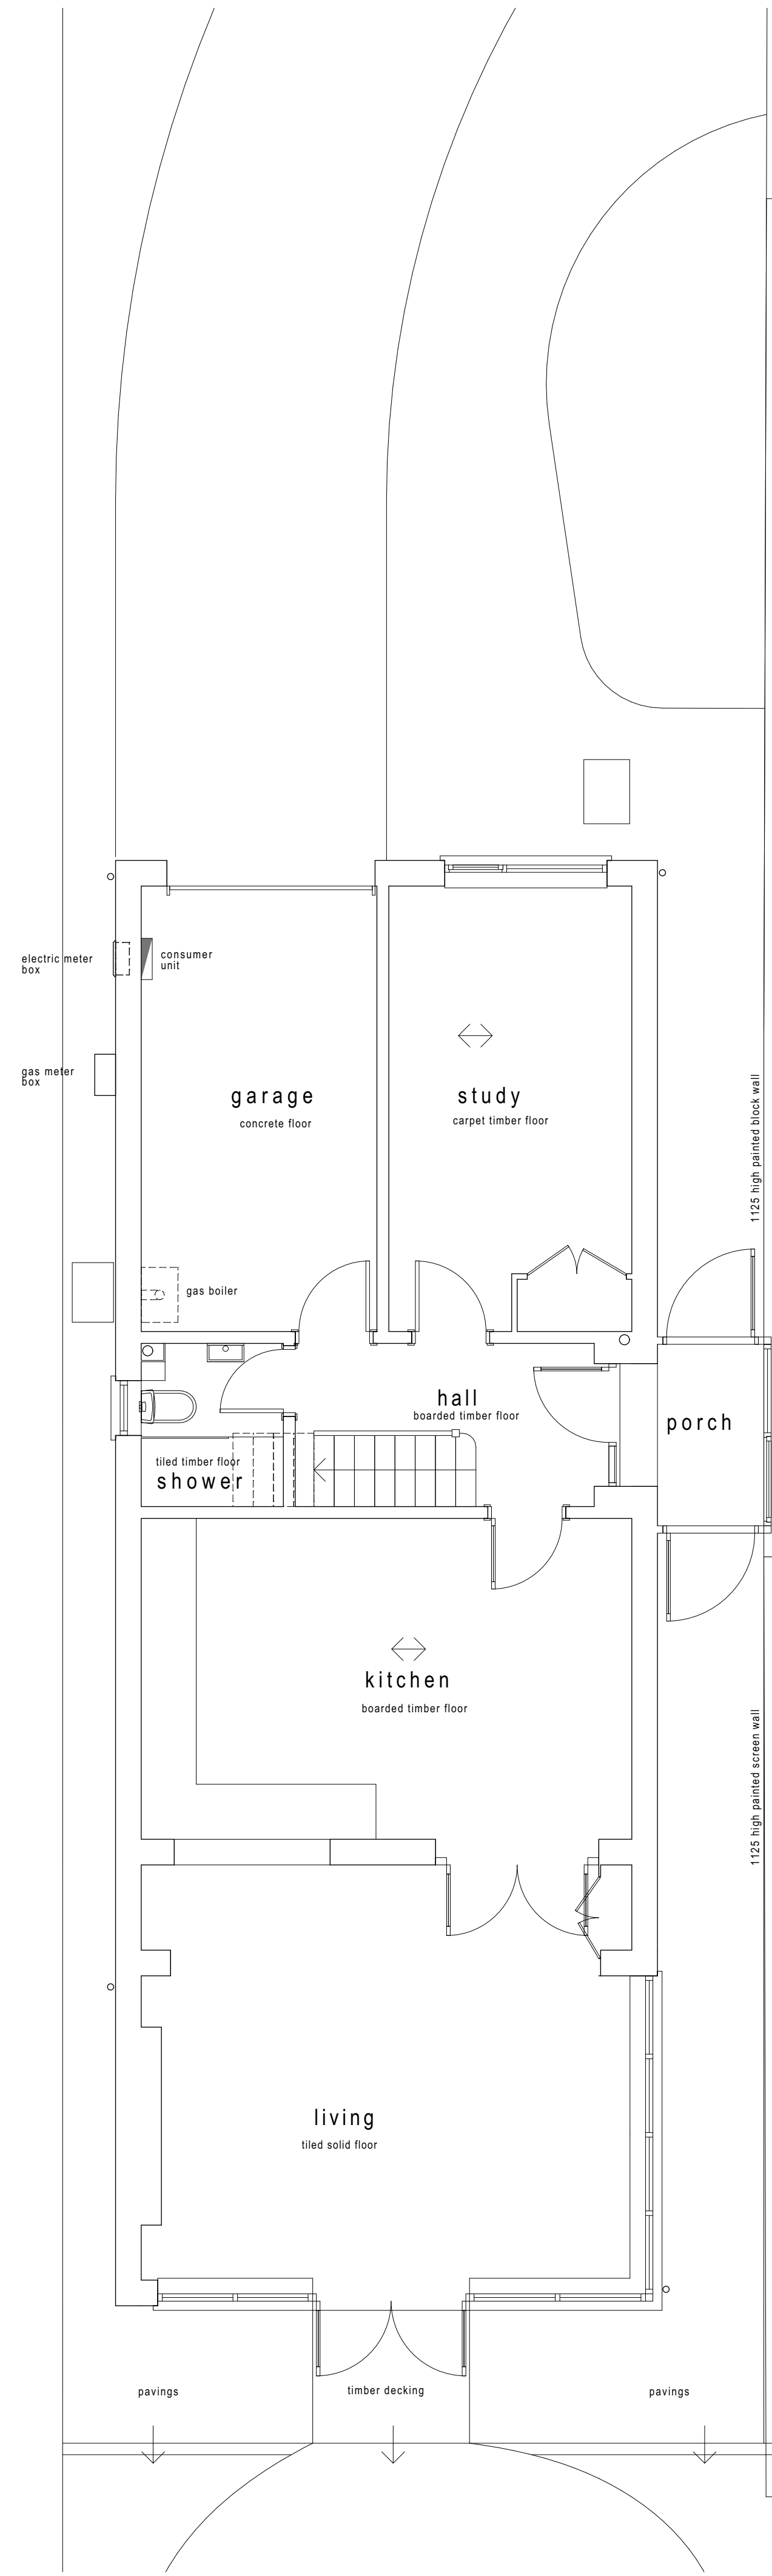


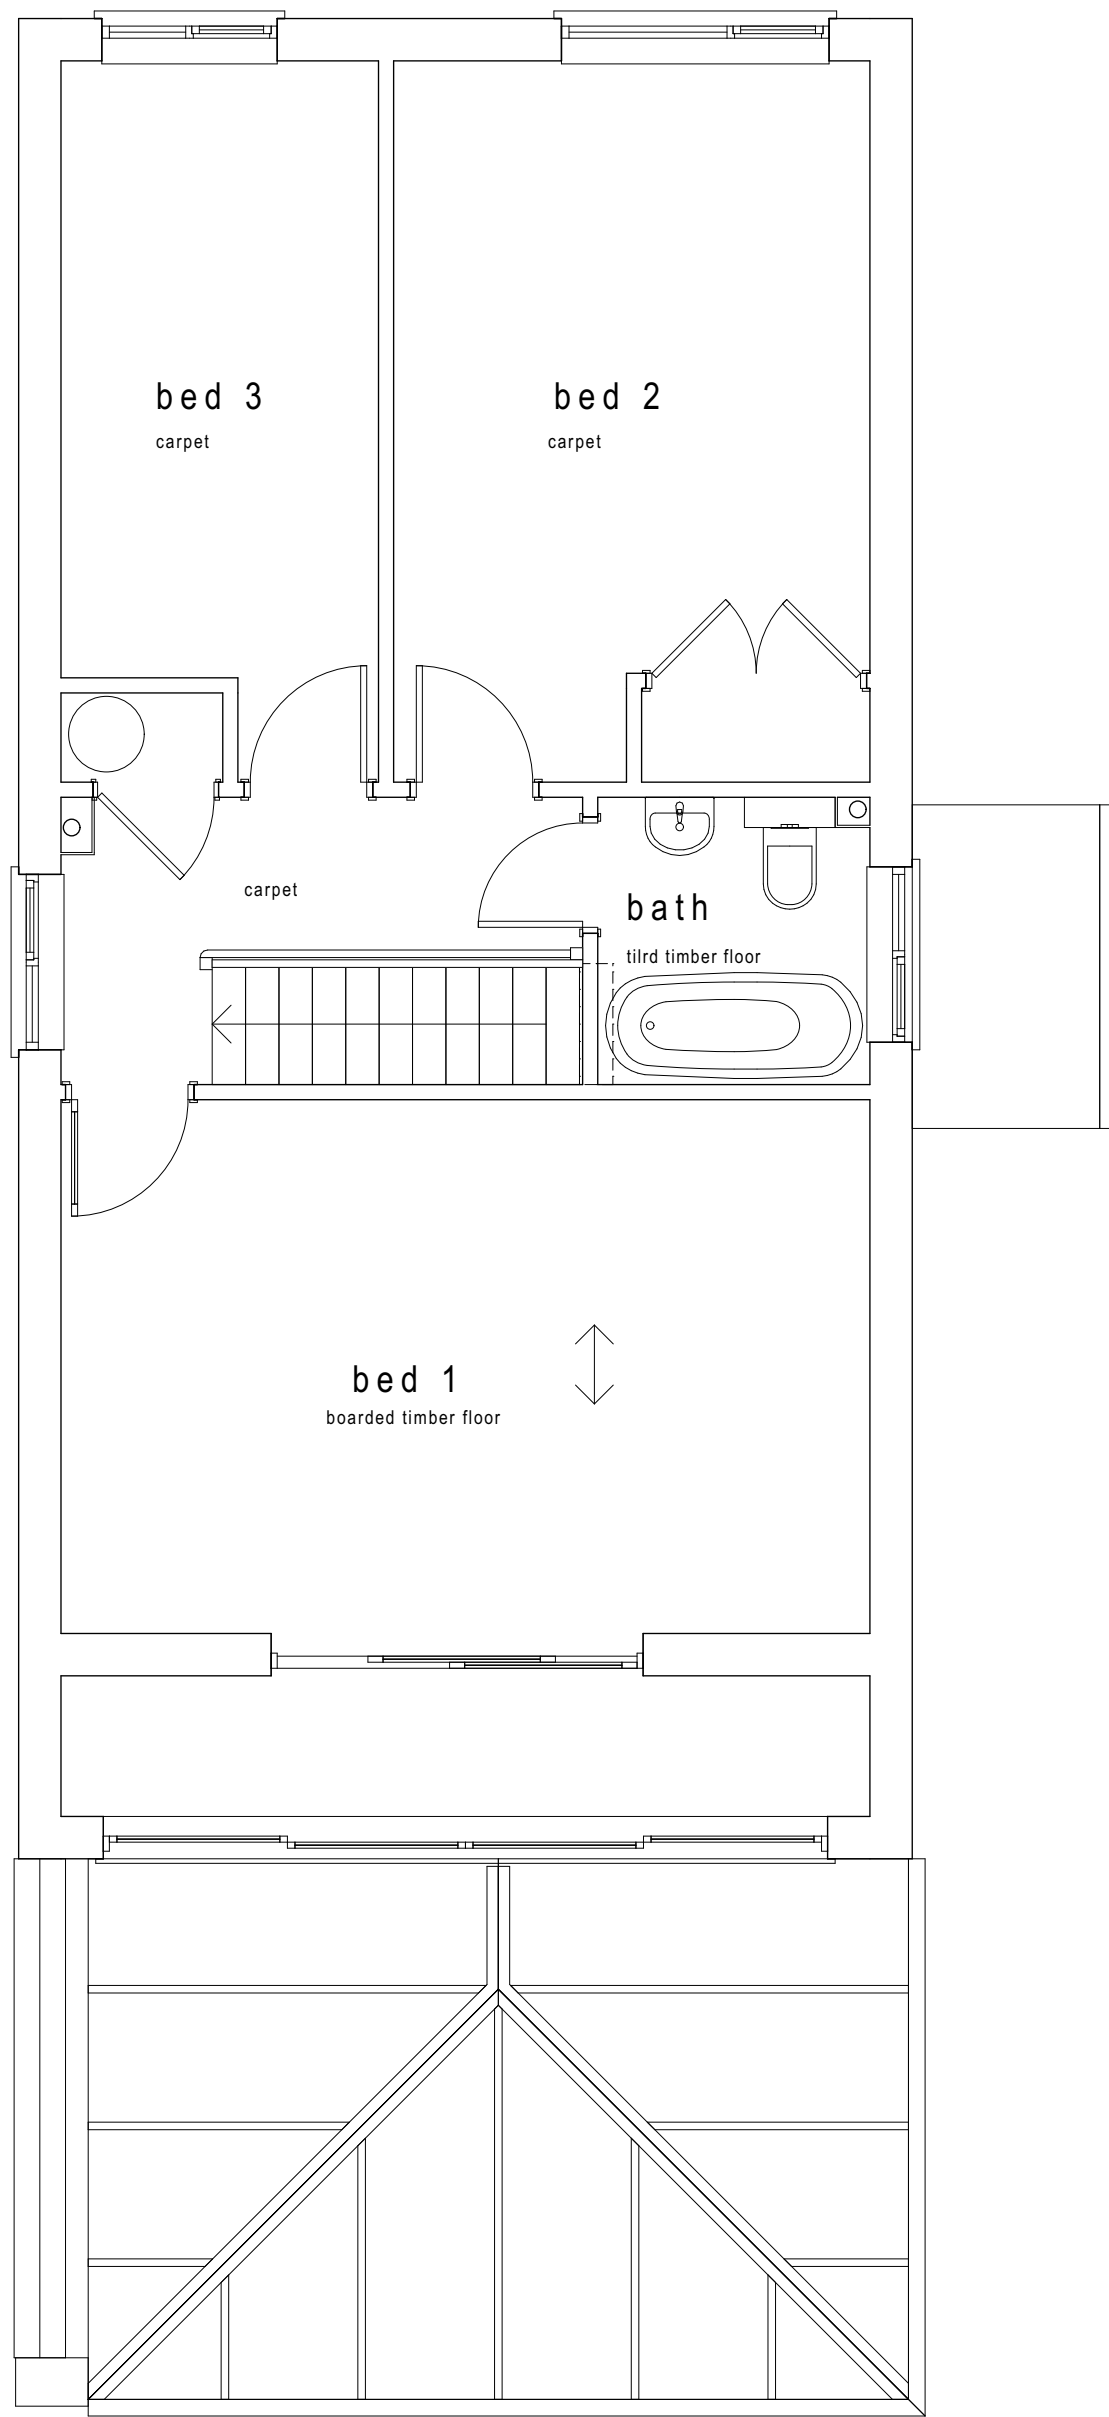


ground floor plan


SCALE @A1 1:50
0 1500 3000 4500mm

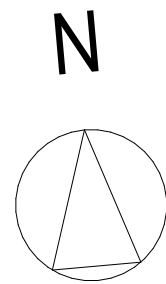


first floor plan

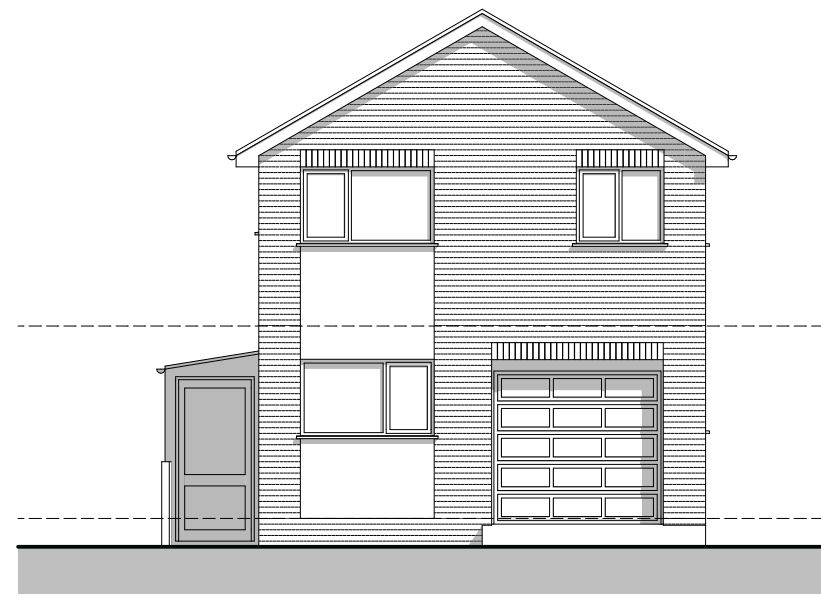

front elevation north

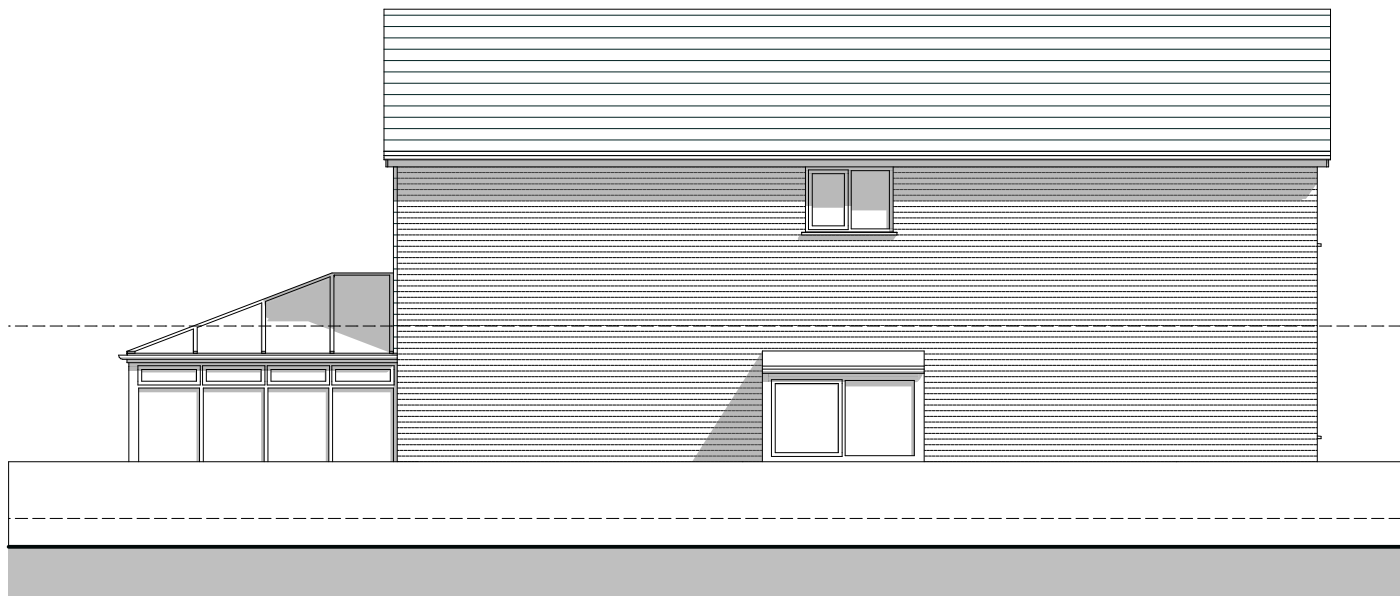

side elevation east

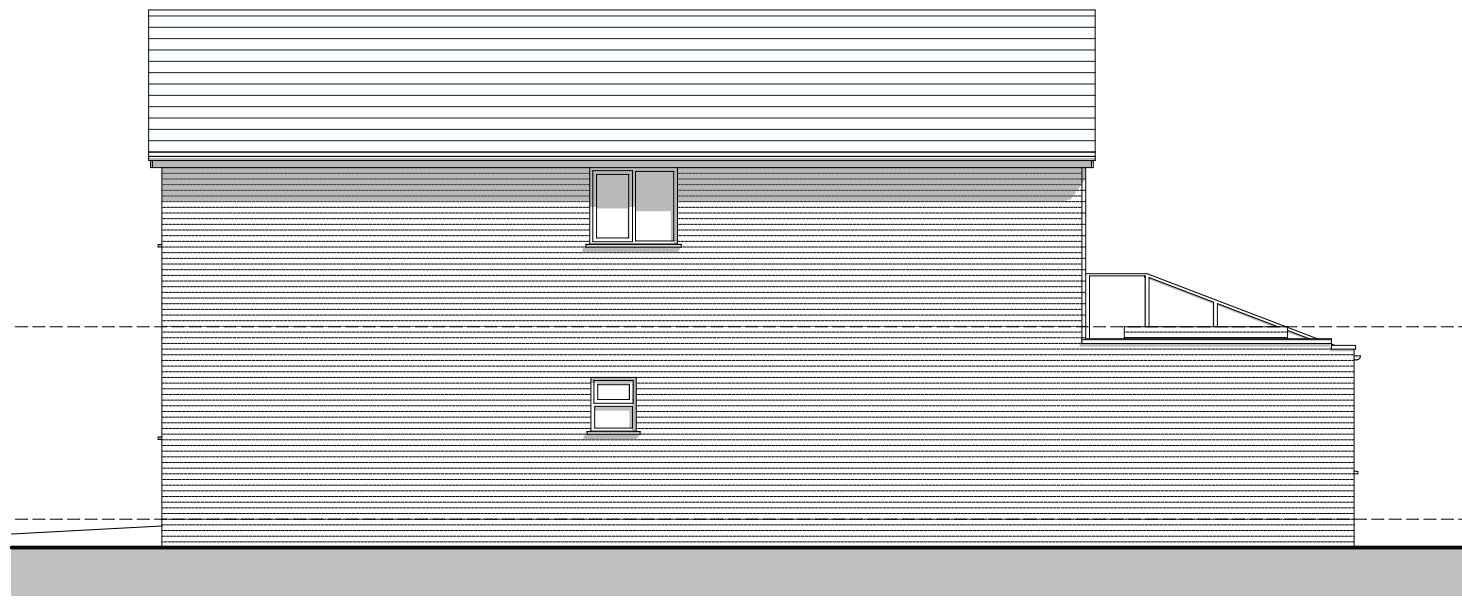


side elevation west




rear elevation south

SCALE @A1 1:100
0 3000 6000 9000mm

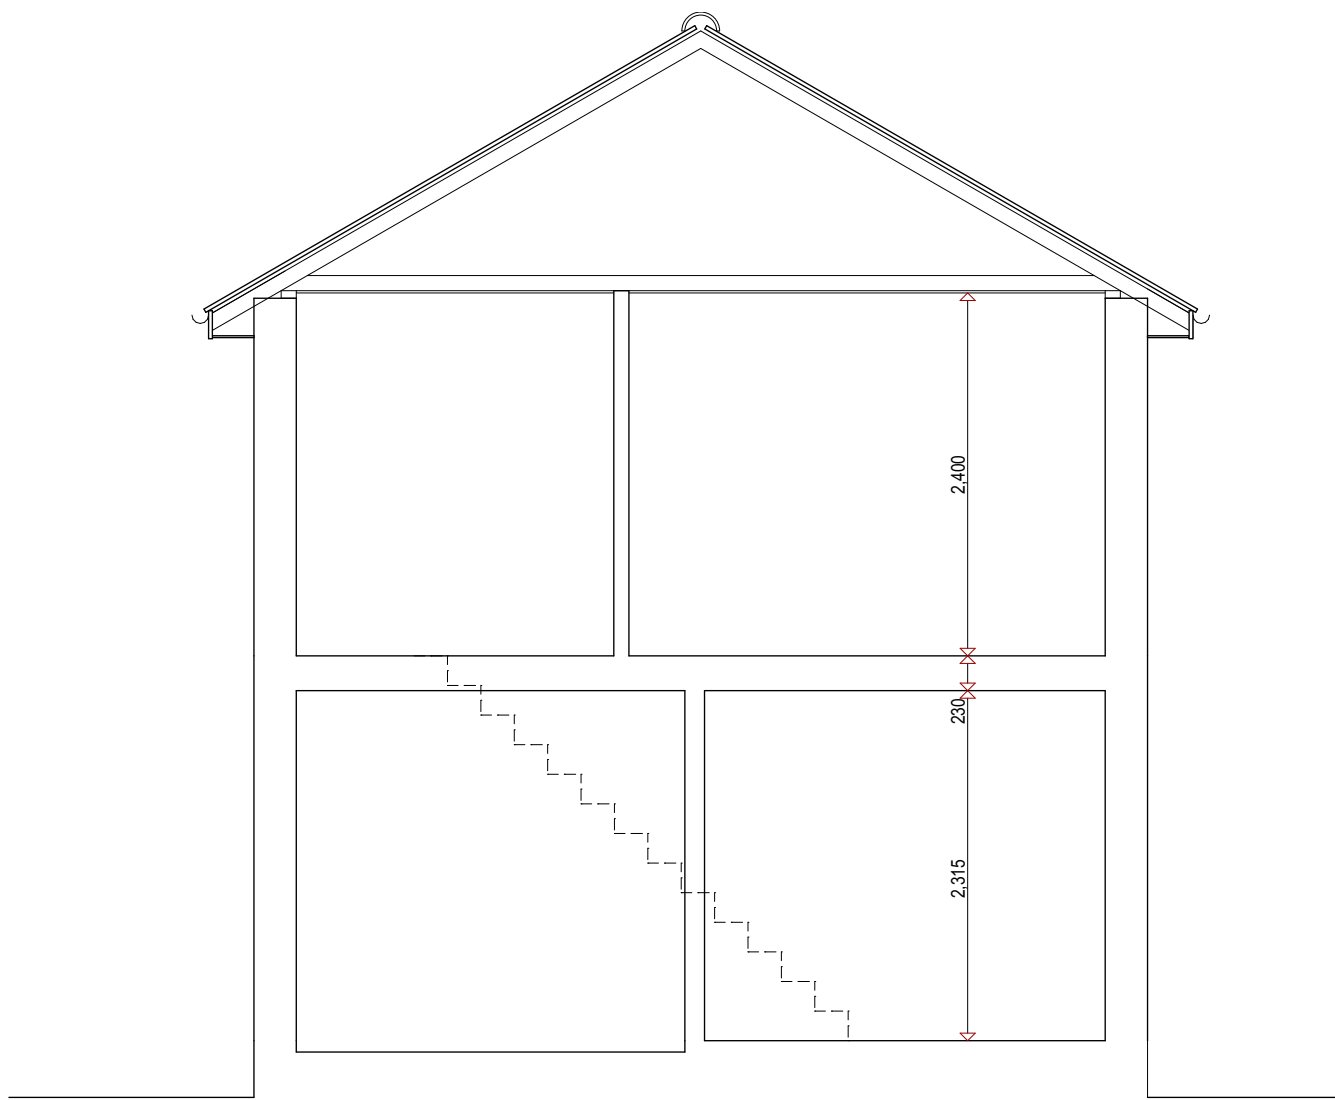

typical section

SCALE @A1 1:50
0 1500 3000 4500mm

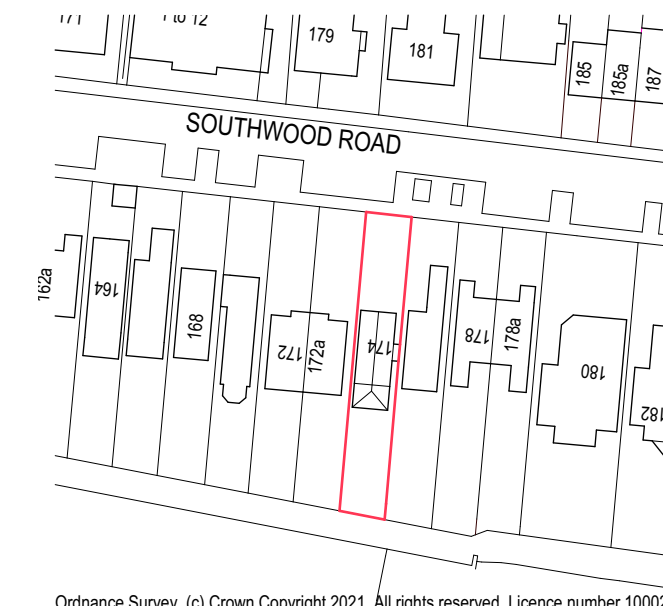

Ordnance Survey, (c) Crown Copyright 2021. All rights reserved. Licence number 100022452

location plan

SCALE @A1 1:1250
0 30 60 90

CLOUD9 DESIGN STUDIO
(N) 07792 379302 (E) rsn@cloud9designstudio.co.uk (R) cloud9designstudio.co.uk

Client Ivan Snell & Sarah Lawson

Project Proposed Alterations
174 Southwood Road
Hayling Island
Hampshire PO11 9QL

Drawing Title Plans section & elevations
as existing

Drawing CND8_SK01 Rev
Date July 2021 Scale 1 : 50, 100 & 1250 @ A1