



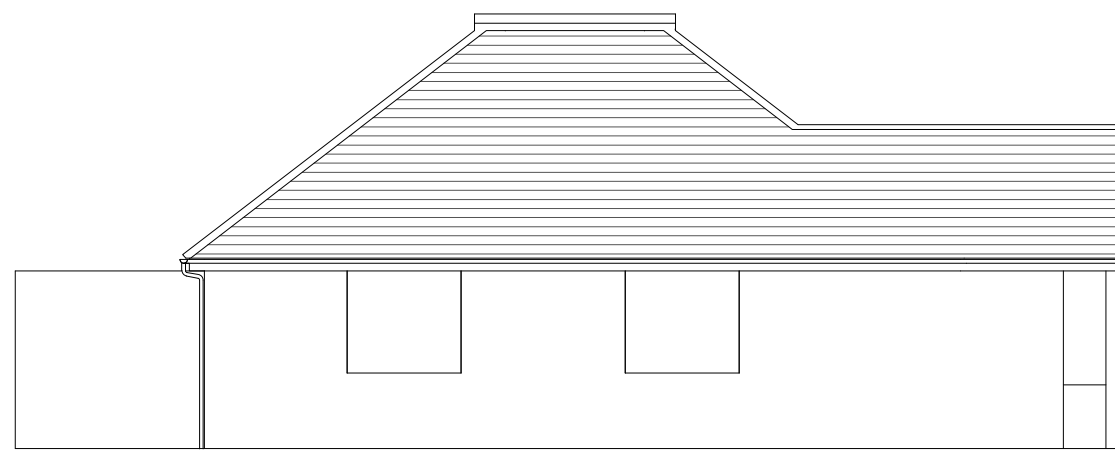


Existing South Elevation
SCALE: 1/100

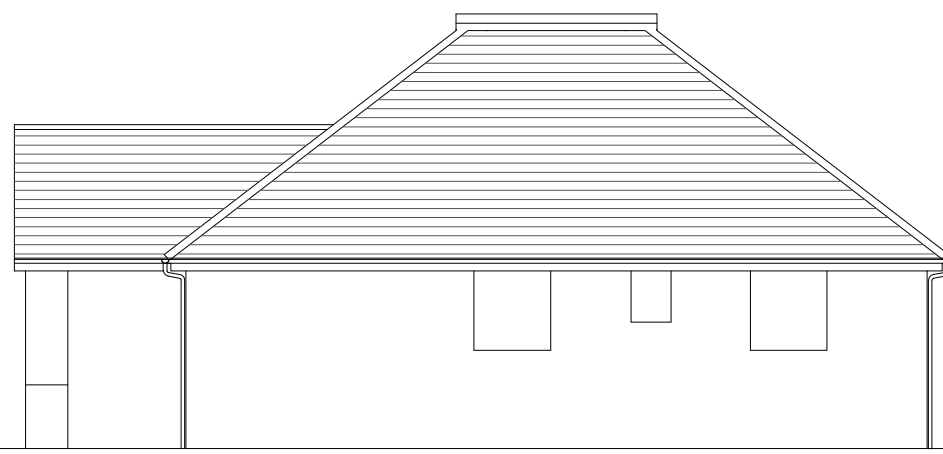


Existing North Elevation
SCALE: 1/100




Existing East Elevation Front
SCALE: 1/100

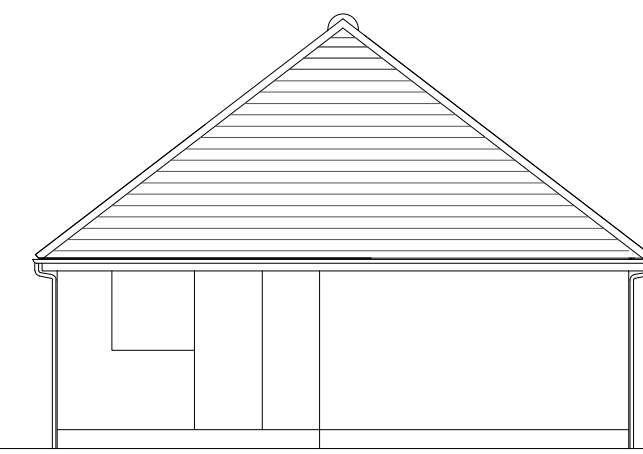

Existing West Elevation Rear
SCALE: 1/100

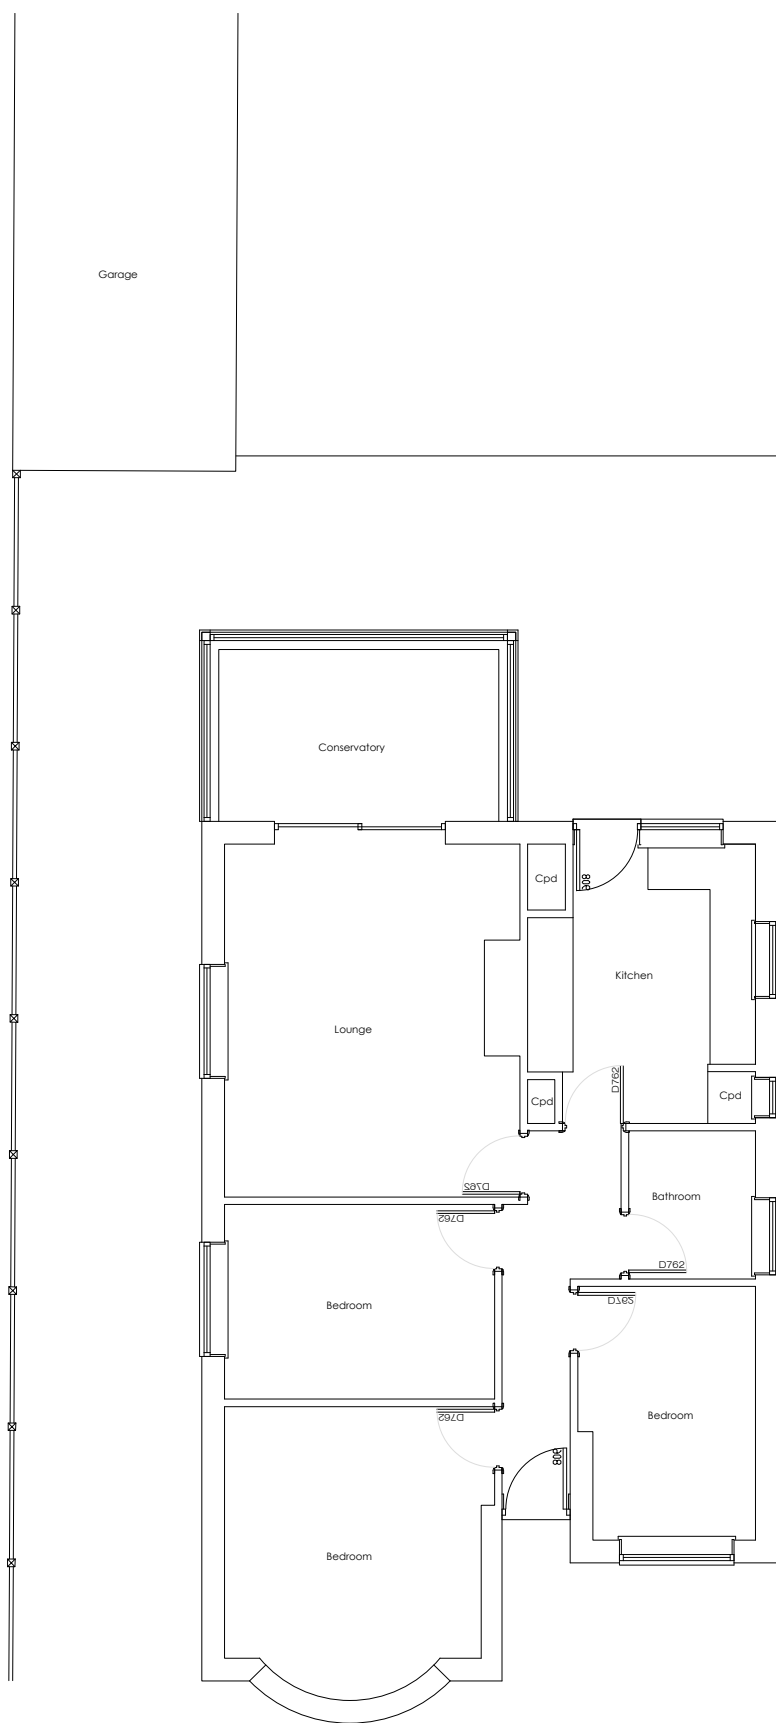

Ground Floor
SCALE: 1/100

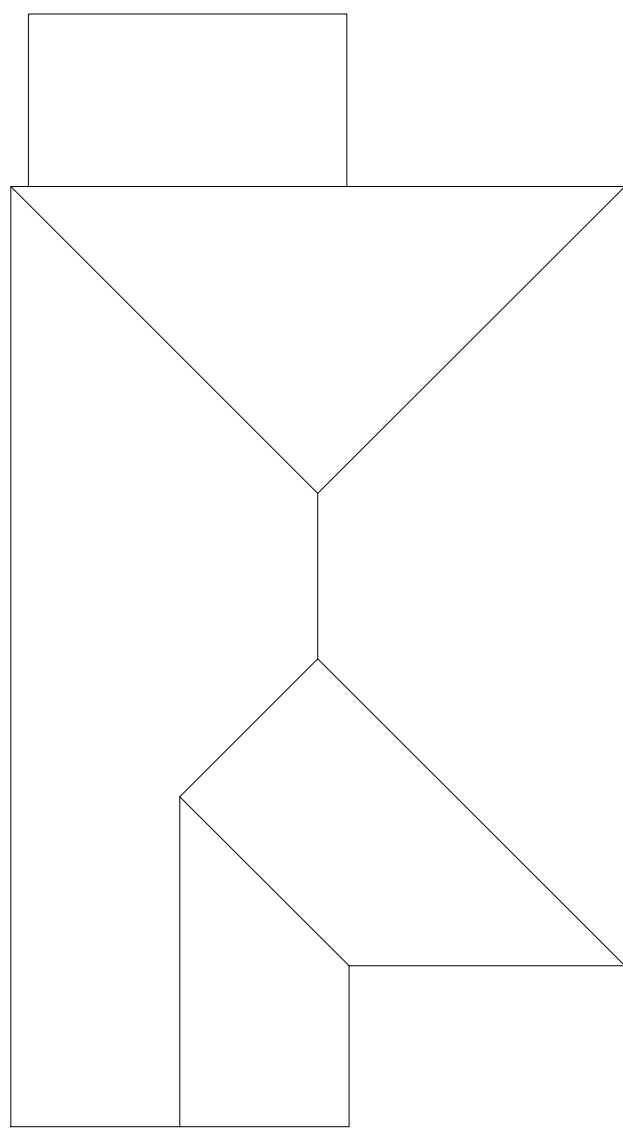

Roof Plan
SCALE: 1/100



Site Plan
SCALE: 1/200

Solent Design Ltd
5 The Old Railway
Spring Garden Lane
Gosport
PO12 1PQ
tel: 02392 580745 mob: 07771 355742 e-mail: info@solentplans.com

SOLENT DESIGN.

PROJECT DESCRIPTION:
Conversion and Alterations
DRAWING TITLE:
Existing Plans and Elevations

ADDRESS:
60 Privett Ave
Purbrook
Mr & Mrs Withers
FIRST DRAWN:
August 2021

DRAWING NO.
SD-2160-02
drawing status: Preliminary Not for Issue

SCALE:
1:100
1:200

NORTH