


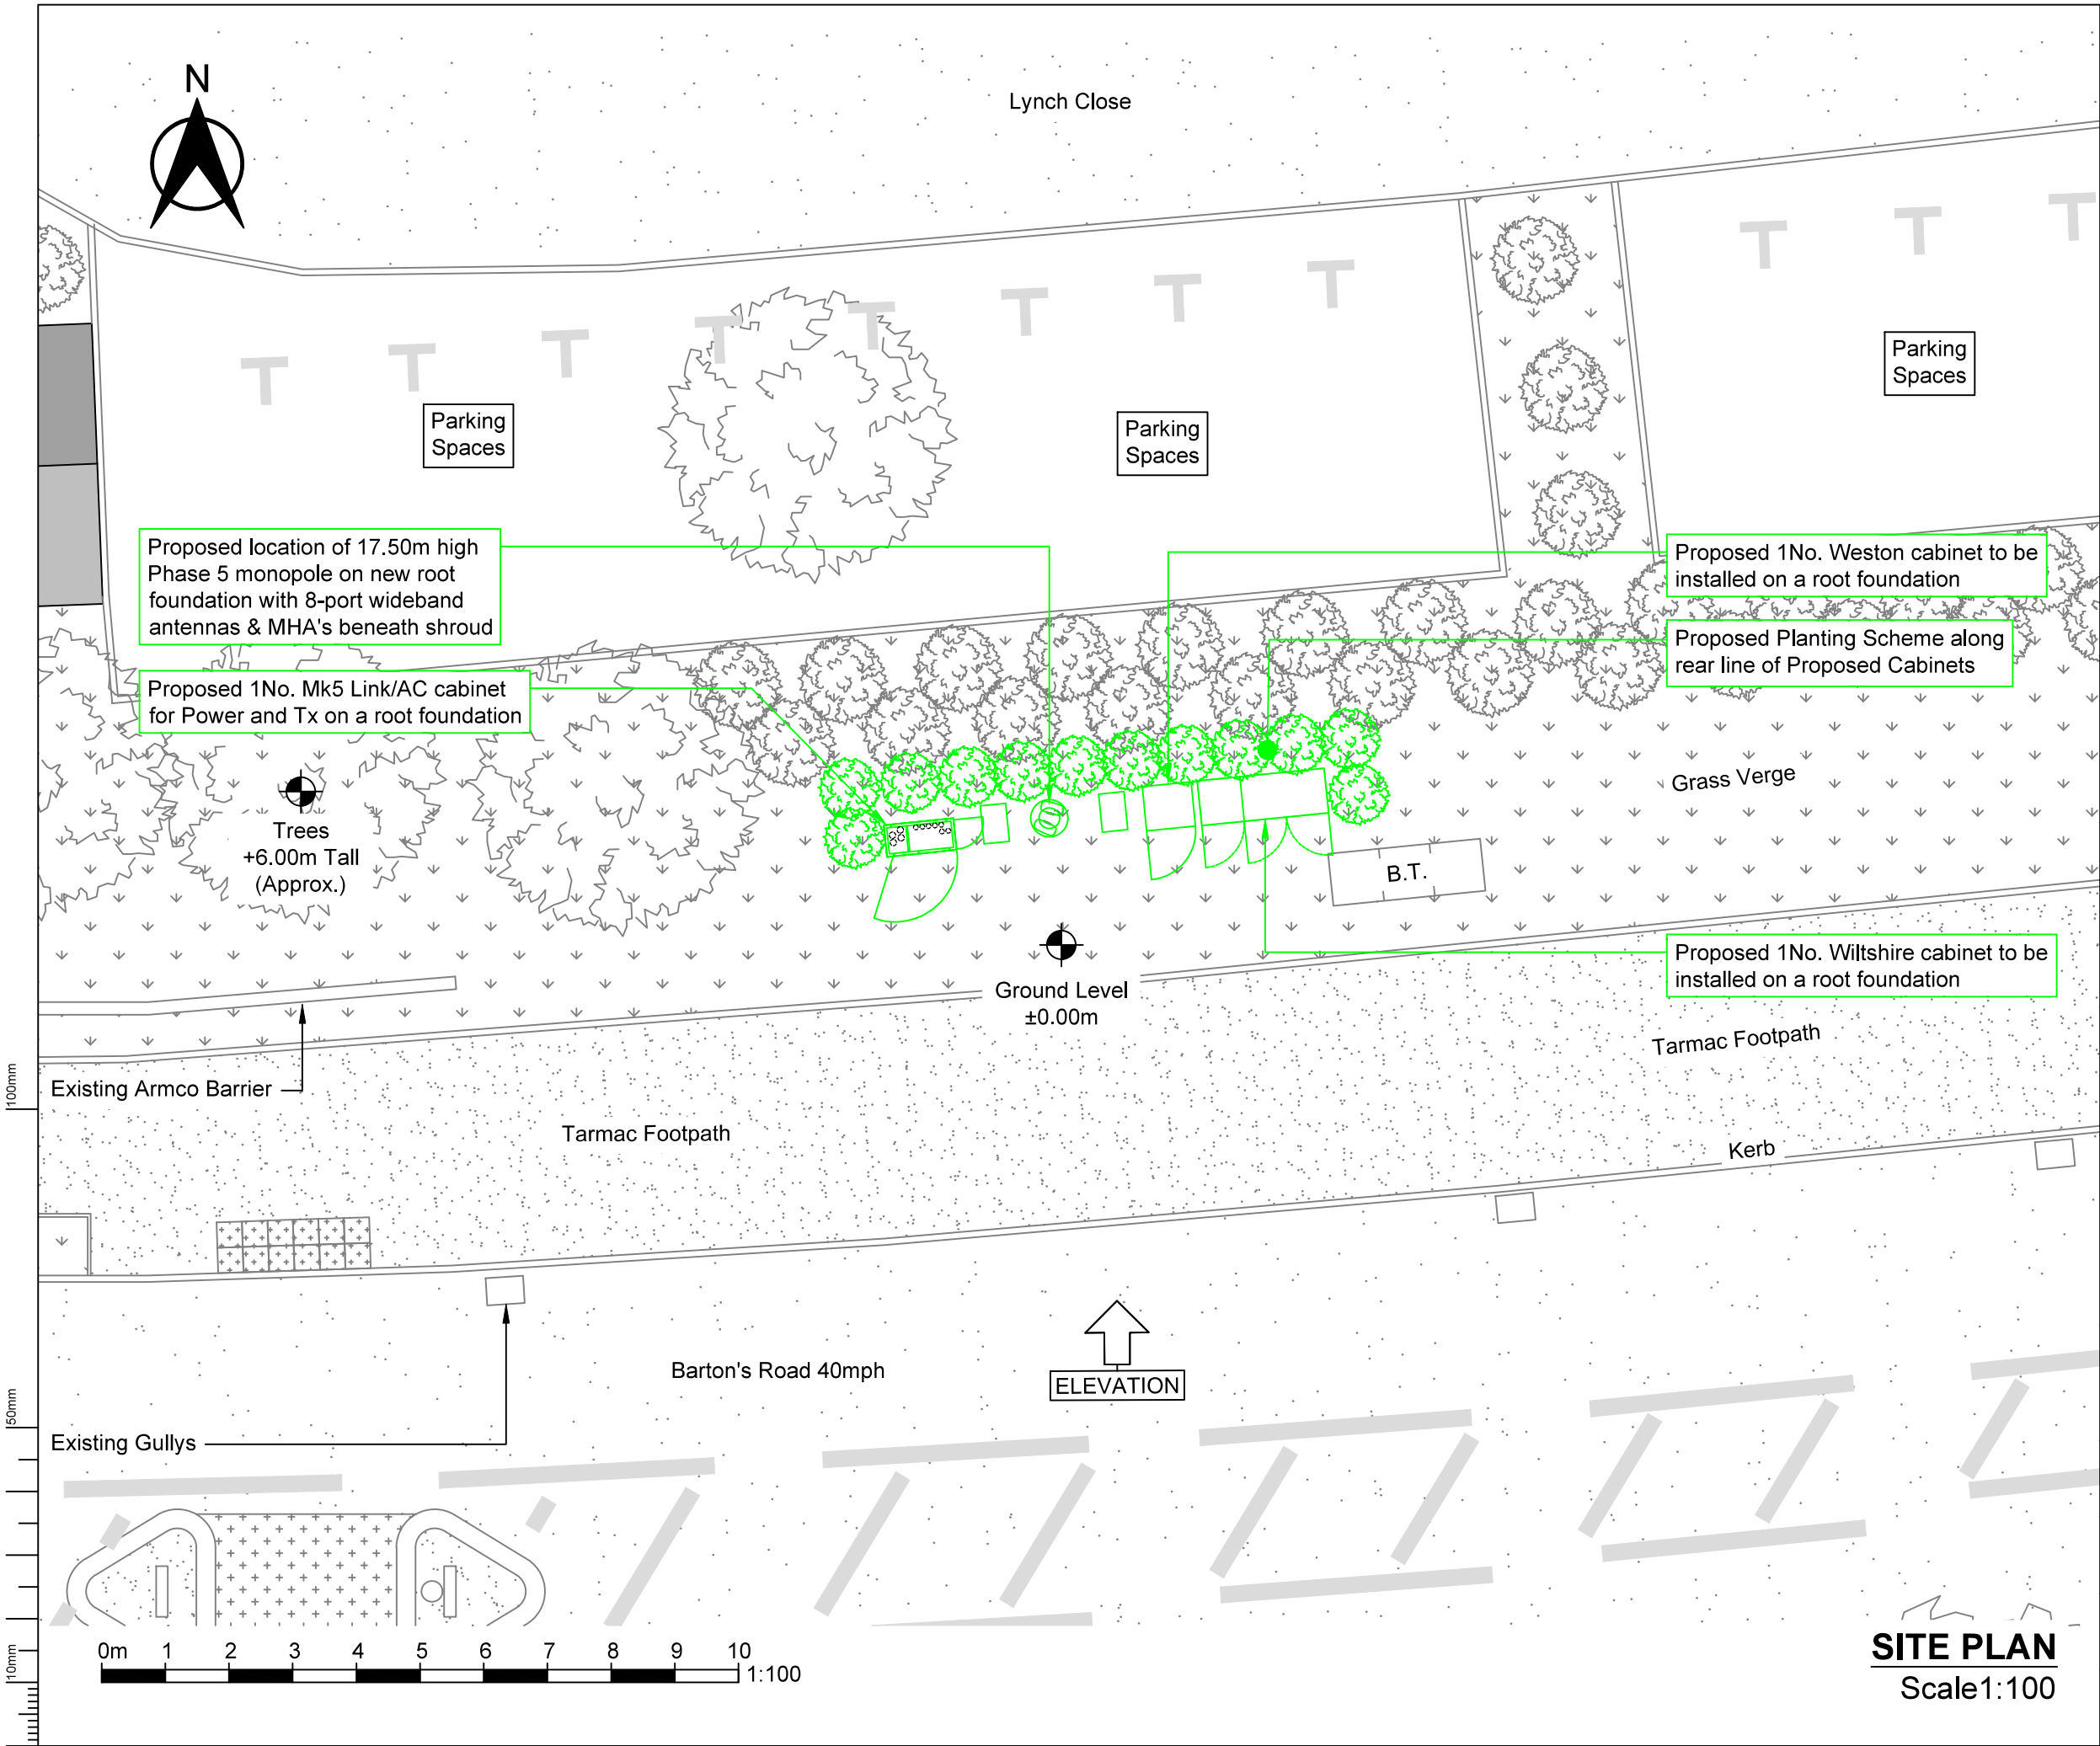

NOTES:

- DRAWING TO BE READ IN CONJUNCTION WITH ALL RELEVANT DRAWINGS AND SPECIFICATIONS
- ALL DIMENSIONS ARE IN MILLIMETRES UNLESS OTHERWISE STATED
- DO NOT SCALE DRAWINGS, ALL DIMENSION TO BE CHECKED ON SITE
- DUCT ROUTES ARE SHOWN INDICATIVELY, ACTUAL ROUTES TO BE DETERMINED ON SITE
- ALL DISCREPANCIES TO BE REPORTED TO THE DESIGN ENGINEER

KEY

INDICATES PROPOSED EE EQUIPMENT

A1	FIRST ISSUE	29.09.21	JDS	RC
Issue	Comment	Date	Drawn	Approved

UNIT E3 PITTS CLEAVE INDUSTRIAL ESTATE, TAVISTOCK, DEVON, PL19 0PW
sales@beaconcomms.co.uk Tel: +44 (0)1822 610610

Site Name & Address:

BARTON'S ROAD SW (OPT 3)
BARTON'S ROAD
WEST LEIGH
HAVANT
HAMPSHIRE
PO9 5FE

Title:

PROPOSED
SITE LAYOUT

Purpose of Issue:

NEW SITE DESIGN

Drawing No:

74119_BARTON'S ROAD SW (OPT
3)_003

Host Cell ID:

74119

Issue:	Scale at A3:	Checked:	Date:
A1	AS SHOWN	SB	29.09.21
	Drawn:	Date:	Approved:
JDS	29.09.21	RC	29.09.21

Beacon ref:XXXX

SITE PLAN
Scale1:100