
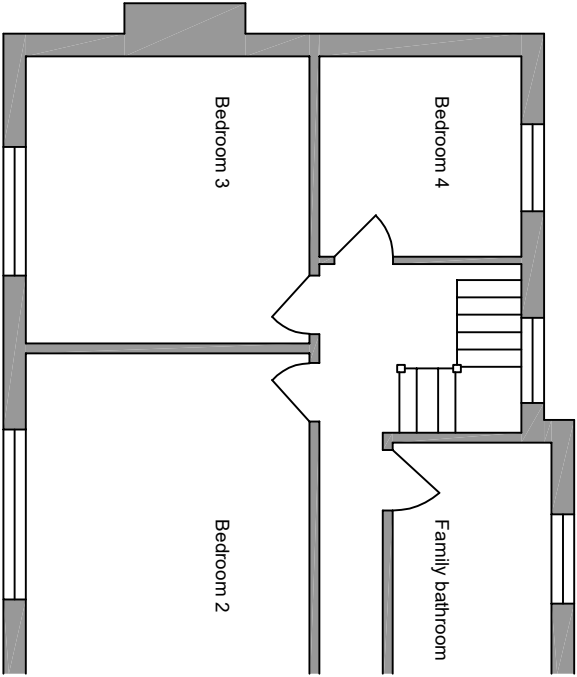
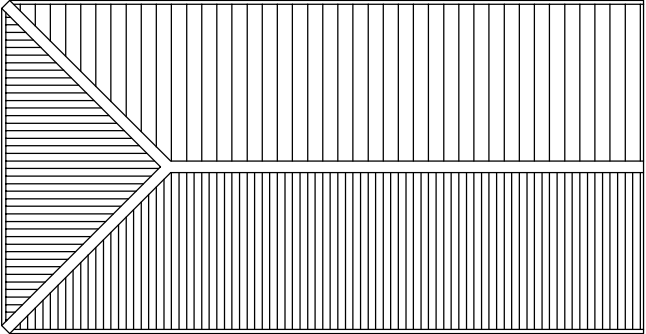


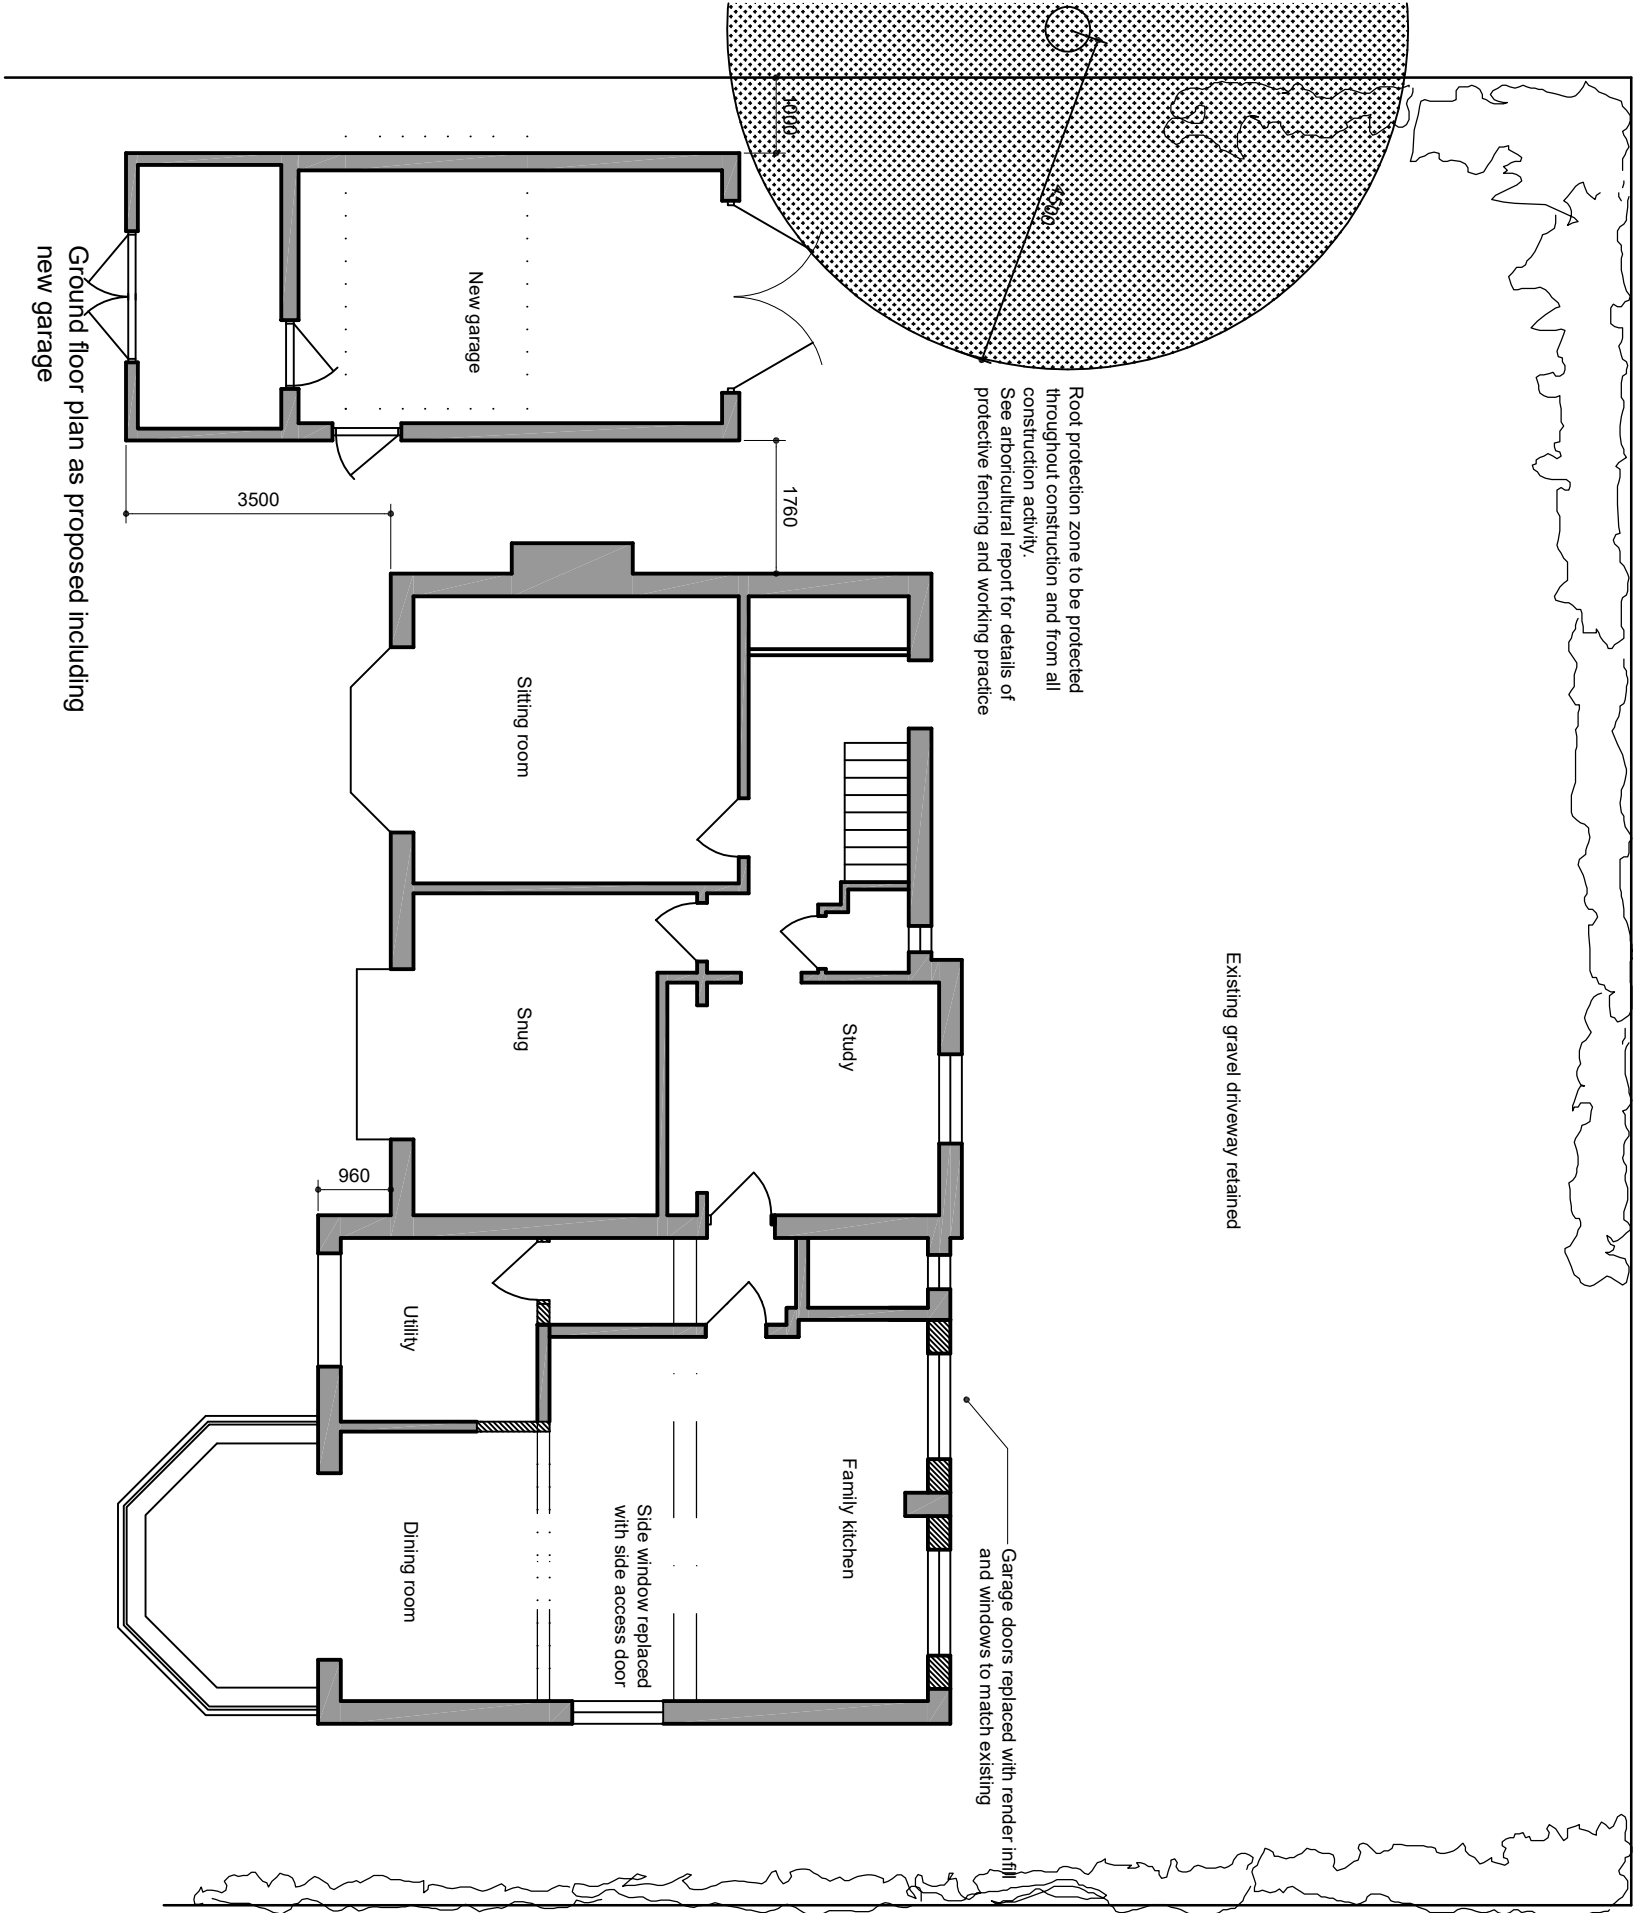

Garage roof plan
(No changes proposed to first floor of main house)



Project name: New garage, 19 St George Avenue		Project no.: 16106	Drawing no.: P200	Revision: P1	Status: Planning	This drawing is copyright of Cover Storey Architects LLP All dimensions must be verified on site prior to construction Do not scale this drawing except for planning application purposes This drawing is copyright of Cover Storey Architects LLP
Drawing name: Proposed plans		Scale @ A3 1:100	Drawn by DJS	Checked by JB	Date 14/07/16	

Cover Storey

A r c h i t e c t s

Cover Storey Architects LLP
Tel. 02322 006266
[first name]@coverstorey.co.uk

The Studio, 16 St Georges Avenue, Havant
PO9 3RX
www.coverstorey.co.uk

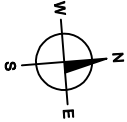 

REVISIONS				
Rev.	Description	by	check	date
P1	Garage relocated 3.5m South	DJS	JLB	04/10/16