
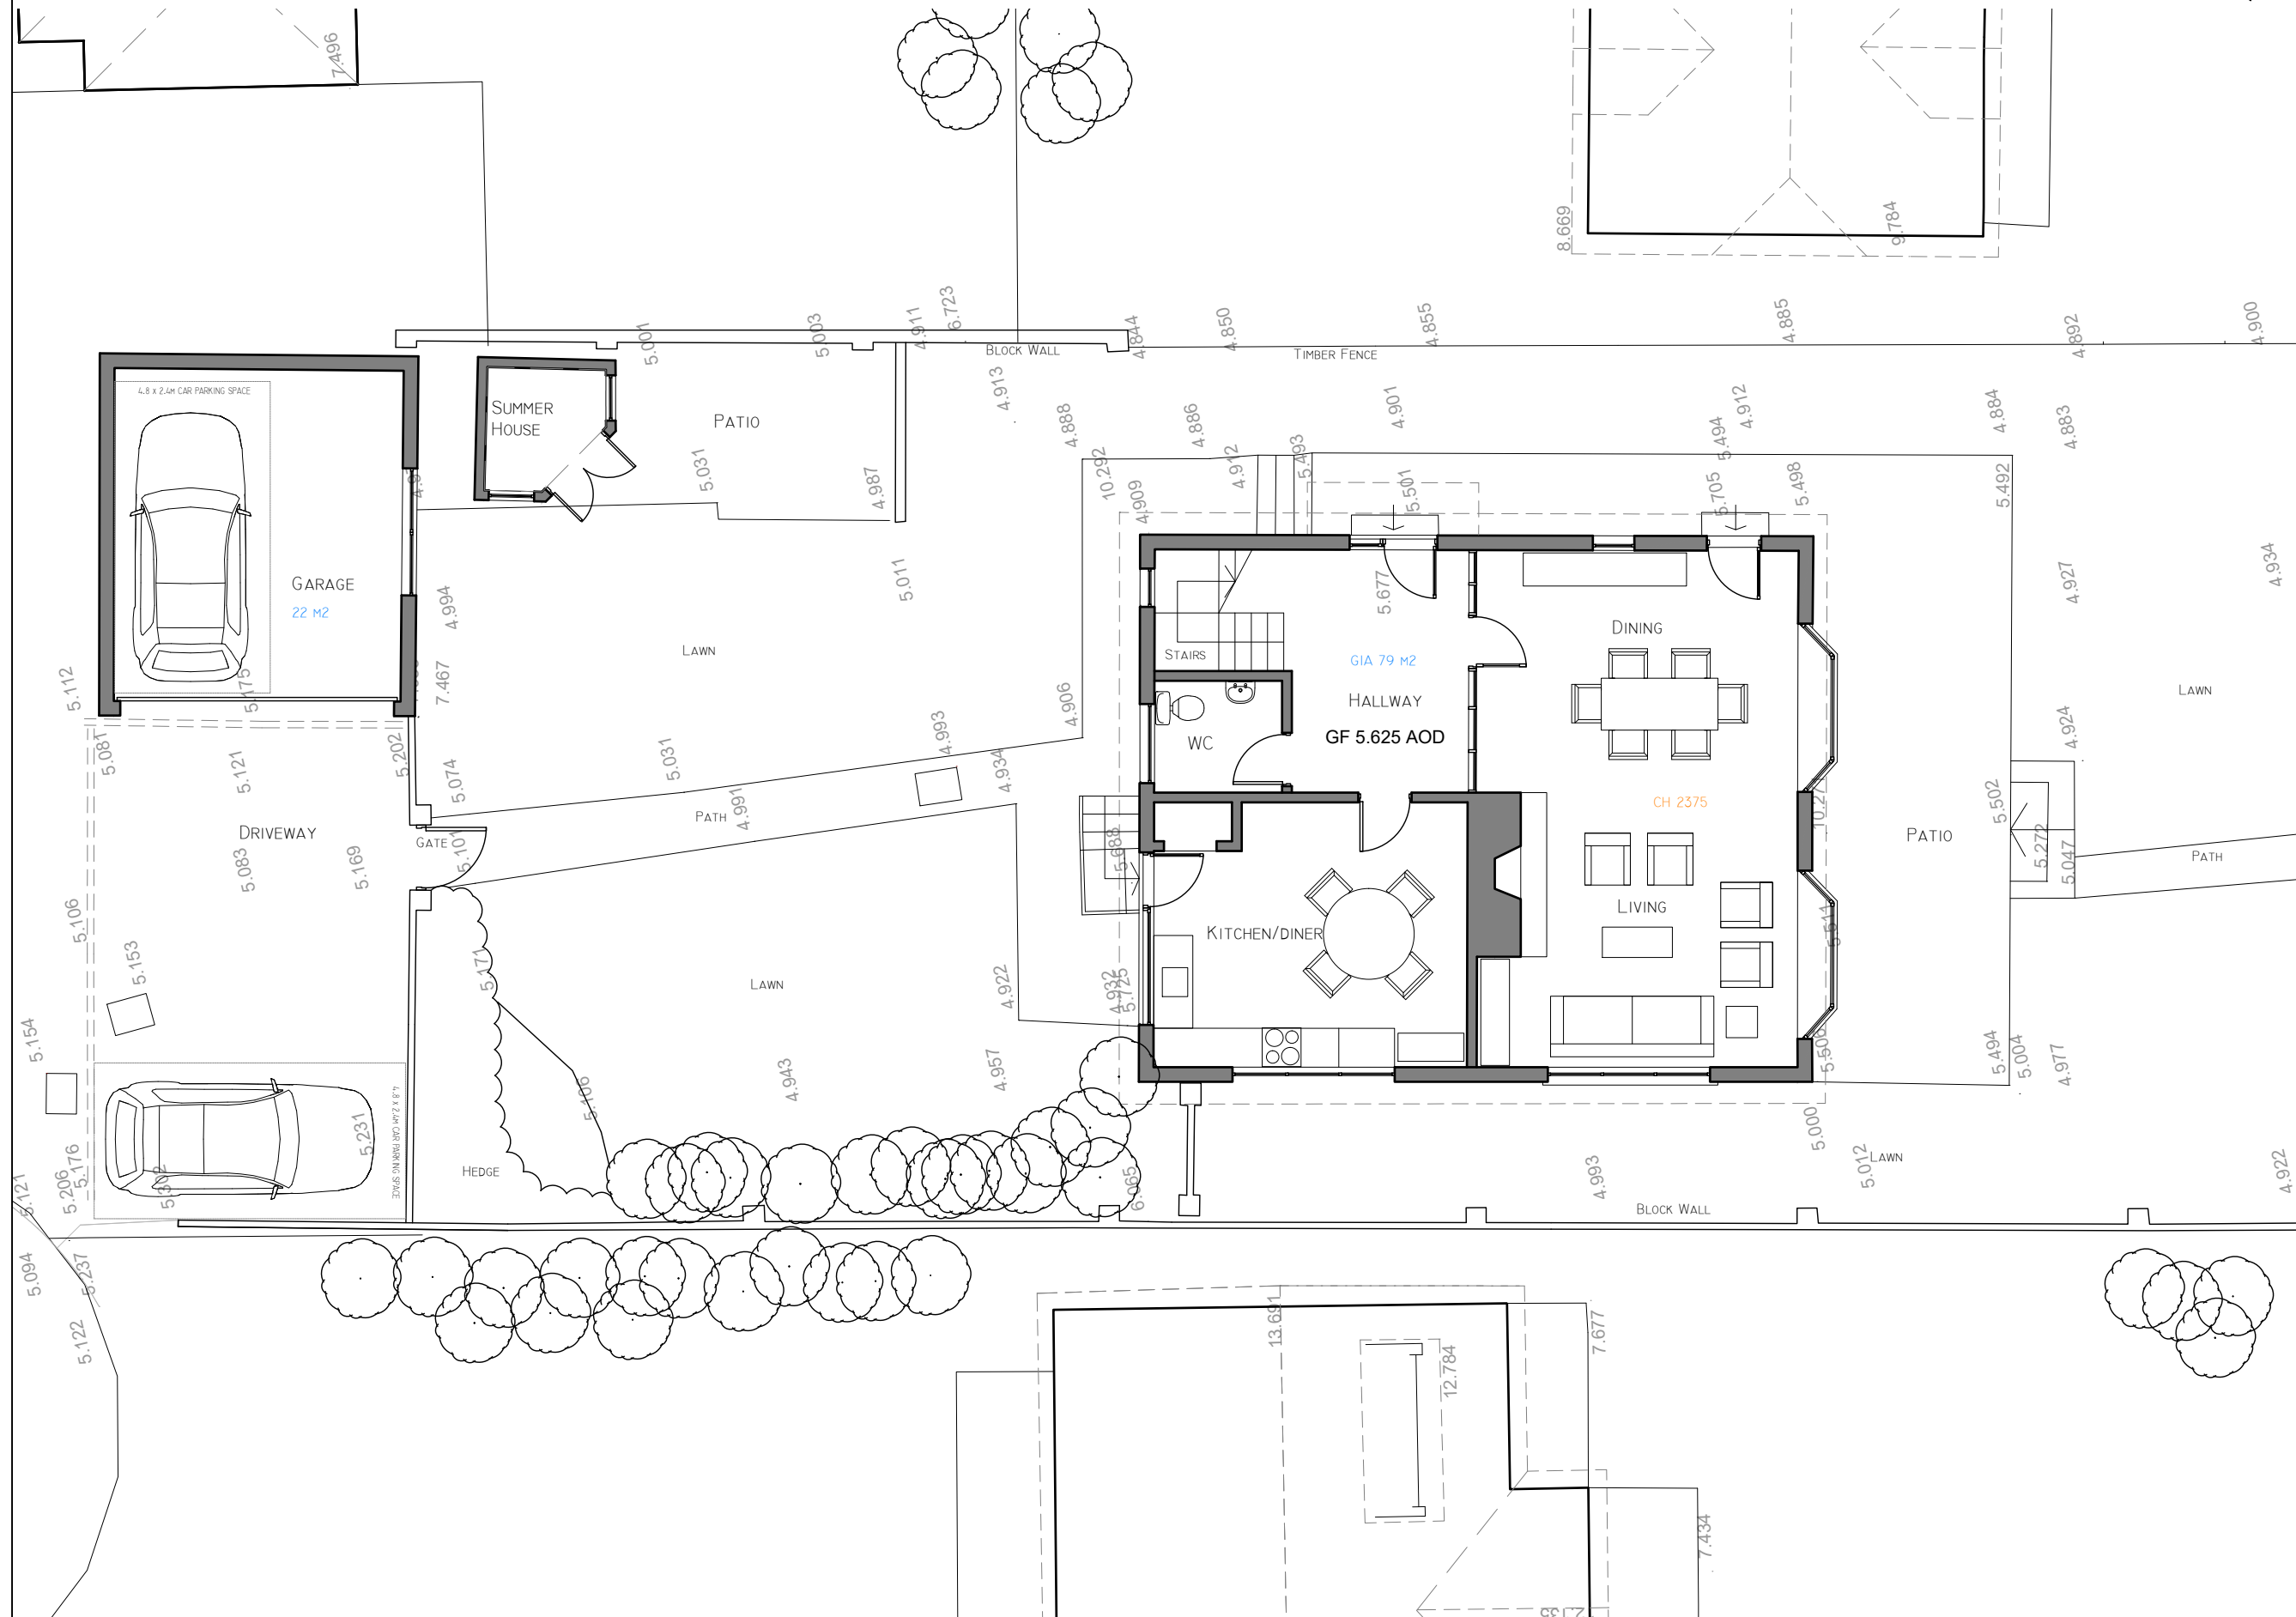


Existing Ground Floor Plan

Scale 1:100 @ A3

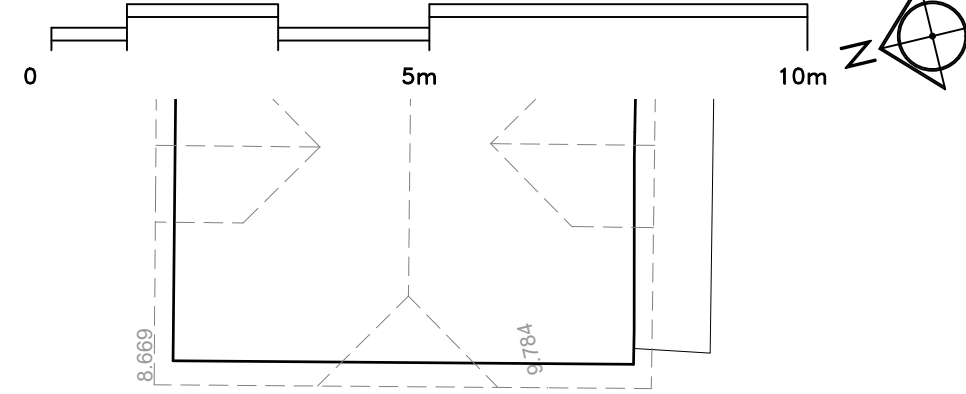

PLANNING

RS
HITECTURE

CLIENT:

PROJECT:
134 Sea Front

TITLE:
Existing Ground Floor Plan

DRAWING NUMBER : 012

Scale : 1:100 @ A3

DATE: 11/08/2021
DRAWN BY: AS APPROVED BY: RS

194 Southwood Road, Hayling Island,
Hampshire, PO11 9QL
07887933281
rob@rs-architecture.co.uk
www.rs-architecture.co.uk

Existing Ground Floor Plan 1:100