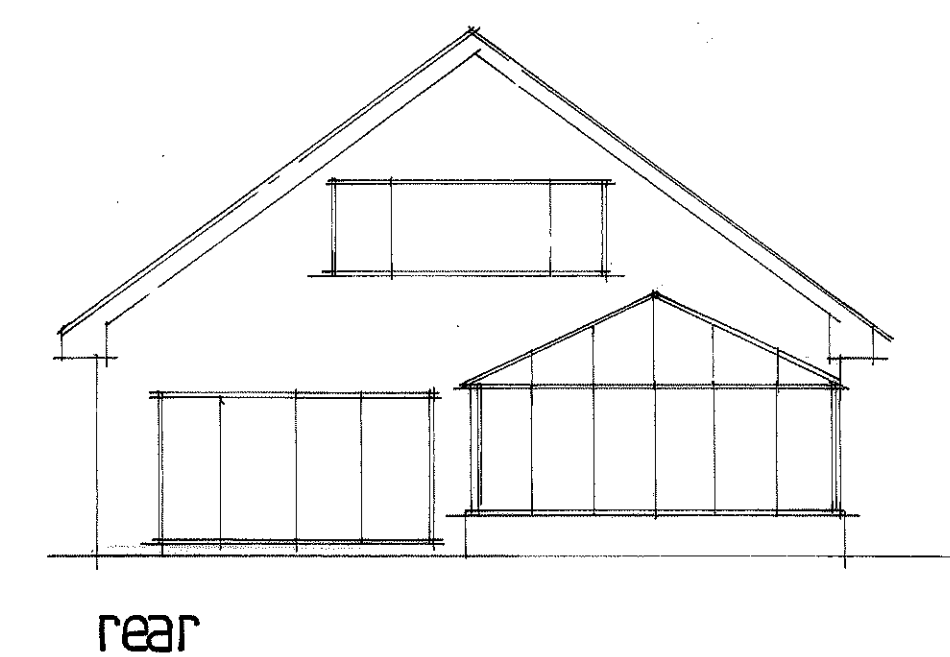
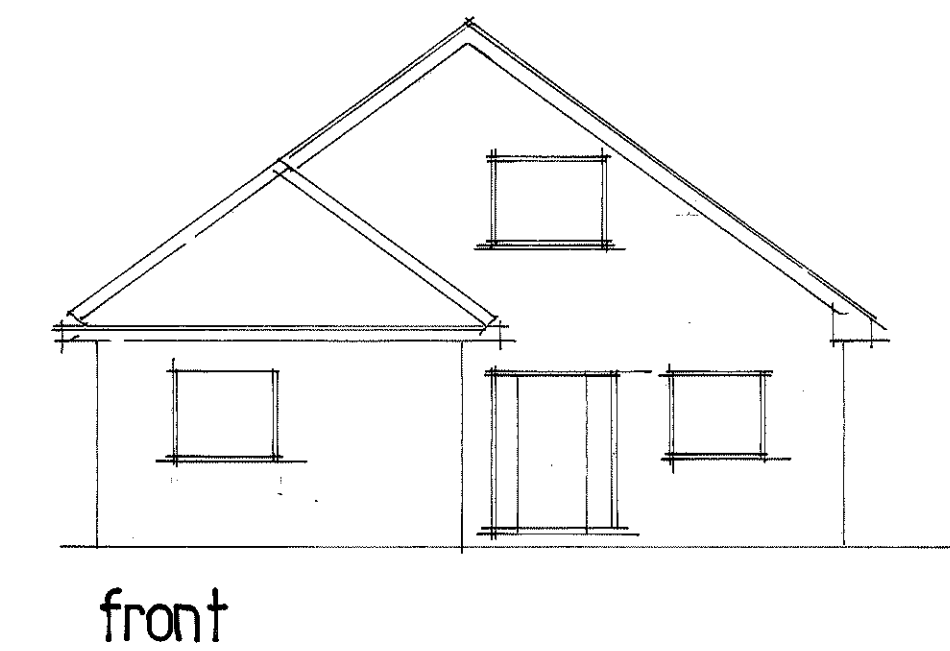
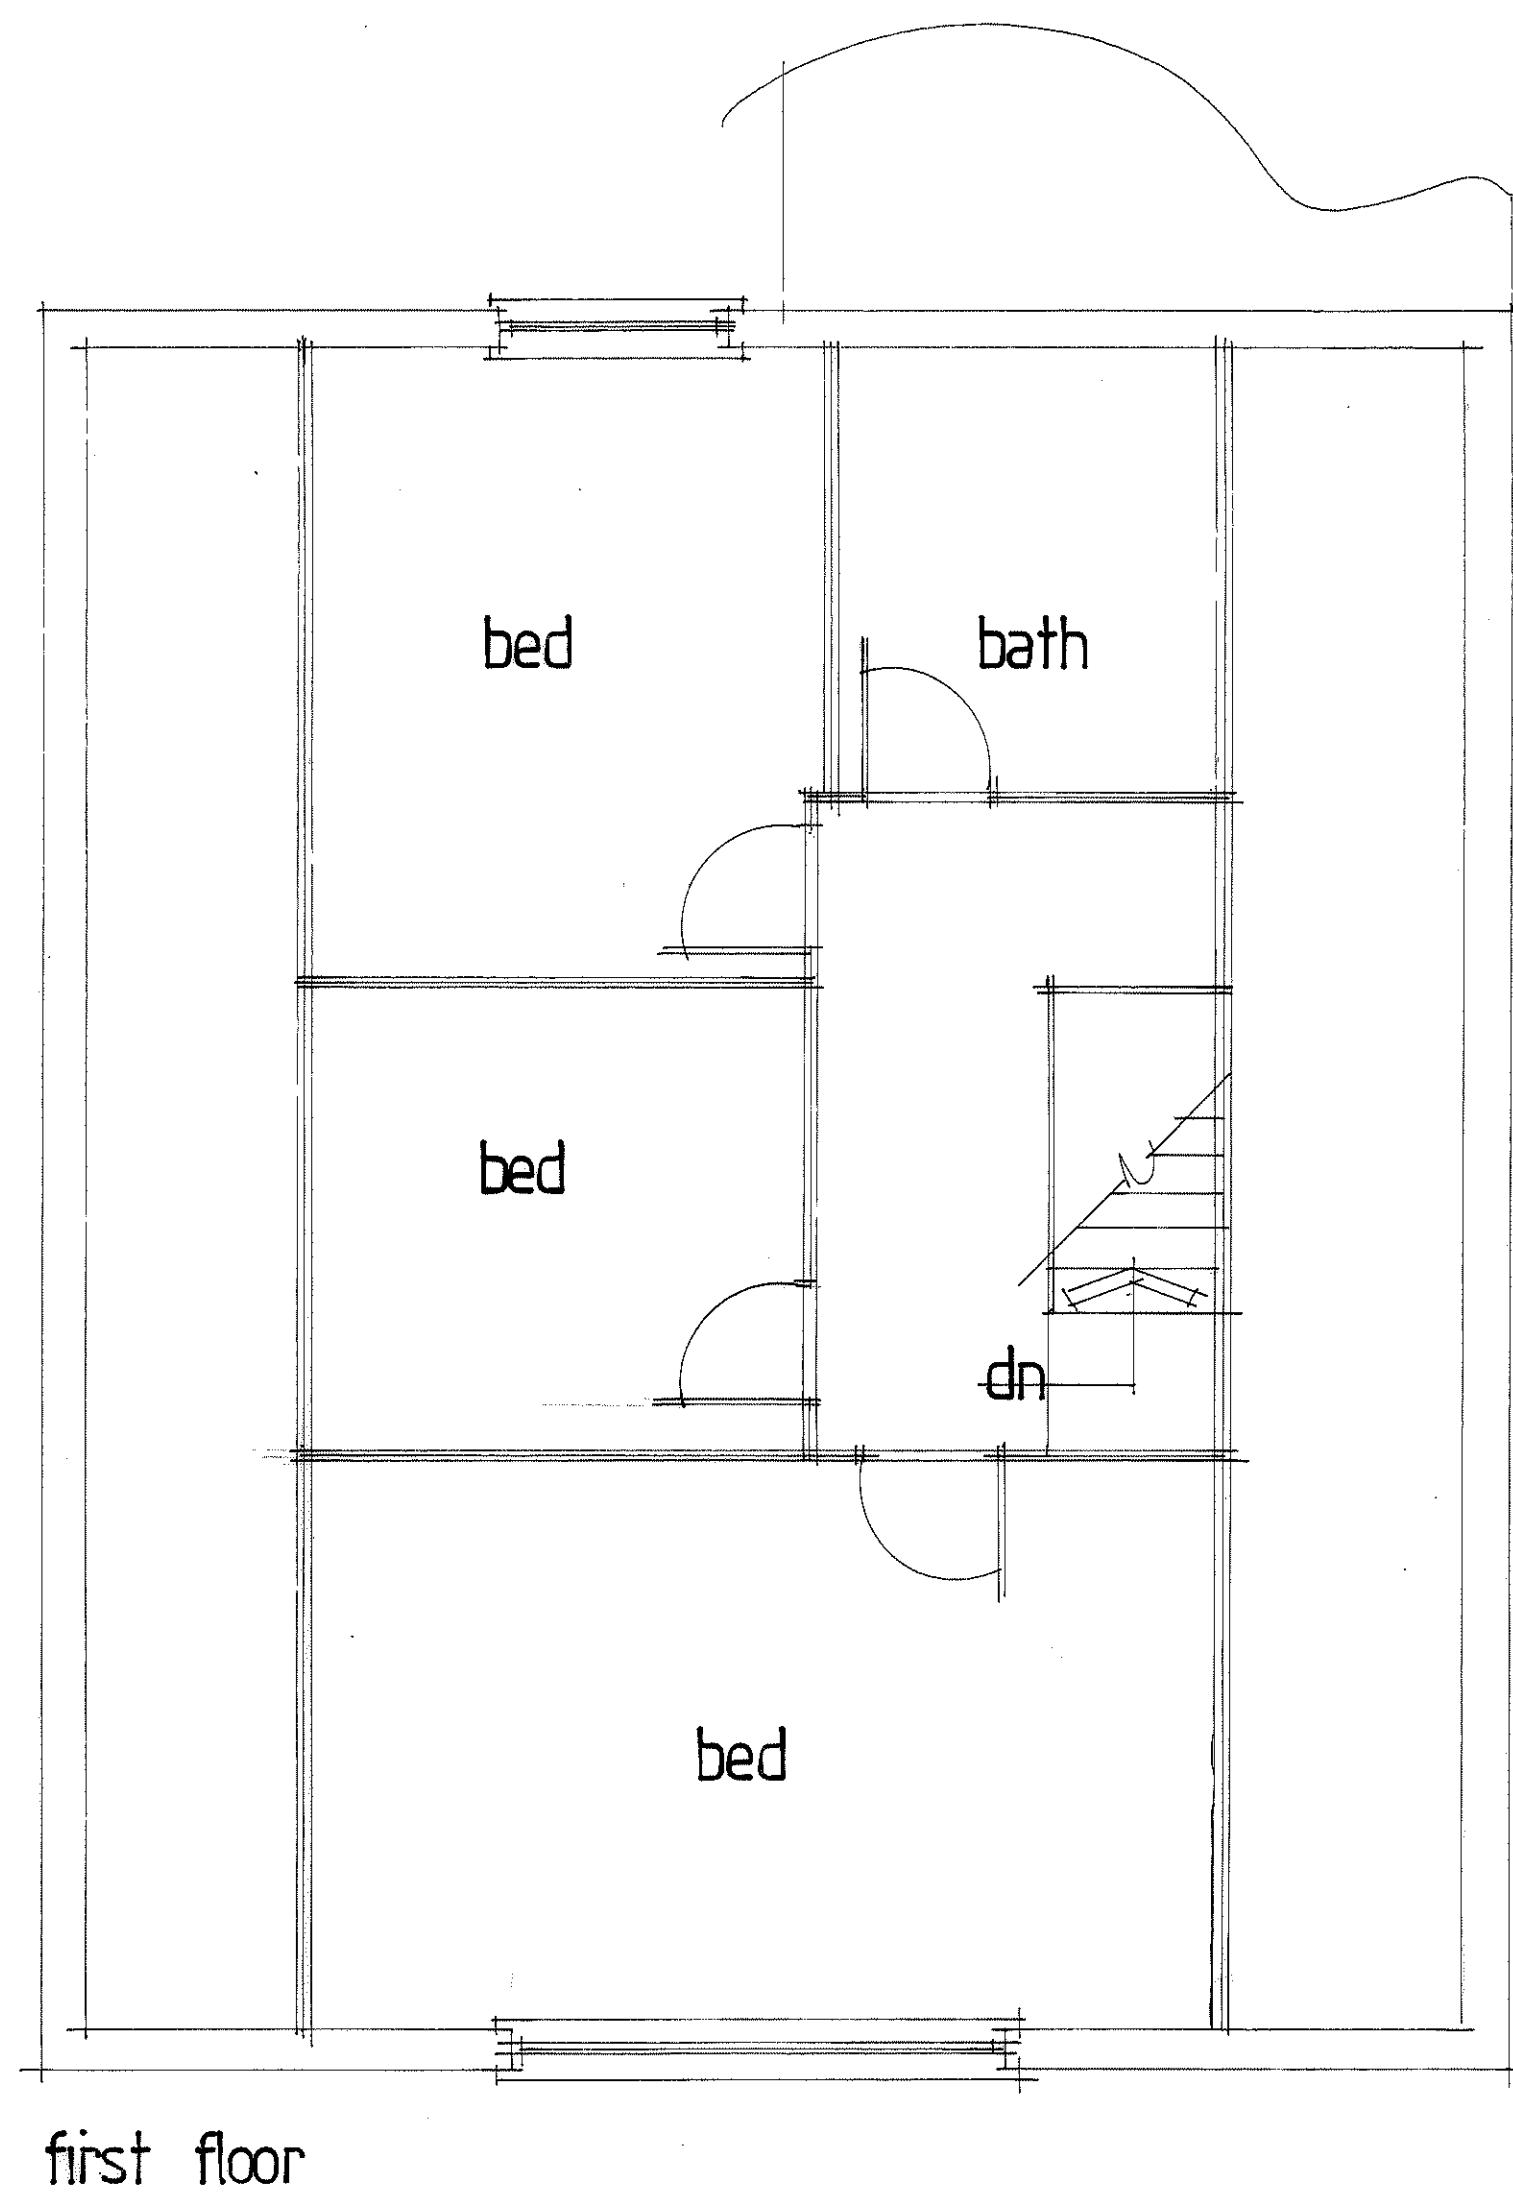
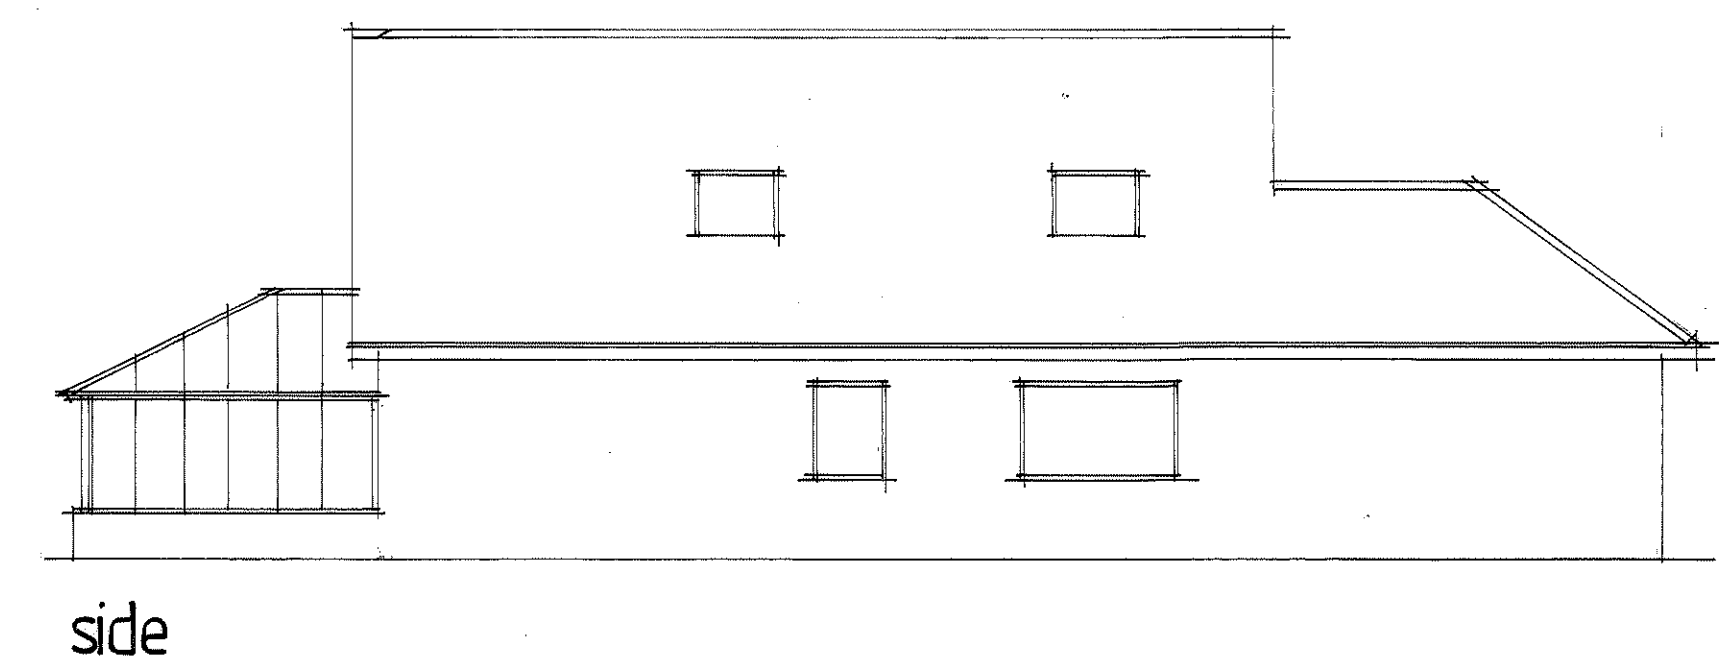
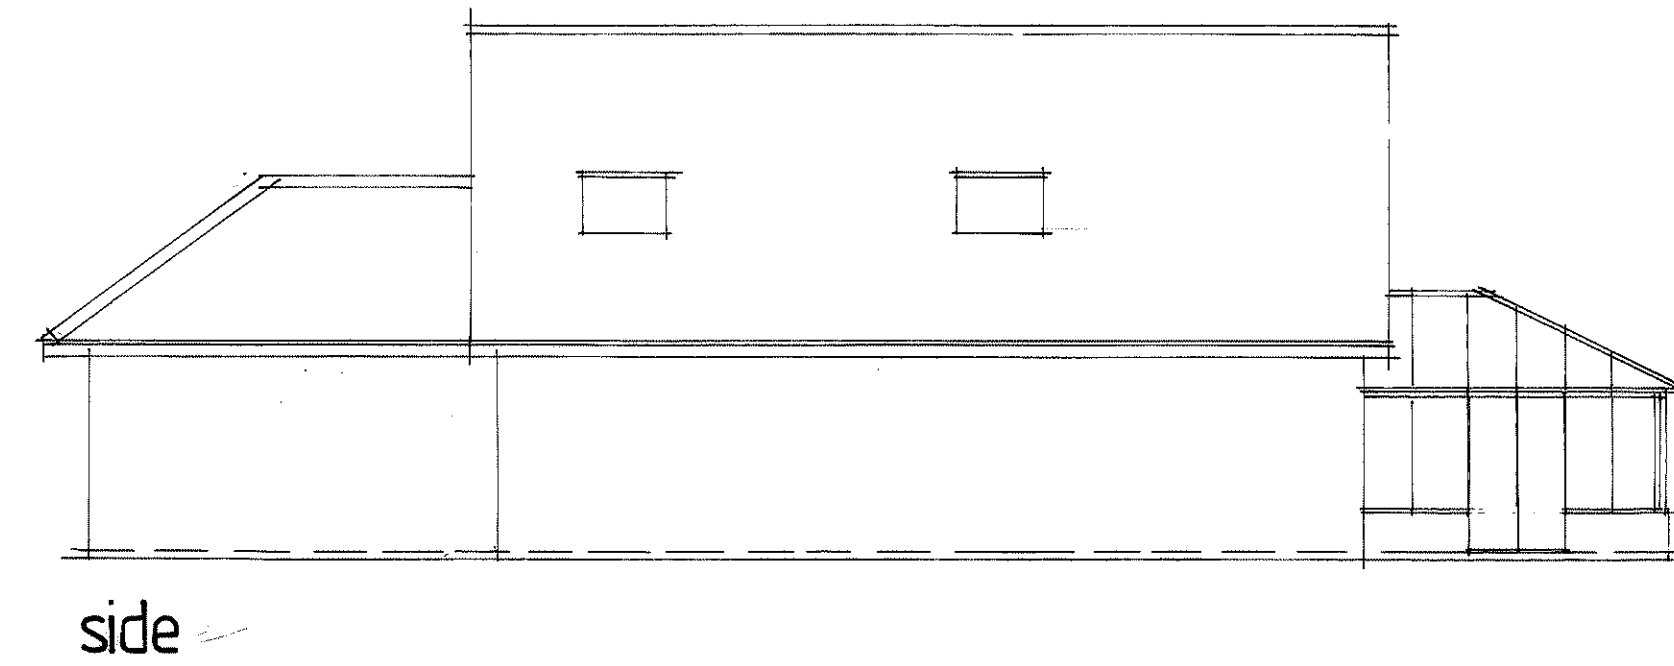
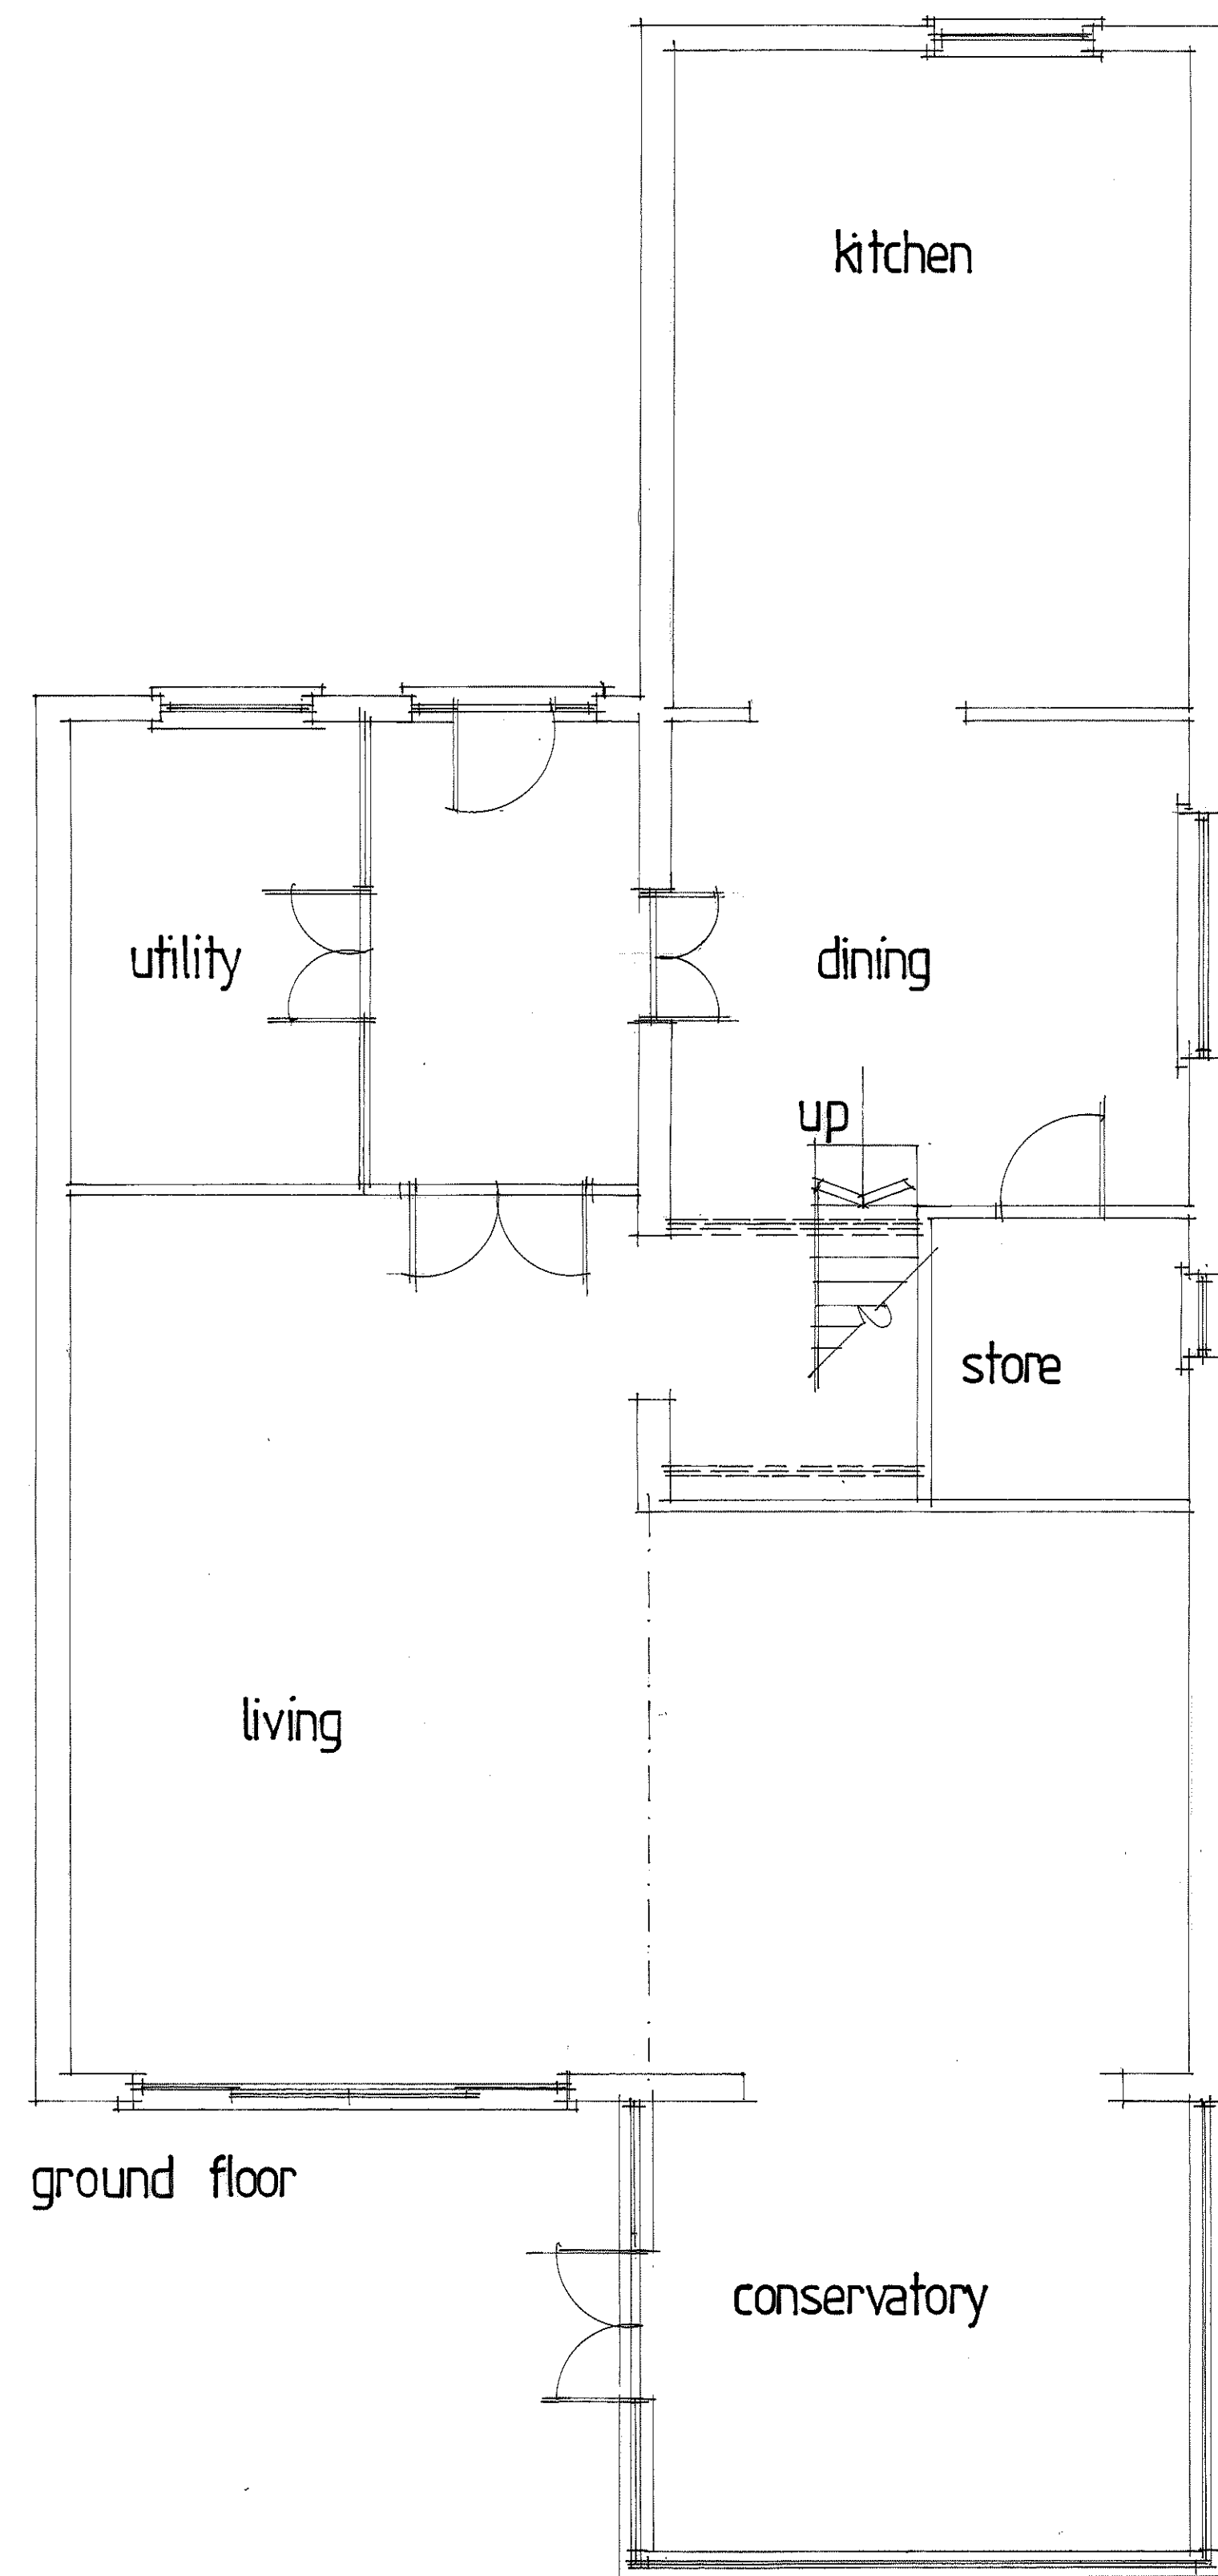


A	Date	Revision
© copyright		
THORNS YOUNG ARCHITECTURAL		
THORNS-YOUNG LTD CHARTERED BUILDING CONSULTANTS Website: www.thornsyoun.co.uk		
Portsmouth 232 London Road North End PO2 9JQ Tel: (02392) 672 883		
Client		
MR. M. CABLE		
Job Title		
KINGFISHER HOUSE CORSE LAKE HAYLING ISLAND PO11 0PB		
Drawing Title EXISTING FLOOR PLANS AND ELEVATIONS		
Scale 1:50 & 1:100		
Date DEC 21	Drawn by CMC	
Dwg. No.	Rev.	
5290:21		