

19 Creek End
EXISTING

NOTES:


Dimensions to be checked on site before commencing work. Any discrepancies shall be reported to the architect immediately.

Do not scale from these drawings except for planning purposes.


Use figured dimensions only.

Where applicable this drawing is to be read in conjunction with other consultants' drawings.


All drawings to be read in conjunction with specification and all other drawings including structural engineer and mechanical and electrical drawings / specification

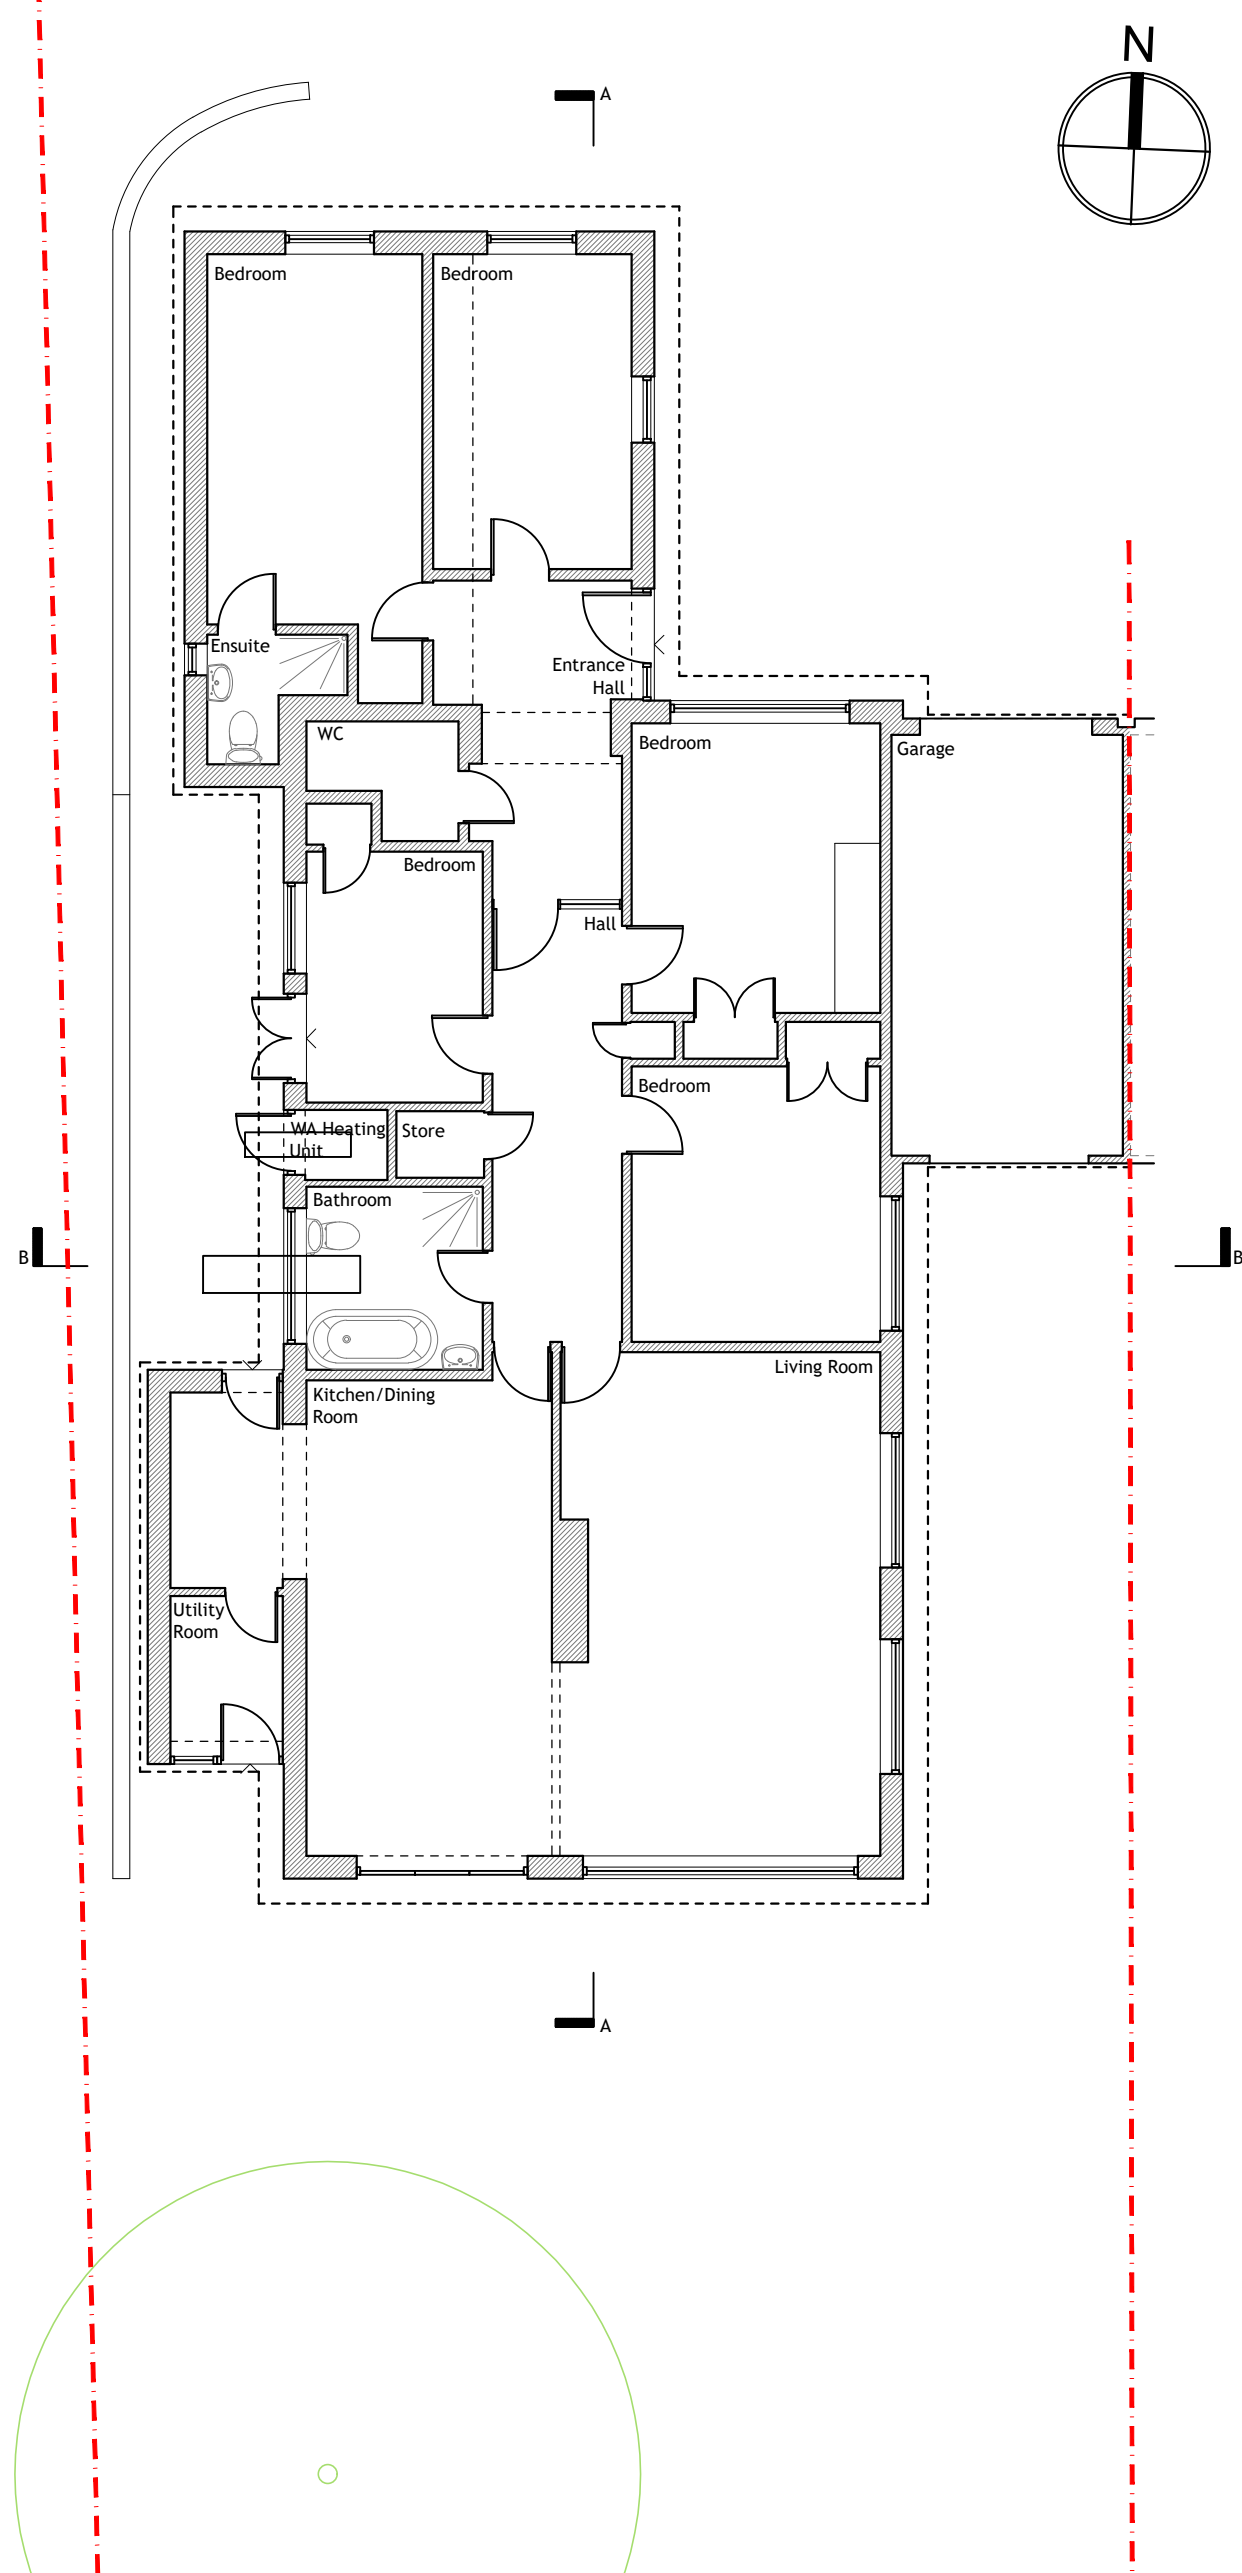



GROUND FLOOR PLAN
1:100

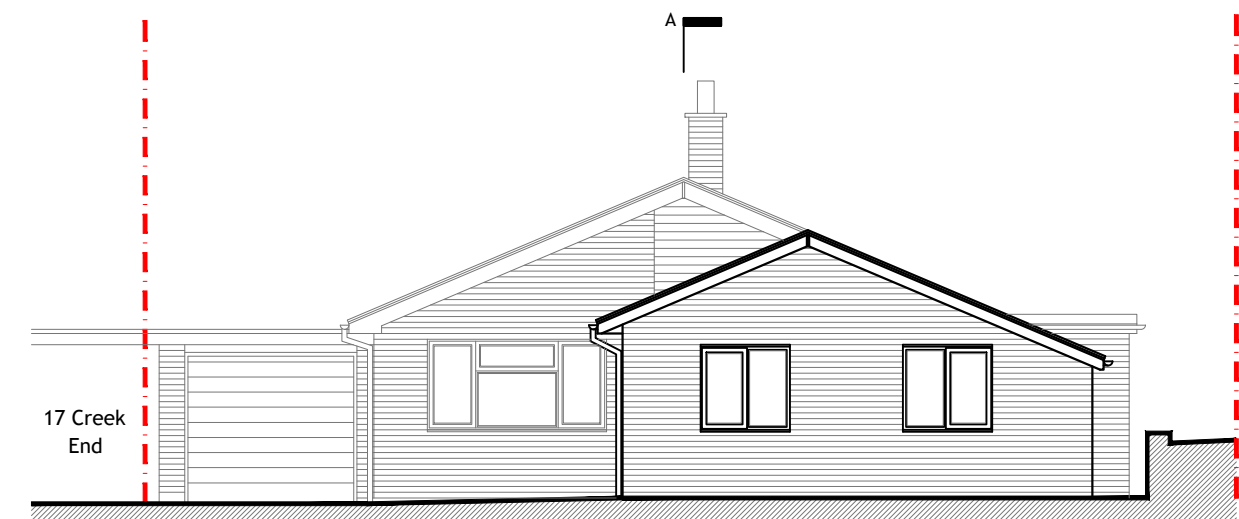

FRONT ELEVATION
[north] 1:100

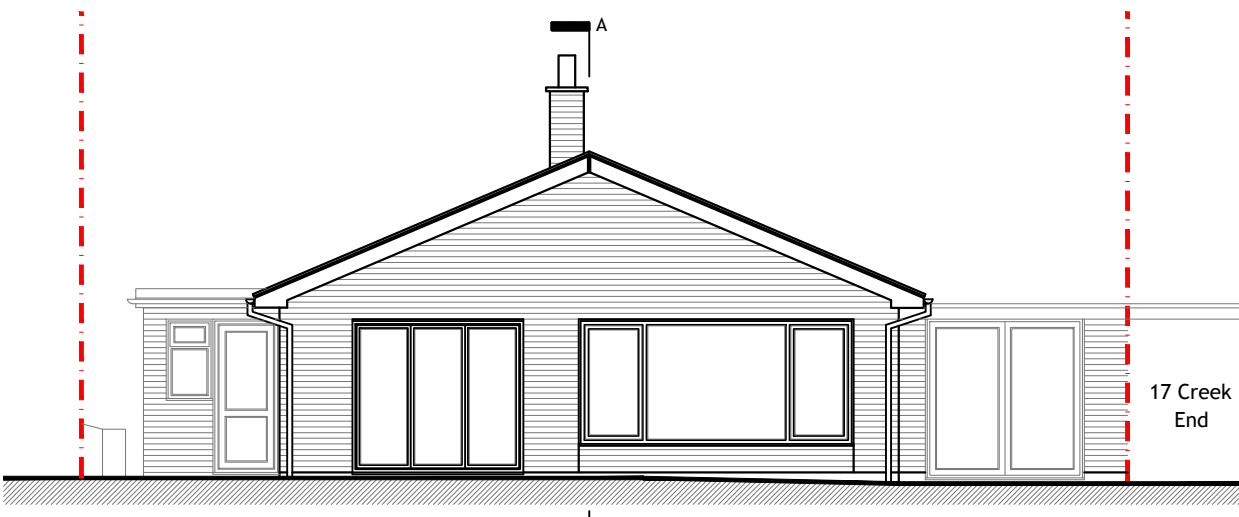


REAR ELEVATION
[south] 1:100

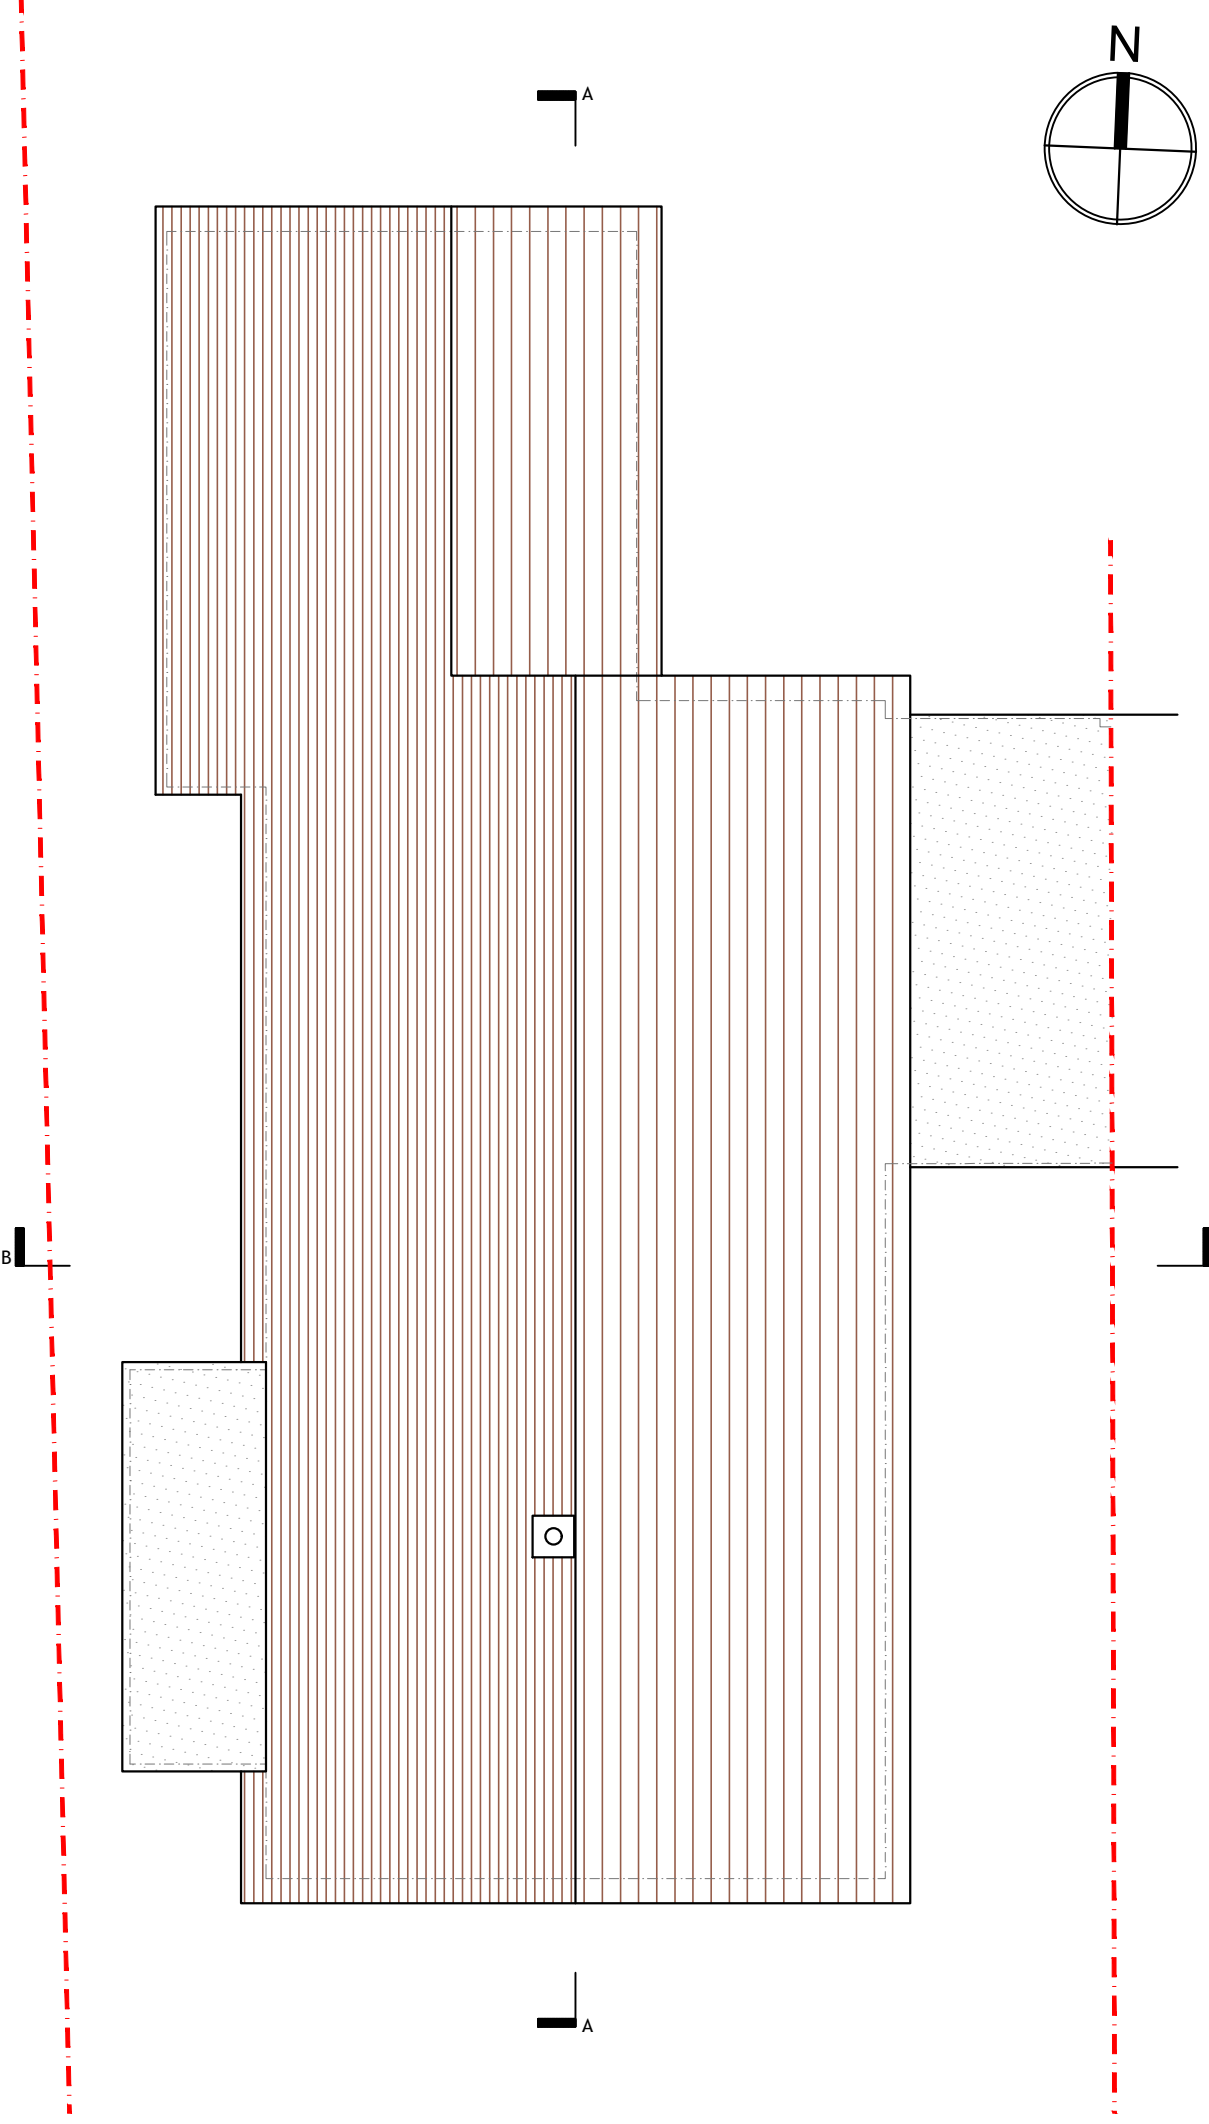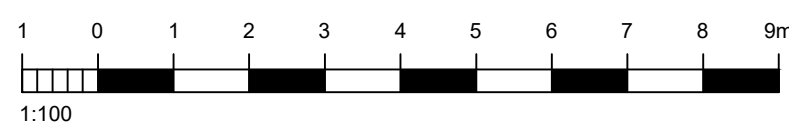


ROOF PLAN
1:100




SIDE ELEVATION
[west] 1:100

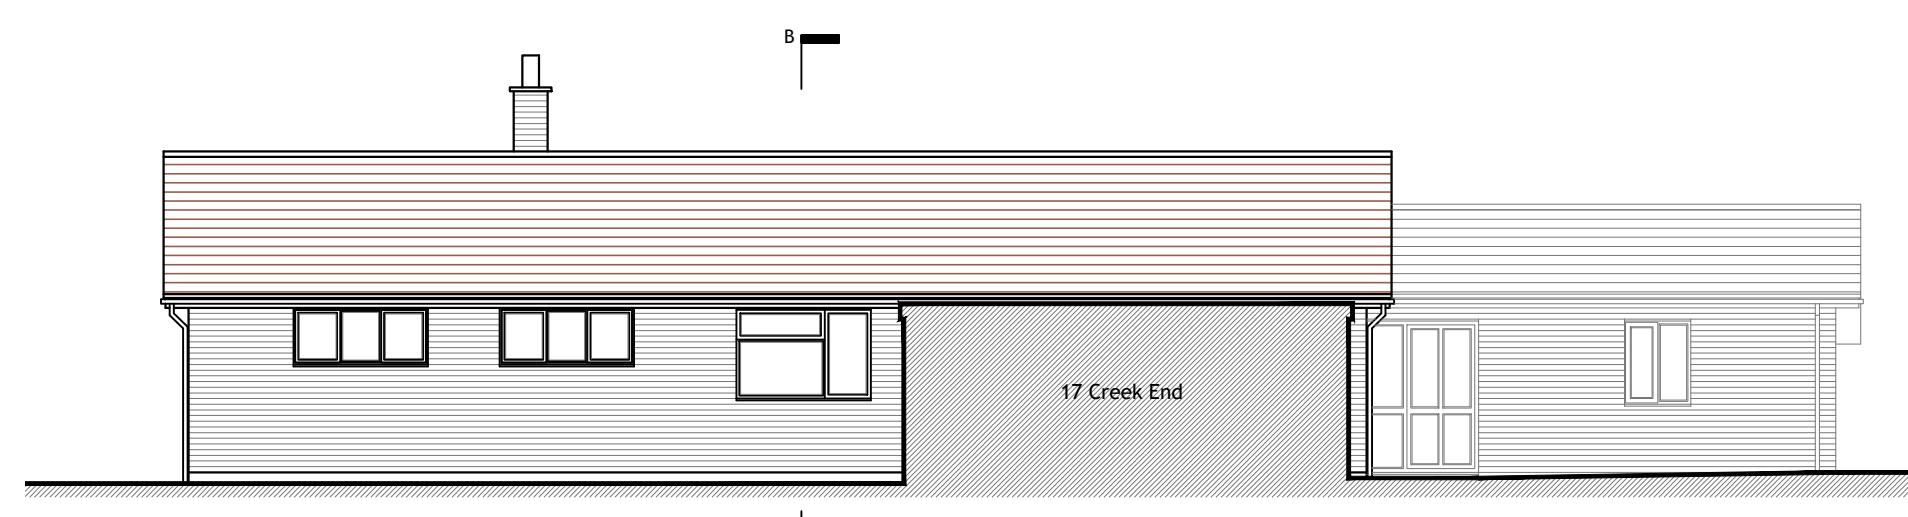



SIDE ELEVATION
[east] 1:100

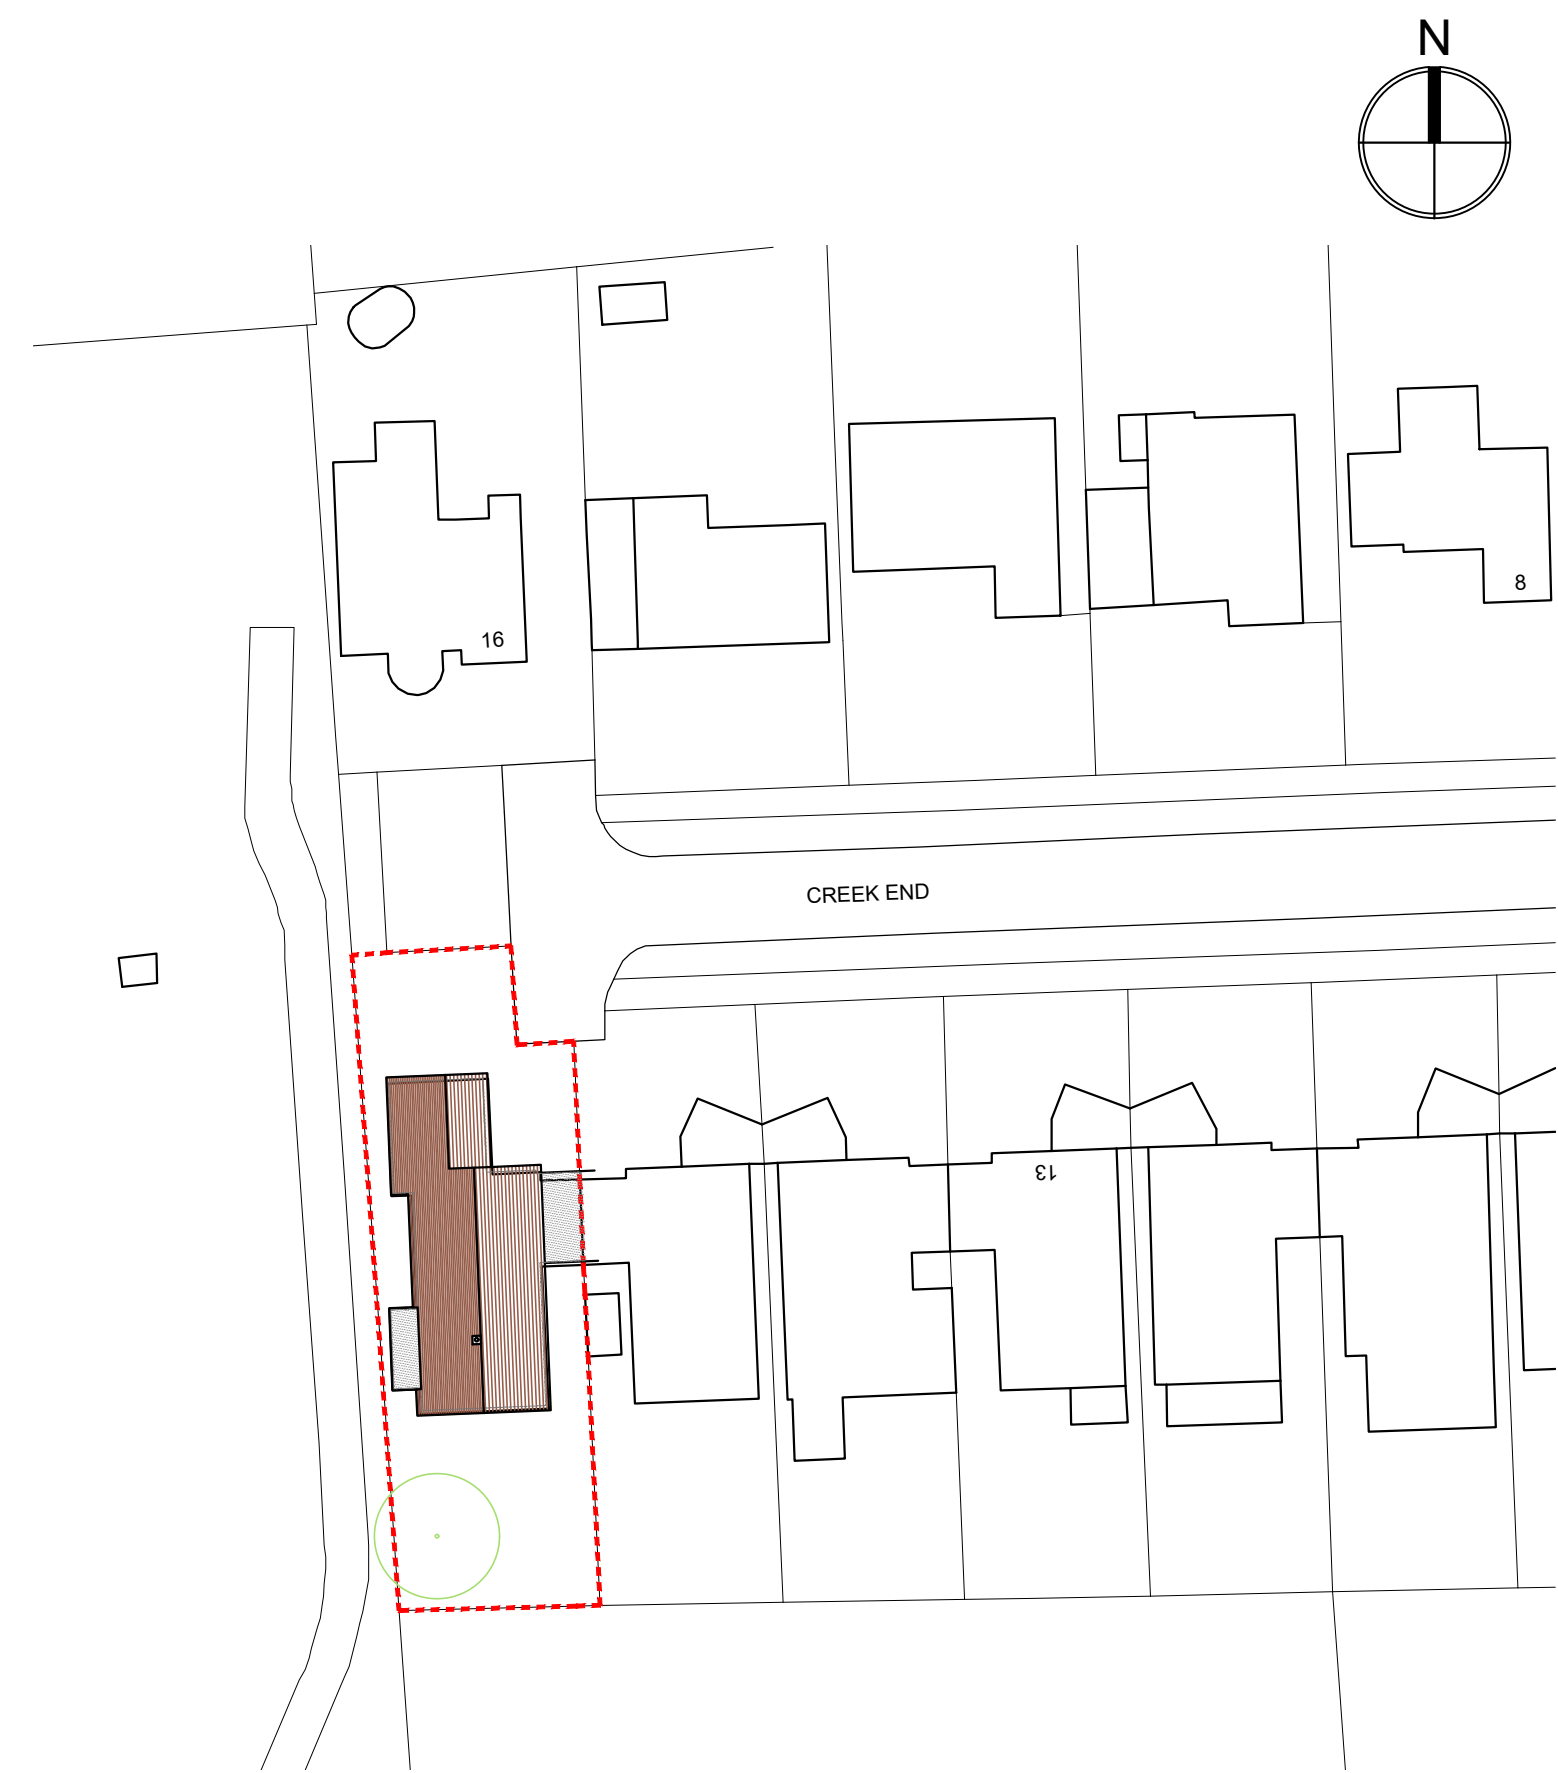


BLOCK PLAN
1:500
Ordnance Survey (c) Crown Copyright 2021. All rights reserved.
Licence number 100022432

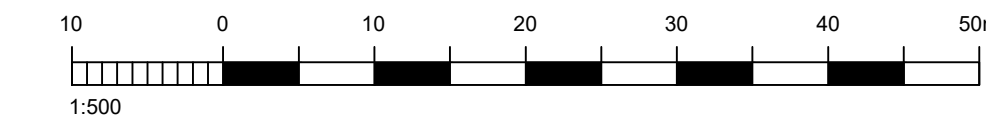

LOCATION PLAN
1:1250
Ordnance Survey (c) Crown Copyright 2021. All rights reserved.
Licence number 100022432

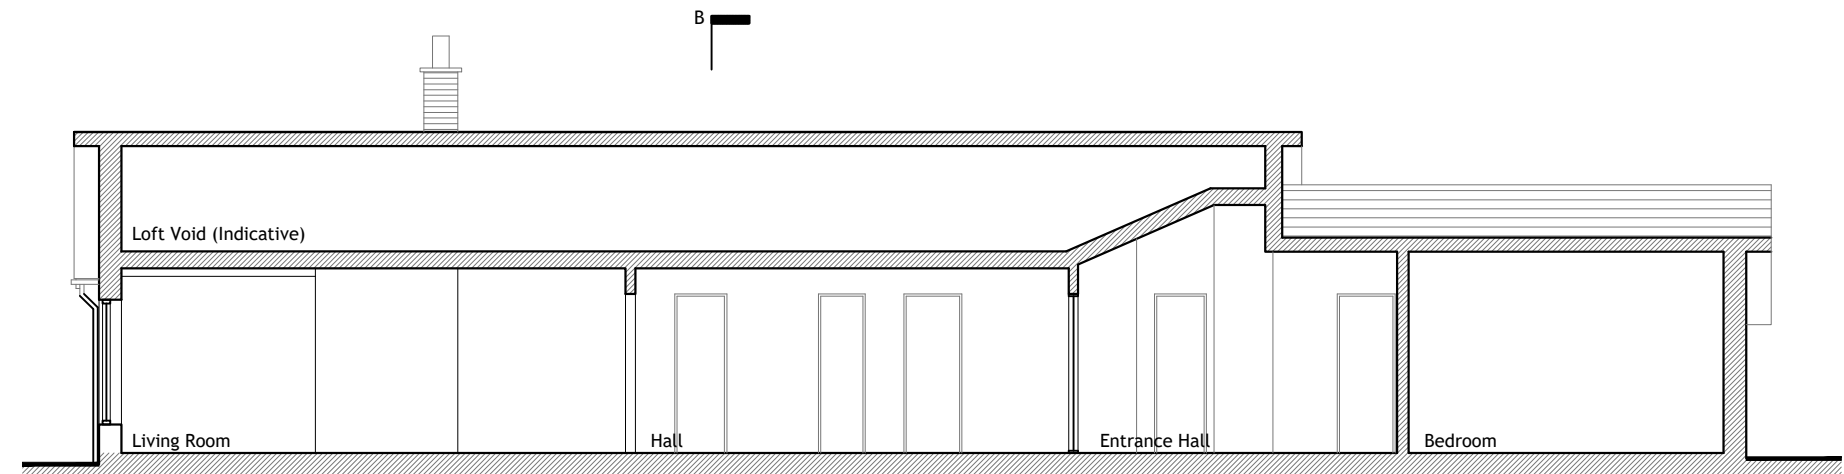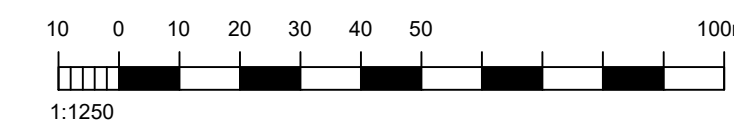

SECTION A
1:100

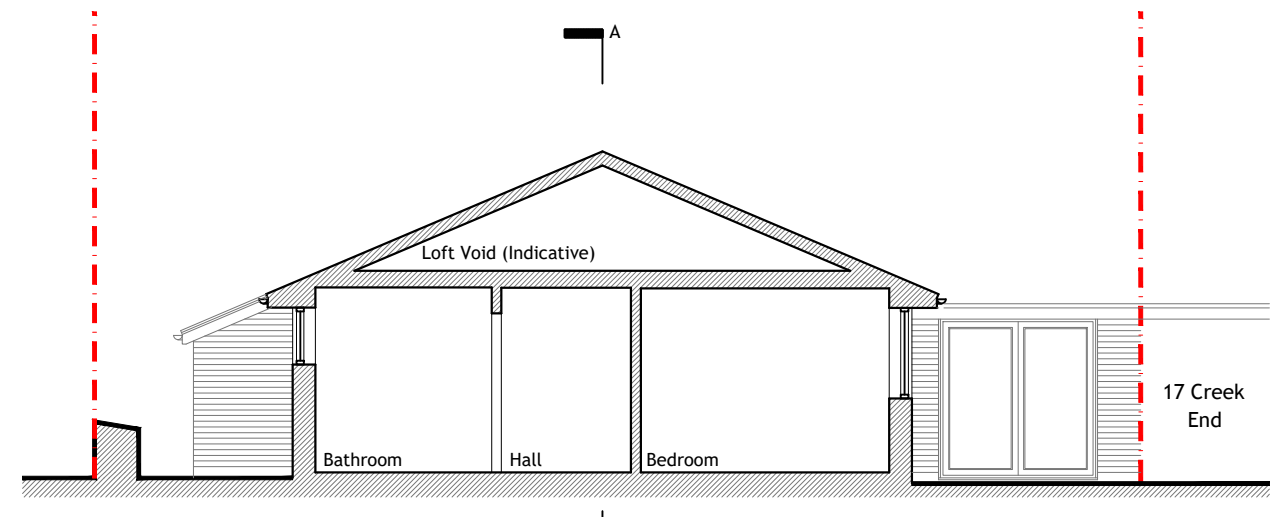

SECTION B
[south] 1:100

REV	DATE	AMENDMENT	DRAWN

Helyer Davies Architects Ltd
1 The Old Flour Mill,
Emsworth, PO10 7BT
01243 370 715

www.hdarchitects.co.uk mail@hdarchitects.co.uk

PROJECT
19 Creek End
Emsworth
PO10 7EX

DRAWING
EXISTING
Floor Plans
Elevations & Sections
Block & Site Plans

SCALE
as noted @ A1

DATE	JULY 2021	DRAWN	DM
DRAWING NUMBER	21118-01	REVISION	*