



EXTERNAL AREA : 1759 sq.m.
INTERNAL AREA : 1665 sq.m.

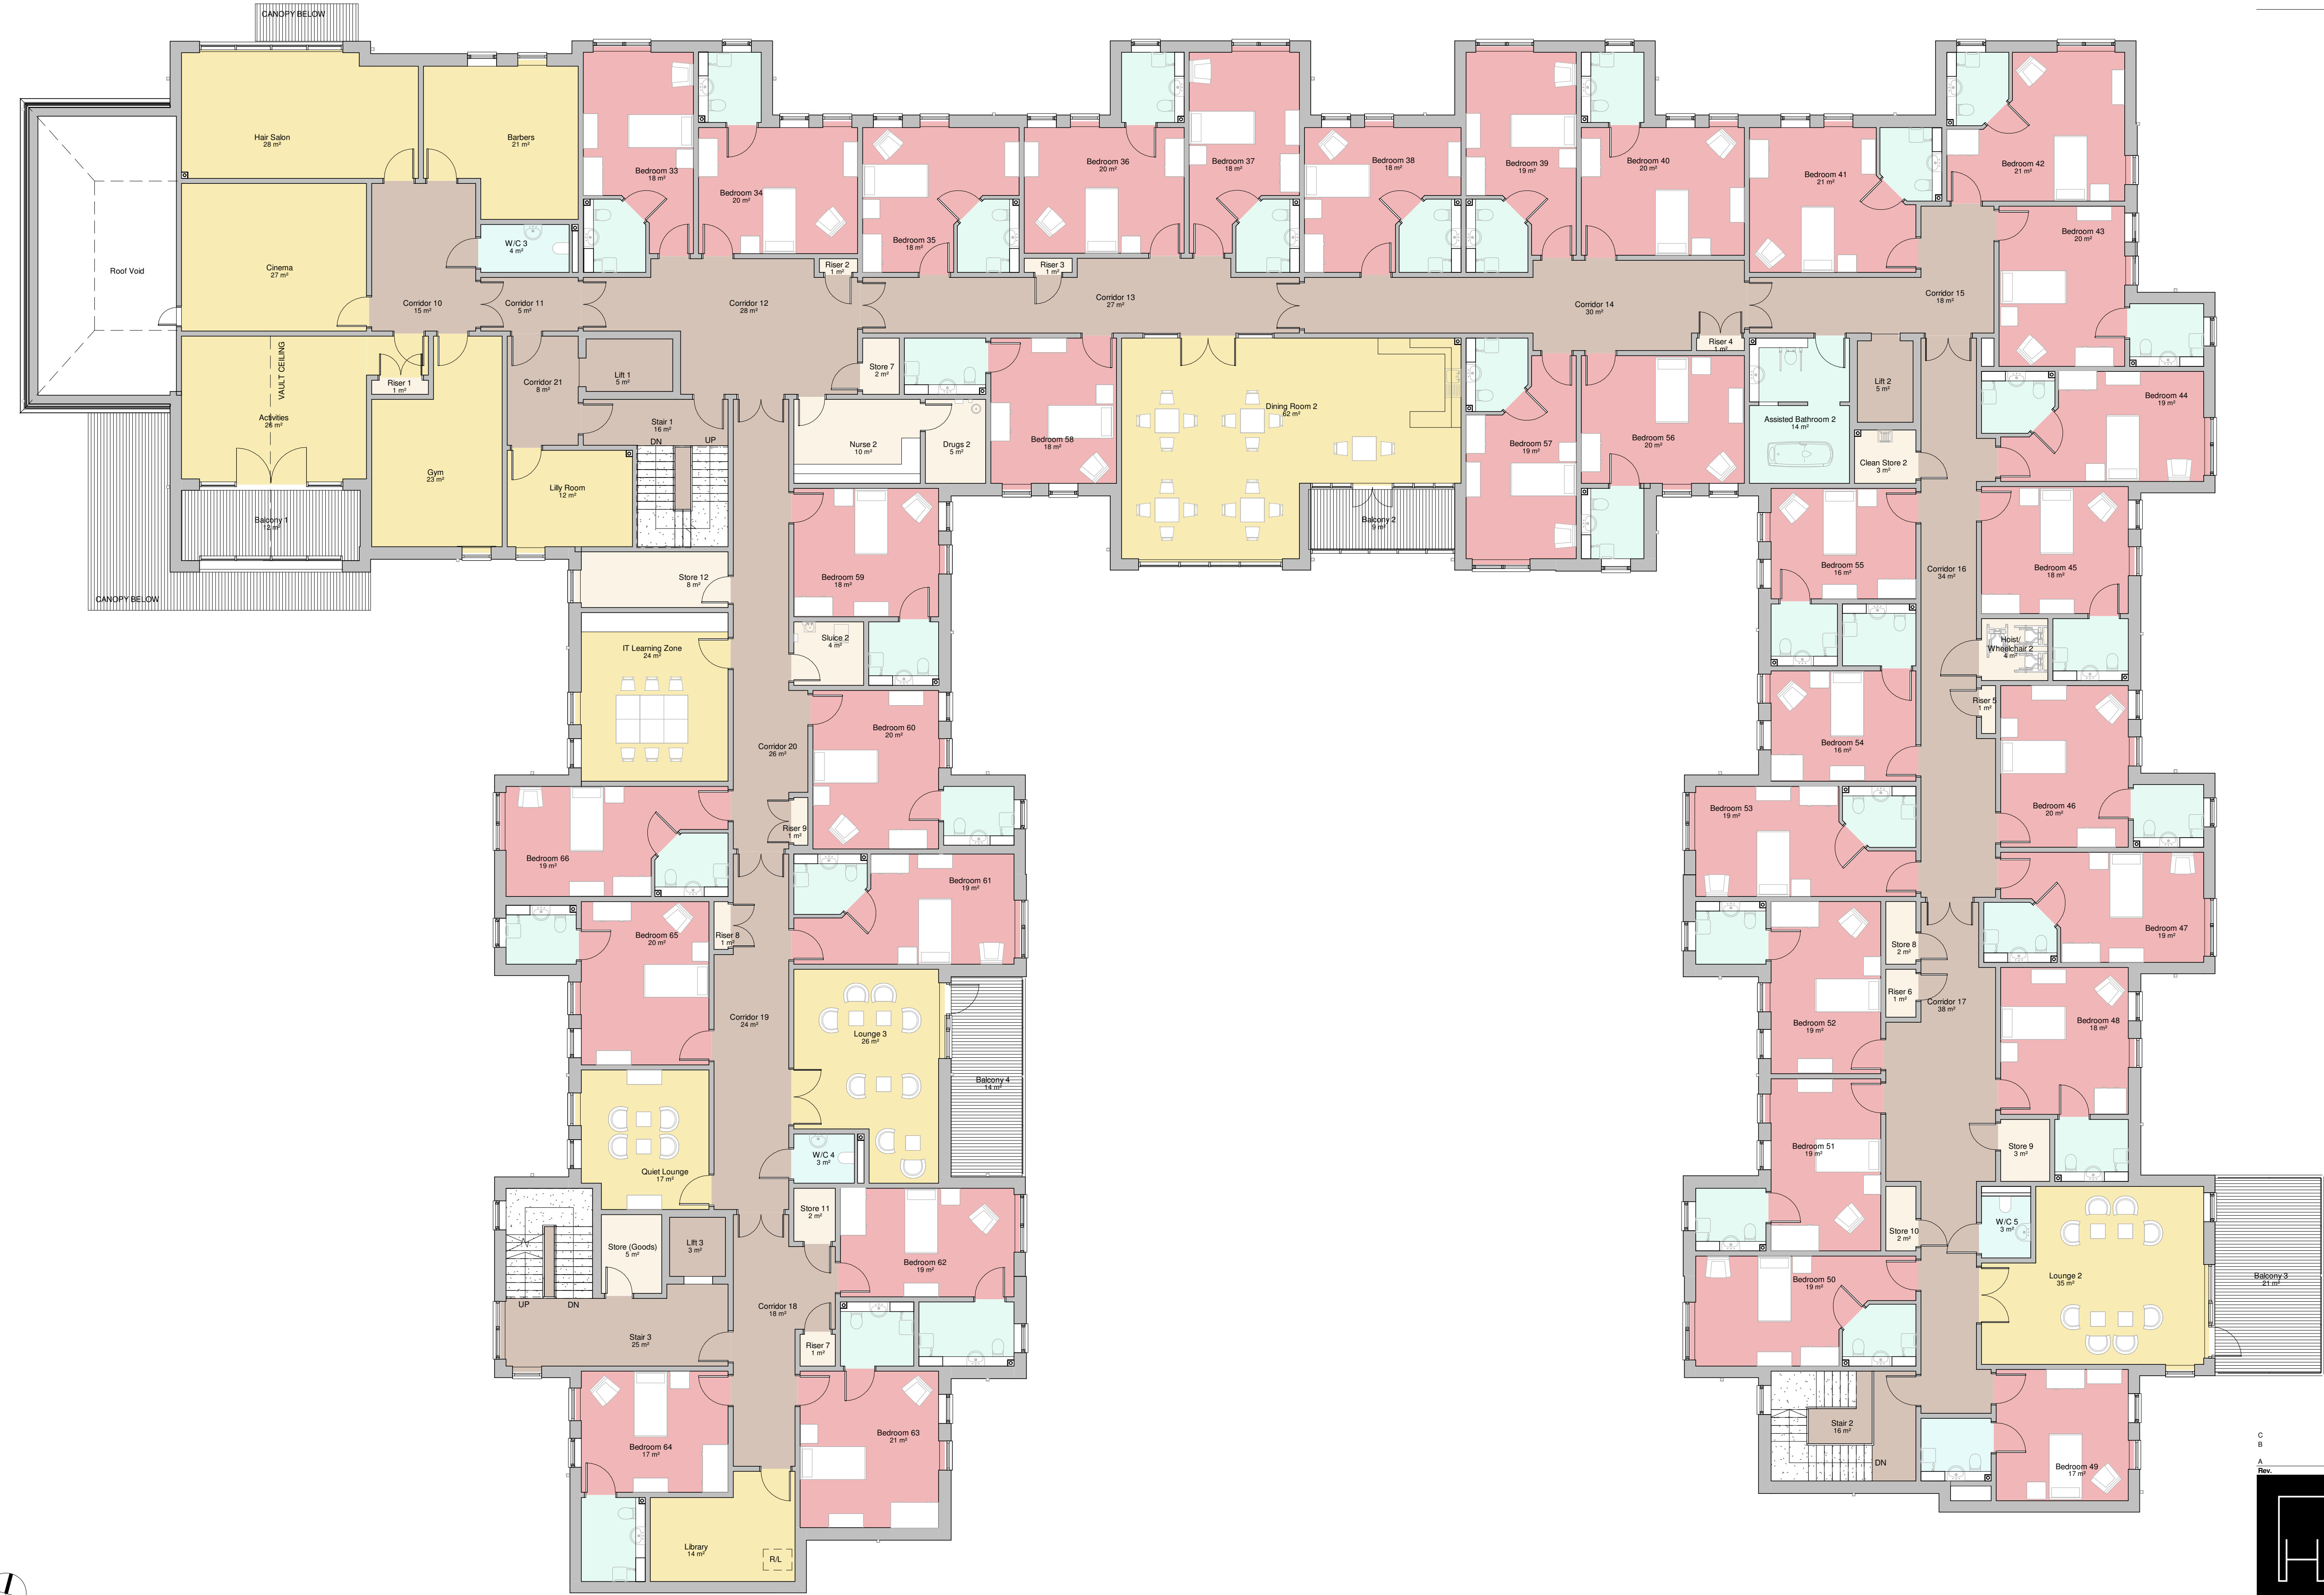

Notes:
This drawing is to be read in conjunction with all other relevant architectural drawings.
Drawing not to be scaled, use figured dimensions only. All dimensions to be checked on site by the contractor prior to the commencement of any work or specialist production drawings. Any discrepancies to be notified to Hay Associates and further instructions obtained before work is commenced.
Copyright © Hay Associates Limited

 

CARE HOME - First Floor Plan.

1 : 100

C	Colour scheme added; bedrooms numbered	04.02.2022
B	Planning issue following minor alterations to Floor 07.12.2021	
A	Plans and Elevations	
Rev.	Planning Issue	25.06.2020
Notes:		
Hay Associates Limited 4100 Park Approach Thorpe Park Leeds LS15 8GB		
0113 880 5500 info@thehayassociates.co.uk www.thehayassociates.co.uk		
Client	Halebourne Group	
Project	Land at Bedhampton	
Title	CARE HOME- First Floor Plan	
Scale @ A1	1 : 100	Date June 2020 Drawn by MC Checked by MH
Project No.	H213	Drawing No. S96A-02 Revision C Status Planning